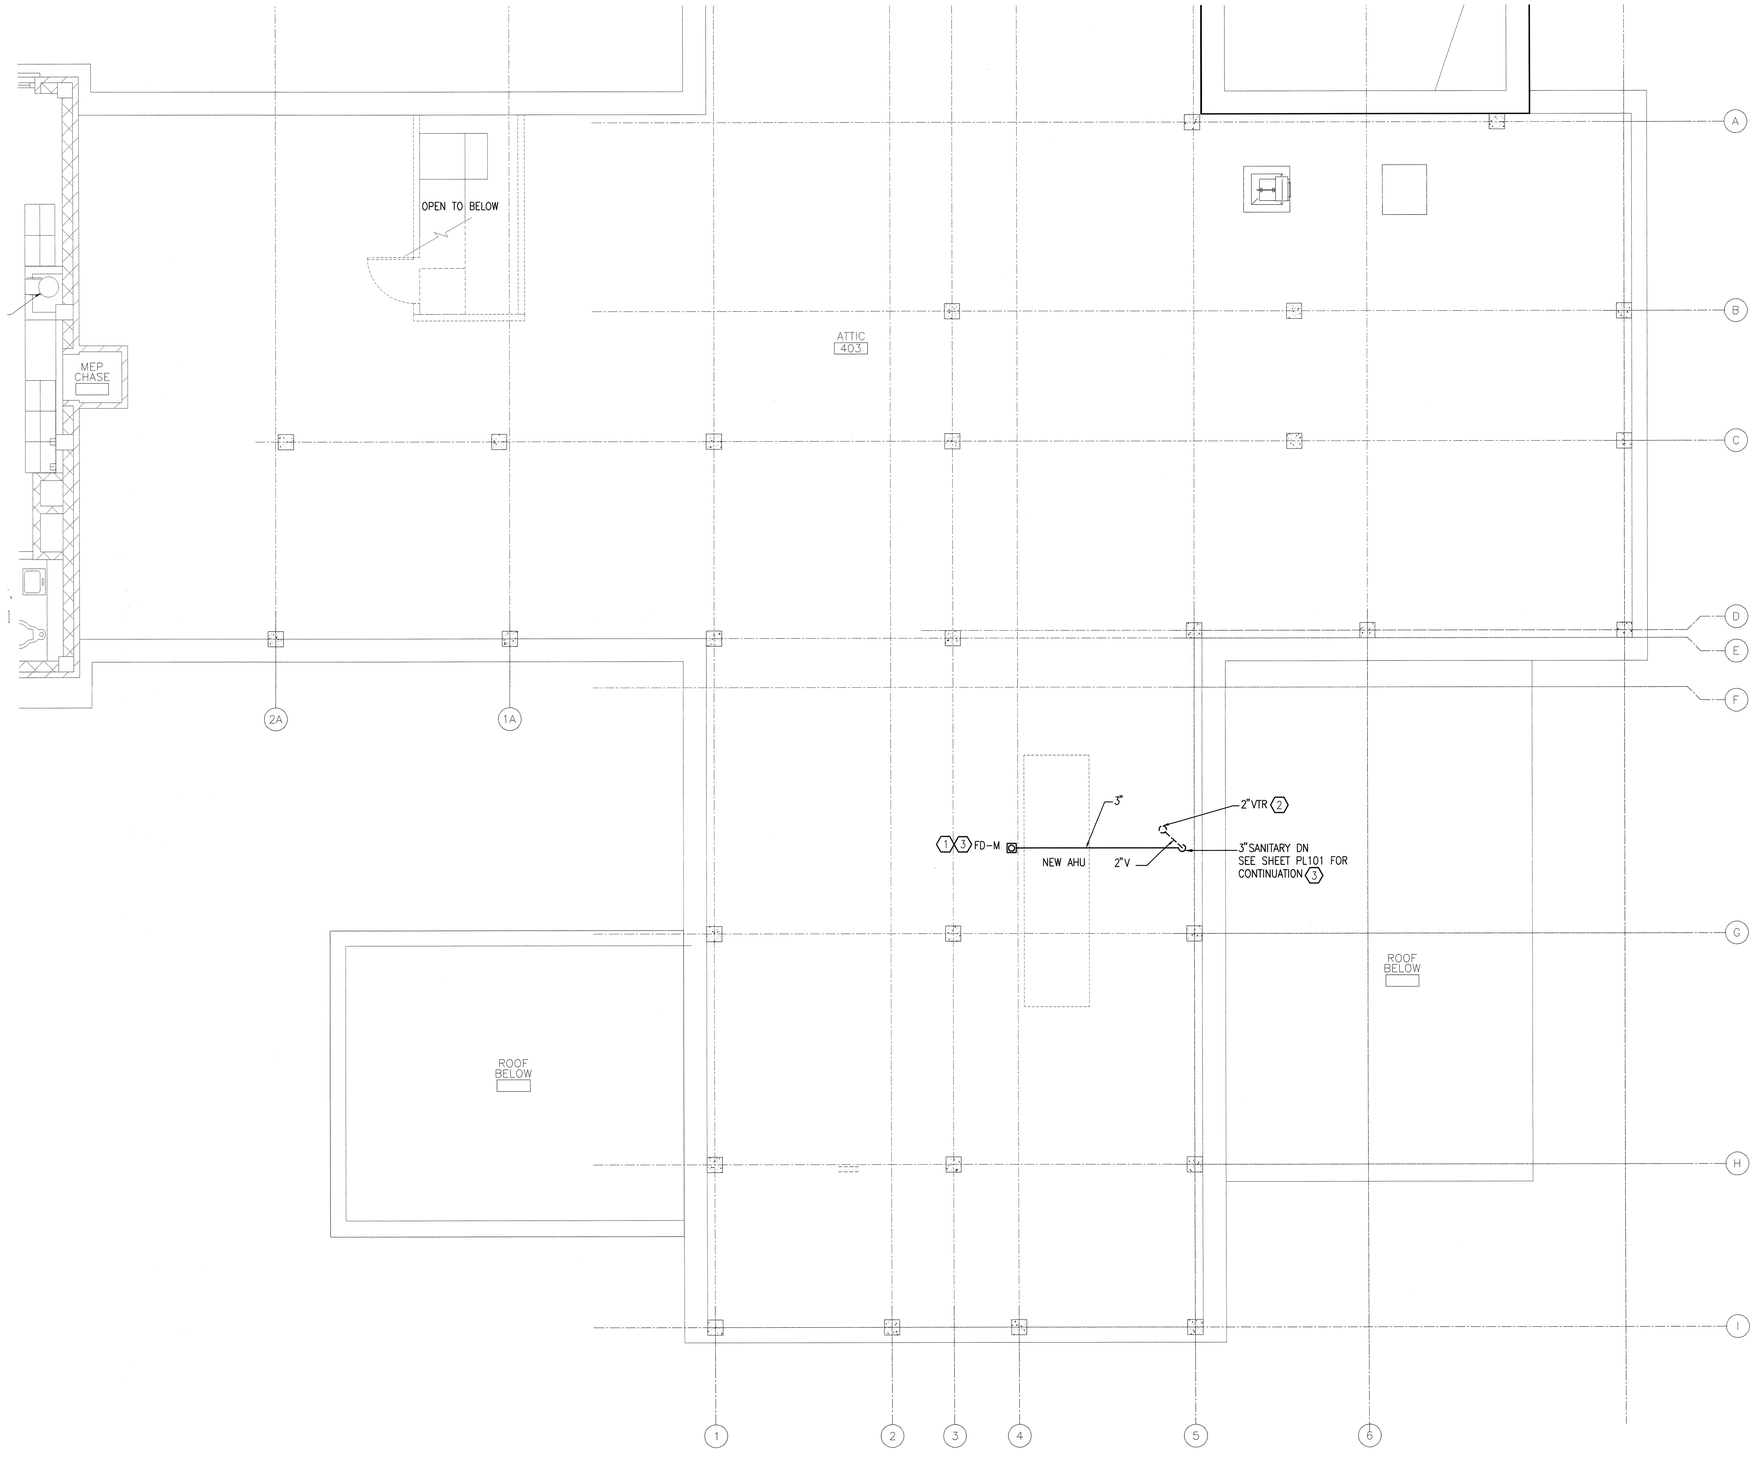

F2 FOURTH FLOOR ATTIC PLAN – DWV

SCALE: 1/4" = 1'-0"

GENERAL SHEET NOTES

A. REFER TO DRAWING P001 FOR TYPICAL SYMBOLS AND ABBREVIATIONS USED ON THIS DRAWING.

SHEET KEYNOTES (#)

1. COORDINATE FINAL LOCATION OF FLOOR DRAIN WITH AIR-HANDLING UNIT PROVIDED, LOCATION OF CONDENSATE DRAIN, COIL CONNECTIONS RAILS, ETC.
2. COORDINATE VENT THROUGH ROOF PIPING AND LOCATION WITH OTHER VENT PIPING AND VTR LOCATIONS INDICATED ON SHEET PL101.
3. COORDINATE ALL PENETRATIONS THROUGH EXISTING FLOOR WITH STRUCTURAL MEMBERS BELOW. SHIFT DRAIN AND PENETRATION LOCATIONS AS NECESSARY TO AVOID STRUCTURE.

COORDINATION DRAWINGS

SEE COVER SHEET FOR COORDINATION NOTES.

SYMBOLS LEGEND

- EXISTING WALL, DOOR, WINDOW, MILLWORK, FIXTURE OR OTHER FIXTURE OR ASSEMBLY TO BE REMOVED.
- EXISTING WALL, DOOR, WINDOW, MILLWORK, FIXTURE OR OTHER FIXTURE OR ASSEMBLY TO REMAIN.
- NEW WALL (TYPE C3 UON)
- 1-HOUR RATED FIRE BARRIER (TYPE C3R UON)
- SMOKE PARTITION (TYPE C3S UON)
- PROJECT LIMITS
- NO PIPING OR DUCTWORK SHALL BE ROUTED THROUGH ELECTRICAL AND/OR DATA ROOMS.
- EXISTING CONCRETE COLUMN

KEYPLAN

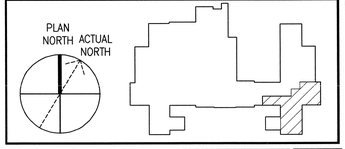

REVISION NO.	REVISION DESCRIPTION	
Revisions		By Date

Department of Veterans Affairs
Veterans Healthcare System of the Ozarks
1100 North College Avenue
Fayetteville, AR 72703

NORTH CAROLINA PROFESSIONAL SEAL 027684 ENGINEER WILLIAM E. DURHAM 1/8/2015

SEAL

Architect/Engineer Address

HARRELL • DESIGN GROUP, PC •

formerly HARRELL, SALTRICK & HOPPER, PC

8016 TOWER POINT DRIVE CHARLOTTE, NC 28227
P 704.814.1320 F 704.321.0833
WWW.HARRELLDG.COM

COPYRIGHT © 2014 HARRELL DESIGN GROUP, PC
HDG PROJECT # 14001

APPROVALS:	
1. CHIEF OF ENGINEERING	

Drawing Title: FOURTH FLOOR ATTIC PLAN - DWV	Project Title: RENOVATE 3B CLINIC FOR STEP-DOWN, B1			Date: 1/8/2015
				Project Number: 564-14-102
FULLY SPRINKLERED	Drawn: LDR	Building Number: 1	AutoCAD File Name:	DRAWING No.: PL102
100% FINAL CONSTRUCTION DRAWINGS	Checked: JB	Reviewed: WED	Const. Contract No.	

Veterans Affairs