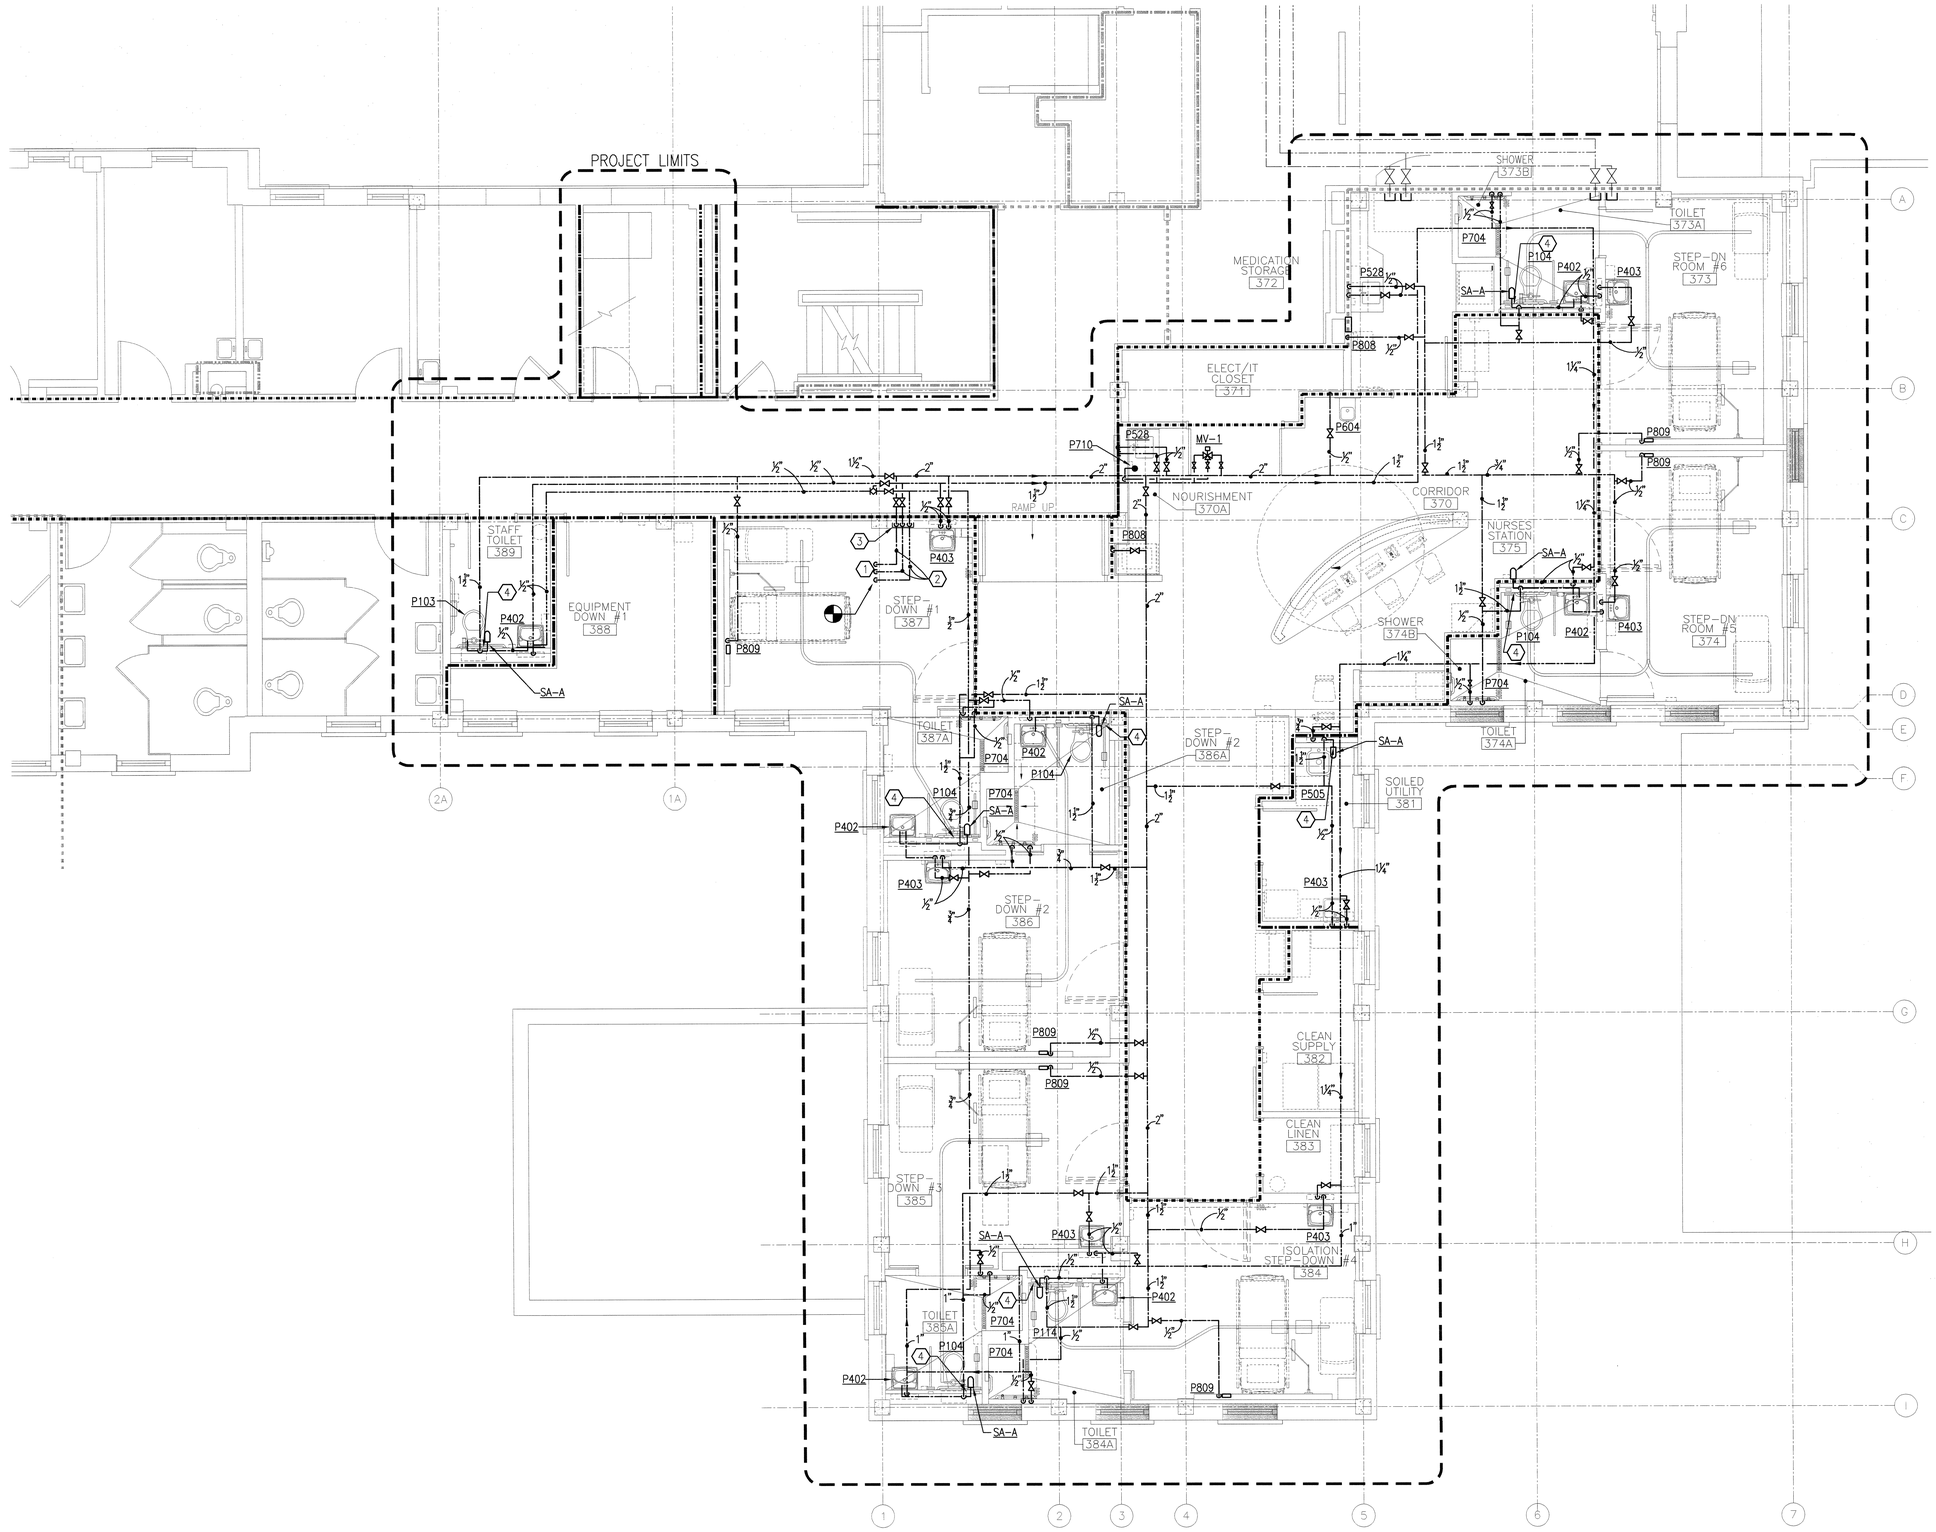

F3 THIRD FLOOR PLAN – WATER

SCALE: 1/4" = 1'-0"

GENERAL SHEET NOTES

A. REFER TO DRAWING P001 FOR TYPICAL SYMBOLS AND ABBREVIATIONS USED ON THIS DRAWING.

SHEET KEYNOTES (F)

1. CONNECT NEW 2" CW, 1½" HW AND ½" HWR TO EXISTING 2" CW, 1" HW AND ½" HWR AT 2ND FLOOR. RELOCATE TO NEW WALL AS SHOWN.
2. NEW WATER LINES LOCATED IN 2ND FLOOR CEILING.
3. NEW 2"CW, 1½"HW AND ½"HWR UP IN WALL.
4. LOCATE SHOCK ABSORBER IN CHASE. PROVIDE 12x12 ACCESS PANEL FOR ACCESS TO SHOCK ABSORBER.

COORDINATION DRAWINGS

SEE COVER SHEET FOR COORDINATION NOTES.

SYMBOLS LEGEND

- EXISTING WALL, DOOR, WINDOW, MILLWORK, FIXTURE OR OTHER FIXTURE OR ASSEMBLY TO BE REMOVED.
- EXISTING WALL, DOOR, WINDOW, MILLWORK, FIXTURE OR OTHER FIXTURE OR ASSEMBLY TO REMAIN.
- NEW WALL (TYPE C3 UON)
- 1-HOUR RATED FIRE BARRIER (TYPE C3R UON)
- SMOKE PARTITION (TYPE C3S UON)
- PROJECT LIMITS
- NO PIPING OR DUCTWORK SHALL BE ROUTED THROUGH ELECTRICAL AND/OR DATA ROOMS.
- EXISTING CONCRETE COLUMN

KEYPLAN

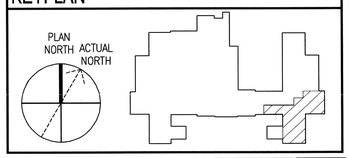

REVISION NO.	REVISION DESCRIPTION	By	Date

Revisions

Department of Veterans Affairs
Veterans Healthcare System of the Ozarks
1100 North College Avenue
Fayetteville, AR 72703

SEAL

NORTH CAROLINA REGISTERED SEAL 027084 ENGINEER WILLIAM E. DURHAM 1/8/2015

Architect/Engineer Address

HARRELL • DESIGN GROUP, PC •
formerly HARRELL, SALTRICK & HOPPER, PC

8016 TOWER POINT DRIVE CHARLOTTE, NC 28227
P 704.814.1320 F 704.321.0833
WWW.HARRELLDG.COM

COPYRIGHT © 2014 HARRELL DESIGN GROUP, PC

HDG PROJECT # 14001

APPROVALS:	
1. CHIEF OF ENGINEERING	

Drawing Title: THIRD FLOOR PLAN - WATER	Project Title: RENOVATE 3B CLINIC FOR STEP-DOWN, B1	Date: 1/8/2015	
		Project Number: 564-14-102	
FULLY SPRINKLERED	Drawn: JB	Building Number: 1	AutoCAD File Name:
100% FINAL CONSTRUCTION DRAWINGS	Checked: JB	Reviewed: WED	Const. Contract No.:
		DRAWING No.: PP101	

Veterans Affairs