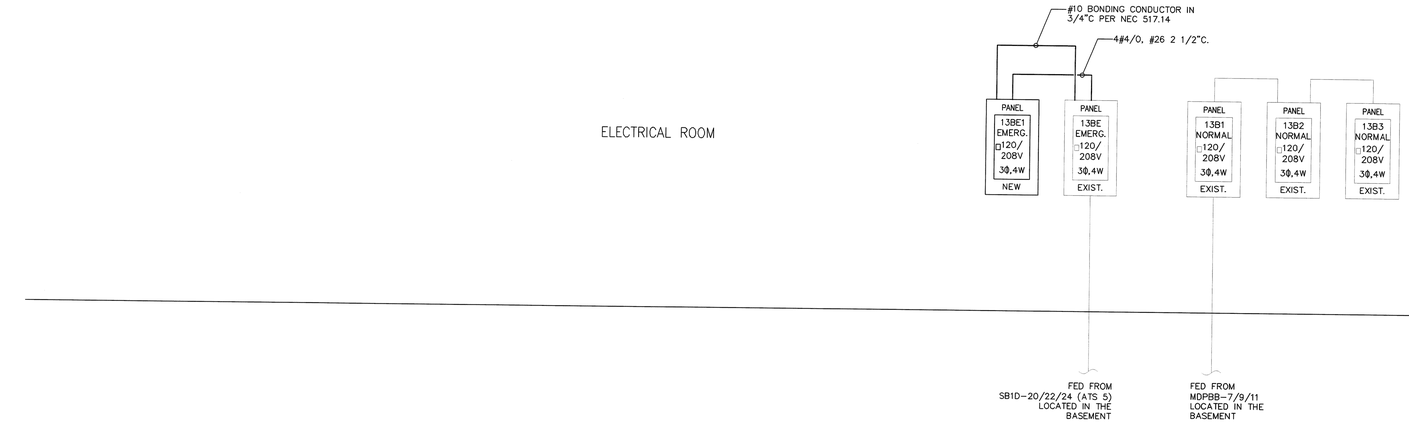

F1 POWER RISER DIAGRAM
SCALE: NONE

SHEET LEGEND

EXISTING
NEW

REVISION NO.	REVISION DESCRIPTION	By	Date

Revisions

Department of Veterans Affairs
Veterans Healthcare System of the Ozarks
1100 North College Avenue
Fayetteville, AR 72703

SEAL

NORTH CAROLINA PROFESSIONAL SEAL 38557 ENGINEER JOHN G. ROSS 1/8/2015

Architect/Engineer Address
HARRELL ◦DESIGN GROUP, PC◦
formerly HARRELL, SALTRICK & HOPPER, PC
8016 TOWER POINT DRIVE CHARLOTTE, NC 28227
P 704.814.1320 F 704.321.0833
WWW.HARRELLDG.COM

COPYRIGHT © 2014 HARRELL DESIGN GROUP, PC

HDG PROJECT # 14001

APPROVALS:

CHIEF OF ENGINEERING	

Drawing Title: ELECTRICAL - POWER RISER DIAGRAM

FULLY SPRINKLERED

100% FINAL CONSTRUCTION DRAWINGS

Project Title: RENOVATE 3B CLINIC FOR STEP-DOWN, B1

Drawn	Building Number	AutoCAD File Name
MLT	1	
Checked	**Reviewed**	**Const. Contract No.**
ELC	RAK	

Date: 1/8/2015
Project Number: 564-14-102
DRAWING No.: E601

Veterans Affairs