INTERIOR FINISH SCHEDULE - PHASE A & C

ROOM NO.	ROOM NAME	FLOOR MATERIAL	WALL BASE FINISH MATERIAL	NORTH WALL FINISH MATERIAL	EAST WALL FINISH MATERIAL	SOUTH WALL FINISH MATERIAL	WEST WALL FINISH MATERIAL	WAINSCOT	CEILING MATERIAL	CEILING HEIGHT	REMARKS
	BUILDING 22A										
101	CHILLER ROOM	CONC.	-	S-1	S-1	S-1	S-1	-	C-4	VARIES	-
102	ELECTRICAL ROOM	CONC.	-	S-1	S-1	S-1	S-1	-	C-4	VARIES	-

INTERIOR FINISH MATERIAL - CODES

C-1 PATCH TO MATCH EXISTING 3/4" GYPSUM OR CEMENT PLASTER OVER METAL LATH ATTACHED TO SUSPENDED COLD ROLLED CHANNELS
C-2 PATCH TO MATCH EXISTING SUSPENDED 2x4 ACOUSTICAL LAY-IN PANEL CEILING
C-3 PATCH TO MATCH EXISTING GLUED-ON ACOUSTICAL CEILING ATTACHED TO SUSPENDED GYPSUM OR CEMENT PLASTER SUSPENDED CEILING
C-4 EXISTING EXPOSED CEILING TO STRUCTURE TO REMAIN
F-1 NON-SLIP PAINT
S-1 SPRAYED SEALANT
CONC. BROOM FINISHED CONCRETE
P-1 PAINT
P-2 PATCH & PAINT TO MATCH EXISTING

FINISH NOTES

1. INTERIOR WALL AND CEILING FINISHES ARE IN ACCORDANCE WITH AND COMPLY WITH ASTM E84 AND SHALL BE THAT OF CLASS 'A': FLAME SPREAD 0-25; SMOKED DEVELOPED 0-450
2. FLOOR FINISHES SHALL COMPLY WITH 2007 CBC 804.2 - 804.4.1 AND SHALL BE CLASS 1 MATERIALS IN ACCORDANCE WITH NFPA 253

EXTERIOR FINISH SCHEDULE - PHASE A & C

	BUILDING	FLOOR MATERIAL	WALL BASE FINISH MATERIAL	NORTH WALL FINISH MATERIAL	EAST WALL FINISH MATERIAL	SOUTH WALL FINISH MATERIAL	WEST WALL FINISH MATERIAL	WAINSCOT	CEILING MATERIAL	CEILING HEIGHT	REMARKS
	BUILDING 22A	N/A	N/A	EF-2	EF-2	EF-2	EF-2	-	N/A	N/A	SEE ELEVATIONS FOR EF-3 LOCATION
	BUILDING 22A	N/A	N/A	EF-2	EF-2	EF-2	EF-2	-	N/A	N/A	SEE ELEVATIONS FOR EF-3 LOCATION
	BUILDING 22A	N/A	N/A	EF-2	EF-2	EF-2	EF-2	-	N/A	N/A	SEE ELEVATIONS FOR EF-3 LOCATION
	BUILDING 22A	N/A	N/A	EF-2	EF-2	EF-2	EF-2	-	N/A	N/A	SEE ELEVATIONS FOR EF-3 LOCATION

EXTERIOR FINISH MATERIAL - CODES

EF-1 CONCRETE WITH NON-SKID FINISH
EF-2 SPLIT FACED CMU BLOCK WITH EXTERIOR SEALANT T.B.D.
EF-3 SMOOTH FACED CMU BLOCK WITH EXPRESSED GROUT JOINT IN STACKED BOND ORIENTATION.

FINISH NOTES:

ALL WALLS ARE TO BE SPLIT FACE C.M.U. WITH THE EXCEPTION OF THE 4 EXTERIOR CORNERS AS SHOWN IN THE ELEVATIONS. THESE CORNERS ARE TO HAVE SMOOTH FACED C.M.U. IN A STACKED BOND ORIENTATION WITH COLORED GROUT JOINTS TO ACCENTUATE THE SQUARE PATTERN AS SHOWN IN THE ARCHITECTURAL ELEVATIONS AND DETAILS. SEE SHEET - 22A-AE-300 & 22A-AE-301

DOOR SCHEDULE

DOOR NO.	DOOR TYPE	CLEAR OPENING SIZE	ASSY RATING	DOOR CONST	HARDWARE GROUP	FRAME	DETAILS HEAD	DETAILS JAMB	DETAILS SILL	REMARKS
D1	C	4'-0" 8'-0"	XX	HM	HW-E3	XX	1/AE-601	2/AE-601	3/AE-601	XX
D2	D	3'-4" 8'-0"	XX	HM	HW-E3	XX	1/AE-601	2/AE-601	3/AE-601	XX
D3	B	6'-0" 8'-0"	XX	HM	HW-E8	XX	1/AE-601	2/AE-601	3/AE-601	XX
D4	E	4'-0" 8'-0"	XX	HM	HW-E3	XX	1/AE-601	2/AE-601	3/AE-601	XX
D5	B	4'-0" 8'-0"	XX	HM	HW-E3	XX	1/AE-601	2/AE-601	3/AE-601	XX
D6	A	6'-8" 8'-0"	XX	HM	HW-E8	XX	1/AE-601	2/AE-601	3/AE-601	XX

LOUVER SCHEDULE

DOOR NO.	LOUVER TYPE	CLEAR OPENING SIZE	ASSY RATING	LOUVER CONST	HARDWARE GROUP	FRAME	DETAILS HEAD	DETAILS JAMB	DETAILS BASE	REMARKS
L1	A	8'-4" 6'-8"	XX	METAL	X	XX	4/AE-601	5/AE-601	6/AE-601	PROVIDE INSECT/BIRD SCREEN AND MOISTURE BARRIER
L2	A	8'-4" 6'-8"	XX	METAL	X	XX				PROVIDE INSECT/BIRD SCREEN AND MOISTURE BARRIER
L3	A	8'-4" 6'-8"	XX	METAL	X	XX				PROVIDE INSECT/BIRD SCREEN AND MOISTURE BARRIER

DOOR TYPES

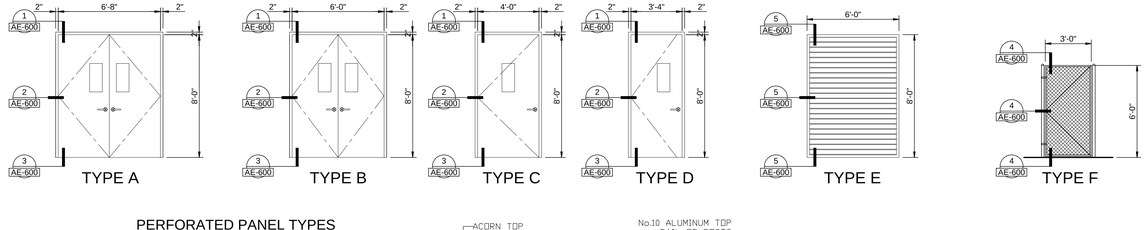

PERFORATED PANEL TYPES

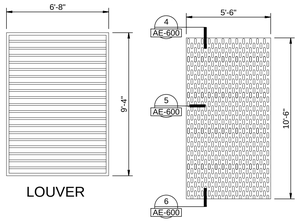

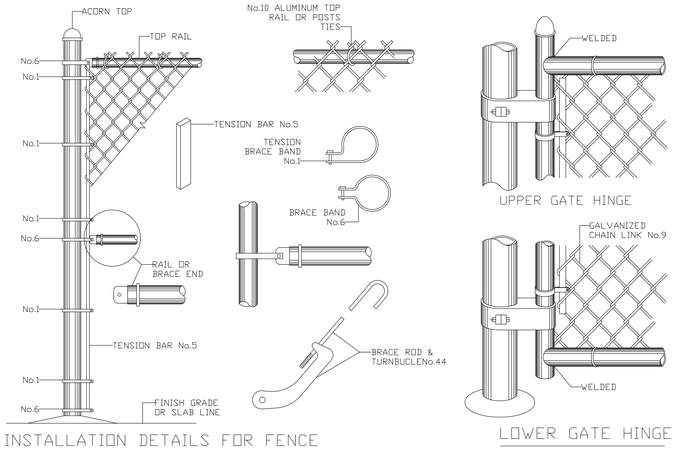

GENERAL NOTES

1. ALL DOORS REQUIRED TO HAVE SMOKE SEALS AND SHALL BE PROVIDED.
2. FIRE DOOR LABELING REQUIREMENTS PER IBC 2009 715.4.5.1 AND NFPA 80; LABEL SHALL SHOW THE NAMES OF DOOR MANUFACTURER, THIRD PARTY INSPECTION AGENCY, AND THE FIRE DOOR PROTECTION RATING.
3. ALL HM FRAMES (U.O.N.): 2" FACE WITH 1/2" RETURN (TYP). CUSTOM FABRICATED FROM 16 GA CRS. SUA (SET UP AND WELD) IN ACCORDANCE WITH ANSI A250.8-1998(SDI-100) FLUSH FRAME MITER CORNER WITH CONTINUOUS WELD INSIDE OF MITER, GRID AND FINISH SMOOTH KNOCK DOWN FRAMES ARE NOT PERMITTED
4. ALL SWING DOORS SHALL BE PROVIDED WITH S.S. EDGE GUARD TO +48"; USE NET QUALITY HARDWARE STYLE 12 (BEV) OR APPROVED EQUAL
5. ALL FIRE RATED DOORS SHALL BE INSTALLED PER DOOR MANUFACTURE INSTALLATION INSTRUCTIONS.

HARDWARE GROUP -- HW-E3 — EXTERIOR SINGLE - NON-RATED — DOORS: D1, D2, D5
SEE SPECIFICATION SECTION - 08 71 00 DOOR HARDWARE FOR INFORMATION.

HARDWARE GROUP -- HW-E8 — EXTERIOR PAIR - NON-RATED — DOORS: D3,
SEE SPECIFICATION SECTION - 08 71 00 DOOR HARDWARE FOR INFORMATION.

DOOR, FRAME & HARDWARE NOTES

1. ALL DOORS REQUIRED TO HAVE SMOKE SEALS SHALL BE PROVIDED WITH: PEMKO S88C AT HEAD & JAMBS. PEMKO 355AS AT MEETING STILE. PEMKO S88C AT SILL WHERE HOLLOW METAL SILL SECTIONS OCCUR.
2. FIRE DOOR ASSEMBLIES SHALL BE LABELED BY AN APPROVED AGENCY. THE LABELS SHALL COMPLY w/ NFPA 80 AND SHALL BE PERMANENTLY AFFIXED TO THE DOOR & FRAME. FIRE DOORS SHALL BE LABELED SHOWING THE NAME OF THE MANUFACTURER, THE NAME OF THE THIRD-PARTY INSPECTION AGENCY, THE FIRE PROTECTION RATING AND, WHERE REQUIRED FOR FIRE DOORS IN EXIT ENCLOSURES AND EXIT PASSAGEWAYS BY SECTION 715.4.4, THE MAXIMUM TRANSMITTED TEMPERATURE & POINT. SMOKE & DRAFT CONTROL DOORS COMPLYING w/ UL 1784 SHALL BE LABELED IN ACCORDANCE w/ CBC SECTION 715.4.5.1 AND SHALL SHOW THE LETTER "S" ON THE FIRE RATING LABEL OF THE DOOR. INSTALLATION OF SMOKE DOORS SHALL BE IN ACCORDANCE w/ NFPA 105. THIS MARKING SHALL INDICATE THAT DOOR & FRAME ASSEMBLY ARE IN COMPLIANCE WHERE LISTED. AND LABELED GASKETING IS ALSO INSTALLED. FIRE DOOR FRAMES SHALL BE LABELED SHOWING THE NAMES OF THE MANUFACTURER AND THIRD-PARTY INSPECTION AGENCY. LOUVERS SHALL BE PROHIBITED.

SIGNAGE

TACTILE EXIT SIGNS

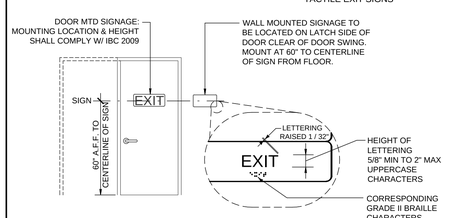

ALL TACTILE SIGNAGE TO COMPLY WITH THE REQUIREMENTS OF CBC 1007.9 & CBC 11178.5.1. REFER TO REMARKS SECTION OF THE DOOR SCHEDULE FOR REQUIRED LOCATIONS

NOTES:

1. FINISH AND CONTRAST SHALL COMPLY w/ IBC 2009
2. PROPORTIONS: CHARACTERS ON SIGNS SHALL COMPLY w/ IBC 2009
3. RAISED CHARACTERS AND PICTORIAL SYMBOLS SHALL COMPLY w/ IBC 2009
4. BRAILE LETTERING SHALL COMPLY W/ IBC 2009
5. MOUNTING LOCATION & HEIGHT SHALL COMPLY w/ IBC 2009
6. IDENTIFICATION SYMBOLS SHALL COMPLY w/ IBC 2009.
7. ALL SIGNAGE SHALL BE SUBMITTED FOR APPROVAL BY THE ARCHITECT PRIOR TO INSTALLATION
8. POWER ASSISTED AND LOW ENERGY DOORS SHALL COMPLY WITH THE SIGNAGE REQUIIREMENTS OF ANSI/BHMA A156.19-2007 ITEM 4.6
   SIGNAGE: MOUNTING HT 50" +/-12" A.F.F.
   A. PROVIDE ON BOTH SIDES OF DOOR
   B. LETTERS SHALL BE MIN 5/8" HIGH
   C. POWER ASSIST DOOR SIGNAGE SHALL READ "EASY OPEN DOOR - ACTIVATE SWITCH THEN OPEN DOOR" AND SHALL BE WHITE LETTERING ON BLUE BACKGROUND
   D. LOW ENGERY DOOR SIGNAGE SHALL READ "AUTOMATIC CAUTION DOOR" AND SHALL BE 6" MIN DIAMETER WITH BLACK LETTERING ON YELLOW BACKGROUND
   E. LOCATE WITHIN ONE TO FIVE FEET FROM THE DOOR AND MOUNTED SO USER IS IN FULL SIGHT OF DOOR WHEN ACTIVATING SWITCH
9. REQUIRED INTERIOR AND EXTERIOR BUILDING AND ROOM SIGNAGE TO MATCH EXISTING SCHEME IN AND ON THE EXISTING ADJACENT BUILDINGS INTERIORS AND EXTERIOR FACADES WITH CAMPUS APPROVED COLORS, MATERIALS, SIZES AND FINISHES.
10. CONTRACTOR TO COORDINATE SIGN LOCATION APPROVALS WITH VETERANS ADMINISTRATION OF FRESNO WITH REGARDS TO NON- FIRE LIFE SAFETY SIGNAGE.

100% CONSTRUCTION DOCUMENT SUBMITTAL

4 CHAIN LINK FENCE TYPICAL HARDWARE DETAILS

SCALE: 3/4" = 1'-0"

Revisions	Date

CONSULTANTS:

ARCHITECT/ENGINEERS:

hfp architects
745 distel drive
los altos, ca 94022
650 964 4514 fax: 650 967 5148

Drawing Title: DOOR SCHEDULE, FINISH SCHEDULE, SIGNAGE

Approved: Project Director

Project Title: VA CENTRAL CALIFORNIA HEALTH CARE SYSTEM, NEW BUILDING 22A + CHILLER INFRASTRUCTURE

Location: FRESNO, CA.

Date: 5/08/2015 | Checked: N.V. | Drawn: T.S.

Project Number: 570-13-300

Building Number: 22A

Drawing Number: AE-600

Dwg. 31 of 86

Office of Construction and Facilities Management

Department of Veterans Affairs

VA FORM 08-6231