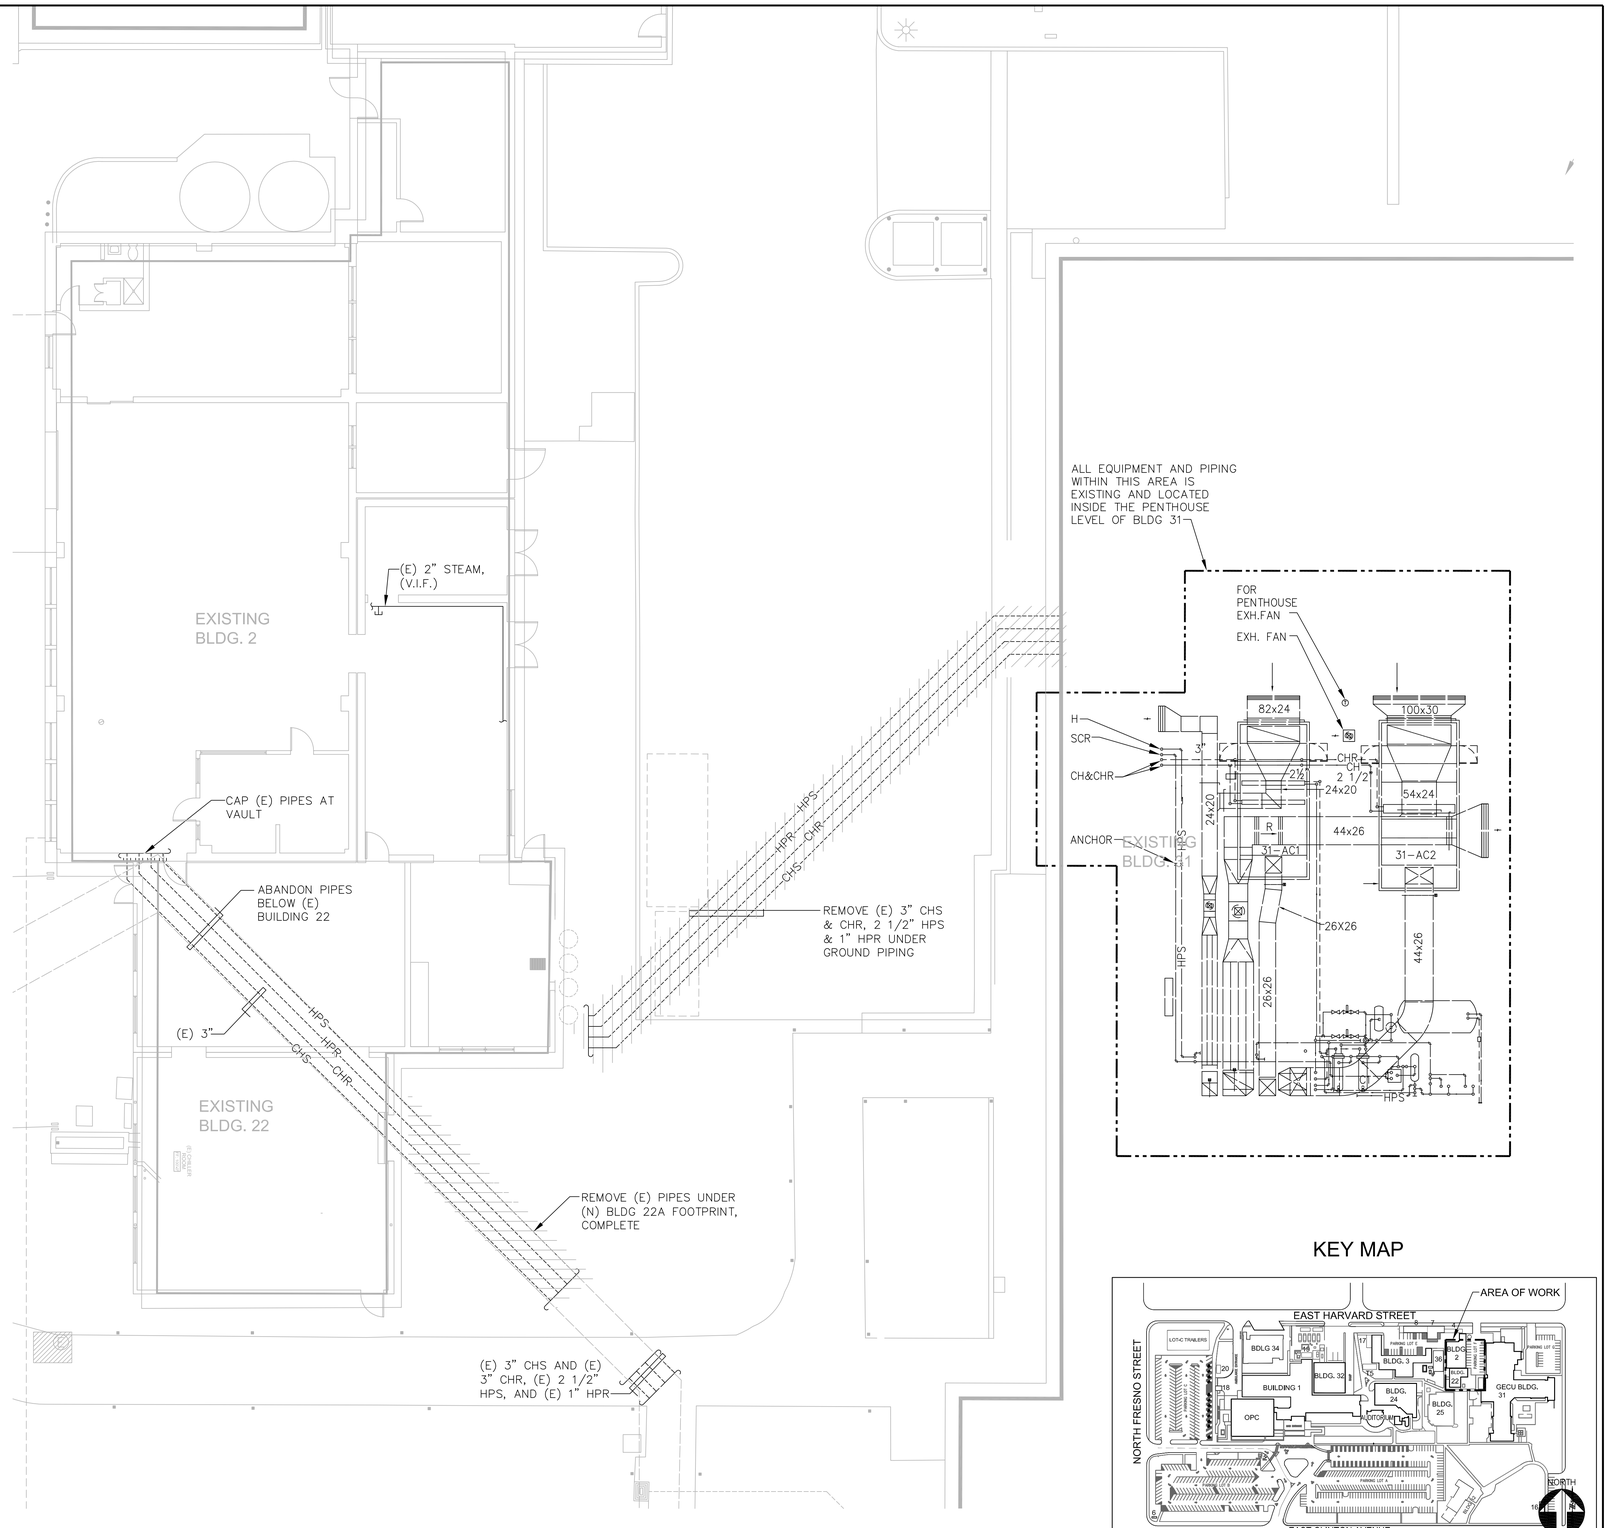

KEY MAP

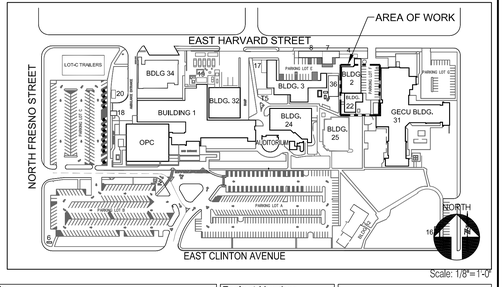

Scale: 1/8" = 1'-0"

100% CONSTRUCTION DOCUMENT SUBMITTAL

PARTIAL SITE PLAN - DEMOLITION

Revisions	Date

CONSULTANTS:

vc. (831) 649-8000
fx. (831) 649-8038
email: mail@axiomengineers.com

AXIOM ENGINEERS SM
LEE & ASSOCIATES
CONSULTING ENGINEERS

AE Project # : 20130113

22 Lower Ragsdale Dr., Suite A
Monterey, California 93940-5788

REGISTERED PROFESSIONAL ENGINEER
LAM M. [illegible]
No. M24908
EXP. SEPT 30, 2015
MECHANICAL
STATE OF CALIFORNIA

ARCHITECT/ENGINEERS:

hfp architects
745 distel drive, suite a
los altos, ca 94022
650·964·4514 fax: 650·967·5148

Drawing Title: PARTIAL SITE PLANS MECHANICAL DEMOLITION	Project Title: VA CENTRAL CALIFORNIA HEALTH CARE SYSTEM NEW BUILDING 22A + CHILLER INFRASTRUCTURE		Project Number: 570-13-300
Approved: Project Director	Building Number: 22A		
	Location: FRESNO, CA.		Drawing Number: 22A-MD-101
	Date: 5/08/2015	Checked: WME / Drawn: CADD	Dwg. 52 of 86

Office of Construction and Facilities Management

Department of Veterans Affairs

VA FORM 08-6231