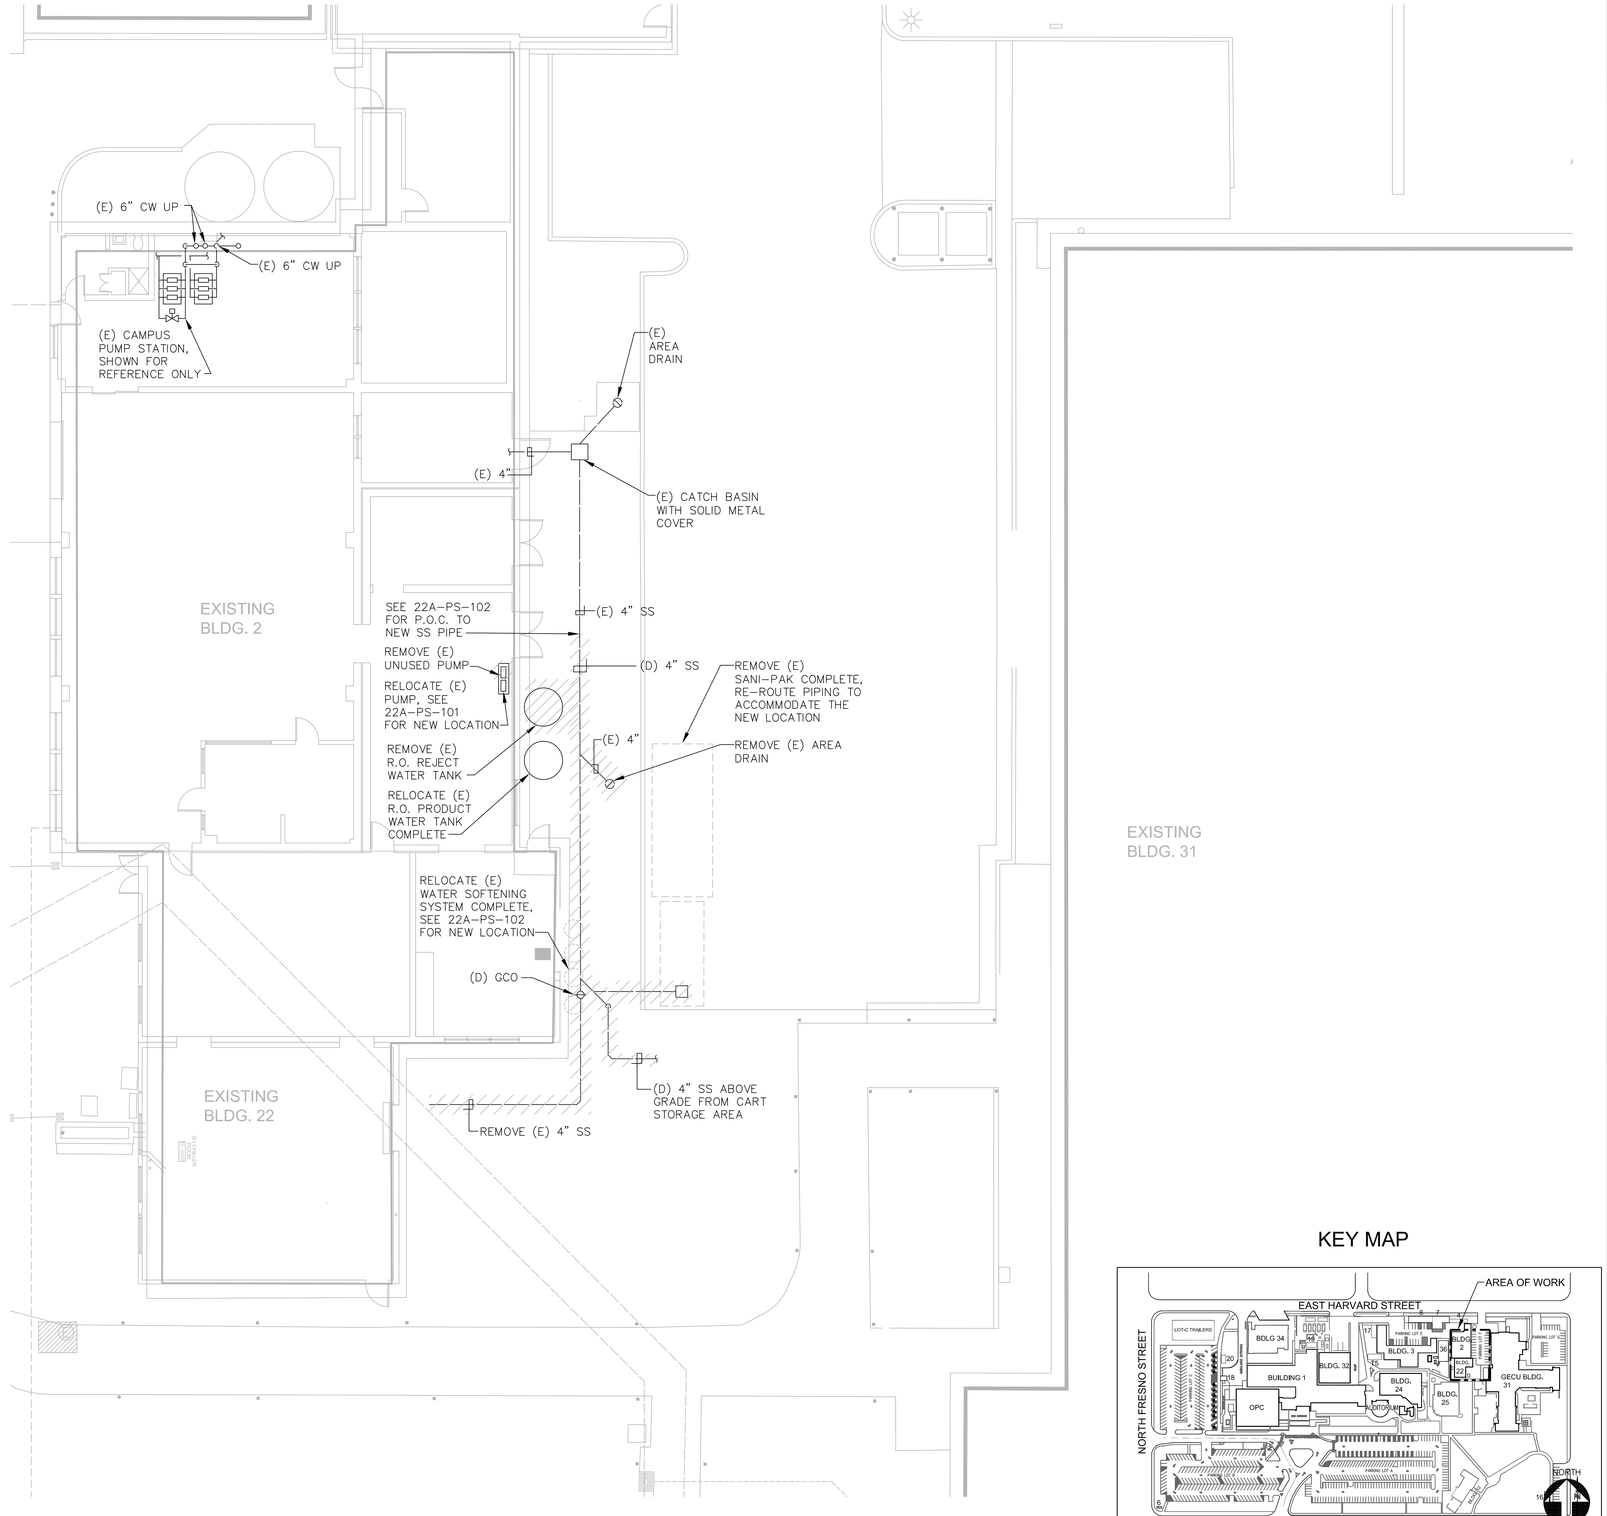

KEY MAP

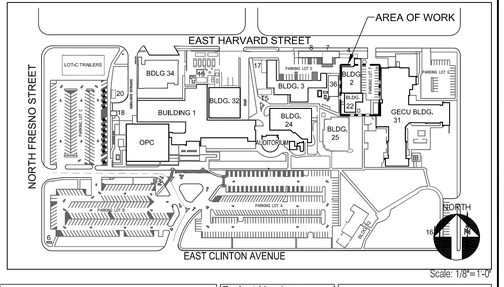

Scale: 1/8" = 1'-0"

100% CONSTRUCTION DOCUMENT SUBMITTAL

PARTIAL SITE PLAN - DEMOLITION

Revisions	Date

CONSULTANTS:

vc. (831) 649-8000
fx. (831) 649-8038
email: mail@axiomengineers.com

AXIOM ENGINEERS SM
LEE & ASSOCIATES
CONSULTING ENGINEERS

AE Project # : 20130113

22 Lower Ragsdale Dr., Suite A
Monterey, California 93940-5788

REGISTERED PROFESSIONAL ENGINEER
WILLIAM M. LEE
No. M24908
EXP. SEPT 30, 2015
MECHANICAL
STATE OF CALIFORNIA

ARCHITECT/ENGINEERS:

hfp architects
745 distel drive, suite a
los altos, ca 94022
650·964·4514 fax: 650·967·5148

Drawing Title	PARTIAL SITE PLANS PLUMBING DEMOLITION
Approved: Project Director	
Project Title	VA CENTRAL CALIFORNIA HEALTH CARE SYSTEM NEW BUILDING 22A + CHILLER INFRASTRUCTURE
Location	FRESNO, CA.
Date	5/08/2015
Checked	WME
Drawn	CADD
Project Number	570-13-300
Building Number	22A
Drawing Number	22A-PD-101
Dwg. 65 of 86	

Office of Construction and Facilities Management

Department of Veterans Affairs

VA FORM 08-6231