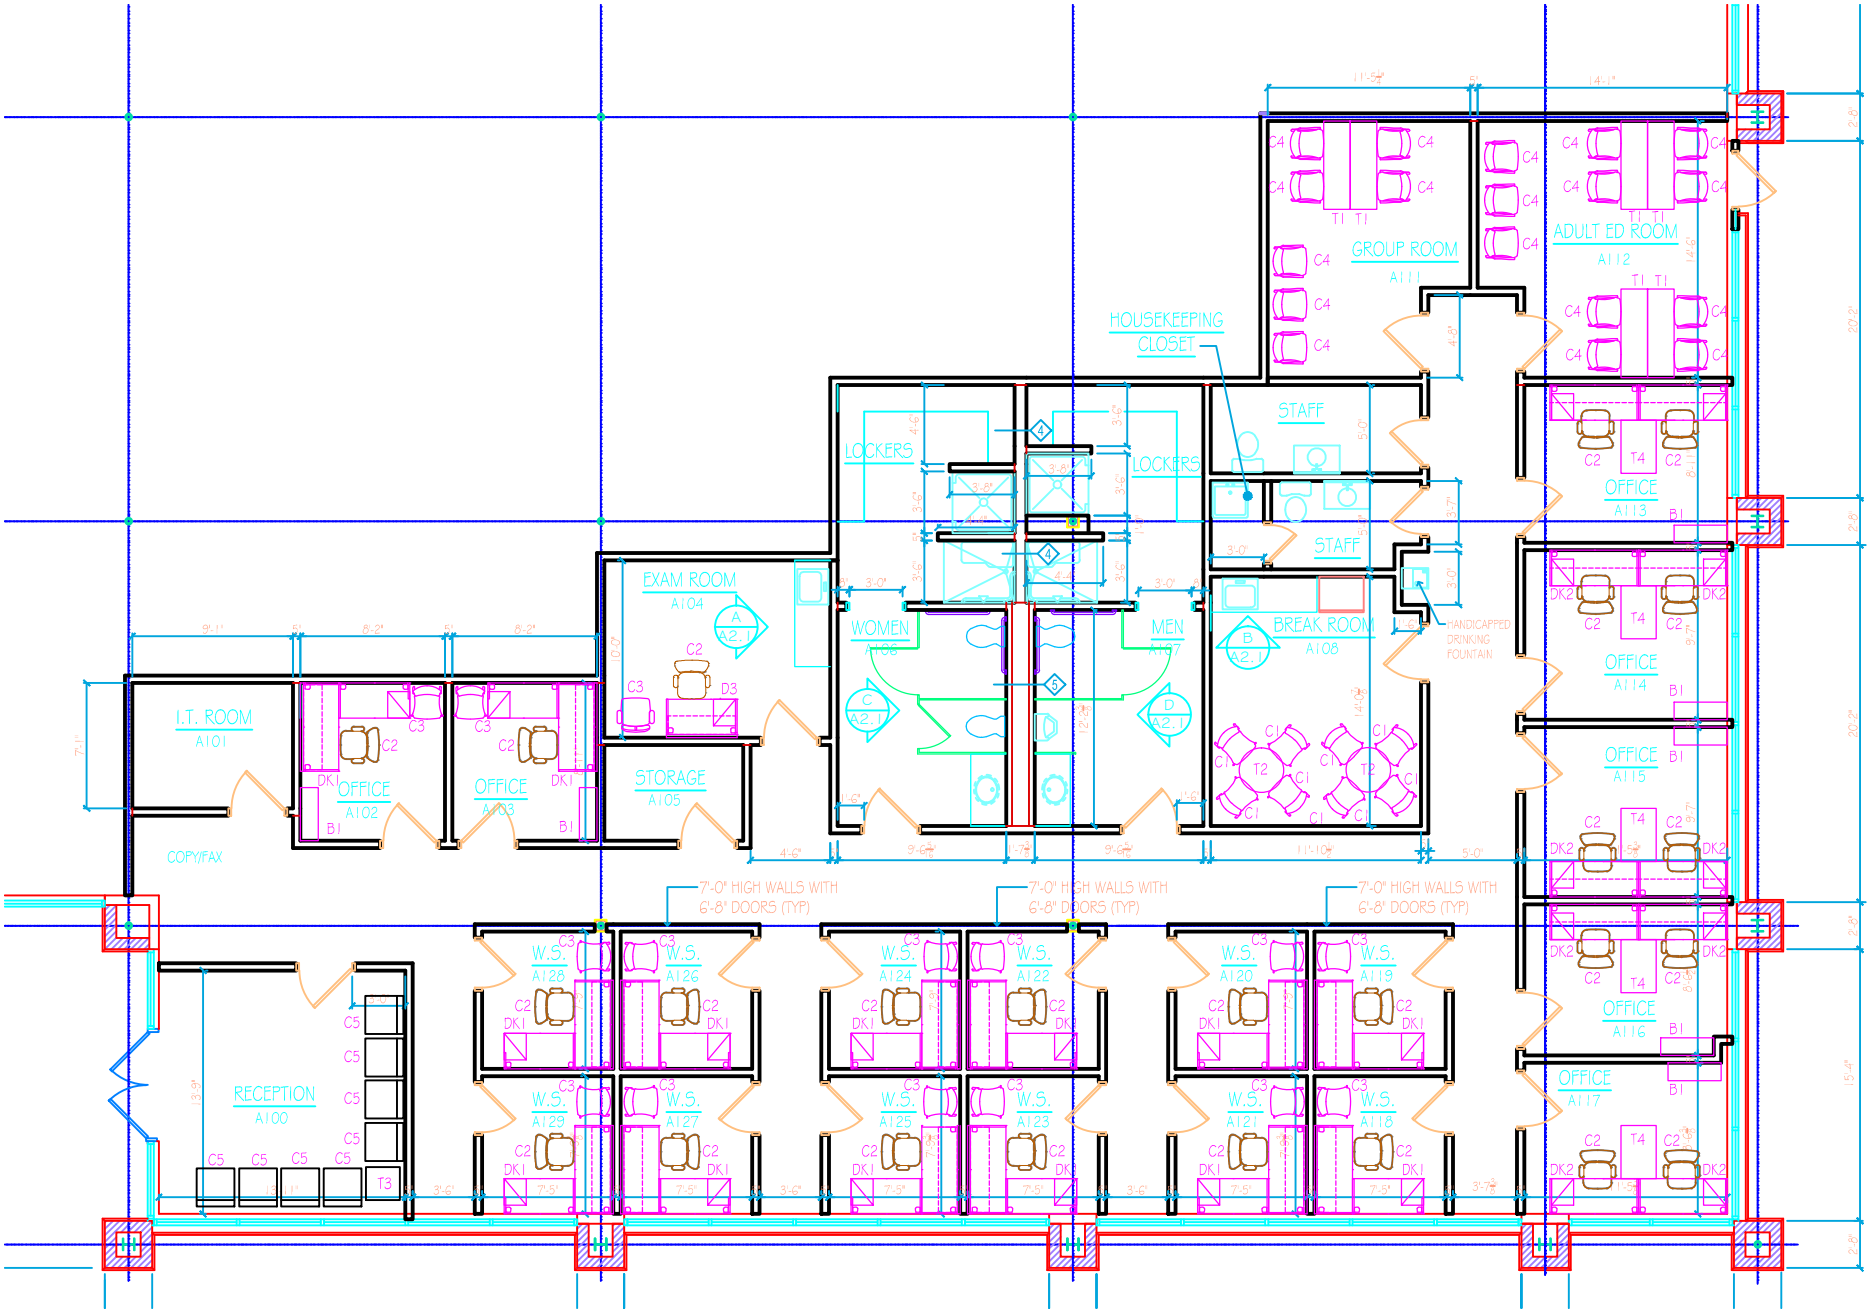
I.T. ROOM
A101
COPY/FAX
OFFICE
A102
OFFICE
A103
EXAM ROOM
A104
STORAGE
A105
WOMEN
A106
MEN
A107
LOCKERS
LOCKERS
HOUSEKEEPING CLOSET
STAFF
STAFF
BREAK ROOM
A108
HANDICAPPED DRINKING FOUNTAIN
GROUP ROOM
A111
ADULT ED ROOM
A112
OFFICE
A113
OFFICE
A114
OFFICE
A115
OFFICE
A116
OFFICE
A117
RECEPTION
A100
7'-0" HIGH WALLS WITH 6'-8" DOORS (TYP)
7'-0" HIGH WALLS WITH 6'-8" DOORS (TYP)
7'-0" HIGH WALLS WITH 6'-8" DOORS (TYP)
W.S. A128
W.S. A126
W.S. A124
W.S. A122
W.S. A120
W.S. A119
W.S. A129
W.S. A127
W.S. A125
W.S. A123
W.S. A121
W.S. A118