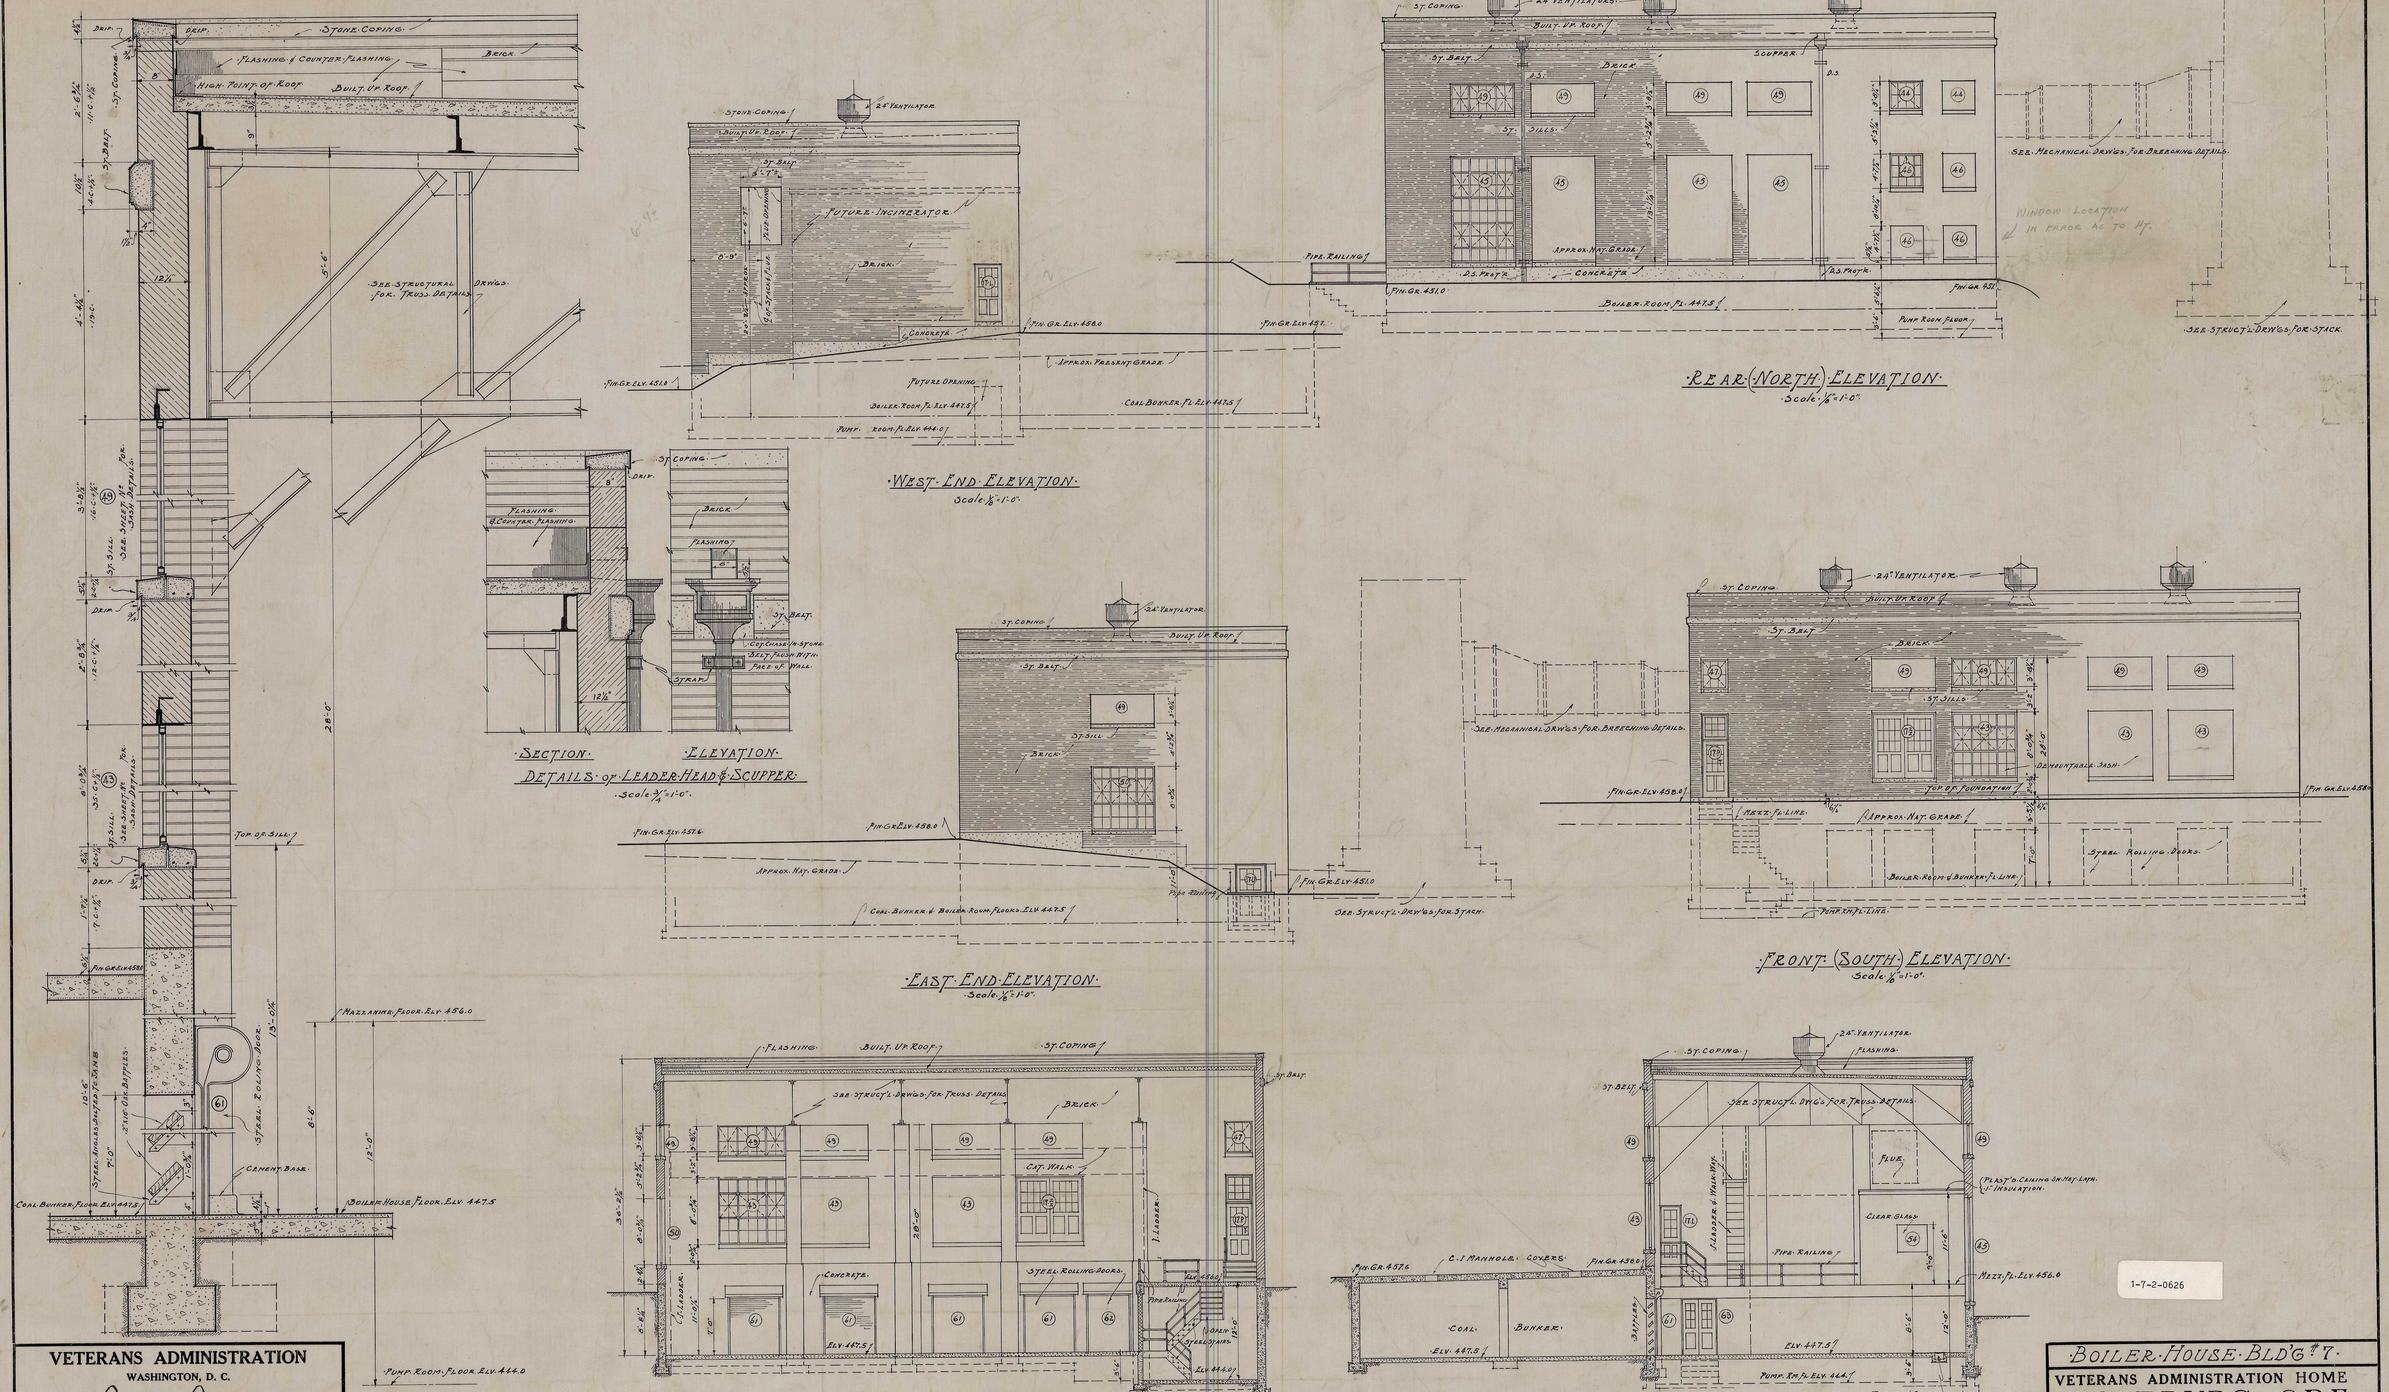

1-7-2-0626

VETERANS ADMINISTRATION
WASHINGTON, D. C.

APPROVED Frank T. Hines
ADMINISTRATOR

George E. Zaius
ASSISTANT ADMINISTRATOR

DIRECTOR OF CONSTRUCTION

CHIEF, TECHNICAL DIVISION

BOILER HOUSE BLD'G #7
VETERANS ADMINISTRATION HOME
ROSEBURG · ORE.

	REVISIONS	NUMBER
Drawn F.W.G. F.W.		7-2
Traced P.W.		
Sect. Chf.		
Date FEB. 20, 1932		SHEET 2 OF 9

Sub-Division Chief L. H. Russell

DRAWING FILE #: 001460

RETURN TRACINGS TO PLAN FILES

FILE FOLDER NO. 4

74