ALL ITEMS LISTED IN TABLE ARE ACCURAY SUPPLIED & INSTALLED.

| Item | Name | Mounting Location | BTU/h |
|---|---|---|---|
| 1a | Treatment Manipulator | Floor | 0 |
| 1b | Linear Accelerator | On 1a | 0 |
| 1d | Manipulator Teach Pendant | Wall | 0 |
| 2 | In-Floor Image Detectors (Qty 2) | Below Floor | 1230 |
| 3a | X-Ray Sources (Qty 2) | Ceiling | 0 |
| 3b | X,R,S. Heat Exchangers (Qty 2) | Behind False Ceiling | 2400 |
| 4 | X-Ray Generators (Qty 2) | Floor | 1100 |
| 5 | Standard Treatment Couch | Floor | 0 |
| 6 | Synchrony System Camera | Ceiling | 0 |
| 7a | RoboCouch System (optional) | Floor | 0 |
| 7b | RoboCouch Wall Module (optional) | Wall | 0 |
| 8 | Xchange Changer (optional) | Floor | 0 |
| 9 | User Control Console | Desktop | 0 |
| 10 | User Control Console | Desktop | 0 |
| 11 | LINAC Control & EPO Panel | Desktop | 0 |
| 12 | CyberKnife Administration Workstation | Desktop | 0 |
| 13 | Controller (Treatment Manipulator) | Floor | 4700 |
| 14 | Modulator | Floor | 11600 |
| 15 | Computer Rack | Floor | 3800 |
| 16 | Power Distribution Unit (PDU) | Floor | 2600 |
| 17 | Mechanical Rack | Floor | 6300 |
| 18 | Controller (RoboCouch System) | Floor | 4700 |
| 19 | MultiPlan Treatment Planning System | Desktop | 0 |
| 20 | Color Laser Printer | Desktop | 0 |
| 21 | MultiPlan MD Suite System (optional) | Desktop | 0 |

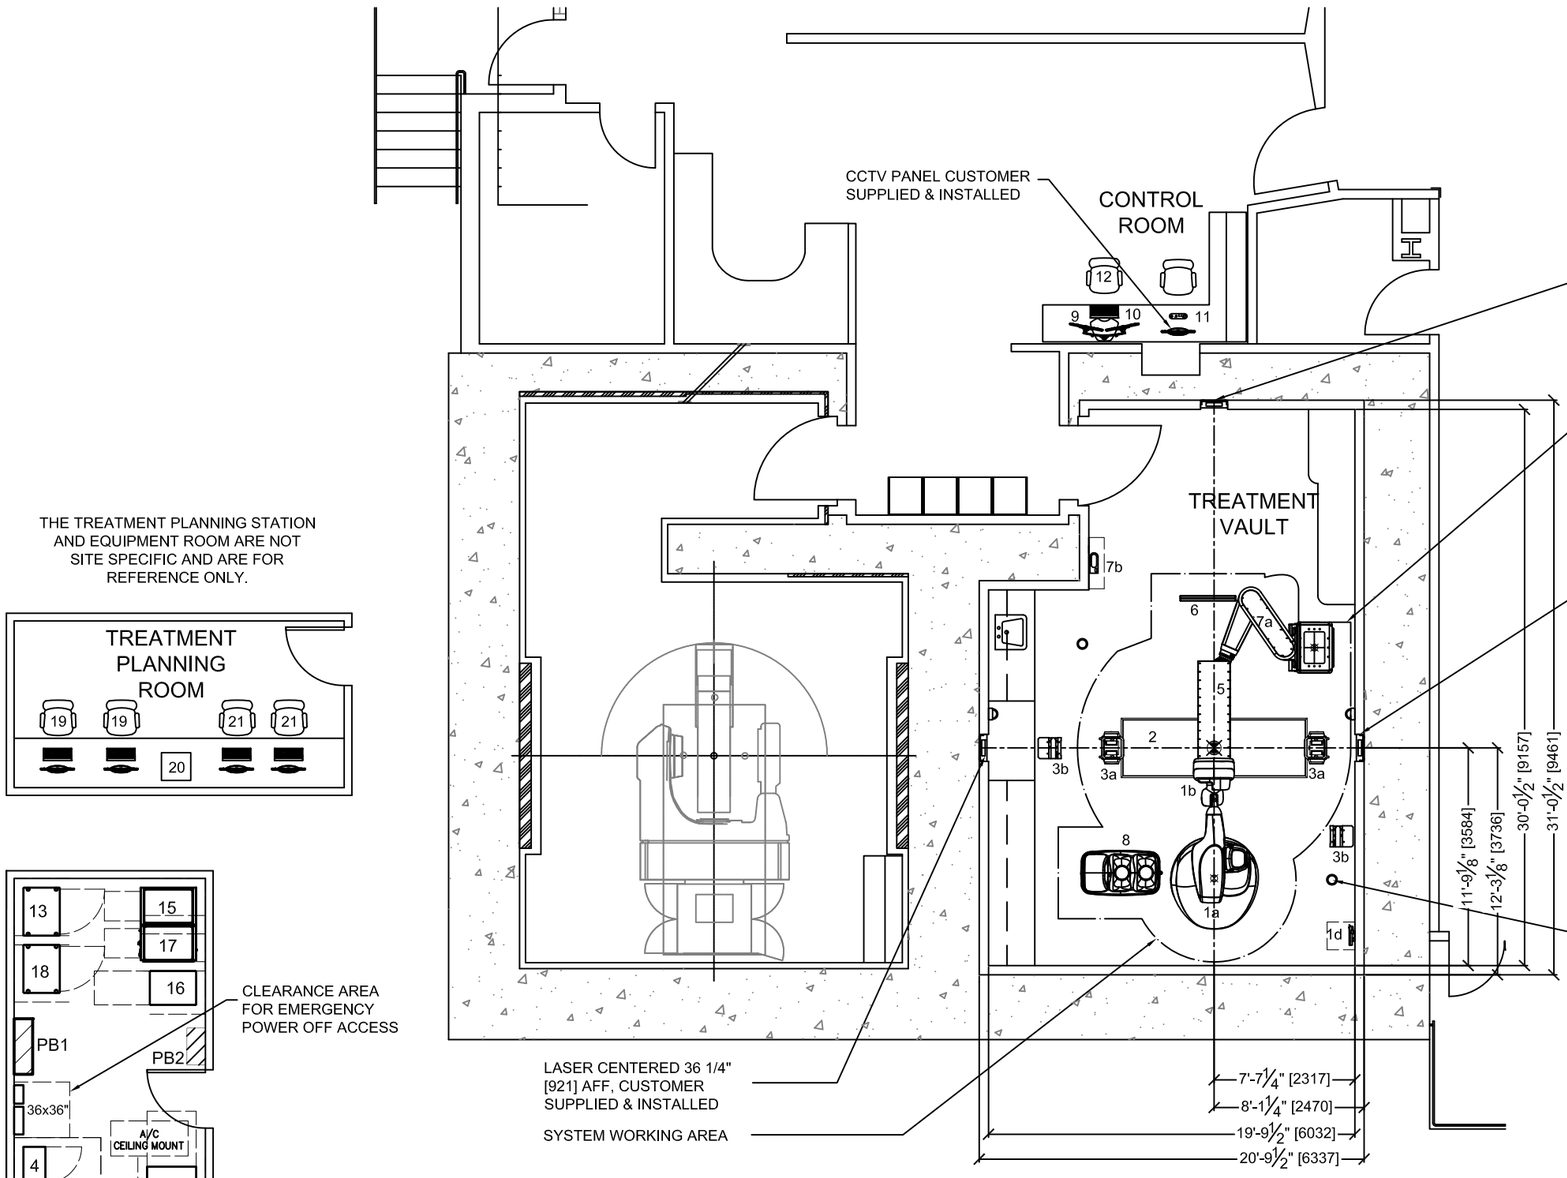


THE TREATMENT PLANNING STATION AND EQUIPMENT ROOM ARE NOT SITE SPECIFIC AND ARE FOR REFERENCE ONLY.




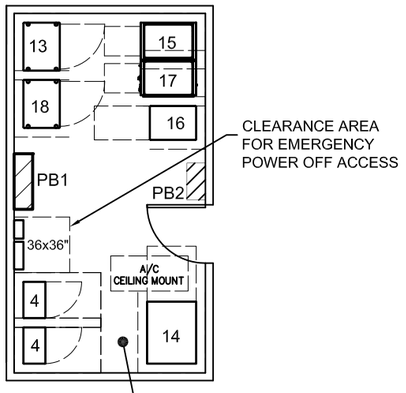


EQUIPMENT ROOM LOCATION SHOULD NOT EXCEED 30'-0" FROM PB1 TO 1a

## 1/A1 EQUIPMENT & FLOOR CLEARANCES PLAN

SCALE: 1/8" = 1'-0"

0' 2' 4' 8' 16'

FINAL SHIELDING DETERMINATION SHALL BE MADE BY THE PHYSICIST ON RECORD

ACCURAY®

ACCURAY INC.
1310 CHESAPEAKE TERRACE
SUNNYVALE, CA 94089
(408) 716-4600

**PROJECT:**
JAMES A HALEY VA

TAMPA, FL

**TITLE:**
CyberKnife System Floor Plan Equipment & Floor Clearances

**SCALE:** 1/8"=1'

**PAPER SIZE:** 11x17"

**REVISION:** A

**SHEET:** 1 **of** 1

**DRAWN BY:**
JASON LENTZ

**DATE:**
6.28.2013

This document is for the use of Accuray's customers and their contractors. The information in this document is intended for the planning and preparation of the customer's construction documents and shielding studies.

SHEET
CK-A1