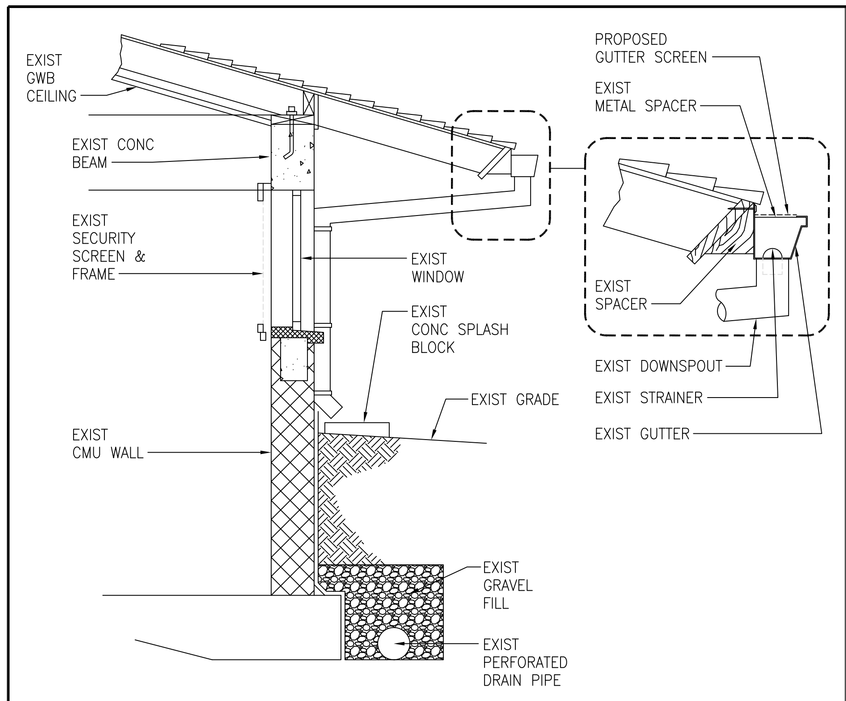

B1 SECTION @ DOWNSPOUT & GUTTE
SCALE: 3/4" = 1'-0"

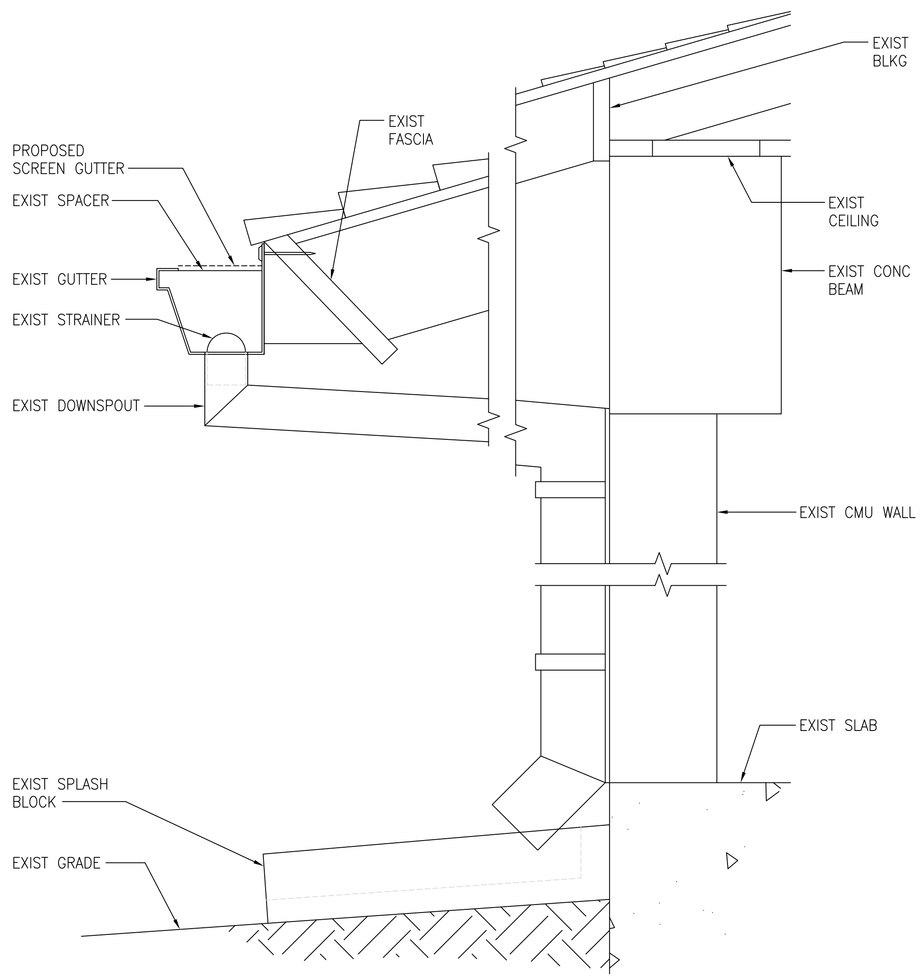

D3 GUTTER DETAIL
SCALE: 3" = 1'-0"

NOTE: PROVIDE NEW GUTTERS AND DOWNSPOUTS AT LOCATIONS SHOWN ON 3001-104. NEW GUTTERS SHALL BE SIMILAR TO THE EXISTING GUTTER ASSEMBLIES AS DEPICTED ON DET D3/3001-301. FINISH TO MATCH EXIST.

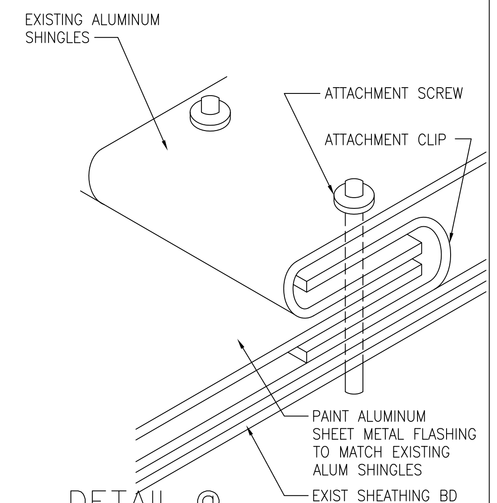

B6 DETAIL @ ALUM FLASHING CONNECTIO TO ALUM SHINGLE
SCALE: NTS

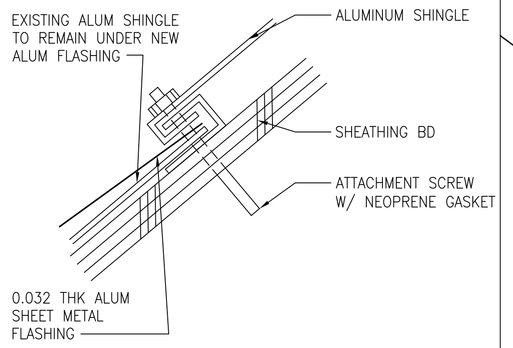

D6 SECTION @ ALUM FLASHING CONNECTIC TO ALUM SHINGLE
SCALE: NTS

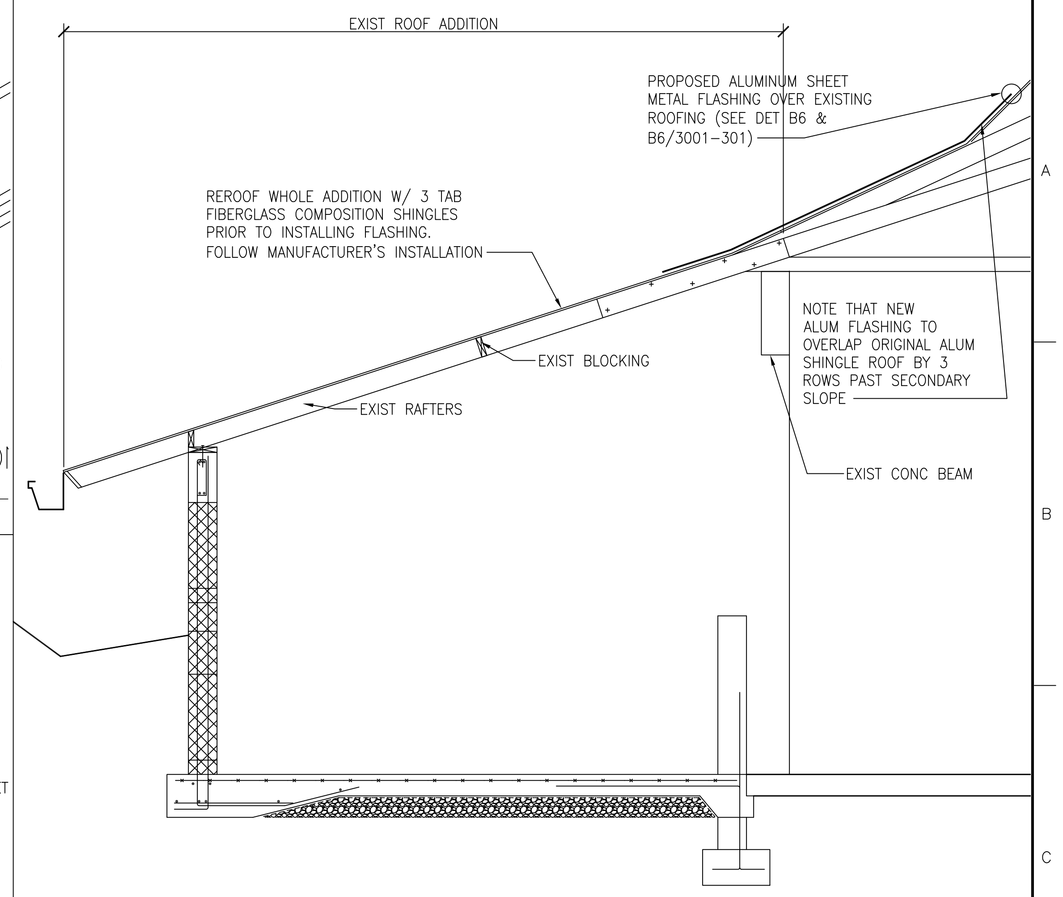

D7 SECTION
SCALE: 1/2" = 1'-0"

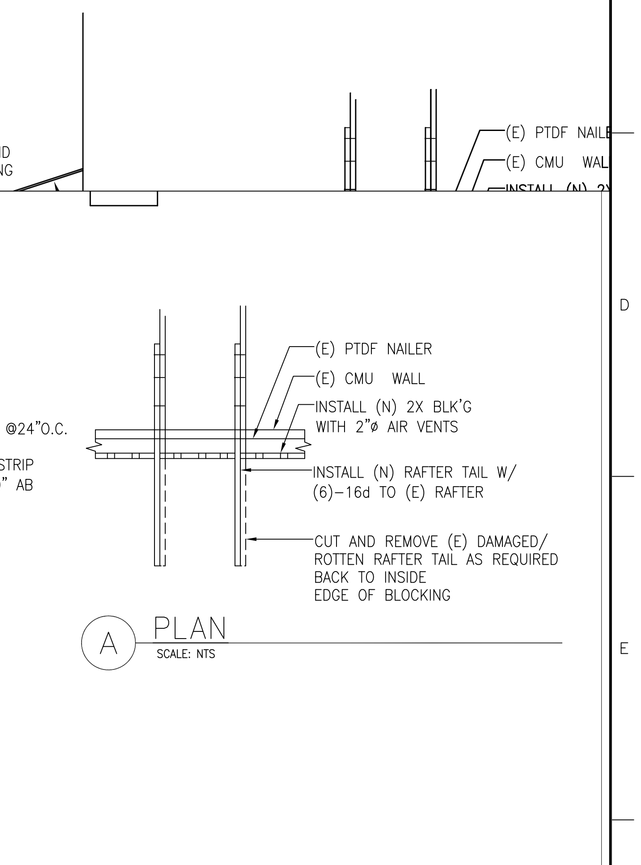

A PLAN
SCALE: NTS

E8 SECTION
SCALE: NTS

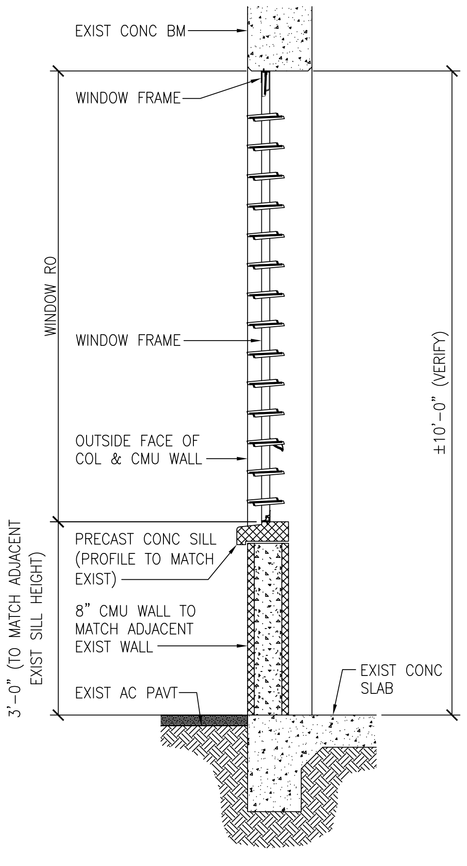

E1 WALL SECTION
SCALE: 3/4" = 1'-0"

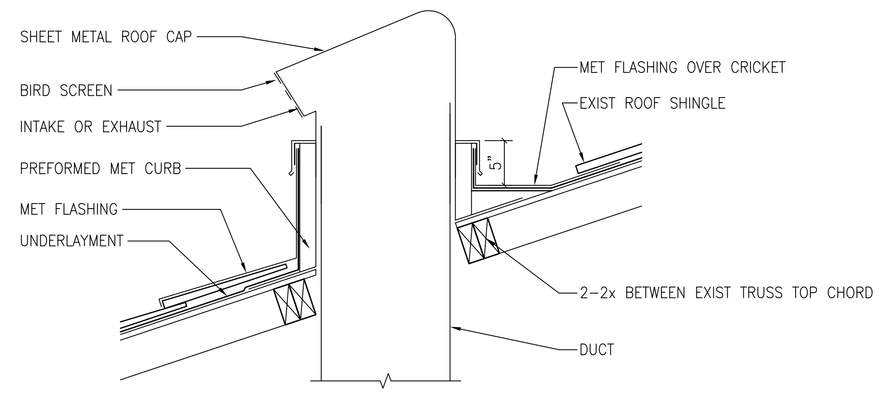

E3 ROOF EXHAUST VENT
SCALE: 1 1/2" = 1'-0"

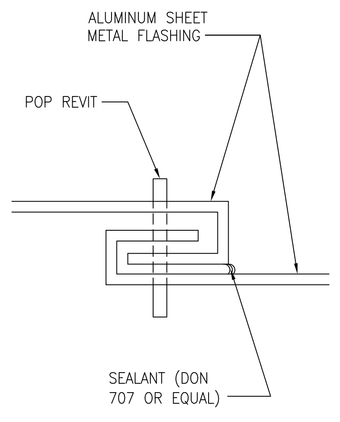

E6 SLIP JOINT DETAIL
SCALE: NTS

Revisions:	Date

CONSULTANTS:

SIGNATURE EXPIRATION DATE

ARCHITECT/ENGINEERS:

Drawing Title: REPAIR ROOF AT MAINTENANCE BUILDING

Approved: Project Director

Project Title: National Memorial Cemetery of the Pacific
Columbarium Expansion and Cemetery Improvements

Location: Honolulu, Hawai'i

Date: 03/09/2015 | Checked: KR | Drawn: AGD

Project Number: 899-MM-FY15-001

Building Number: 3001

Drawing Number: 3001-301

Office of Construction and Facilities Management

Department of Veterans Affairs

VA FORM 08-6231