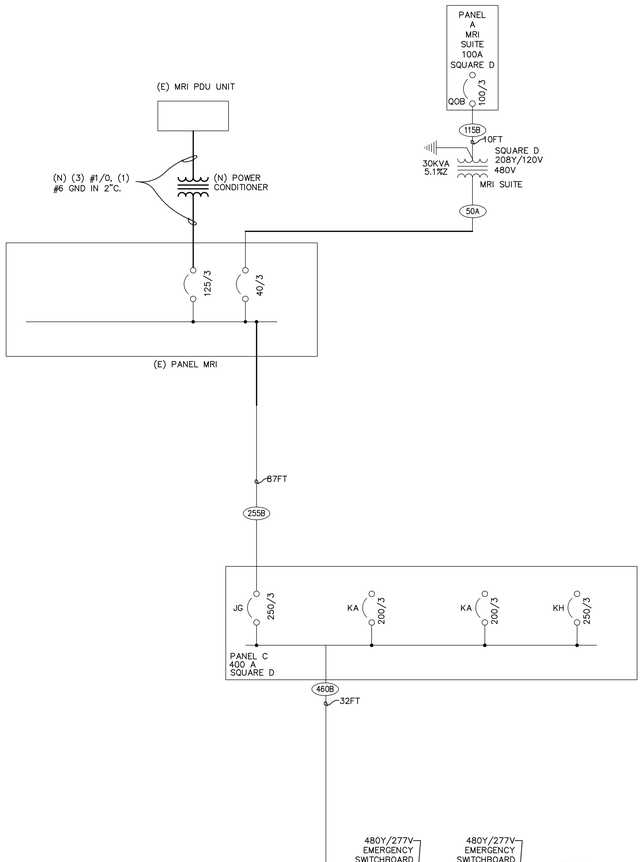

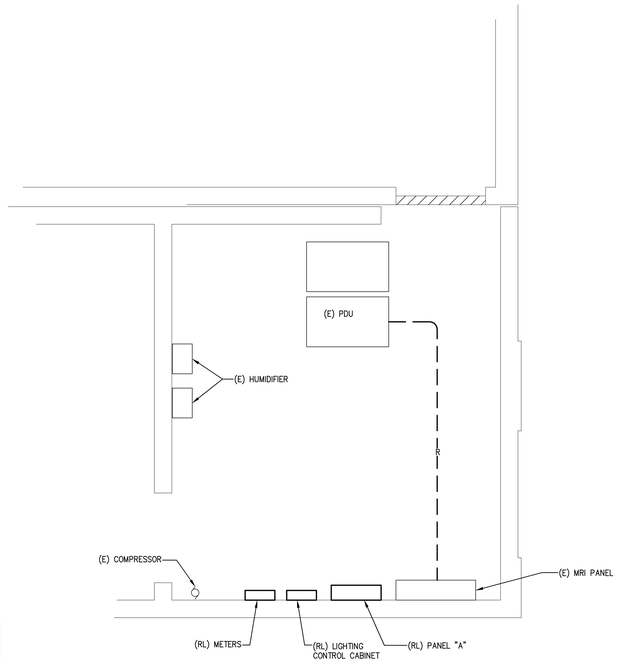

MRI EQUIPMENT ROOM - DEMOLITION

SCALE: 1/2"=1'-0"

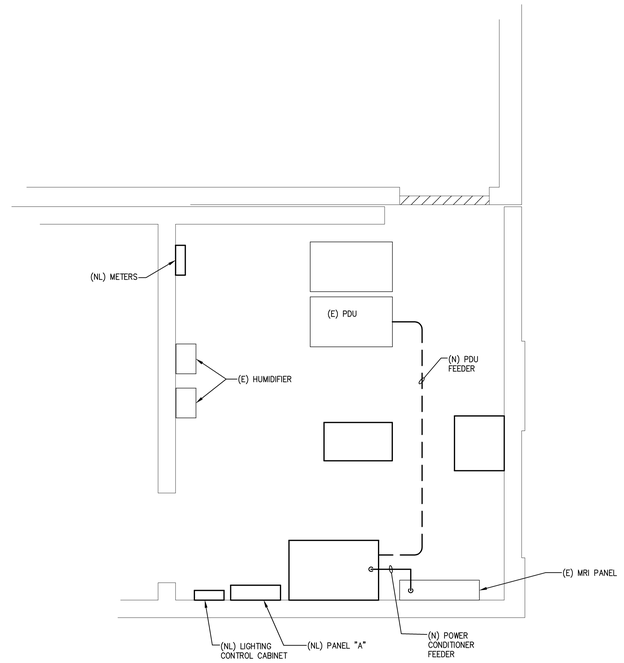

MRI EQUIPMENT ROOM - NEW WORK

SCALE: 1/2"=1'-0"

GENERAL NOTES:

1. EXTEND ALL RACEWAY WIRING, BOXES OF RELOCATED EQUIPMENT TO NEW WALL LOCATIONS.

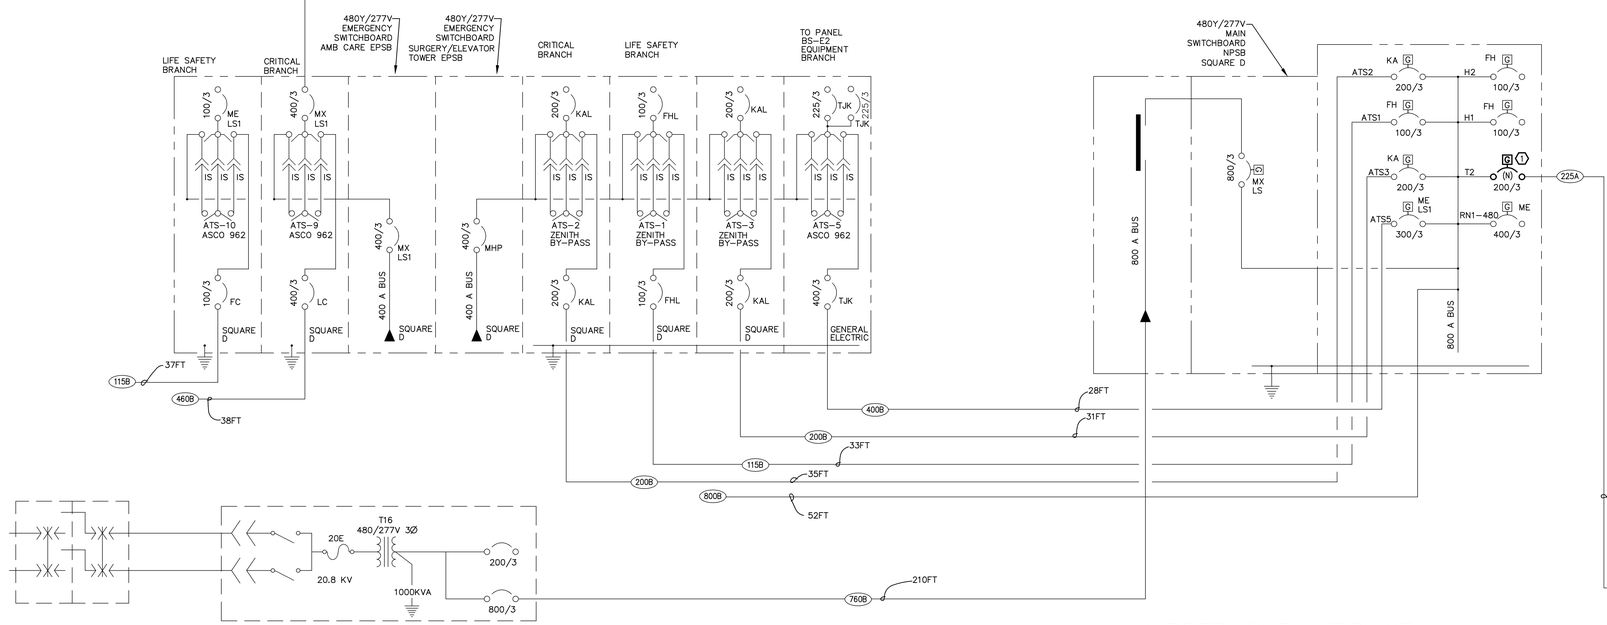

SURGERY ONE LINE DIAGRAM

NO SCALE

GENERAL NOTES:

1. ALL DEVICES SHOWN ARE EXISTING EXCEPT FOR THOSE IDENTIFIED BY NOTE. EXISTING DEVICES SHOWN FOR REFERENCE.

ONE LINE DIAGRAM NOTES:

1. REPLACE EXISTING BREAKER WITH 200/3 BREAKER WITH GROUND FAULT. MATCH EXISTING MANUFACTURER AND TYPE.

REVISIONS	DATE

BALZHISER & HUBBARD ENGINEERS
MECHANICAL ELECTRICAL CIVIL SURVEYORS
100 WEST 13TH AVENUE EUGENE, OR 97401
P: 541-686-8478 F: 541-345-5303
2100-025-10es111.dwg

REGISTERED PROFESSIONAL ENGINEER 50476 OREGON
DIGITAL SIGNATURE
JULY 21, 1961 KEVIN M. WARE
EXPIRES 6/30/14

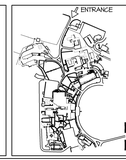

KEY PLAN

DEPARTMENT OF VETERANS AFFAIRS
ROSEBURG HEALTH CARE SYSTEM
913 NW GARDEN VALLEY BLVD
ROSEBURG, OREGON 97470

DRAWING TITLE: SURGERY ONE LINE DIAGRAM

PROJECT TITLE: **ELECTRICAL DEFICIENCY CORRECTIONS**

DATE: **12-19-12**

VA PROJECT NO.: **653-10-531**

DESIGNER: | SAFETY MANAGER: | SERVICE CHIEF:

BUILDING NO.: — | CHECKED: KMW | DRAWN: JCR

DRAWING NO.: **ES111**

CHIEF ENGINEERING: | VAMC DIRECTOR:

LOCATION: **ROSEBURG, OREGON**

DWG: 1 OF

US DEPARTMENT OF VETERANS AFFAIRS