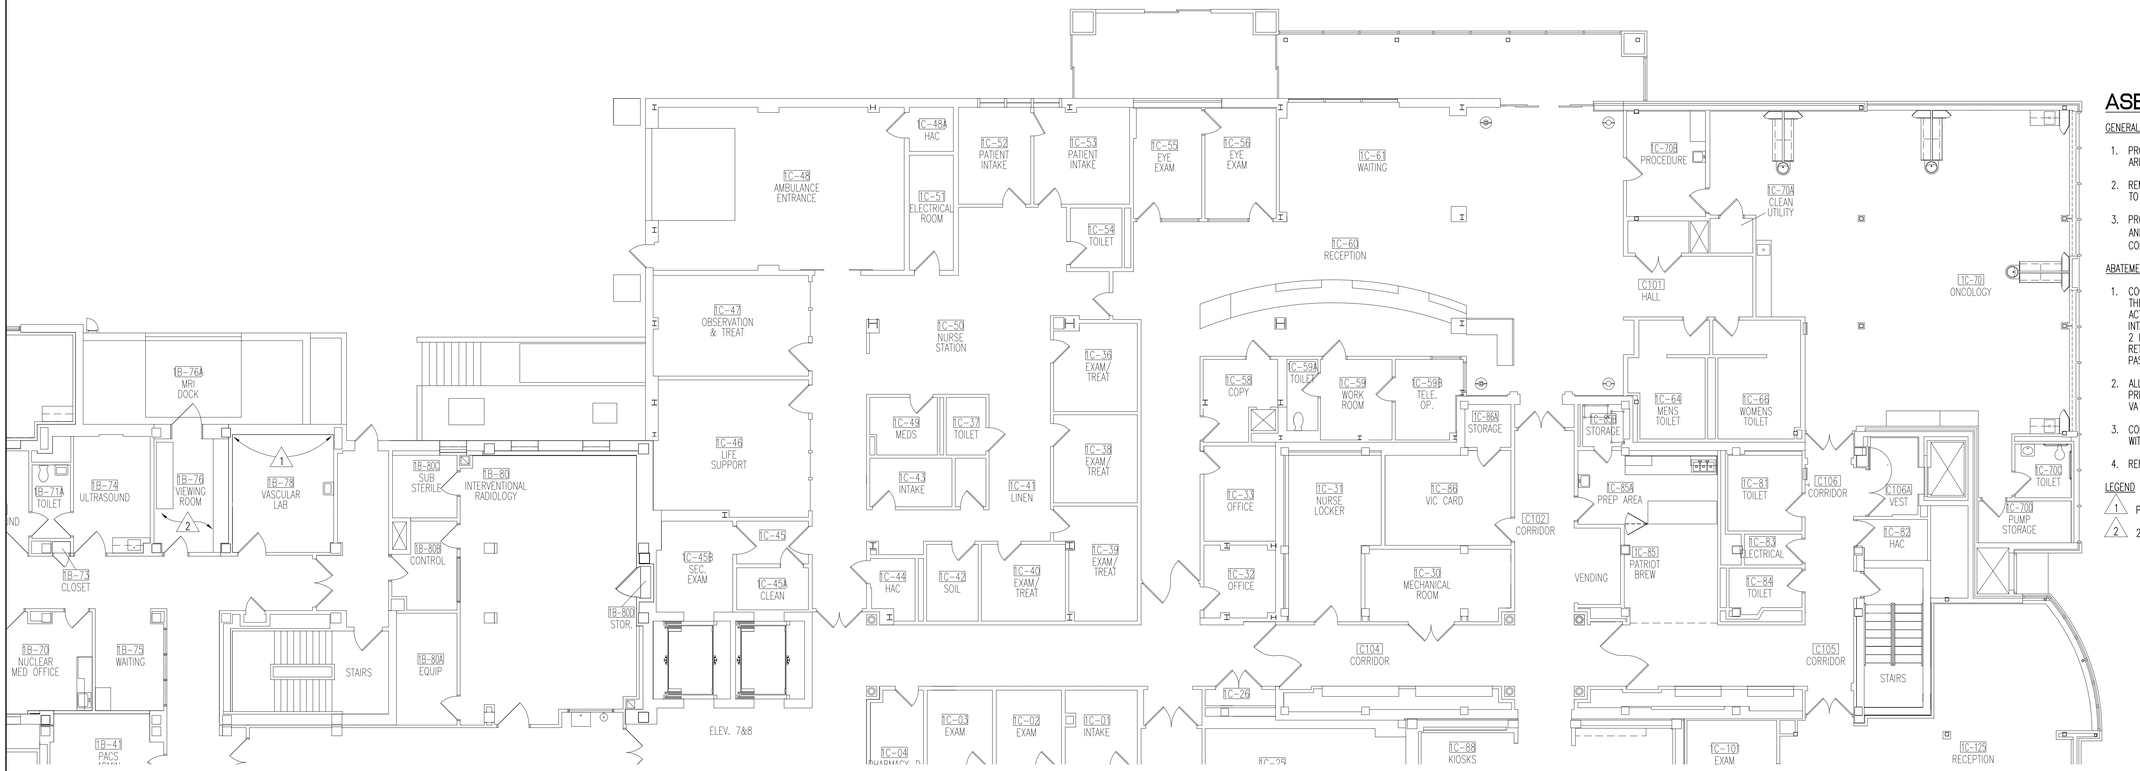

FIRST FLOOR ASBESTOS ABATEMENT PLAN

1/8"=1'-0"

ASBESTOS ABATEMENT NOTES

GENERAL CONTRACTOR NOTES

1. PROVIDE SOLID BARRIER WALLS BETWEEN RENOVATION AREAS AND OCCUPIED AREAS AS REQUIRED.
2. REMOVE ALL MOVABLE OBJECTS WITHIN SCHEDULED ABATEMENT AREAS PRIOR TO COMMENCEMENT OF ABATEMENT ACTIVITIES.
3. PROVIDE TEMPORARY HOSE CONNECTIONS, APPROPRIATE DRAIN CONNECTIONS AND ELECTRICAL PANEL FOR ABATEMENT CONTRACTOR, (ENSURE PANEL IS CONNECTED TO EMERGENCY GENERATOR.)

ABATEMENT CONTRACTOR NOTES

1. COORDINATE LOCKOUT OF AIR HANDLING UNITS AND EXHAUST FANS WITH THE VA AND MECHANICAL CONTRACTOR PRIOR TO CONDUCTING ABATEMENT ACTIVITIES. IF LOCKOUT OF THE HVAC SYSTEM IS NOT POSSIBLE, SEAL ALL INTAKE AND EXHAUST VENTS IN THE REGULATED AREA WITH DUCT TAPE AND 2 LAYERS OF 6-MIL POLY OR REMOVE DIFFUSERS AND CAP SUPPLY AND RETURN DUCTS. SEAL ANY SEAMS IN HVAC SYSTEM COMPONENTS THAT PASS THROUGH THE REGULATED AREA.
2. ALL TEMPORARY WATER SERVICE CONNECTIONS MUST INCLUDE A BACKFLOW PREVENTER, BE COORDINATED WITH GENERAL CONTRACTOR AND MET WITH VA APPROVAL.
3. CONTRACTOR WILL ABATE ALL ACM IN SPECIFIED AREAS IN ACCORDANCE WITH SPECIFICATION SECTIONS 02-82-13.19 AND 02-82-13.13.
4. REFER TO SHEET A1 FOR BUILDING 2 ASBESTOS ABATEMENT.

LEGEND

1	PIPE INSULATION	40 LINEAL FEET
2	2ND LAYER FLOOR TILE & MASTIC	603 SQUARE FEET

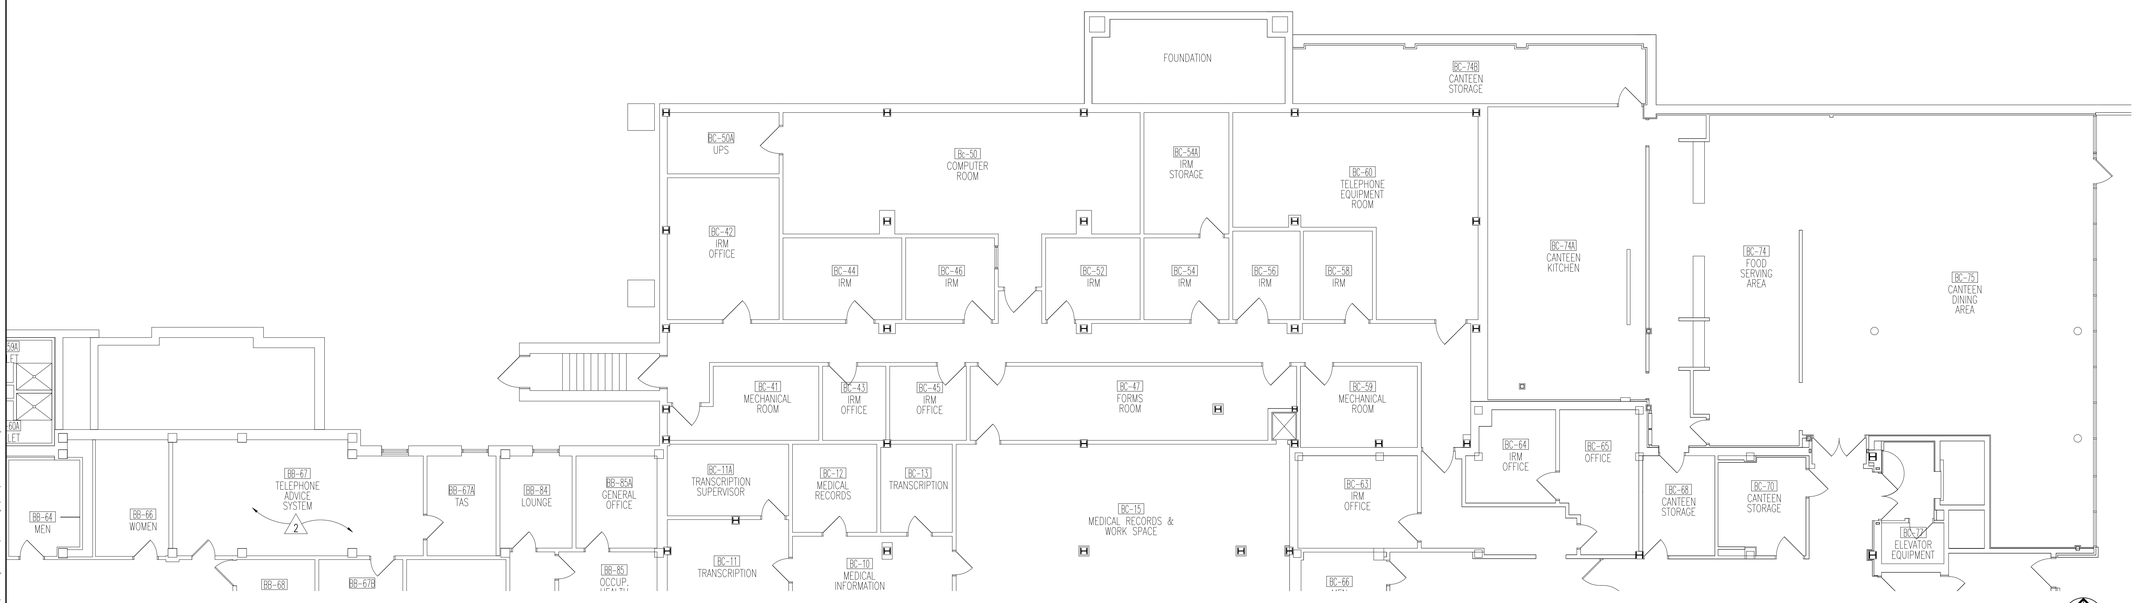

BASEMENT ASBESTOS ABATEMENT PLAN

1/8"=1'-0"

Dept. of Veterans Affairs
Health Care System
2101 Elm Street North
Fargo, ND 58102

IMAGE GROUP INC.
403 CENTER AVENUE, SUITE 300
MOORHEAD, MN 56560

IMAGE GROUP INC., Architecture & Interiors
MBN ENGINEERING, Civil Engineers
TRIO ENVIRONMENTAL, Environmental Consultants
SOLIEN AND LARSON ENGINEERING, Structural Engineers
OBERMILLER NELSON ENGINEERING, Mechanical Engineers
MBN ENGINEERING, Electrical Engineers

I hereby certify that this plan specification, or report was prepared by me or under my direct supervision, and that I am duly Certified Asbestos Abatement Project Designer under the laws of the state of North Dakota.

Date 10/31/2014 Cert. No. 259

KEY PLAN

Revisions	Date

Drawing Title: BASEMENT AND FIRST FLOOR ASBESTOS ABATEMENT PLANS
Project Title: REMODEL AND EXPAND URGENT CARE
Date: OCTOBER 31, 2014
1/8"=1'-0"
VA Project No.: 437-312
Contract No.: VA263-P-1217 VA263-C-
Designed By: RM
Checked By: RM
Drawn By: AH
Building No.: 46
AutoCAD File Name: Plan_Asbestos.dwg
Location: FARGO VA HEALTH CARE SYSTEM FARGO, ND
Drawing No.: AB1
Dwg. 41 of 94

Department of Veterans Affairs

I:\Server Project Data\1205_Fargo_VA_Health_Care_System\13_Remodel_and_Expand_Urgent_Care\CADD_Dwgs\Plot\Plan_Asbestos.dwg, Nov 04, 2014 - 10:07pm