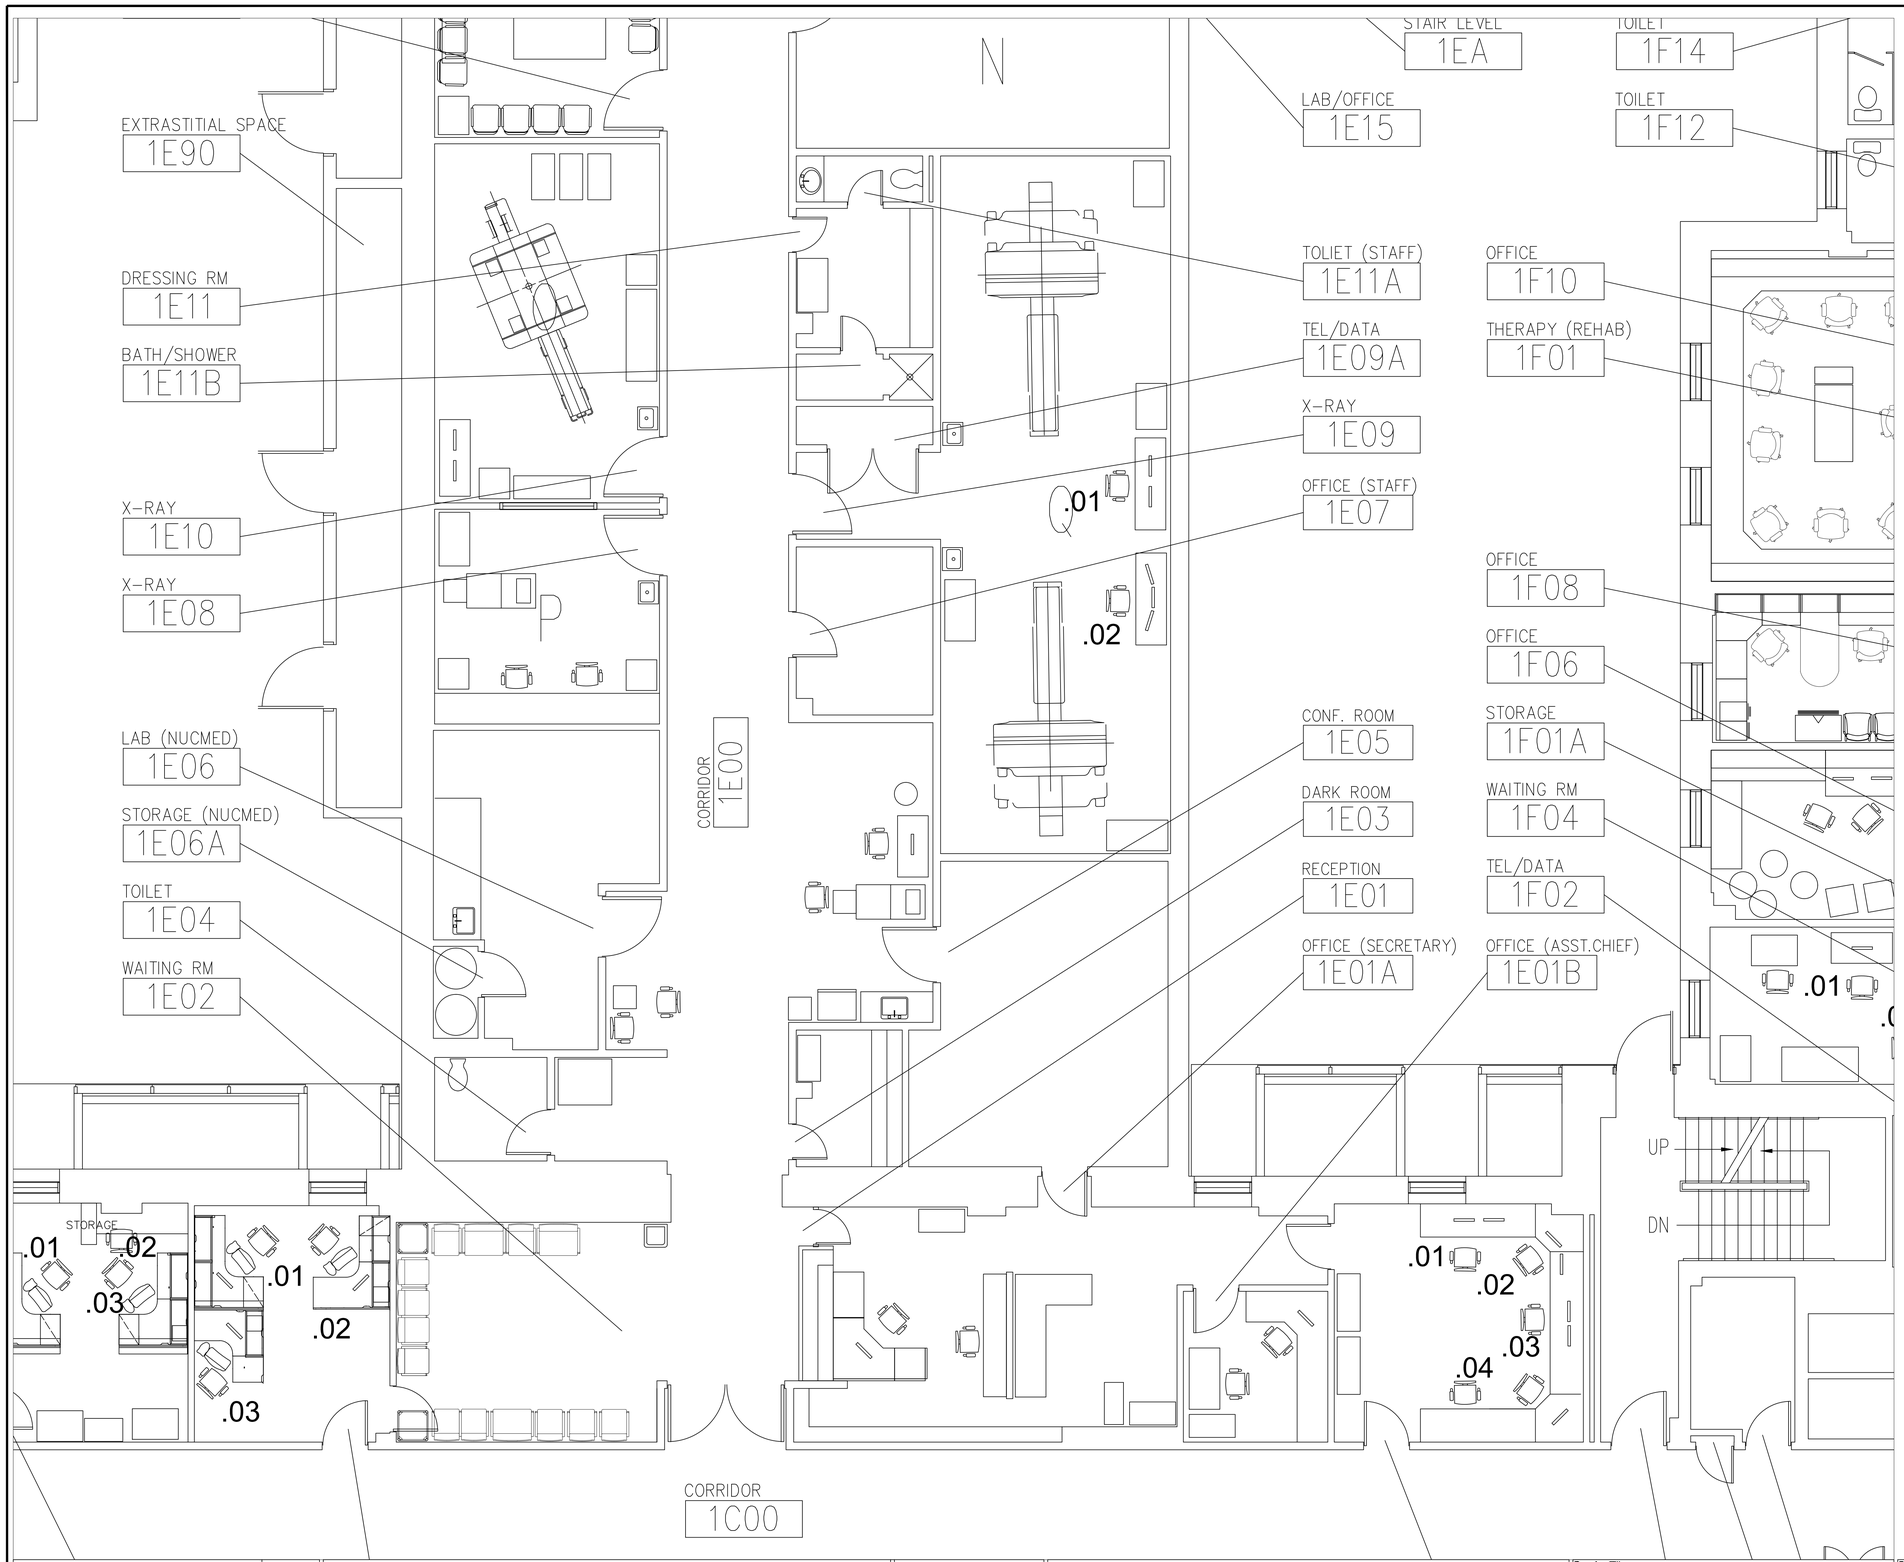

SITE PLAN
1/4" = 1'

TRUE NORTH

Revisions	Date

CONSULTANTS:

ARCHITECT/ENGINEERS:

VCI Project Management Construction Management Engineering

Drawing Title: Current Floor Layout

Approved: Project Director
NAME
VAMC

Project Title: New Spect CT Site Prep

Location: Salt Lake City, UT VA

Date: 06/22/2015 | Checked: | Drawn: PN

Project Number: 660-15-328

Building Number: 1

Drawing Number: A0.01

Dwg. 1 of 1

Office of Construction and Facilities Management

Department of Veterans Affairs

VA FORM 08-6231