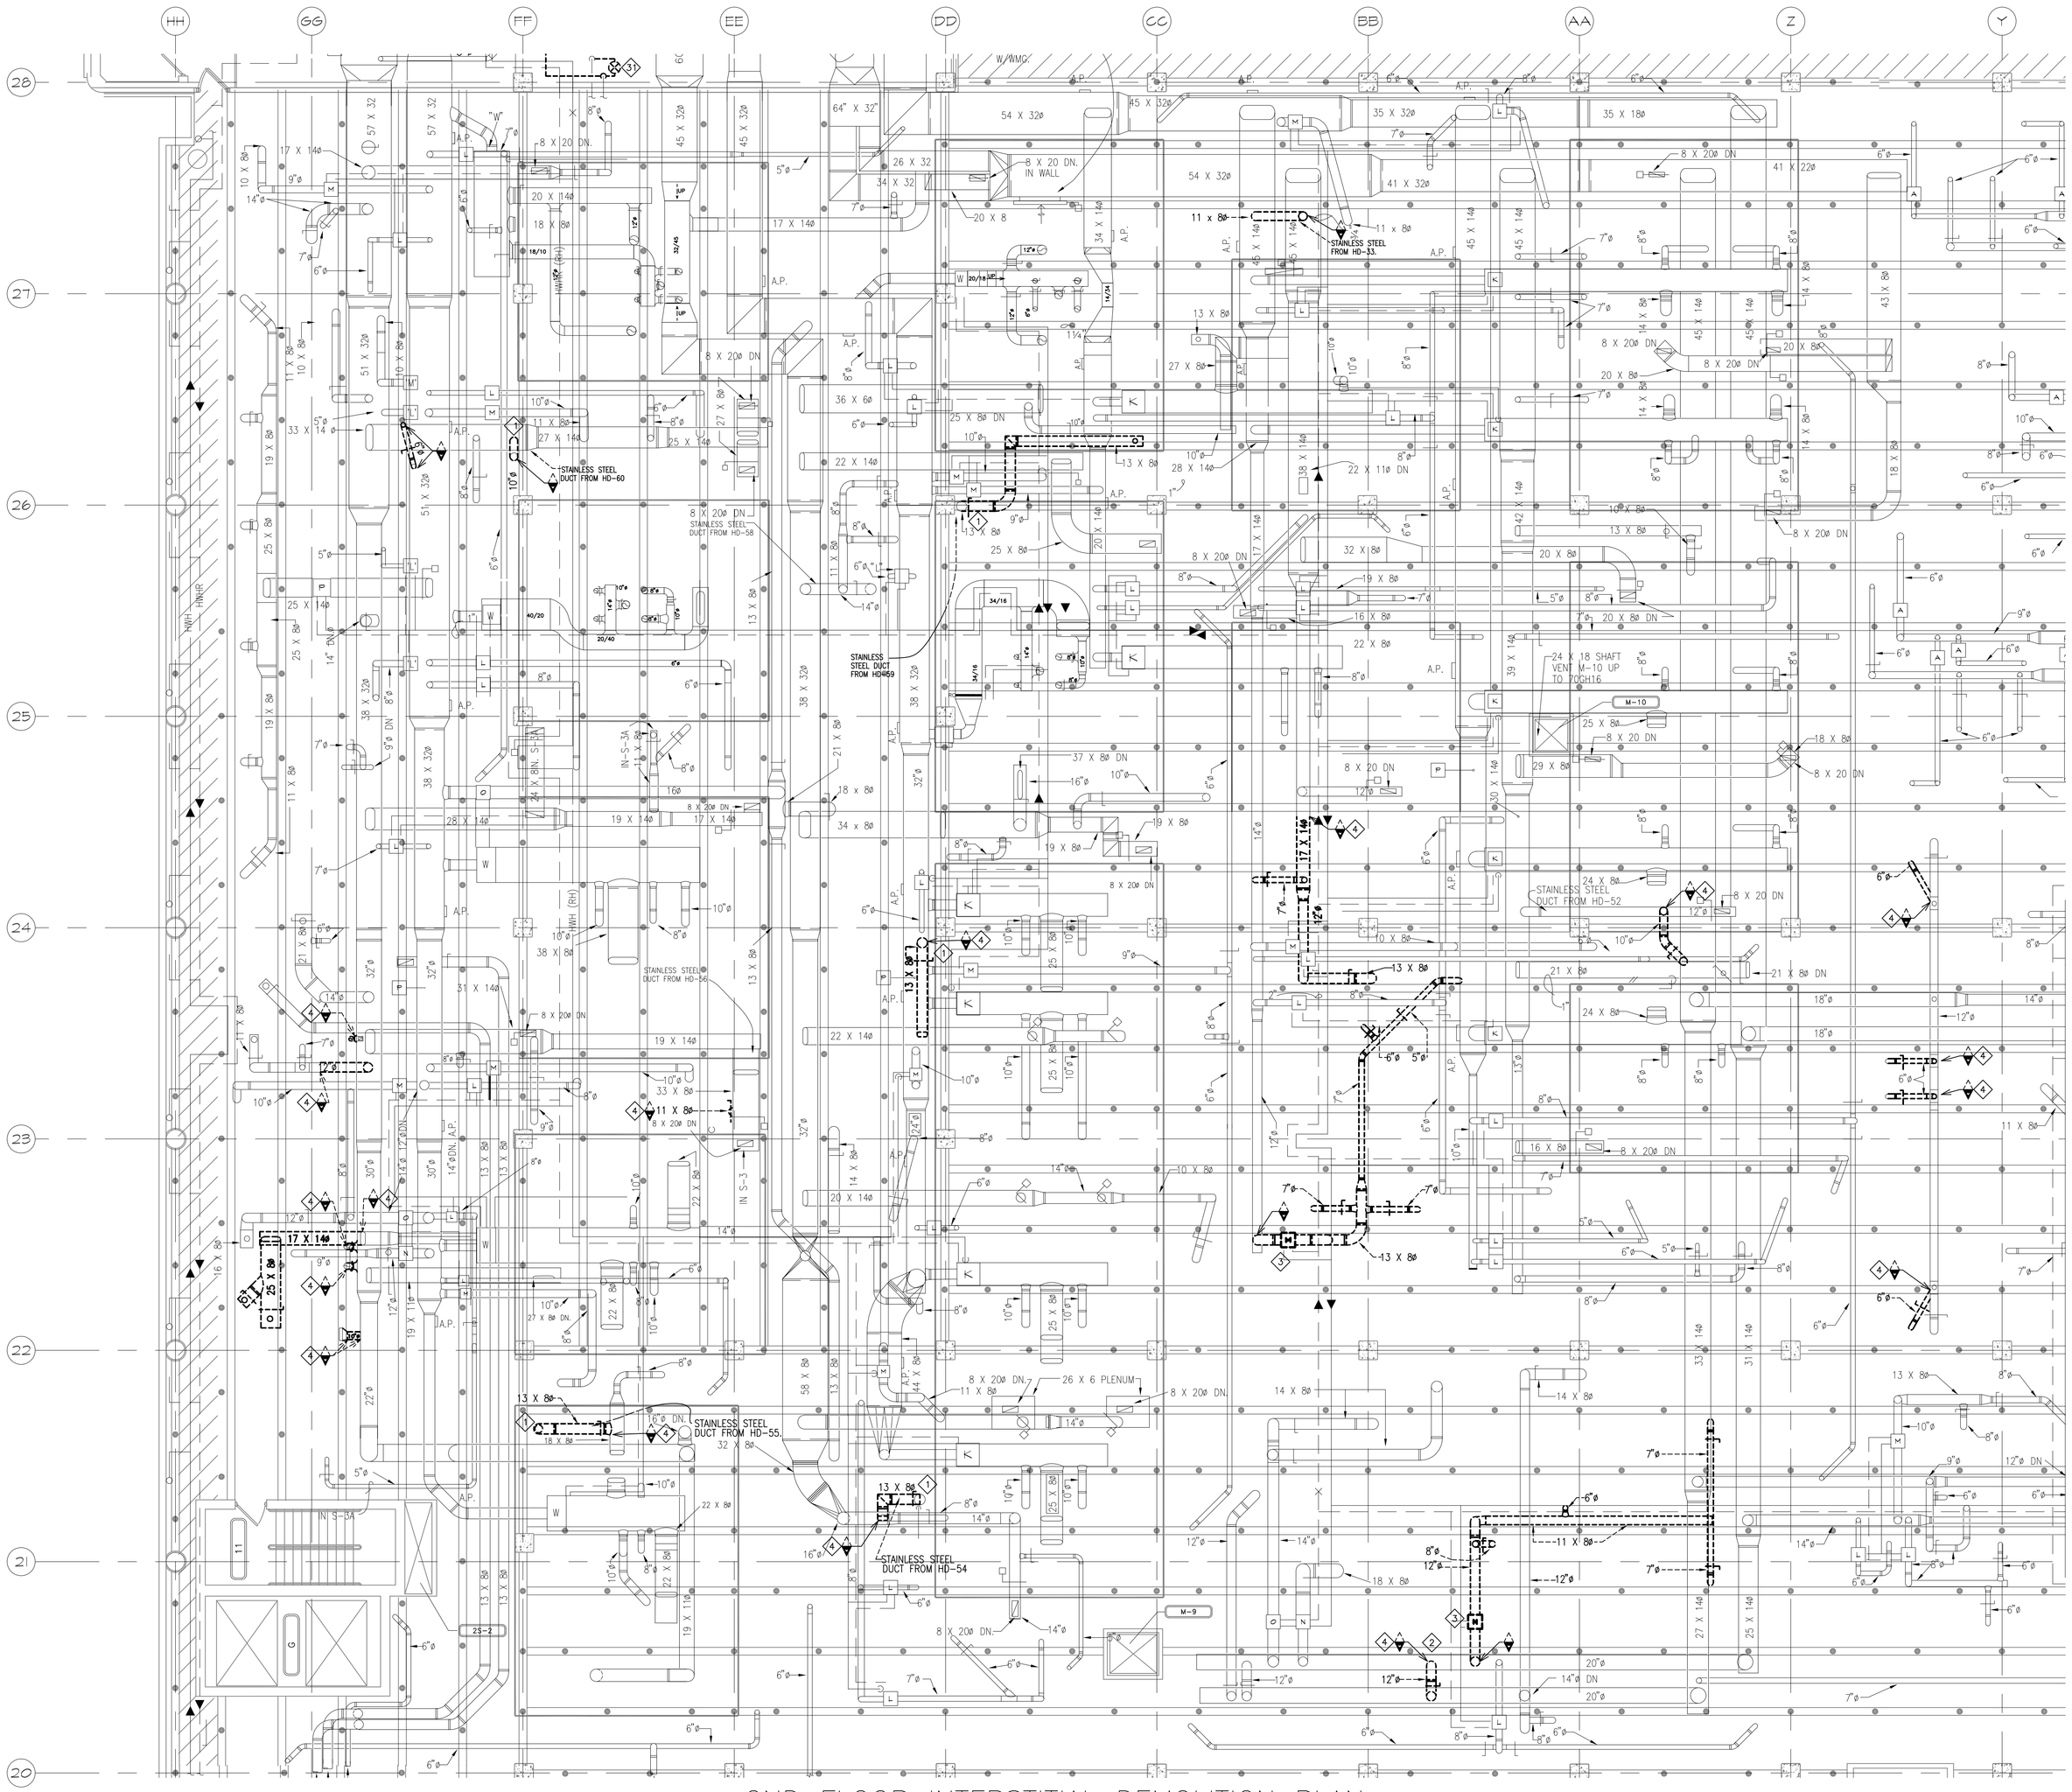

1 2ND FLOOR INTERSTITIAL DEMOLITION PLAN
SCALE: 1/8"=1'-0"

KEY NOTES:

1. DISCONNECT EXISTING STAINLESS STEEL DUCT FROM EXISTING MAIN AND CAP MAIN. EXTEND WITH STAINLESS STEEL DUCT TO NEW EXHAUST MAIN. TERMINATE STAINLESS STEEL CONSTRUCTION AT MAIN.
2. DISCONNECT EXISTING EXHAUST DUCT FROM EXISTING MAIN AND CAP MAIN. INTERSTITIAL PENETRATION TO REMAIN.
3. DEMOLISH EXISTING VAV BOX. CONFIRM REMOVAL OF ALL ASSOCIATED CONTROLS. REFER TO NEW INSTALLATION PLANS TO DETERMINE IF EXISTING DUCT TAKE-OFF CAN BE MODIFIED.
4. COORDINATE DISCONNECTION, AND RECONNECTION, OF EACH EXHAUST CONNECTION INDICATED WITH OVERALL PHASING PLAN. CONTRACTOR TO HAVE ALL NEW EXHAUST MAINS IN POSITION AND READY FOR SWITCHOVER TO KEEP EXHAUST AIR OUTAGE TO AS SHORT A DURATION AS POSSIBLE.

CD ISSUE
FULLY SPRINKLERED

GENERAL NOTES:

GENERAL CONTRACTOR AND/OR ALL SUBCONTRACTORS SHALL FIELD VERIFY ALL DIMENSIONS SHOWN ON THESE PLANS AND SHALL BE RESPONSIBLE FOR VARIATIONS BETWEEN PLAN DIMENSIONS AND ACTUAL FIELD DIMENSIONS. WHERE VARIATIONS ARE FOUND TO OCCUR, THE CONTRACTOR SHALL NOTIFY THE PROJECT ENGINEER IN WRITING PRIOR TO PROCEEDING WITH CONSTRUCTION; NO ADJUSTMENT TO THE WORK WILL BE MADE WITHOUT THE PRIOR APPROVAL OF THE PROJECT ENGINEER.

GENERAL CONTRACTOR SHALL BE RESPONSIBLE FOR GENERAL DEMOLITION INCLUDING REMOVAL OF WALLS, PARTITIONS, DOORS & CEILING & FLOORS. ANY AND ALL CUTTING OF CONCRETE FLOORS, WALLS OR STRUCTURE SHALL BE THE GENERAL CONTRACTOR'S RESPONSIBILITY. CORE DRILLING THROUGH CONCRETE WALLS, FLOORS OR STRUCTURE FOR PIPING OR CONDUIT SHALL BE THE RESPONSIBILITY OF THE SUBCONTRACTOR BY TRADE; FIRESTOPPING OF THESE OPENINGS SHALL BE DONE BY THE RESPECTIVE SUBCONTRACTOR. REMOVAL OF DEBRIS RESULTING FROM DEMOLITION, CUTTING, AND/OR DRILLING IS THE RESPONSIBILITY OF THE GENERAL CONTRACTOR. PATCHING AND REPAIR OF CONCRETE WALLS, FLOOR OR STRUCTURE SHALL BE THE RESPONSIBILITY OF THE GENERAL CONTRACTOR; THIS WILL BE ACCOMPLISHED UPON COMPLETION OF THE INSTALLATION OF ANY AND ALL UTILITIES INSTALLED BY THE VARIOUS SUBCONTRACTORS.

DUNHAM
Dunham Associates, Inc.
50 South Sixth Street / Suite 1100
Minneapolis, Minnesota 55402-1540
PHONE 612.465.7550 FAX 612.465.7551
WEB dunhameng.com
mechanical + electrical consulting engineering
PROJECT NUMBER: 0414950-004-00

TRUE NORTH
PLAN NORTH

I hereby certify that this plan, specification, or report was prepared by me or under my direct supervision and that I am a duly Licensed Professional Engineer under the laws of the State of Minnesota.
JASON GOTTWALT, PE
Date 08/08/2014 Reg. No. 41360

Drawing Title: 2ND FLOOR INTERSTITIAL MECHANICAL DEMOLITION PLAN
Project Title: UPGRADE AHU'S PHASE 2
Project No. 618-13-130
Building Number 70
Drawing Scale: AS NOTED
Plot Scale: 12" = 1'-0"
Approved: Catherine Joyce, Chief, Projects Section
Approved: Steven Challeen, Director, Engineering
Location: V.A. MEDICAL CENTER ONE VETERANS DRIVE MINNEAPOLIS, MN 55417
Date: 08/08/2014
Checked: JRG
Drawn: JG/RF
DRAWING NO. 1293-70-M-126
Dwg. 15 of 30

Office of Facilities Management
Department of Veterans Affairs