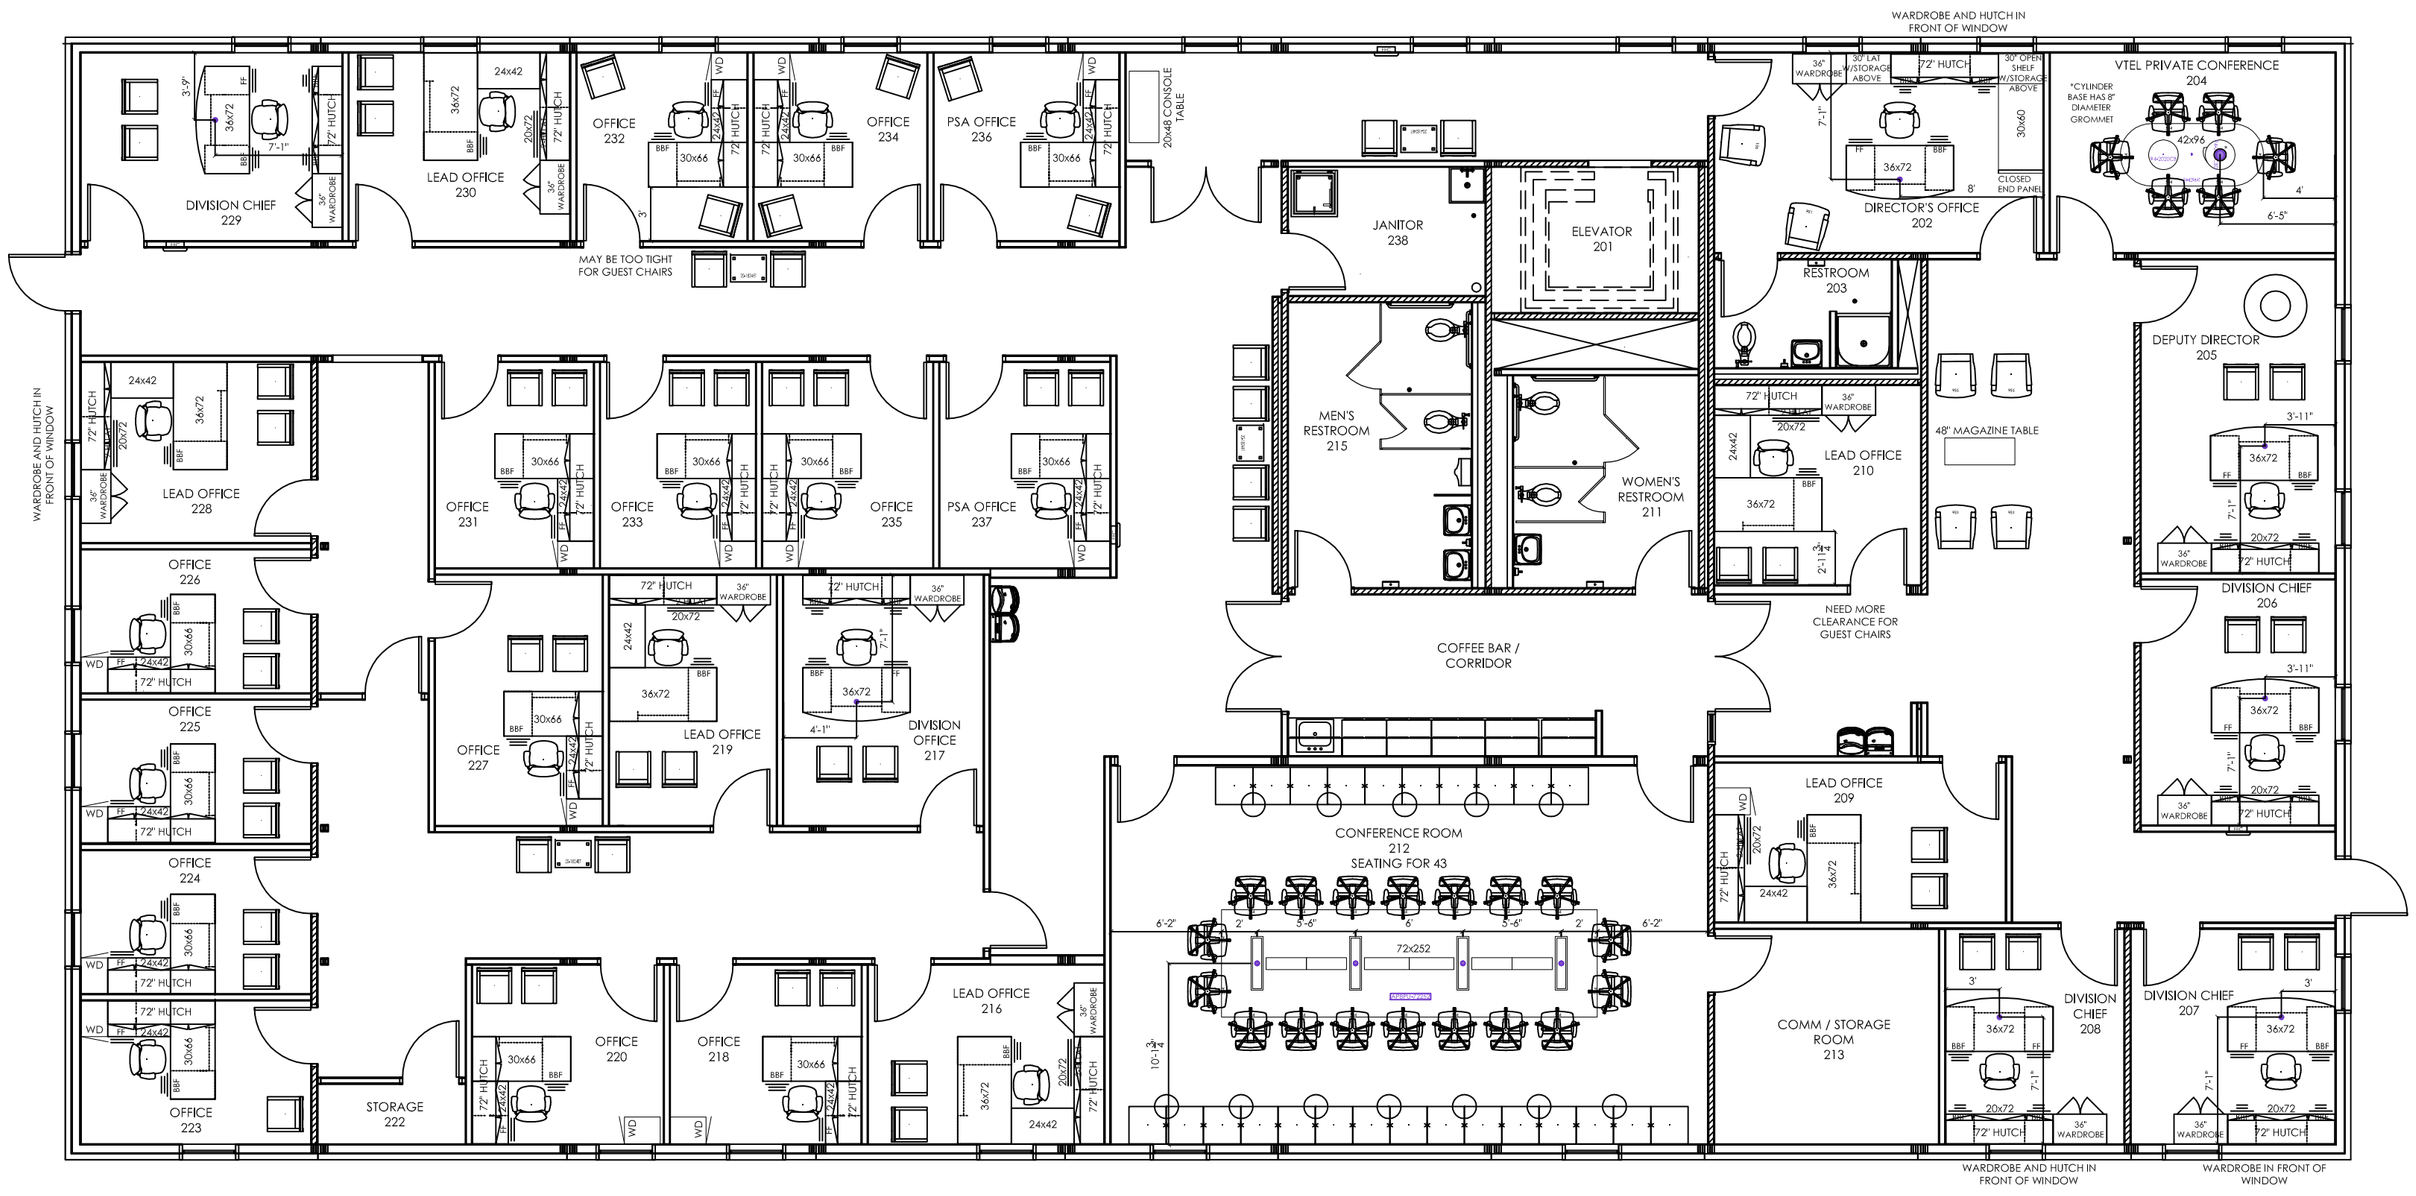


**NOTES:**

DIMENSIONS SHOWN TO FLOOR BOX LOCATIONS ARE TO THE CENTER OF THE FLOOR BOX.

FLOOR BOX LOCATIONS MUST BE FLUSH WITH THE FINISHED FLOOR TO AVOID FURNITURE CONFLICTS.

OFFICE 202 AND 205 FLOOR BOX LOCATIONS ARE TO BE DETERMINED. CONFIRM WITH VA PRIOR TO INSTALLING.


evo BUSINESS ENVIRONMENTS

415 N. McKINLEY
SUITE 1250
LITTLE ROCK, AR
72205
Phone: 501-244-9696
Fax: 501-244-9620
www.evoarkansas.com


# VA: LETC Admin Building
## Second Floor

**FURNITURE PLAN**

**PRELIMINARY DRAWINGS**

☐Approved as Planned:_____

☐Approved w/ Exceptions:_____

Date:_____

| | |
|---|---|
| DRAWN BY: AC | DATE: 04.28.15 |
| SCALE: 1/8" = 1'-0" | |

NOTE: AN ARCHITECTURAL WALL IS DEFINED AS A LOAD BEARING WALL CONSTRUCTED OF POURED CONCRETE, CONCRETE BLOCK, OR COMPOSITE BOARD (DRYWALL) ATTACHED TO METAL OR WOOD STUDS. THE DRYWALL MUST BE 5/8" THICK OR MORE. WOOD STUDS MUST BE A NOMINAL 2" X 4" SIZE, METAL STUDS MUST BE ON CENTER NO GREATER THAN 24" APART, HAVE A MAXIMUM HEIGHT OF 14, AND BE RESTRAINED AT THE FLOOR & CEILING. CUTTING WALL STRIPS VOID WARRANTY.


THIS DRAWING IS THE PROPERTY OF EVO BUSINESS ENVIRONMENTS AND MAY NOT BE REPRODUCED IN ANY MANNER WITHOUT WRITTEN CONSENT.


4/28/15