ERA 30
PROT # 1155 107
107-6
EARL FILE CORP. IRVINE, CA

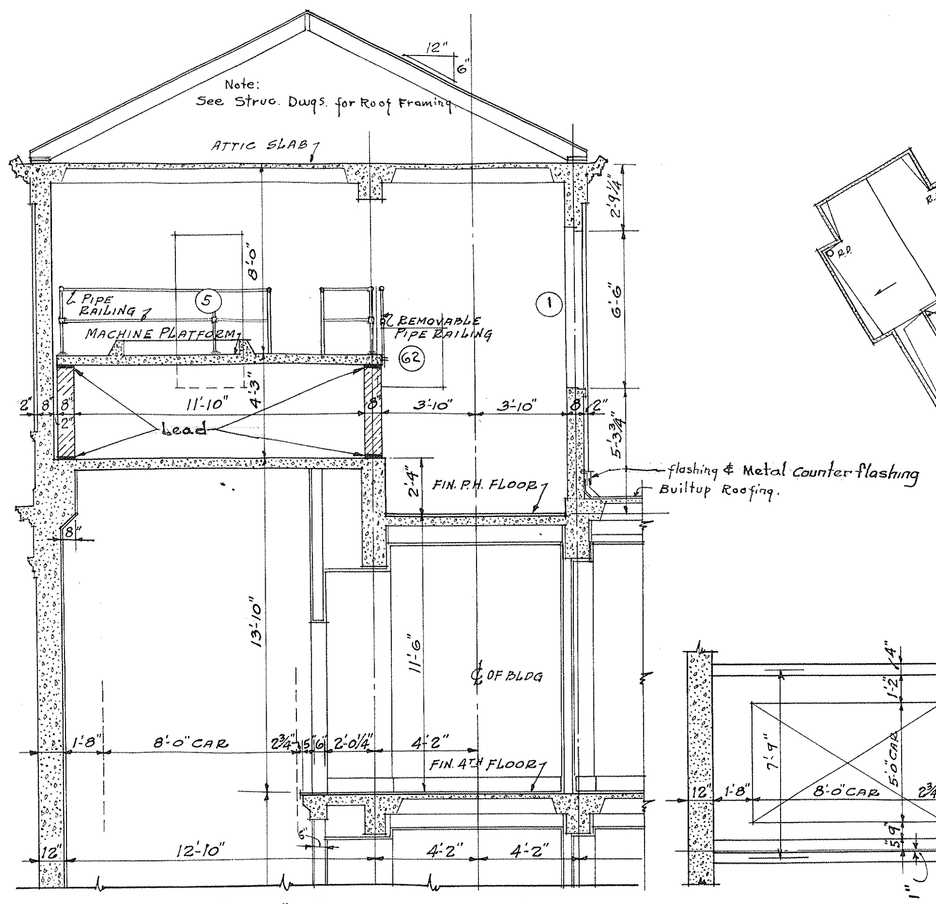

SECTION "D-D"-ELEVATOR No 3
(SECTION REVERSED FOR ELEV. No 2)
SCALE ¼" = 1'-0"

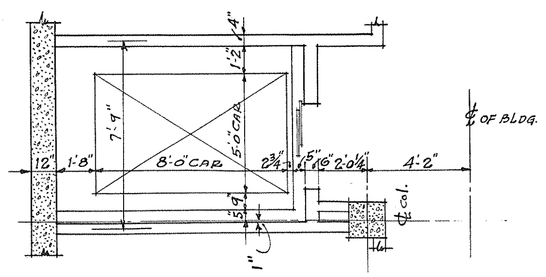

TYPICAL PLAN-ELEV. No 3
(PLAN REVERSED FOR ELEV. No 2)
SCALE ¼" = 1'-0"

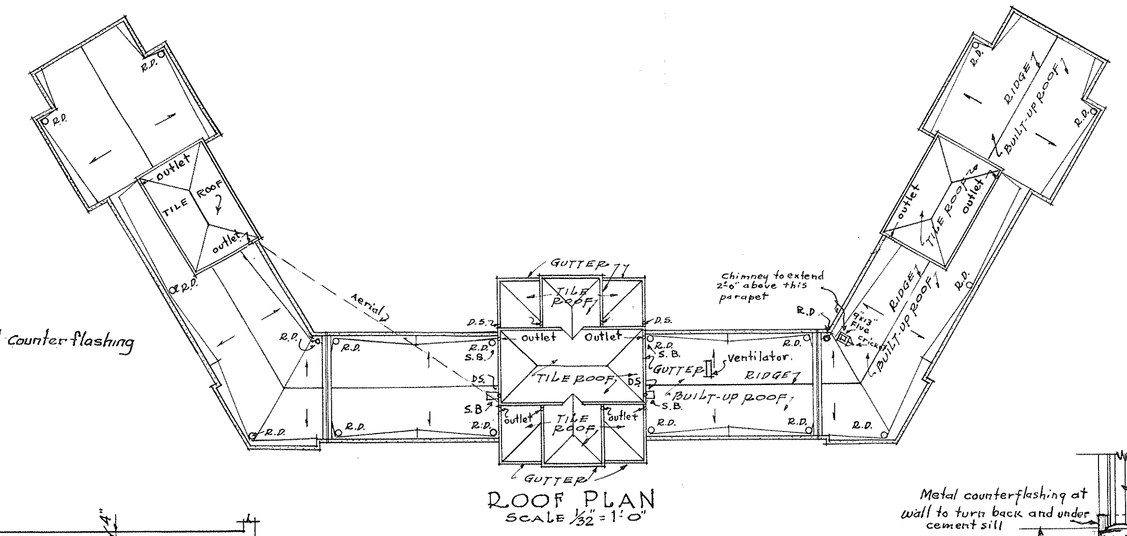

ROOF PLAN
SCALE 1/32" = 1'-0"

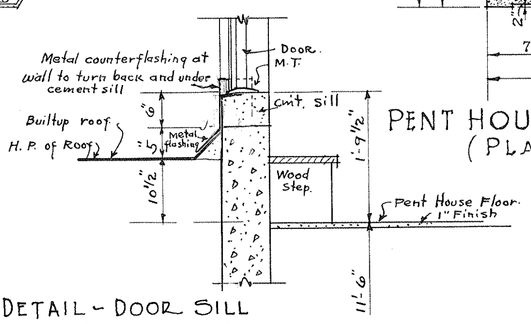

DETAIL - DOOR SILL
PENT HOUSE TO ROOF
SCALE 3/4" = 1'-0".

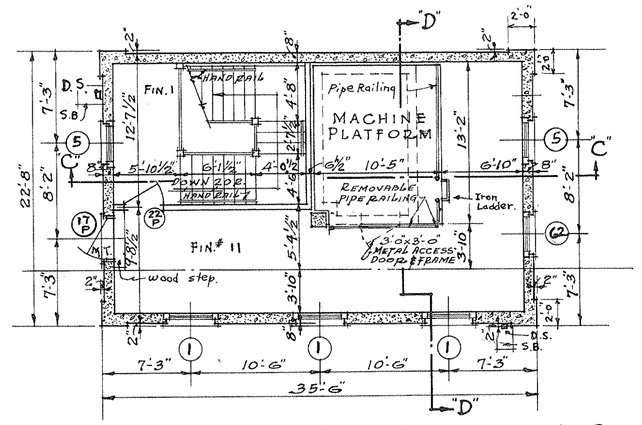

PENT HOUSE FLOOR PLAN-ELEVATOR No 3
(PLAN REVERSED FOR ELEV. No 2)
SCALE ⅛" = 1'-0"

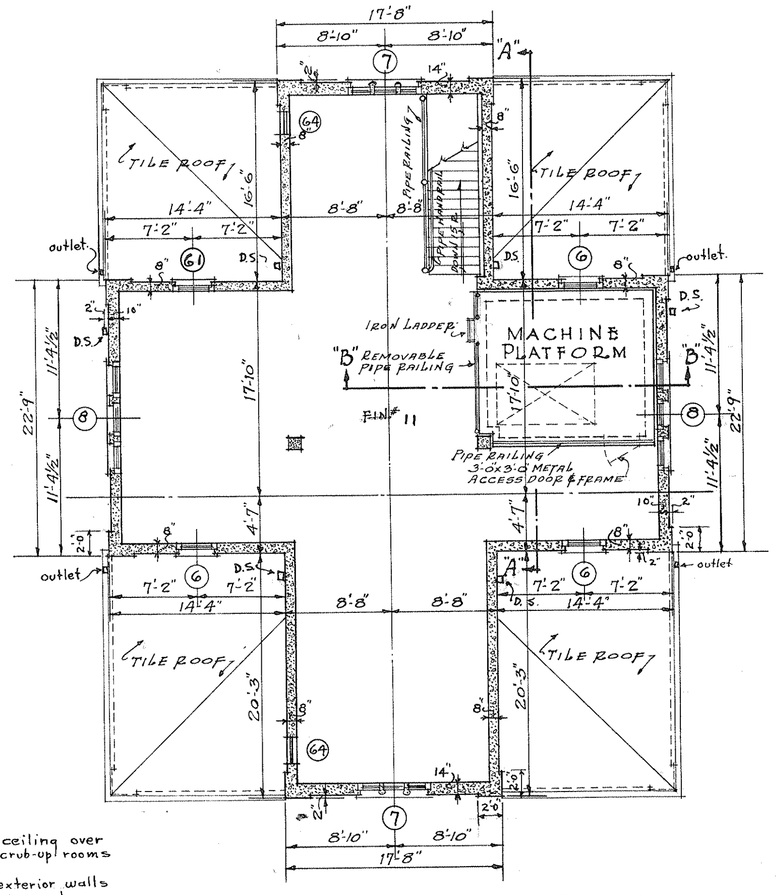

PENT HOUSE FLOOR PLAN
(ELEVATOR No 1)
SCALE ⅛" = 1'-0"

For General Notes & Legend See Dwg. No. 107-2.

NOTE
Provide Insulation in ceiling over Rooms 501, 508, 509 and Scrub-up rooms between room 501 & 509.
Provide 3" insulation on exterior walls of Rooms Nos. 501, 508, 509 & Scrub room between Rooms 501 & 509.

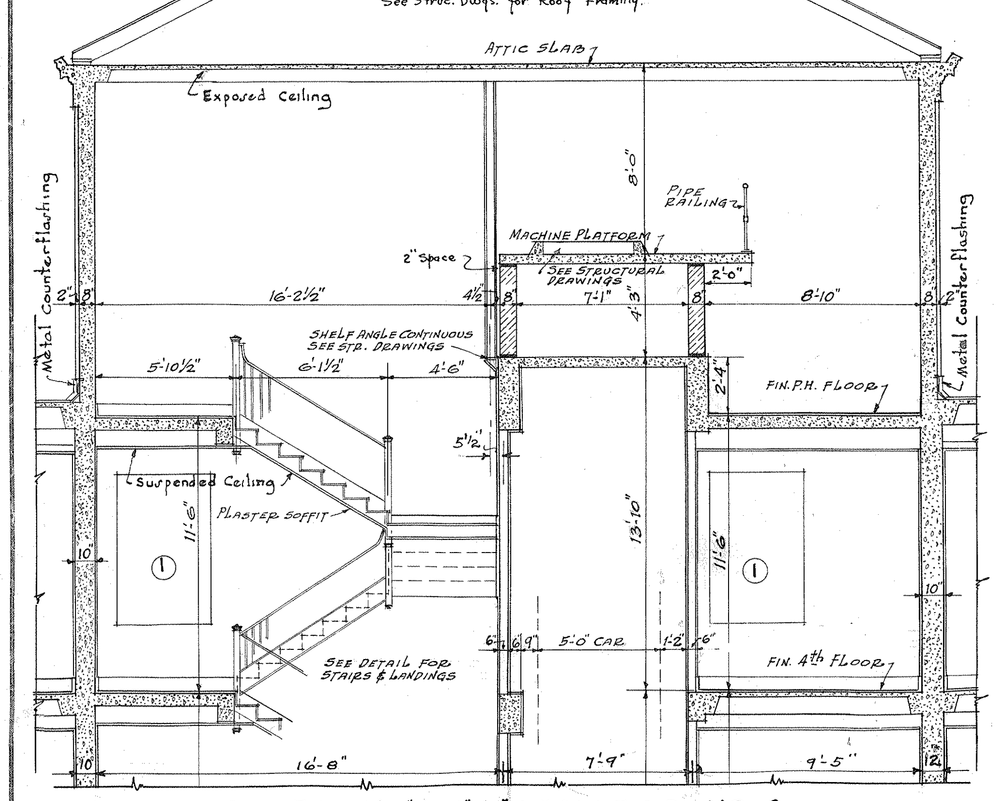

SECTION "C-C"-ELEVATOR No 3
(SECTION REVERSED FOR ELEV. No 2)
SCALE ¼" = 1'-0"

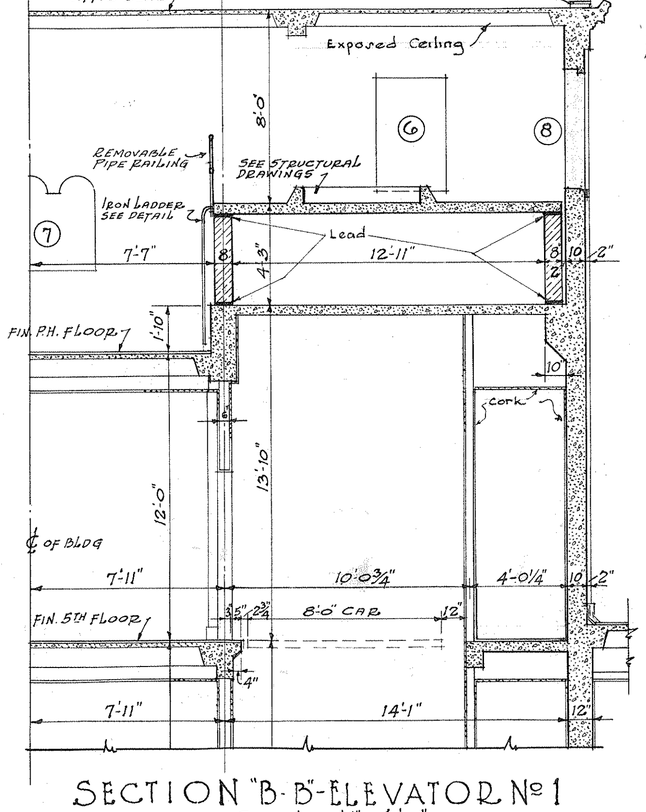

SECTION "B-B"-ELEVATOR No 1
SCALE ¼" = 1'-0"

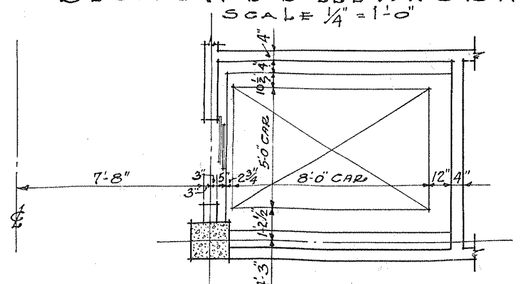

TYPICAL PLAN-ELEV. No 1
SCALE ¼" = 1'-0"

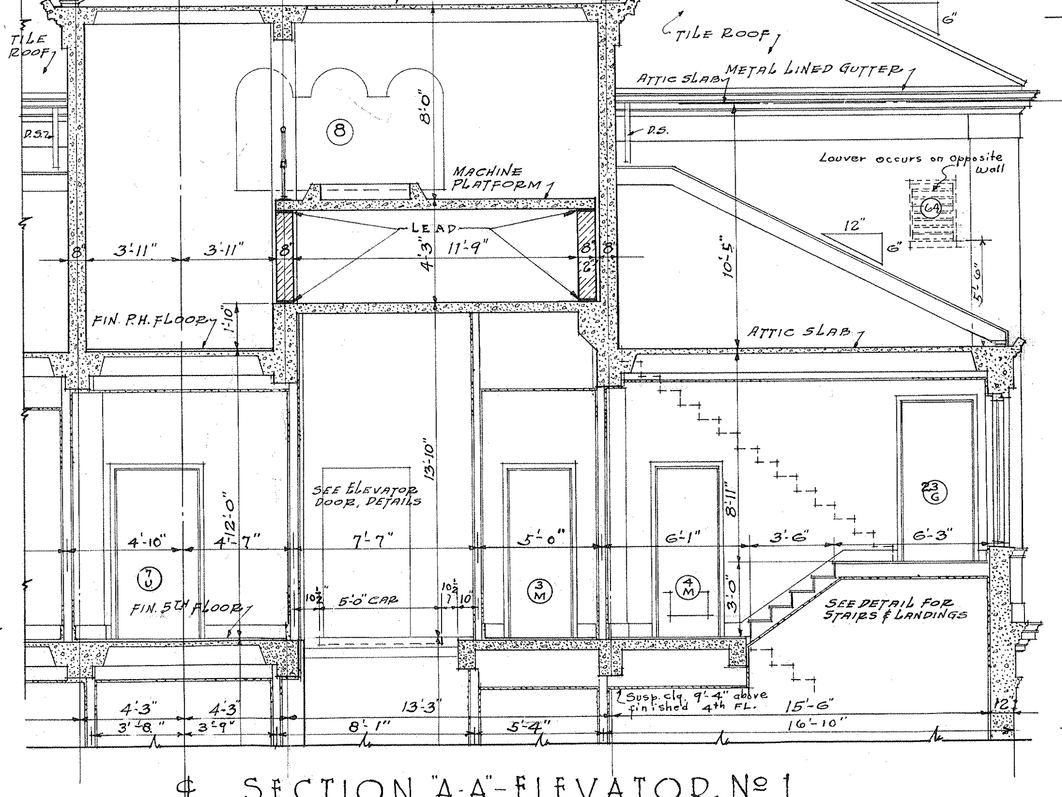

℄ SECTION "A-A"-ELEVATOR No 1
SCALE ¼" = 1'-0"

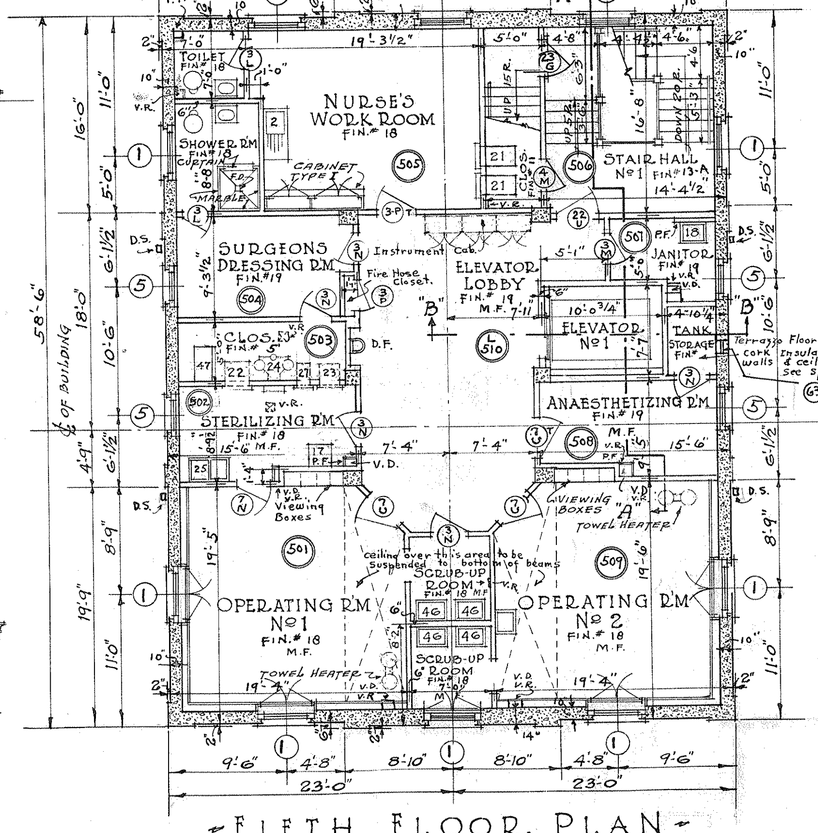

EQUIPMENT SCHEDULE

2 - SINK
17 - UTENSIL STERILIZER (NON. PRESSURE).
18 - SLOP SINK
22 - UTENSIL STERILIZER (PRESSURE).
23 - BLANKET & SOLUTION WARMER
24 - WATER STERILIZER
25 - INSTRUMENT SINK
26 - INSTR. STERILIZER (NON PRESSURE).
27 - INSTR. STERILIZER (PRESSURE.
46 - SURGEONS LAVATORY & INSTRUMENT TRAYS.
47 - PRESSURE INSTRUMENT-WASHER-STERILIZER.
21 - DRESSING STERILIZERS 20"X 36"

RECORD
OF
PLAN CHANGES
REVISIONS MADE ACCORDING TO C.O. LETTER DATED 11/10/44

2-1-1-0537

VETERANS ADMINISTRATION
WASHINGTON, D. C.
APPROVED
ADMINISTRATOR
ASSISTANT ADMINISTRATOR
DIRECTOR OF CONSTRUCTION
CHIEF, TECHNICAL DIVISION

MAIN BUILDING No 107
VETERANS ADMINISTRATION FACILITY
WHIPPLE, ARIZ.

Drawn HOLT.	REVISIONS Aug. 19, 1937 M.D.b.	NUMBER 107-6
Traced "		
Sect. Chf. R.E.C.		
Date Aug. 30 1937		SHEET 6 OF 51
Sub-division Chief		Proj. No. 1155

6960

RETURN TRACINGS TO PLAN FILES

FILE FOLDER NO. 2

Printed in U.S.A. on Ozalid Tracing Cloth
Eugene Dietzgen Co., Inc., N.Y.C.