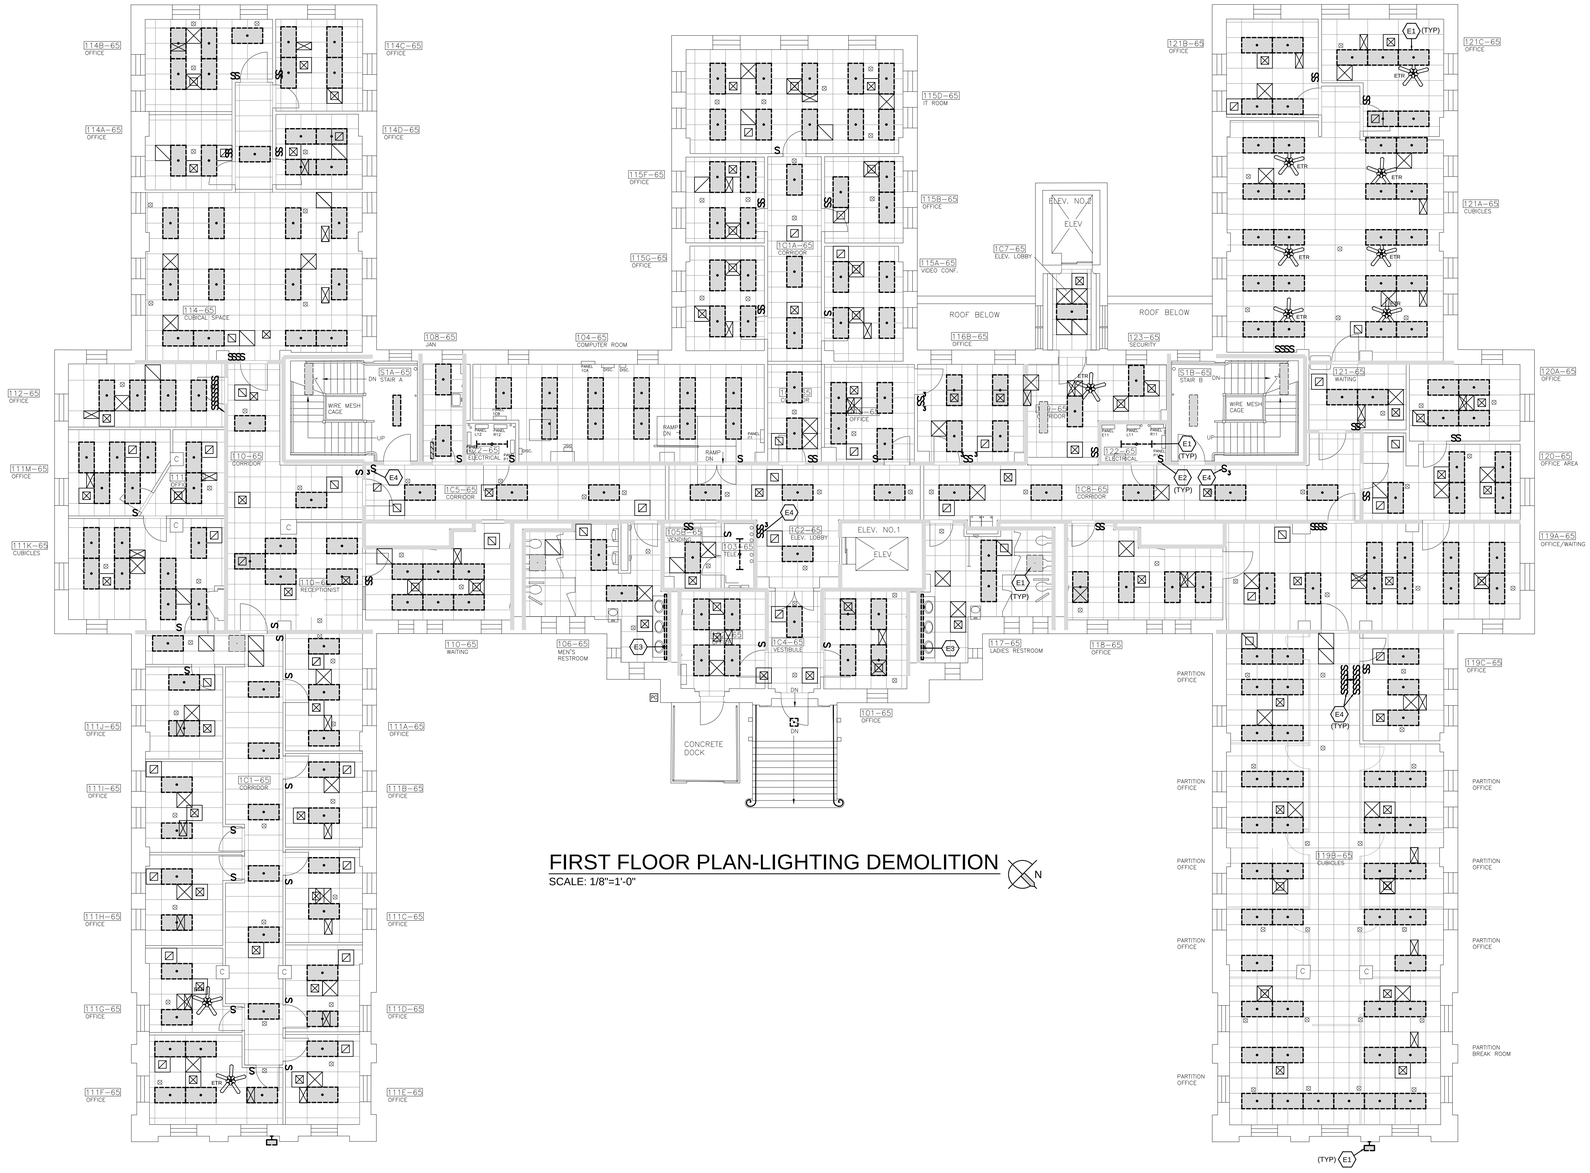

FIRST FLOOR PLAN-LIGHTING DEMOLITION

SCALE: 1/8"=1'-0"

N

FLOOR PLAN NOTES

1. DISCONNECT AND REMOVE EXISTING LIGHT FIXTURE. MAINTAIN CIRCUITRY AS REQUIRED, REFERENCE NEW WORK LIGHTING PLAN FOR ADDITIONAL INFORMATION.
2. DISCONNECT AND REMOVE EXISTING LIGHT SWITCH(ES). MAINTAIN J-BOX AND CIRCUITRY AS REQUIRED, REFERENCE NEW WORK LIGHTING PLAN FOR ADDITIONAL INFORMATION.
3. DISCONNECT AND REMOVE EXISTING MIRROR LIGHT, MAINTAIN CIRCUITRY AS REQUIRED, REFERENCE NEW WORK LIGHTING PLAN FOR ADDITIONAL INFORMATION.
4. DISCONNECT AND REMOVE EXISTING LIGHT SWITCH(ES). MAINTAIN CIRCUITRY AS REQUIRED FOR NEW WORK AND OR REMOVE CONDUIT AND WIRING BACK TO LAST USED SOURCE IF NOT BEING RETAINED FOR NEW WORK. SPLICE WIRES FOR CONTINUATION OF EXISTING CIRCUITRY. PROVIDE NEW COVER-PLATE AS REQUIRED, COLOR TO MATCH EXISTING. REFERENCE NEW WORK LIGHTING PLAN FOR ADDITIONAL INFORMATION.

Revision	Date
100% For Construction	02.20.15

CONSULTANTS:

Lankford | Fendler and Associates
1730 Walnut Street
Kansas City, MO
64108
816.221.1411

Seal: STATE OF ARKANSAS, REGISTERED PROFESSIONAL ENGINEER, No. 12305, ALAN W. LANKFORD, 2/20/15

ARCHITECT / ENGINEER:

TOMPKINS ARCHITECTS
507 Walnut Street, Suite 200, Kansas City, MO 64106
p. 816 472 5656 f. 816 472 5657 www.tom-arch.com

COPYRIGHT 2015 BY TOMPKINS ARCHITECTS, INC. ALL RIGHTS RESERVED. NO PART OF THESE DOCUMENTS MAY BE REPRODUCED, STORED IN A RETRIEVAL SYSTEM, OR TRANSMITTED IN ANY FORM OR BY ANY MEANS, ELECTRONIC, MECHANICAL, PHOTOCOPYING, RECORDING, OR OTHERWISE, WITHOUT THE PRIOR WRITTEN PERMISSION OF TOMPKINS ARCHITECTS INC.

Drawing Title: **FIRST FLOOR PLAN LIGHTING DEMOLITION**

Approved: Project Director

Project Title: BUILDING 65 BUILDING DESIGN FOR LIGHTING IMPROVEMENT

Location: V.A.M.C. NLR DIVISION

Date: February 20, 2015 | Checked: GJF | Drawn: BCD

Project Number: VA101V-14C-0104

Building Number: 65

Drawing Number: E102

CENTRAL ARKANSAS VA HEALTH CARE SYSTEM

Department of Veterans Affairs

Lankford + Fendler + associates
1730 Walnut Street Kansas City, Missouri 64108
1925 Frederick Avenue, St. Joseph, Missouri 64501
7007 College Boulevard Suite 450, Overland Park, Kansas 66211
Phone: 816.221.1411 | Fax: 816.221.1429
LANKFORD | FENDLER + ASSOCIATES, CONSULTING ENGINEERS, INC.
COPYRIGHT © 2015 Project No. 4004