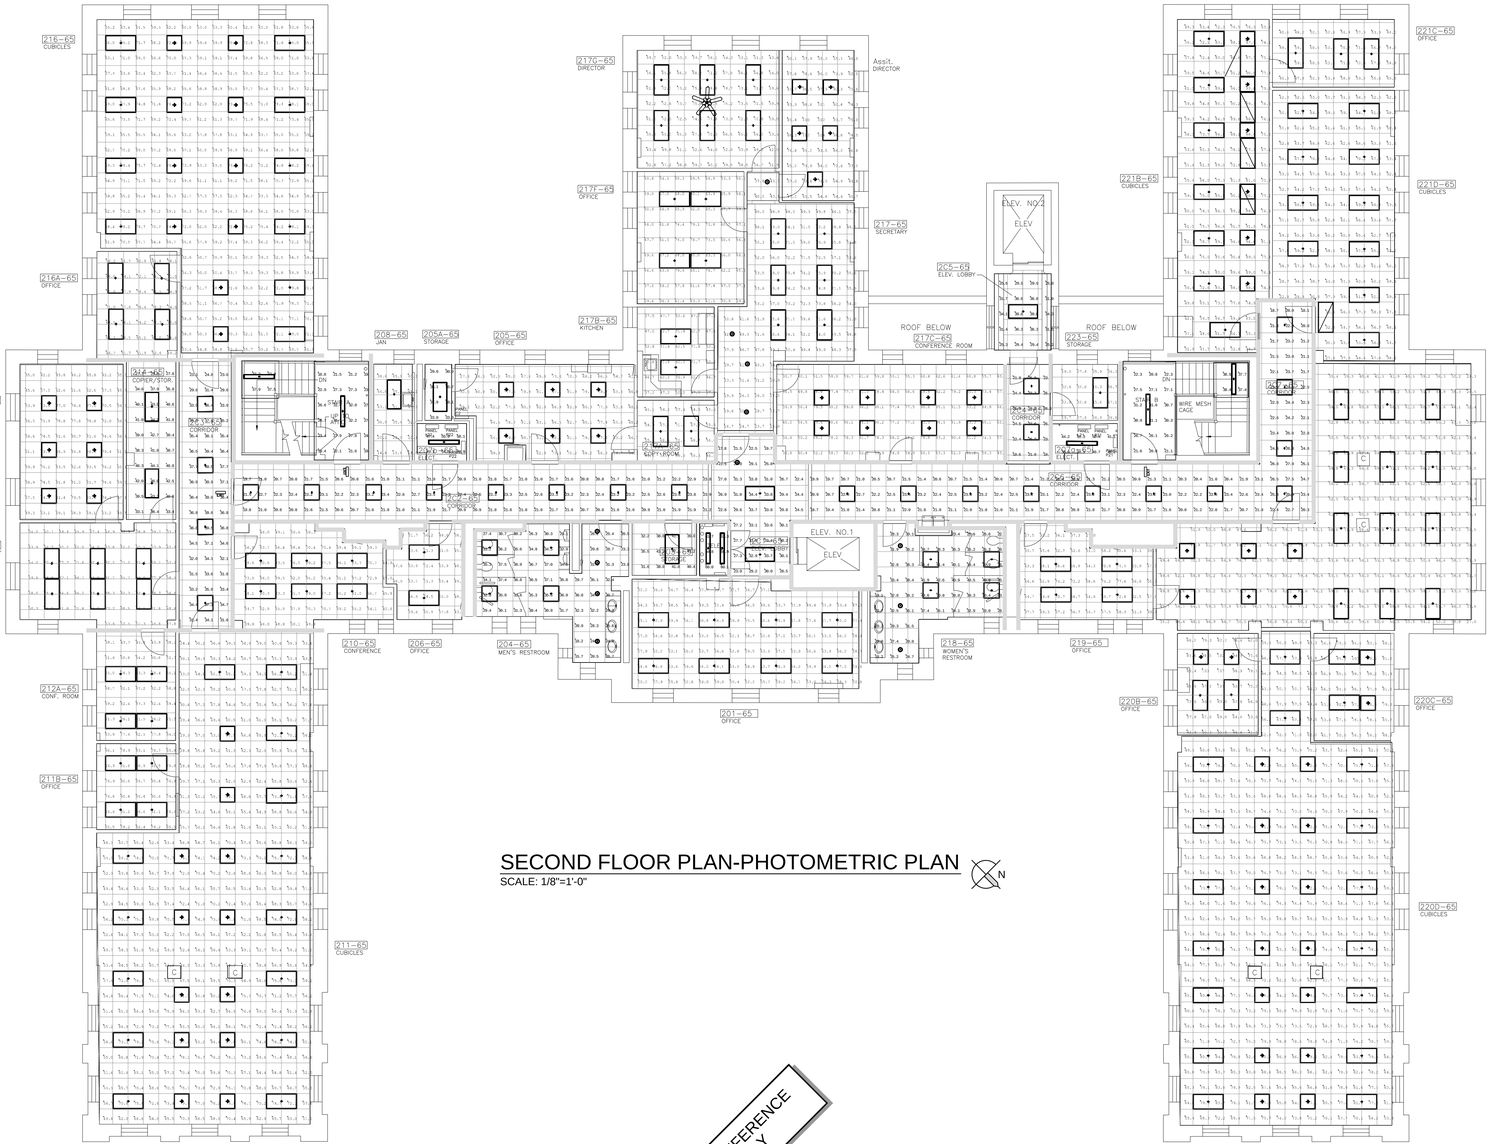

SECOND FLOOR PLAN-PHOTOMETRIC PLAN

SCALE: 1/8"=1'-0"

FOR REFERENCE ONLY

Luminaire Schedule

Symbol	Qty	Label	LLF	Tag
	29	2x2-3000L	0.920	A1
	4	2x2-3300L	0.920	A2
	4	2x4-3000L	0.560	B1
	4	2x4-4000L	0.920	B2
	12	RD/ALO_D6	0.920	E
	89	2PSL4_30L_LP840	0.920	I1
	77	2PSL2_32L_LP840	0.920	I3
	46	2PSL4_40L_LP840	0.920	I2
	8	SLF-4-LED-MVT5-840-HIA	0.950	F2

Calculation Summary				
Label	Units	Avg	Grid Z	Controls
201-65 Office_Workplane	FC	56.92	2.5	Dimmer Switch / Ceiling Sensor
203-65 Storage_Floor	FC	39.38	0	Wall Switch / Ceiling sensor
204-65 MensRestroom_Floor	FC	36.88	0	Ceiling Sensor Only
206-65 Office_Workplane	FC	66.95	2.5	Dimmer Switch / Ceiling Sensor
205A-65 Storage_Floor	FC	34.34	0	Wall Sensor w/control
208-65 Office_Workplane	FC	58.62	2.5	Dimmer Switch / Ceiling Sensor
207-65 Elec-East_Floor	FC	50.25	0	Wall Switch / Ceiling sensor
207-65 Elec-West_Floor	FC	45.40	0	Wall Switch / Ceiling sensor
208-65 Jan_Workplane	FC	34.56	2.5	Wall Switch / Ceiling sensor
210-65 Conference Rm_Workplane	FC	68.86	2.5	Dimmer Switch / Ceiling Sensor
211-65 Cubicles_Workplane	FC	62.59	2.5	Dimmer Switch / Ceiling Sensor
211B-65 Office_Workplane	FC	82.29	2.5	Dimmer Switch / Ceiling Sensor
212-65 Office Secretary_Workplane	FC	64.12	2.5	Dimmer Switch / Ceiling Sensor
212A-65 Office_Workplane	FC	69.15	2.5	Dimmer Switch / Ceiling Sensor
212B-65 Office_Workplane	FC	66.88	2.5	Dimmer Switch / Ceiling Sensor
214-65 Coper-Storage_Workplane	FC	38.85	0	Dimmer Switch / Ceiling Sensor
216-65 Cubicles_Workplane	FC	65.25	2.5	Dimmer Switch / Ceiling Sensor
216A-65 Office_Workplane	FC	67.45	2.5	Dimmer Switch / Ceiling Sensor
217-65 Secretary_Workplane	FC	51.56	2.5	Dimmer Switch / Ceiling Sensor
217A-65 Copy Rm_Workplane	FC	58.00	2.5	Dimmer Switch / Ceiling Sensor
217B-65 Kitchen_Workplane	FC	56.20	2.5	Dimmer Switch / Ceiling Sensor
217C-65 Conference Rm_Workplane	FC	68.84	2.5	Dimmer Switch / Ceiling Sensor
217F-65 Office_Workplane	FC	60.57	2.5	Dimmer Switch / Ceiling Sensor
217G-65 Director_Workplane	FC	59.91	2.5	Dimmer Switch / Ceiling Sensor
217K-65 Assit Director_Workplane	FC	75.96	2.5	Dimmer Switch / Ceiling Sensor
218-65 Womens Restroom_Floor	FC	33.29	0	Ceiling Sensor Only
219-65 Office (conf rm)_Workplane	FC	55.71	2.5	Dimmer Switch / Ceiling Sensor
220A-65 Open Office_Workplane	FC	58.11	2.5	Dimmer Switch / Ceiling Sensor
220B-65 Office_Workplane	FC	76.73	2.5	Dimmer Switch / Ceiling Sensor
220C-65 Office_Workplane	FC	76.48	2.5	Dimmer Switch / Ceiling Sensor
2200-65 Cubicles_Workplane	FC	78.61	2.5	Dimmer Switch / Ceiling Sensor
2218-65 Cubicles_Workplane	FC	73.72	2.5	Dimmer Switch / Ceiling Sensor
221C-65 Copy (office)_Workplane	FC	56.41	2.5	Dimmer Switch / Ceiling Sensor
2208-65 Cubicles_Workplane	FC	57.48	2.5	Dimmer Switch / Ceiling Sensor
223-65 IceMach (storage)_Workplane	FC	33.42	2.5	Dimmer Switch / Ceiling Sensor
2C1-2C2-2C6-2C7-65 Corridor_Floor	FC	23.00	0	Ceiling Sensor Only
2C3-65 Corridor_Floor	FC	34.68	0	Dimmer Switch / Ceiling Sensor
2C4-65 Corridor_Floor	FC	24.18	0	Ceiling Sensor Only
2C5-65 Elev Lobby_Floor	FC	32.04	0	Ceiling Sensor Only
Stair A Landing_Floor_1	FC	37.48	0	Ceiling Sensor Only
Stair A_Floor	FC	25.16	0	Ceiling Sensor Only
Stair B Landing_Floor_1	FC	38.80	0	Ceiling Sensor Only
Stair B_Floor	FC	26.37	0	Ceiling Sensor Only
Telephone room_Floor	FC	62.47	0	Wall Sensor w/control

Revision	Date
100% For Construction	02.20.15

CONSULTANTS:

Lankford | Fendler and Associates
1730 Walnut Street
Kansas City, MO
64108
816.221.1411

Seal: State of Arkansas, Registered Professional Engineer, No. 12205, Glenn W. Lankford, 2/9/15

ARCHITECT / ENGINEER:

TOMPKINS ARCHITECTS
507 Walnut Street, Suite 200, Kansas City, MO 64106
p. 816 472 5656 f. 816 472 5657 www.tom-arch.com

COPYRIGHT 2015 BY TOMPKINS ARCHITECTS, INC. ALL RIGHTS RESERVED. NO PART OF THESE DOCUMENTS MAY BE REPRODUCED, STORED IN A RETRIEVAL SYSTEM, OR TRANSMITTED IN ANY FORM OR BY ANY MEANS, ELECTRONIC, MECHANICAL, PHOTOCOPYING, RECORDING, OR OTHERWISE, WITHOUT THE PRIOR WRITTEN PERMISSION OF TOMPKINS ARCHITECTS INC.

Drawing Title: **SECOND FLOOR PLAN PHOTOMETRIC PLAN**

Approved: Project Director

Project Title: BUILDING 65
BUILDING DESIGN FOR LIGHTING IMPROVEMENT

Location: V.A.M.C. NLR DIVISION

Date: February 20, 2015 | Checked: GJF | Drawn: BCD

Project Number: VA101V-14C-0104

Building Number: 65

Drawing Number: E303

CENTRAL ARKANSAS VA HEALTH CARE SYSTEM

Department of Veterans Affairs

Lankford + Fendler + associates
1730 Walnut Street Kansas City, Missouri 64108
1915 Frederick Avenue, St. Joseph, Missouri 64501
7007 College Boulevard Suite 450, Overland Park, Kansas 66211
Phone: 816.221.1411 | Fax: 816.221.1429
LANKFORD | FENDLER + ASSOCIATES, CONSULTING ENGINEERS, INC.
COPYRIGHT © 2015 Project No. 4004