KEY PLAN NTS

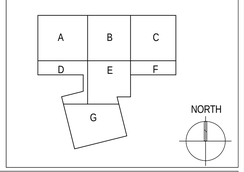

Revisions	Date
9	
8	
7	
6	
5	
4	
3	
2	
1	

CONSULTANTS:

OWNER:

The HAMSTRA Group, Inc

LICENSED ARCHITECT MICHAEL B. O'CONNOR C 19412 EXP. 7/31/15 STATE OF CALIFORNIA

ARCHITECT/ENGINEERS:

NICHOLS • MELBURG • ROSSETTO
ARCHITECTS + ENGINEERS
300 KNOLLCREST DRIVE
REDDING, CA. 96002
(530) 222-3300 (530) 222-3538 FAX
http://www.nmrdesign.com
NMR Project Number: 12-4392

Drawing Title
OVERALL LEVEL 01 FURNITURE PLAN

Approved: Project Director
JASON NIETUPSKI
VAPAHCS PLANNING AND ENGINEERING

Project Title: Major General William H. Gourley
VA - DOD
OUTPATIENT CLINIC

Location
THE DUNES ON MONTEREY BAY, LOTS 26-33

Date: July 18, 2014 | Checked: Checker | Drawn: Author

CONSTRUCTION DOCUMENTS
100% SUBMITTAL

VA Project Number: VA-101-11-RP-0179

FULLY SPRINKLERED

Drawing No. WIF463

Office of Construction and Facilities Management
Department of Veterans Affairs

Plot Date:5/18/2015 12:32:14 PM
File Name:U:\My Documents\12-4392 VADA HCC_Furnishings_\Hapaikeiw5.rvt
one-eighth inch = one foot
one-quarter inch = one foot
one inch = one foot
one and one-half inches = one foot
three inches = one foot
three-quarters inch = one foot
one-half inch = one foot
three-eighths inch = one foot

KEY PLAN NTS

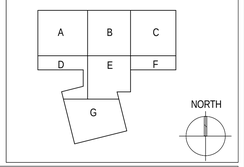

Revisions	Date
9	
8	
7	
6	
5	
4	
3	
2	
1	

CONSULTANTS:

OWNER:

The HAMSTRA Group, Inc

LICENSED ARCHITECT MICHAEL B. O'CONNOR C 19412 REN. 7/31/15 STATE OF CALIFORNIA

ARCHITECT/ENGINEERS:

NICHOLS • MELBURG • ROSSETTO
ARCHITECTS + ENGINEERS
300 KNOLLCREST DRIVE
REDDING, CA. 96002
(530) 222-3300 (530) 222-3538 FAX
http://www.nmrdesign.com
NMR Project Number: 12-4392

Drawing Title
OVERALL LEVEL 02 FURNITURE PLAN

Approved: Project Director
JASON NIETUPSKI
VAPAHCS PLANNING AND ENGINEERING

Project Title: Major General William H. Gourley
VA - DOD
OUTPATIENT CLINIC

Location
THE DUNES ON MONTEREY BAY, LOTS 26-33

Date: July 18, 2014
Checked: Checker
Drawn: Author

CONSTRUCTION DOCUMENTS
100% SUBMITTAL

VA Project Number: VA-101-11-RP-0179

FULLY SPRINKLERED

Drawing No. WIF464

Office of Construction and Facilities Management
Department of Veterans Affairs

Plot Date:5/18/2015 12:35:17 PM
File Name:U:\My Documents\12-4392 VADA HCC_Furnishings_vhapalleiw5.rvt

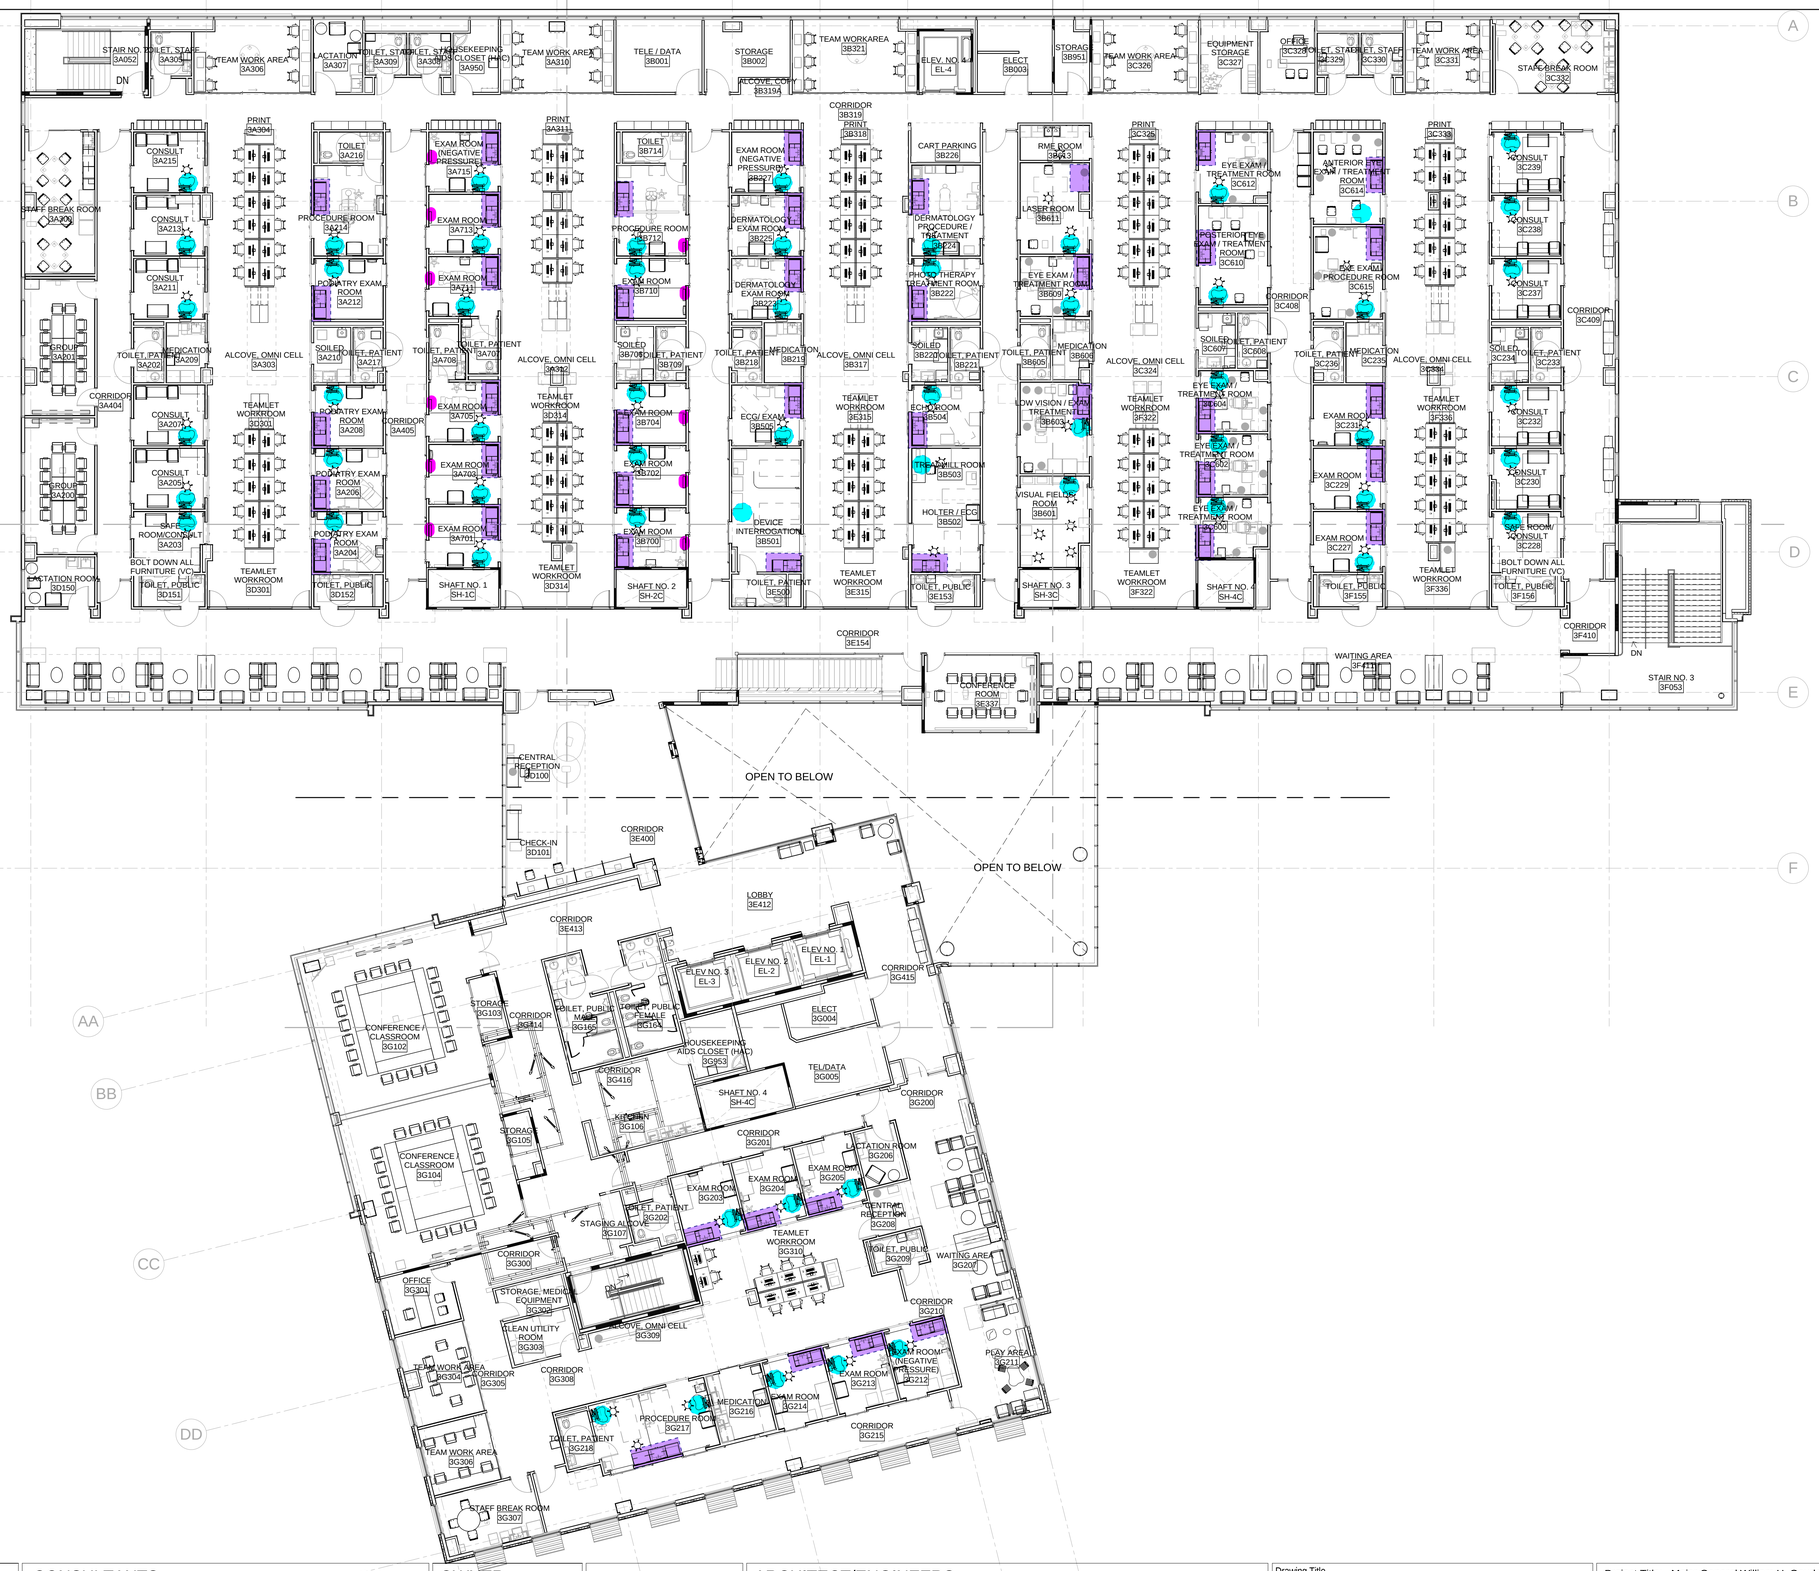

KEY PLAN NTS

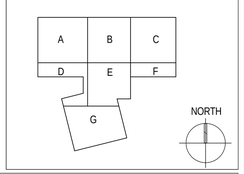

Revisions	Date
9	
8	
7	
6	
5	
4	
3	
2	
1	

CONSULTANTS:

OWNER: The HAMSTRA Group, Inc

LICENSED ARCHITECT MICHAEL B. O'CONNOR C 19412 REN. 7/31/15 STATE OF CALIFORNIA

ARCHITECT/ENGINEERS:

NICHOLS • MELBURG • ROSSETTO
ARCHITECTS + ENGINEERS
300 KNOLLCREST DRIVE
REDDING, CA. 96002
(530) 222-3300 (530) 222-3538 FAX
http://www.nmrdesign.com
NMR Project Number: 12-4392

Drawing Title: OVERALL LEVEL 03 FURNITURE PLAN

Approved: Project Director
JASON NIETUPSKI
VAPAHCS PLANNING AND ENGINEERING

Project Title: Major General William H. Gourley VA - DOD OUTPATIENT CLINIC

Location: THE DUNES ON MONTEREY BAY, LOTS 26-33

Date: July 18, 2014 | Checked: Checker | Drawn: Author

CONSTRUCTION DOCUMENTS 100% SUBMITTAL

VA Project Number: VA-101-11-RP-0179

FULLY SPRINKLERED

Drawing No. WIF465

Office of Construction and Facilities Management

Department of Veterans Affairs

Plot Date:5/18/2015 12:39:04 PM
File Name:U:\My Documents\12-4392 VADA HCC_Furnishings_vhapalilewv5.rvt