


CONSTRUCTION NOTES:

1) FILL MATERIAL SHALL BE PROVIDED BY AN APPROVED SOURCE AND COMPLY WITH CLEAN FILL REGULATIONS AND VA SPECIFICATIONS. PROCTOR TEST FOR FILL MATERIAL WILL BE PROVIDED AND BACKFILL SHALL BE COMPACTED TO 95% STANDARD PROCTOR.
2) STORMWATER PIPE INSTALLATION AND BACKFILL SHALL BE COMPLETED IN COMPLIANCE WITH STANDARD VA SPECIFICATIONS. PIPE BACKFILL CROSS SECTIONS ARE PROVIDE IN THE DEMOLITION PLAN OF THESE SUPPLEMENTAL PLANS.
3) ALL MATERIALS, METHODS AND DETAILS OF CONSTRUCTION SHALL CONFORM TO THE REGULATIONS OF THE DEPARTMENT OF VETERANS AFFAIRS, LOGAN TOWNSHIP, BLAIR COUNTY, THE COMMONWEALTH OF PENNSYLVANIA, INCLUDING PENNDOT SPECIFICATION PUBLICATION 408 AMENDED TO DATE, PENNDOT STANDARDS FOR ROADWAY CONSTRUCTION PUBLICATION 72M AMENDED TO DATE, PADEP E & S POLLUTION CONTROL PROGRAM MANUAL AND/OR THE APPROPRIATE UTILITY COMPANY, WHICHEVER TAKES PRECEDENCE.
4) ALL EXCAVATIONS TO BE BACKFILLED AT THE END OF WORK DAY UNLESS PRIOR APPROVAL HAS BEEN GRANTED BY THE DEPARTMENT OF VETERANS AFFAIRS, IN WHICH CASE THEY MAY BE LEFT OPEN & PROTECTED PER OSHA & ALL OTHER APPROPRIATE AGENCIES.
5) CONTRACTOR SHALL FURNISH AND MAINTAIN ALL NECESSARY BARRICADES AROUND THE WORK AREA AND SHALL PROVIDE PROTECTION AGAINST WATER DAMAGE AND SOIL EROSION E&S DETAILS ARE PROVIDED IN THE "PARKING GARAGE" PLANS.
6) GRADING OF PAVED AREAS SHALL BE CONDUCTED IN SUCH A WAY AS TO PROVIDE POSITIVE DRAINAGE OF STORMWATER TO PROPOSED AND EXISTING INLETS. AREAS OF PAVEMENT DRAINING INTO GRASSED AREAS SHALL BE LIMITED. FINAL GRADING TO BE APPROVED BY COR.
7) THE CONTRACTOR SHALL VERIFY ALL DIMENSIONS ON SITE PRIOR TO CONSTRUCTION.
8) CONTRACTOR TO COORDINATE PHASING OF IMPROVEMENTS WITH VETERANS AFFAIRS PERSONNEL TO MINIMIZE DISTURBANCE TO THE ORDINARY OPERATIONS OF THE FACILITY. PARKING LOT IMPACTS AND RESTRIPING IS TO BE COMPLETED OVER A SINGLE WEEKEND TO ELIMINATE IMPACTS TO WEEKDAY WORKING HOURS.
9) NO CONSTRUCTION EQUIPMENT PERMITTED WITHIN 10 FEET OF MEMORIAL WALL.
10) REFERENCE "PARKING GARAGE" PLANS AND SPECIFICATIONS FOR RELEVANT DETAILS AND SPECIFICATIONS ON PROPOSED TEMPORARY PARKING. THESE PLANS HAVE BEEN PREPARED AS A SUPPLEMENT TO THE "PARKING GARAGE" PROJECT PLANS. DETAILS NOTE AND SPECIFICATIONS PROVIDE WITH THE "PARKING GARAGE" BID PACKAGE SHALL APPLY TO THESE PLANS. DETAILS AND NOTES PROVIDED ON THESE SUPPLEMENTAL PLANS ARE NOT TRANSFERABLE OR APPLICABLE TO THE "PARKING GARAGE" PLANS AND SPECIFICATIONS.
11) PAINT STOP BARS AT END OF EACH PARKING ISLE AS INDICATED ON PLANS.

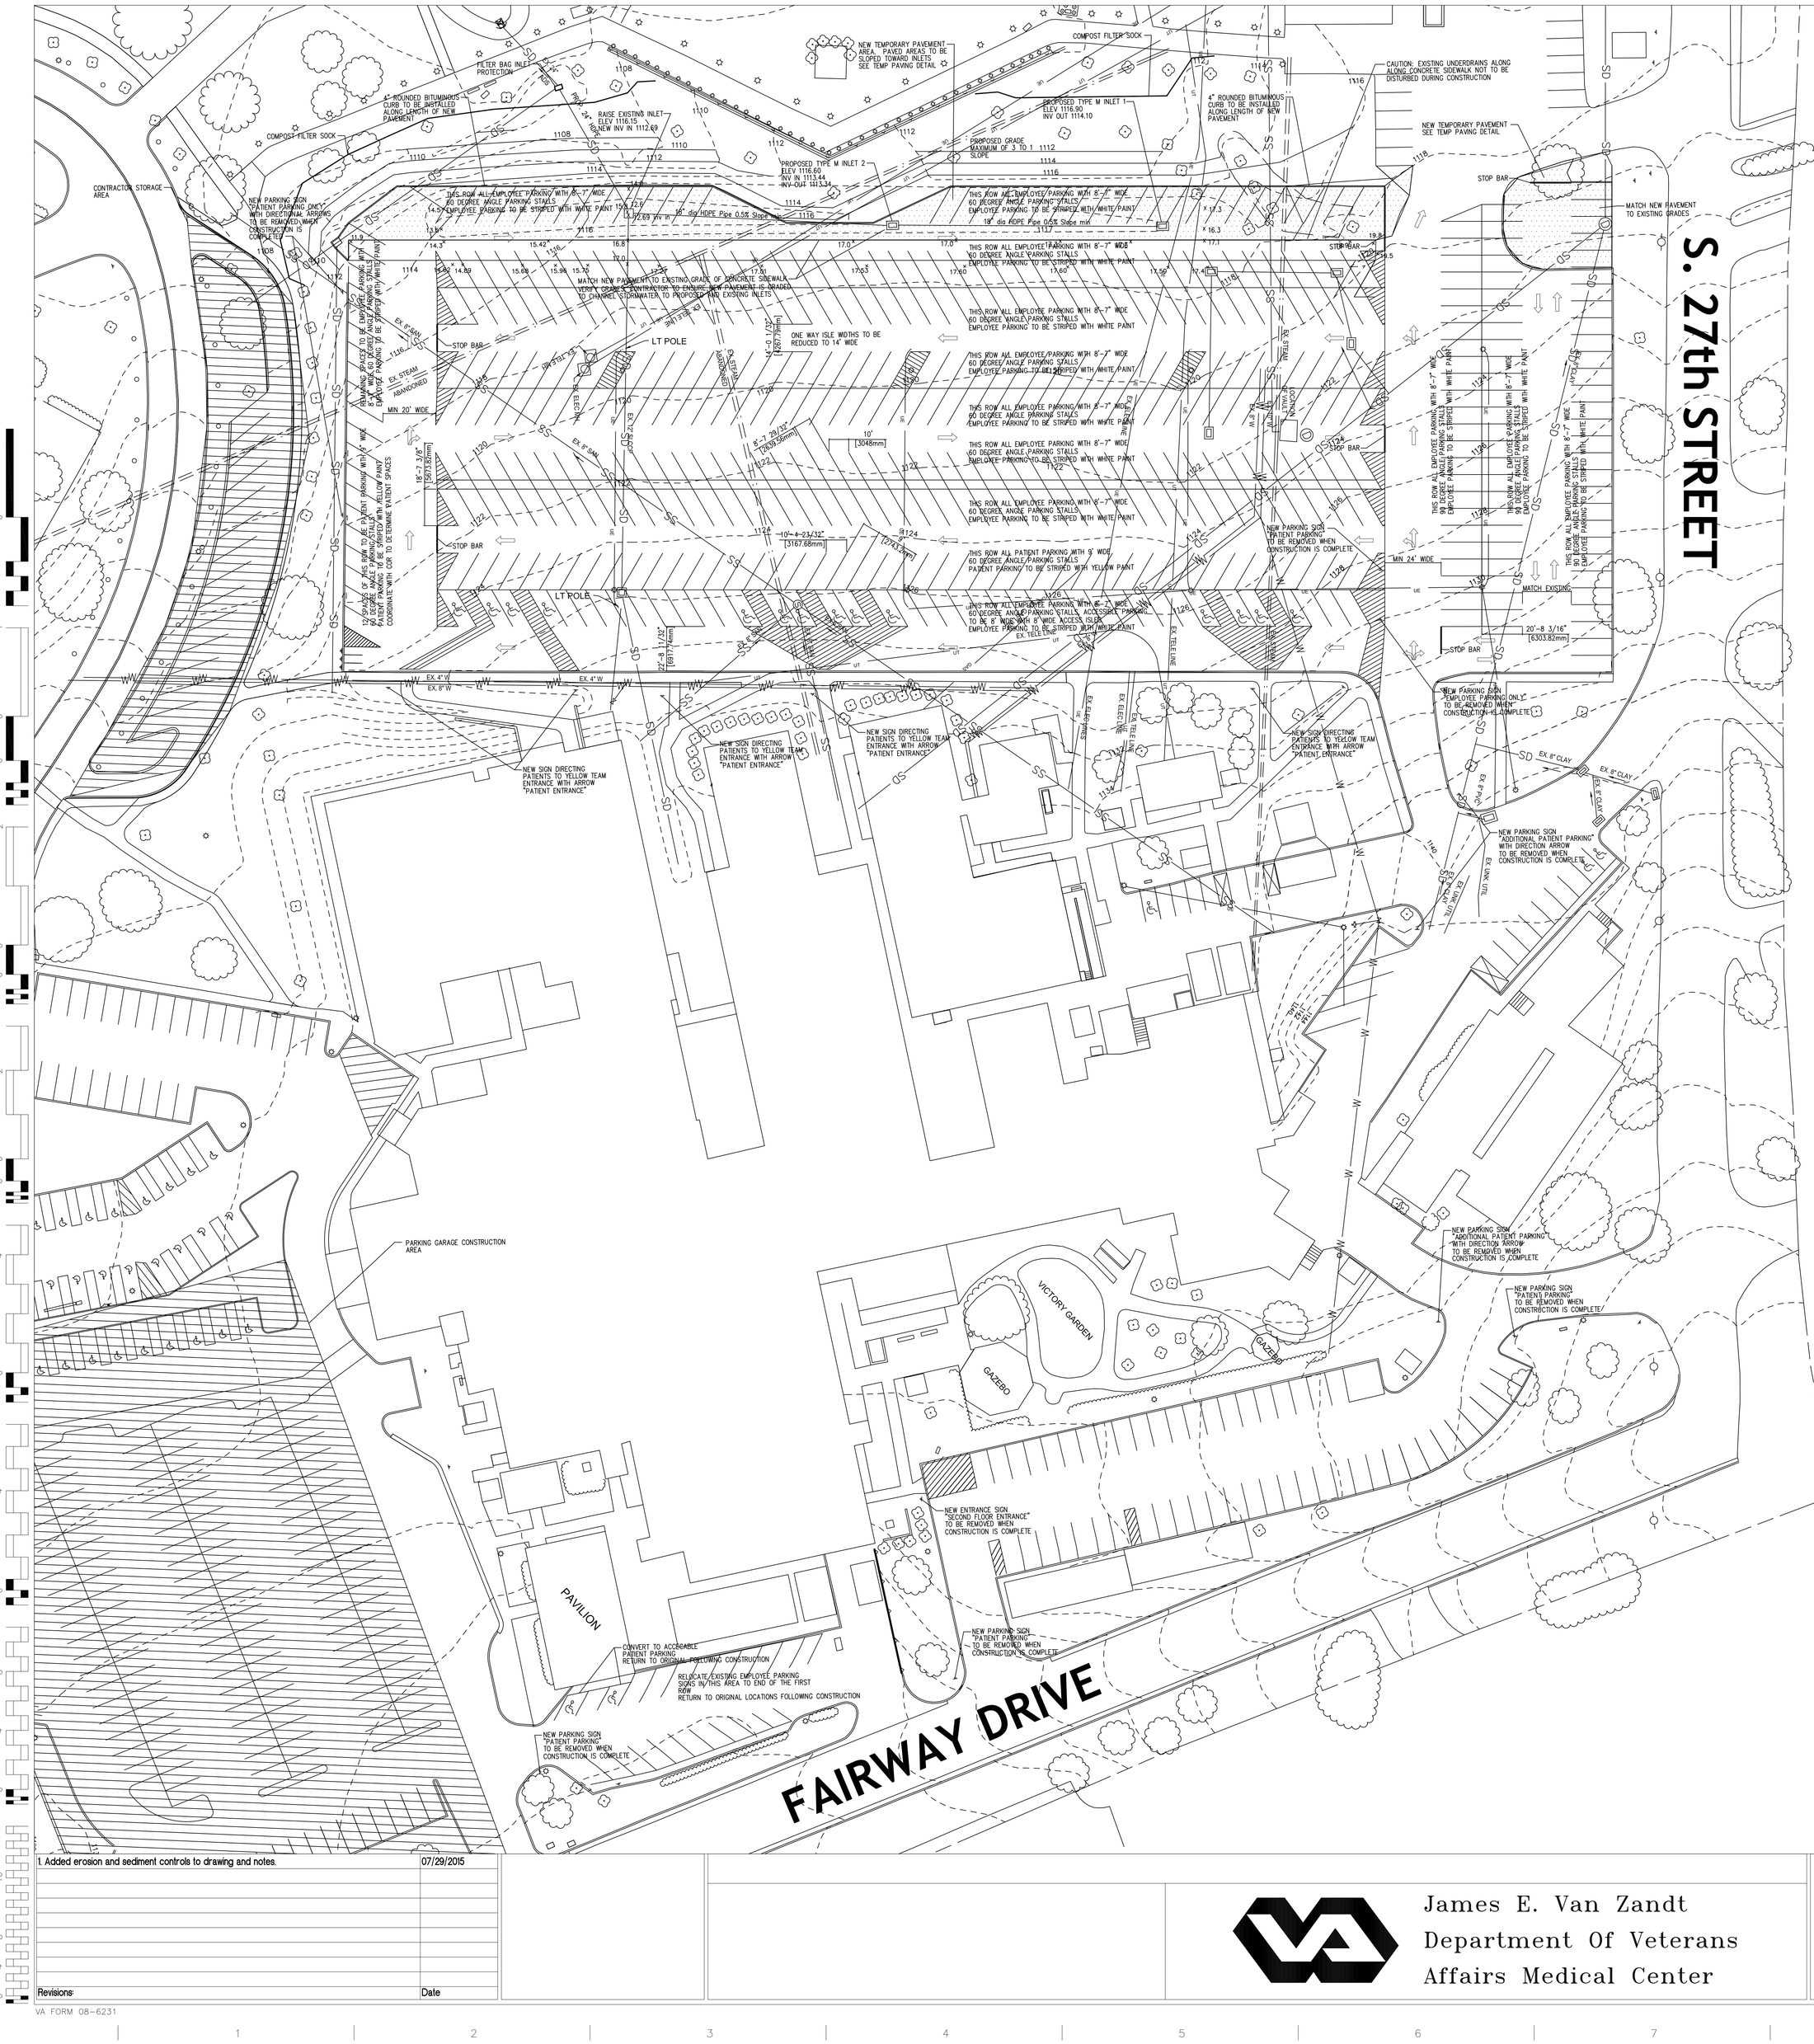


PREPARED SUBGRADE COMPACTED TO 95% MAXIMUM MODIFIED DRY DENSITY

NOTES:
1. SUBGRADE TO BE PROOF ROLLED (WITNESSED BY VA REPRESENTATIVE) PRIOR TO PLACING SUBBASE. CONTRACTOR IS RESPONSIBLE TO PREVENT SUBGRADE FROM BECOMING SATURATED BY APPROPRIATELY TIMING CONSTRUCTION, GRADING SUBGRADE, AND/OR PROVIDING RUNOFF RELIEF.

## TEMPORARY PAVING SECTION

NOT TO SCALE

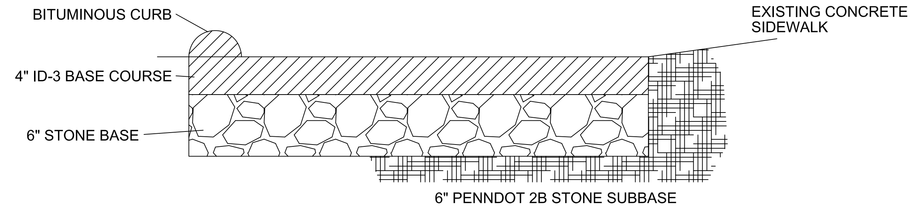**100% BID DOCUMENTS**

| Revisions | Date |
|---|---|
| 1. Added erosion and sediment controls to drawing and notes. | 07/29/2015 |

James E. Van Zandt
Department Of Veterans
Affairs Medical Center

NORTH

| | | | |
|---|---|---|---|
| Drawing Title: TEMPORARY PARKING LAYOUT | Project Title: TEMPORARY PARKING SUP. TO PARKING GARAGE | Project Number: 503-311 | |
| | | Building Number: | |
| Approved: Project Director | Location: James E. Van Zandt VAMC, Altoona, PA | Drawing Number: TPC - 12A | |
| | Date: 05/07/15 Checked: Drawn: | | |

ALTOONA, PA VAMC
Department of Veterans Affairs

VA FORM 08-6231