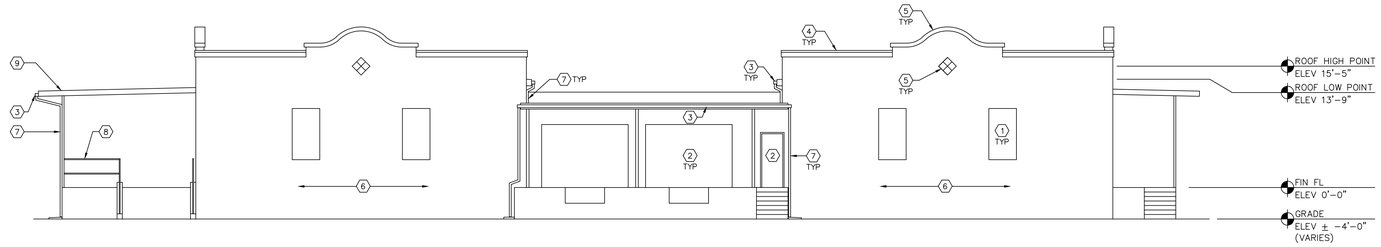

SOUTHWEST ELEVATION

J1
1/8"

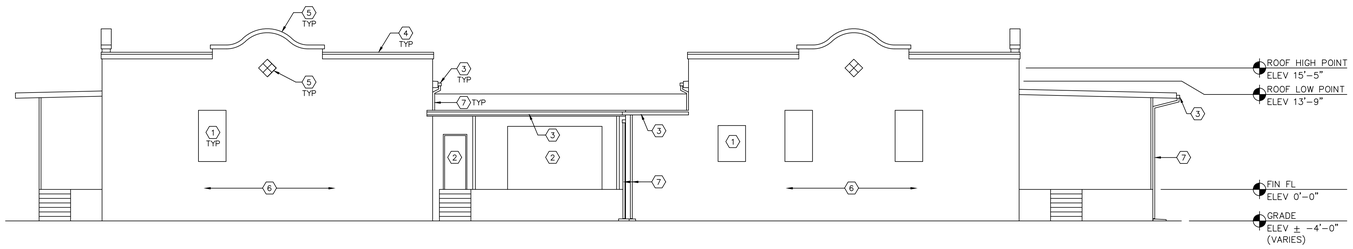

NORTHEAST ELEVATION

G1
1/8"

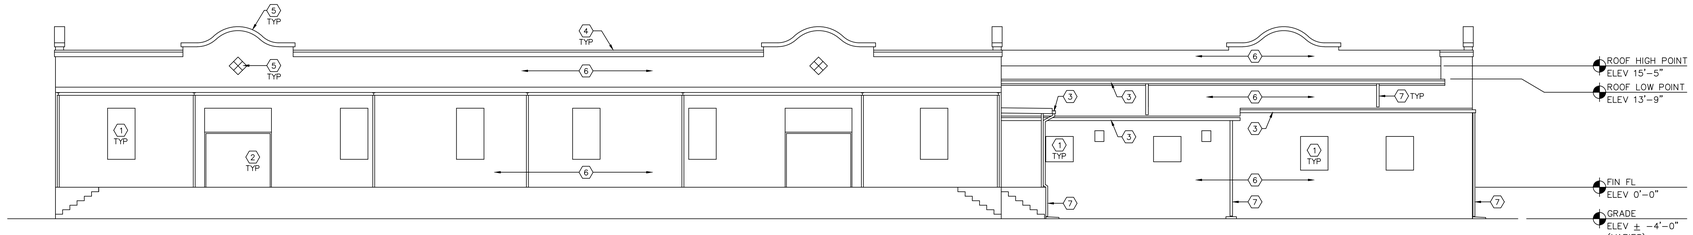

SOUTHEAST ELEVATION

D1
1/8"

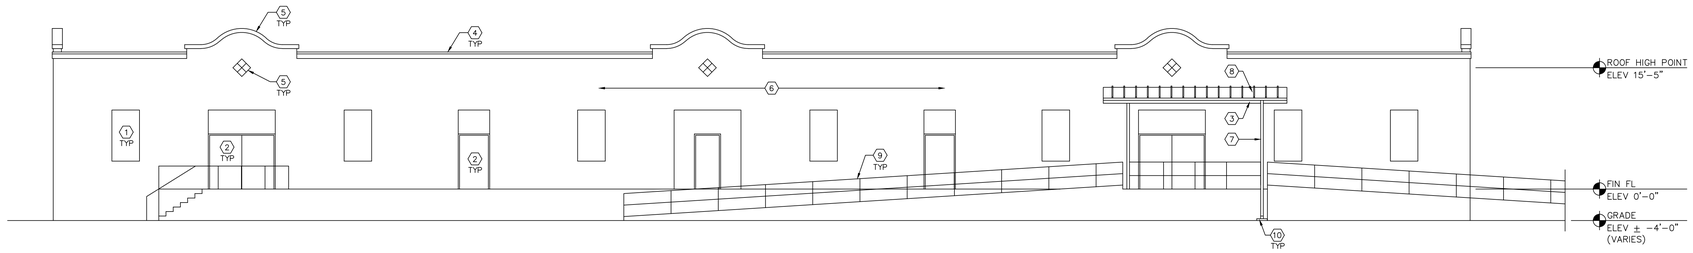

NORTHWEST ELEVATION

A1
1/8"

Revisions	Date

GENERAL NOTES:

A.

SPECIFIC NOTES "(X)":

1 WINDOW.
2 ENTRANCE.
3 NEW GUTTER – SEE APPROPRIATE DETAILS ON ROOF PLAN DRAWING.
4 NEW CLAY TILE –COPING.
5 TERRA COTTA STONE.
6 STUCCO.
7 NEW DOWNSPOUT – SEE G9 / A–4.
8 NEW MTL ROOF.
9 MTL RAILING.
10 NEW SPLASHBLOCK – SEE 19 / A–4.

arkitex 2
4923 WEST CYPRESS ST.
TAMPA, FLORIDA 33607
TELEPHONE: (813) 286-1999
FACSIMILE: (813) 286-8388

Drawing Title: ELEVATIONS

Approved: Division Chief

Approved: Service Director

Project Title: REPLACE VARIOUS ROOFS - PHASE 1

Building Number: 11, 11A, 54

Checked: A.H.

Drawn: D.S.

Location: DEPARTMENT OF VETERAN AFFAIRS MEDICAL CENTER, BAY PINES, FL 33504

Date: 8-25-95

Project No. 516-95-102

DRAWING NO. A-11

Dwg. 12 Of 18

BAY PINES MEDICAL CENTER

Department of Veterans Affairs