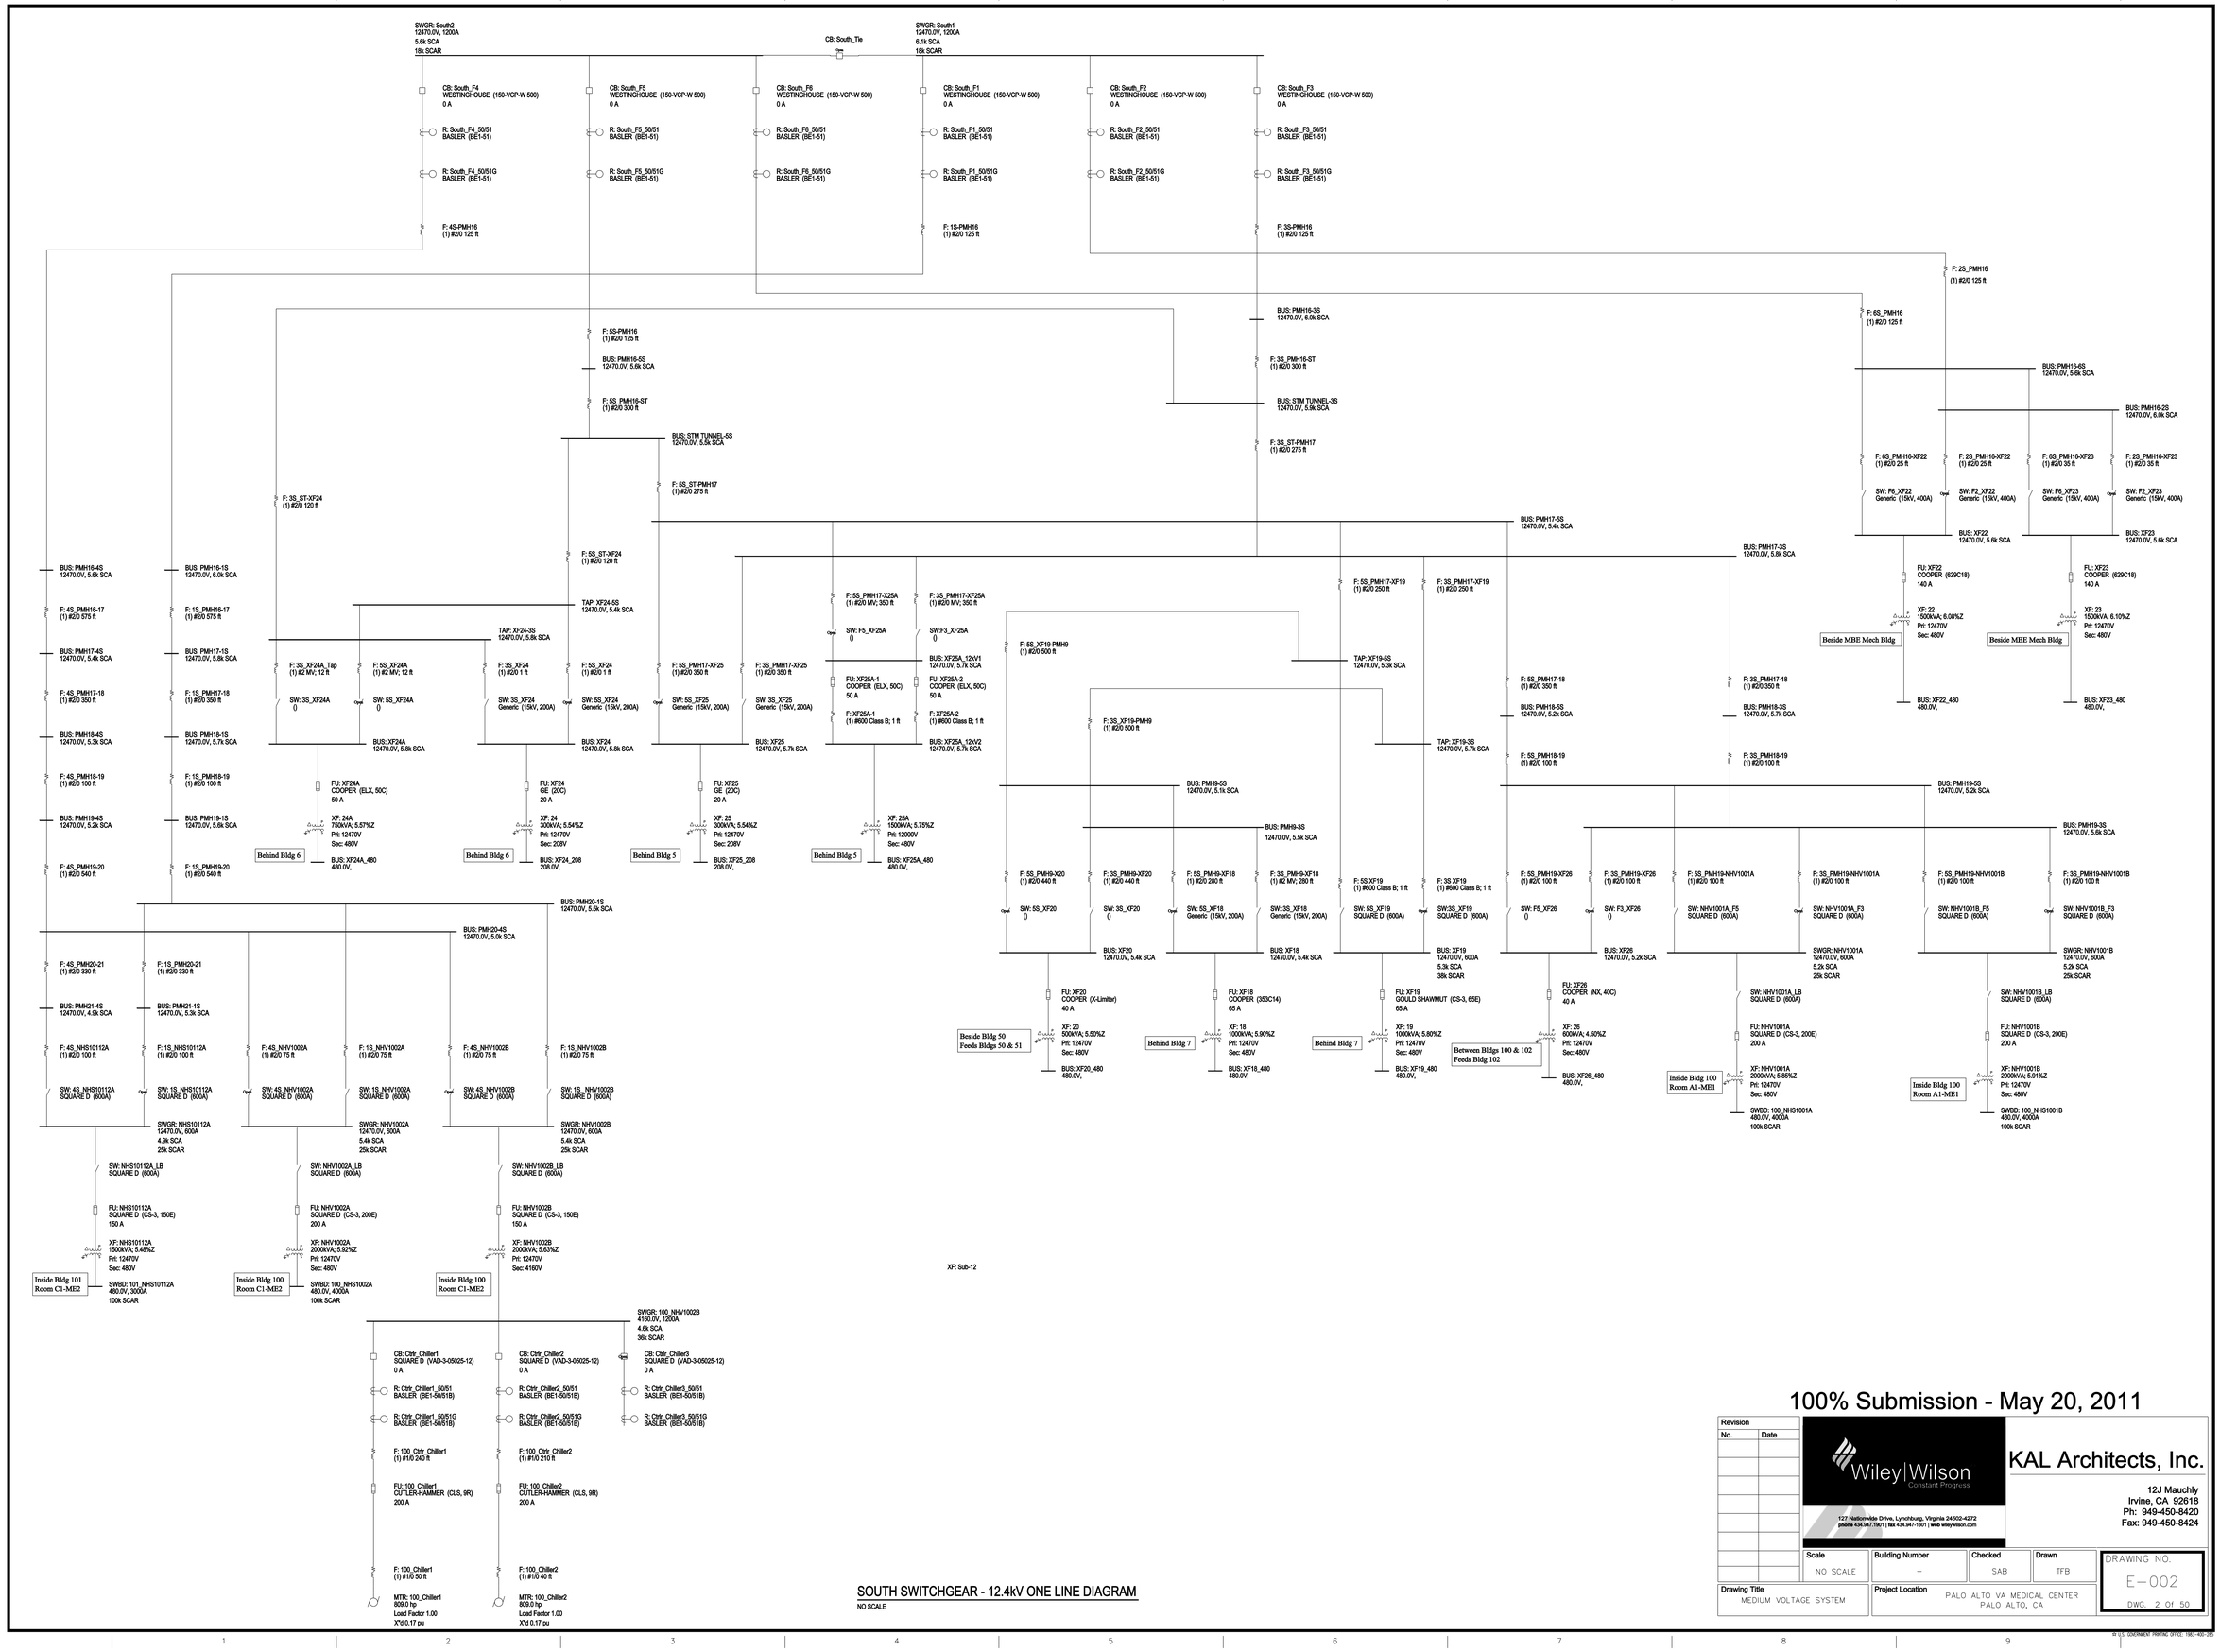

SOUTH SWITCHGEAR - 12.4kV ONE LINE DIAGRAM

NO SCALE

100% Submission - May 20, 2011

Revision	
No.	Date

Wiley|Wilson
Constant Progress
127 Nationwide Drive, Lynchburg, Virginia 24502-4272
phone 434.947.1901 | fax 434.947.1601 | web wileywilson.com

KAL Architects, Inc.
12J Mauchly
Irvine, CA 92618
Ph: 949-450-8420
Fax: 949-450-8424

Scale	Building Number	Checked	Drawn
NO SCALE	-	SAB	TFB

DRAWING NO.
E-002
DWG. 2 Of 50

Drawing Title: MEDIUM VOLTAGE SYSTEM

Project Location: PALO ALTO VA MEDICAL CENTER
PALO ALTO, CA

☆ U.S. GOVERNMENT PRINTING OFFICE: 1983-400-265