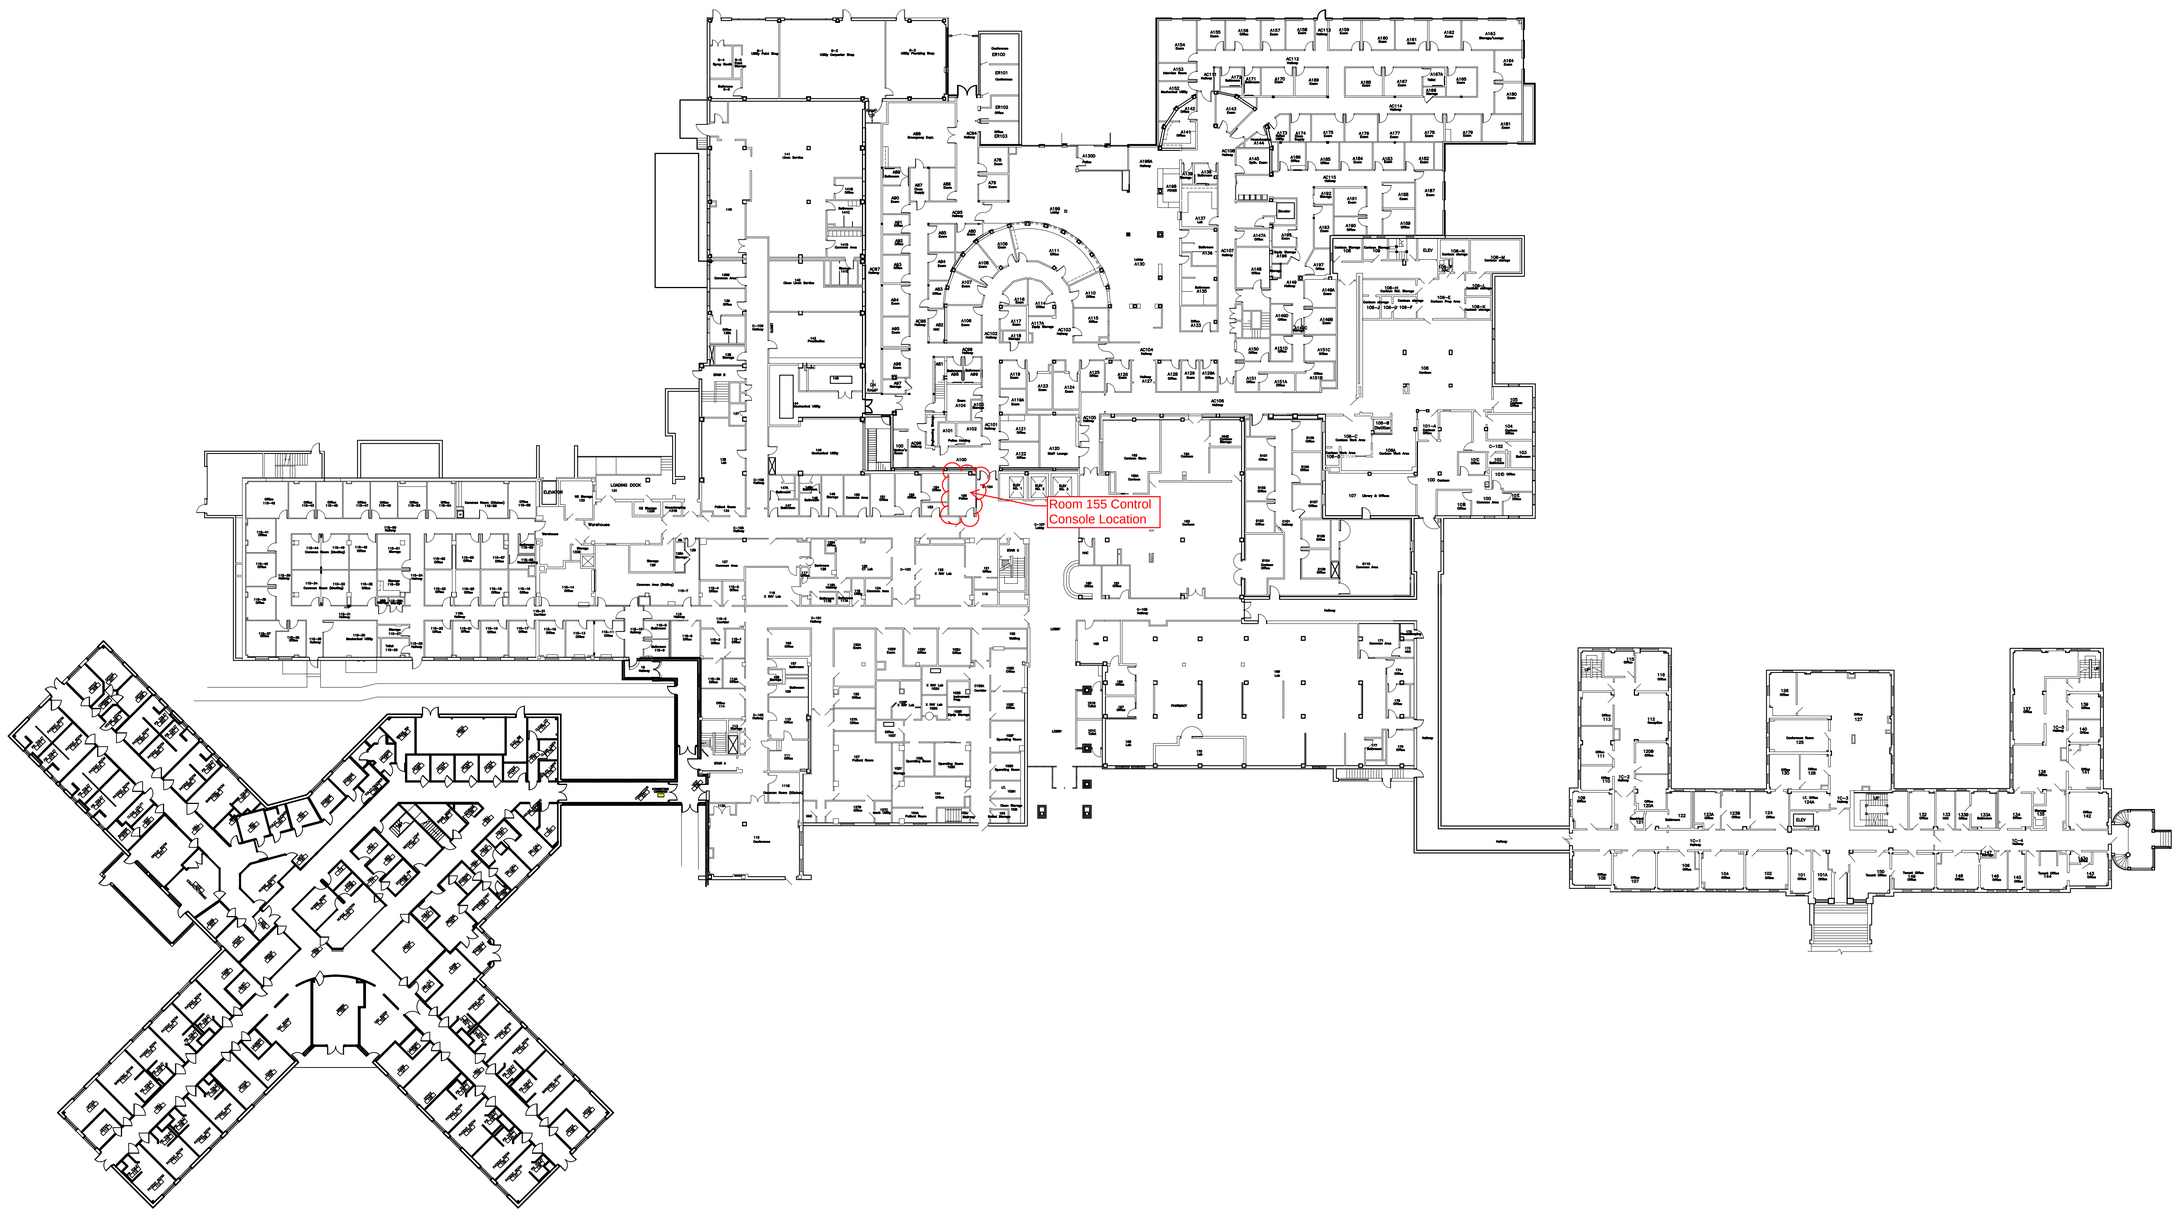

Revisions	Date

CONSULTANTS:

ARCHITECT/ENGINEERS:

Drawing Title: FIRST FLOOR PLAN

Approved Project Director:

Project Title: VISN 19 Ft Harrison

Location: FT. HARRISON, HELENA, MT

Date: SEPT. 2013 | Checked: ALK | Drawn: DHH

Project Number:

Building Number: COMPLEX

Drawing Number: AE101

Dwg. of

Office of Construction and Facilities Management

Department of Veterans Affairs

VA FORM 08-6231