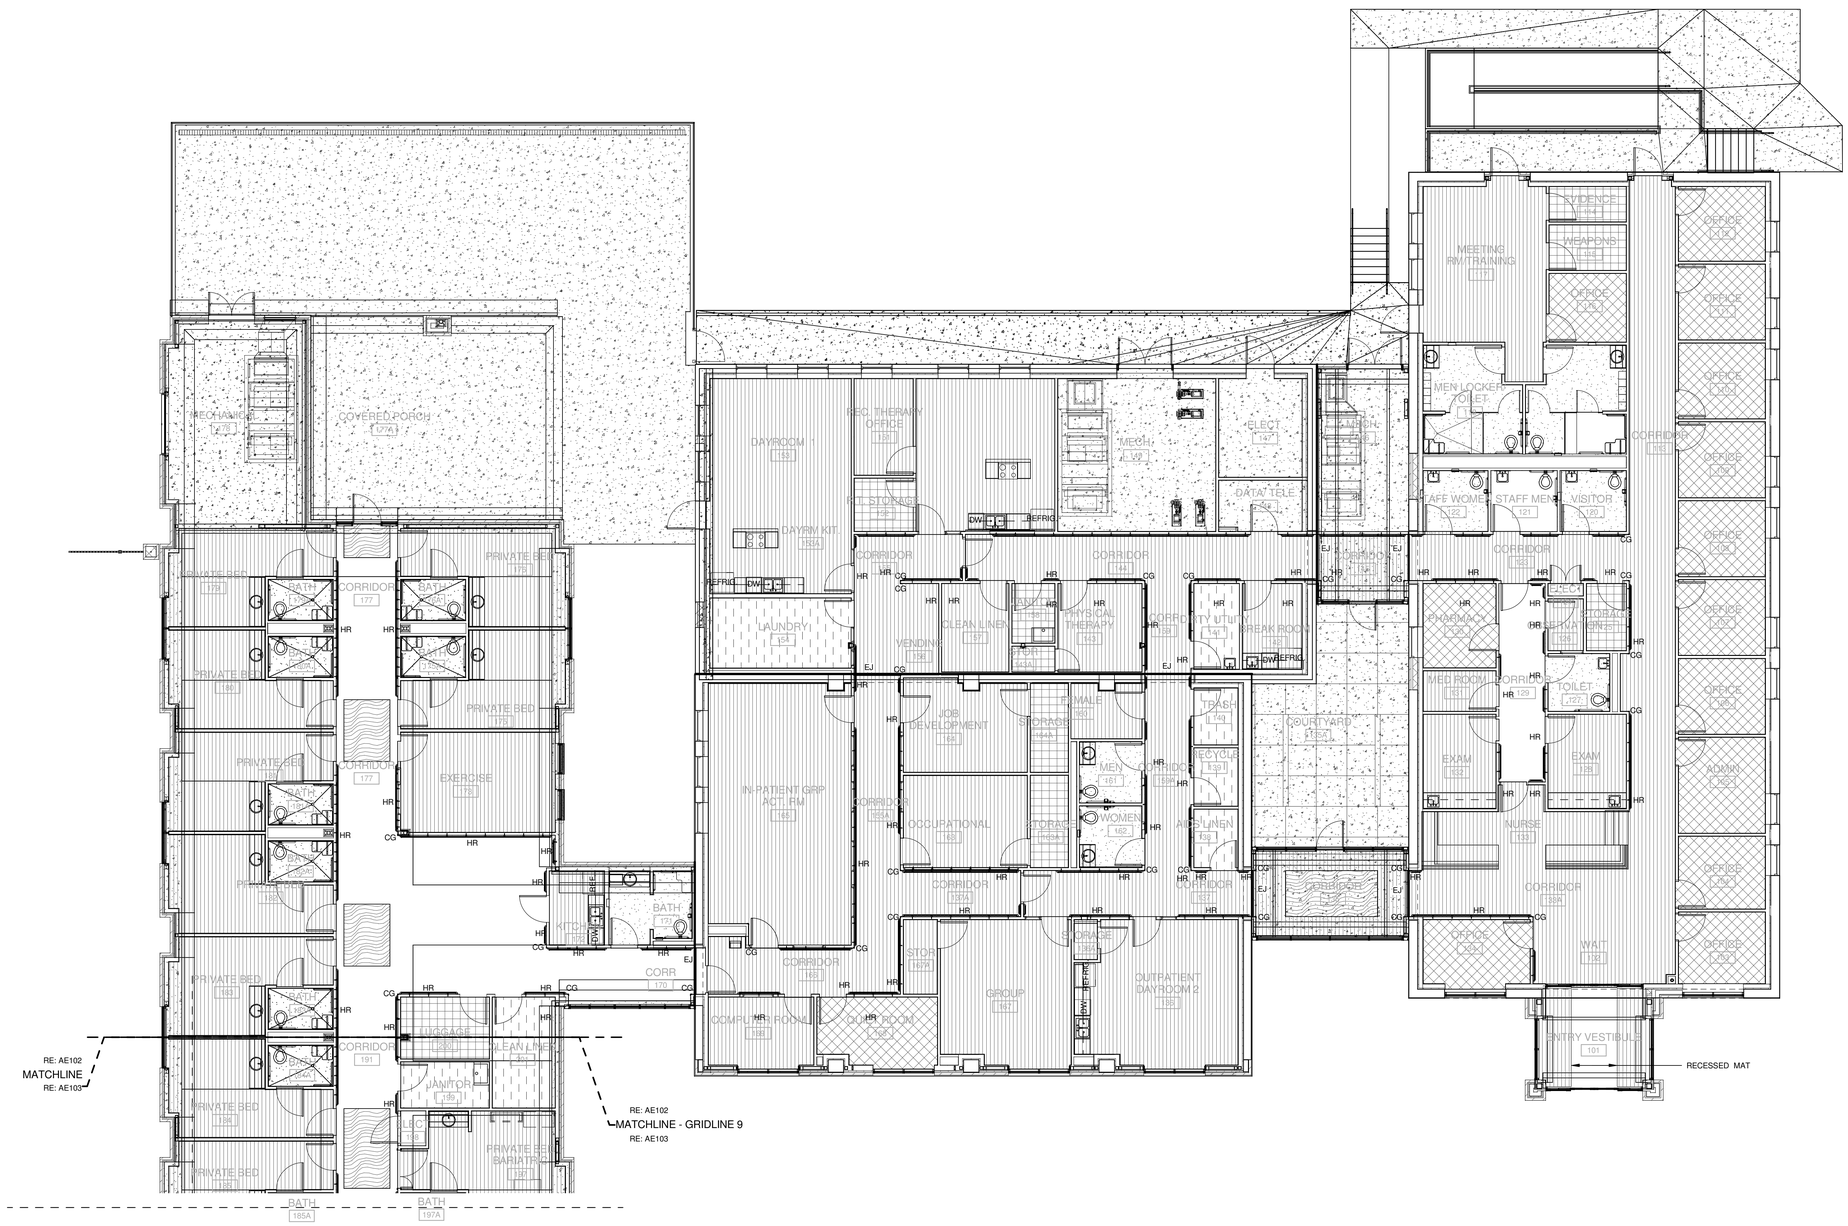

1 FLOOR FINISH PLAN - AREA A, B & C

1/8" = 1'-0"

FLOOR FINISH LEGEND

- LUXURY VINYL TILE (LVT)
- LUXURY VINYL PLANK (LVP)
- RESINOUS FLOOR
- VINYL COMP. TILE (VCT)
- CARPET
- WELDED SHEET GOODS
- CONCRETE (SEALED INTERIOR & MEDIUM BROOM FINISH EXTERIOR)
- P-1 PAINTED ACCENT WALL (SEE SCHEDULE AE109 FOR ADDL INFO)

FULLY SPRINKLERED

100% CONSTRUCTION DOCUMENTS

Revisions:	Date

CONSULTANTS:

09/07/2012

TAGGART ARCHITECTS REGISTERED ARCHITECTS License Number 0430 STATE OF TEXAS

ARCHITECT / ENGINEERS:

TAGGART ARCHITECTS

4500 Burrow Drive
North Little Rock, AR 72116
Phone: 501-758-7443
Fax: 501-753-7309
www.taggarch.com

Drawing Title: FLOOR FINISH - PARTIAL AREA A,B,C

Approved: Project Director

Project Title: **Renovate Leroy Pond Army Reserve Center for Mental Health Residential Rehabilitation Treatment/ Police Training**

Project Number: **564-341**

Building Number:

Location: **Fayetteville, AR**

Date: 9/7/12 | Checked: SG | Drawn: ACH

Drawing Number: AE108

Dwg. 54 of 126

Office of Facilities Management

DEPARTMENT OF VETERANS AFFAIRS

VA FORM 08-6231, OCT 1978