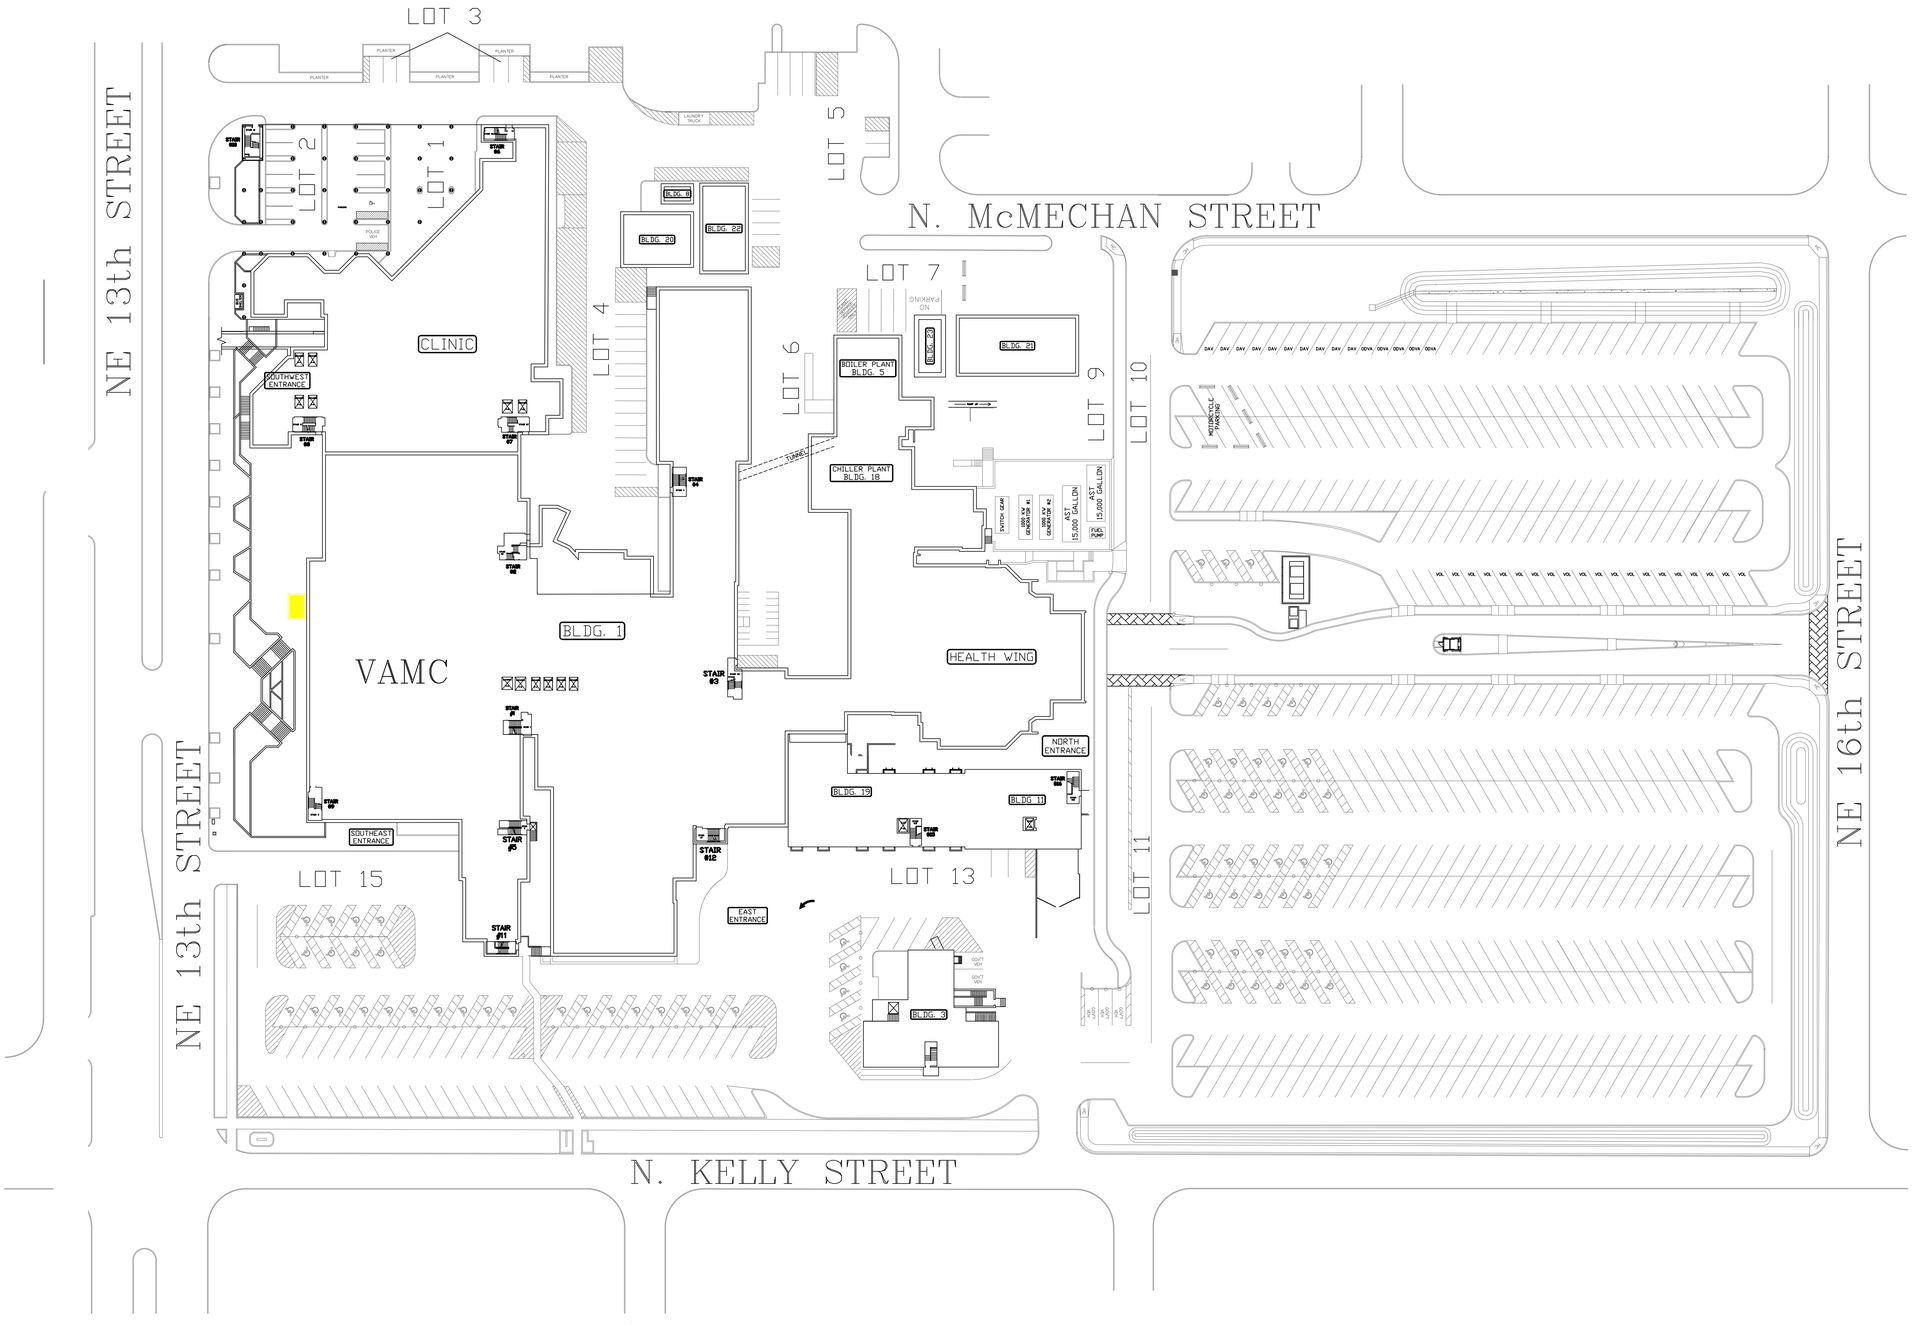

Drawing Title: OKC VAMC SITE PLAN	Project Title: BASE DRAWING	Project Number	Office of OKC VAMC Engineering Projects
Approved: Medical Center Director		Building Number: Bldg. 1	
Approved: Chief, Engineers	Location: VA Medical Center, Oklahoma City, Oklahoma	Drawing Number	
Approved: Chief, Projects	Date: JUNE 2015 / Checked: TD / Drawn: KIH	Dwg. 1 of 18	Department of Veterans Affairs

VA FORM 08-6231