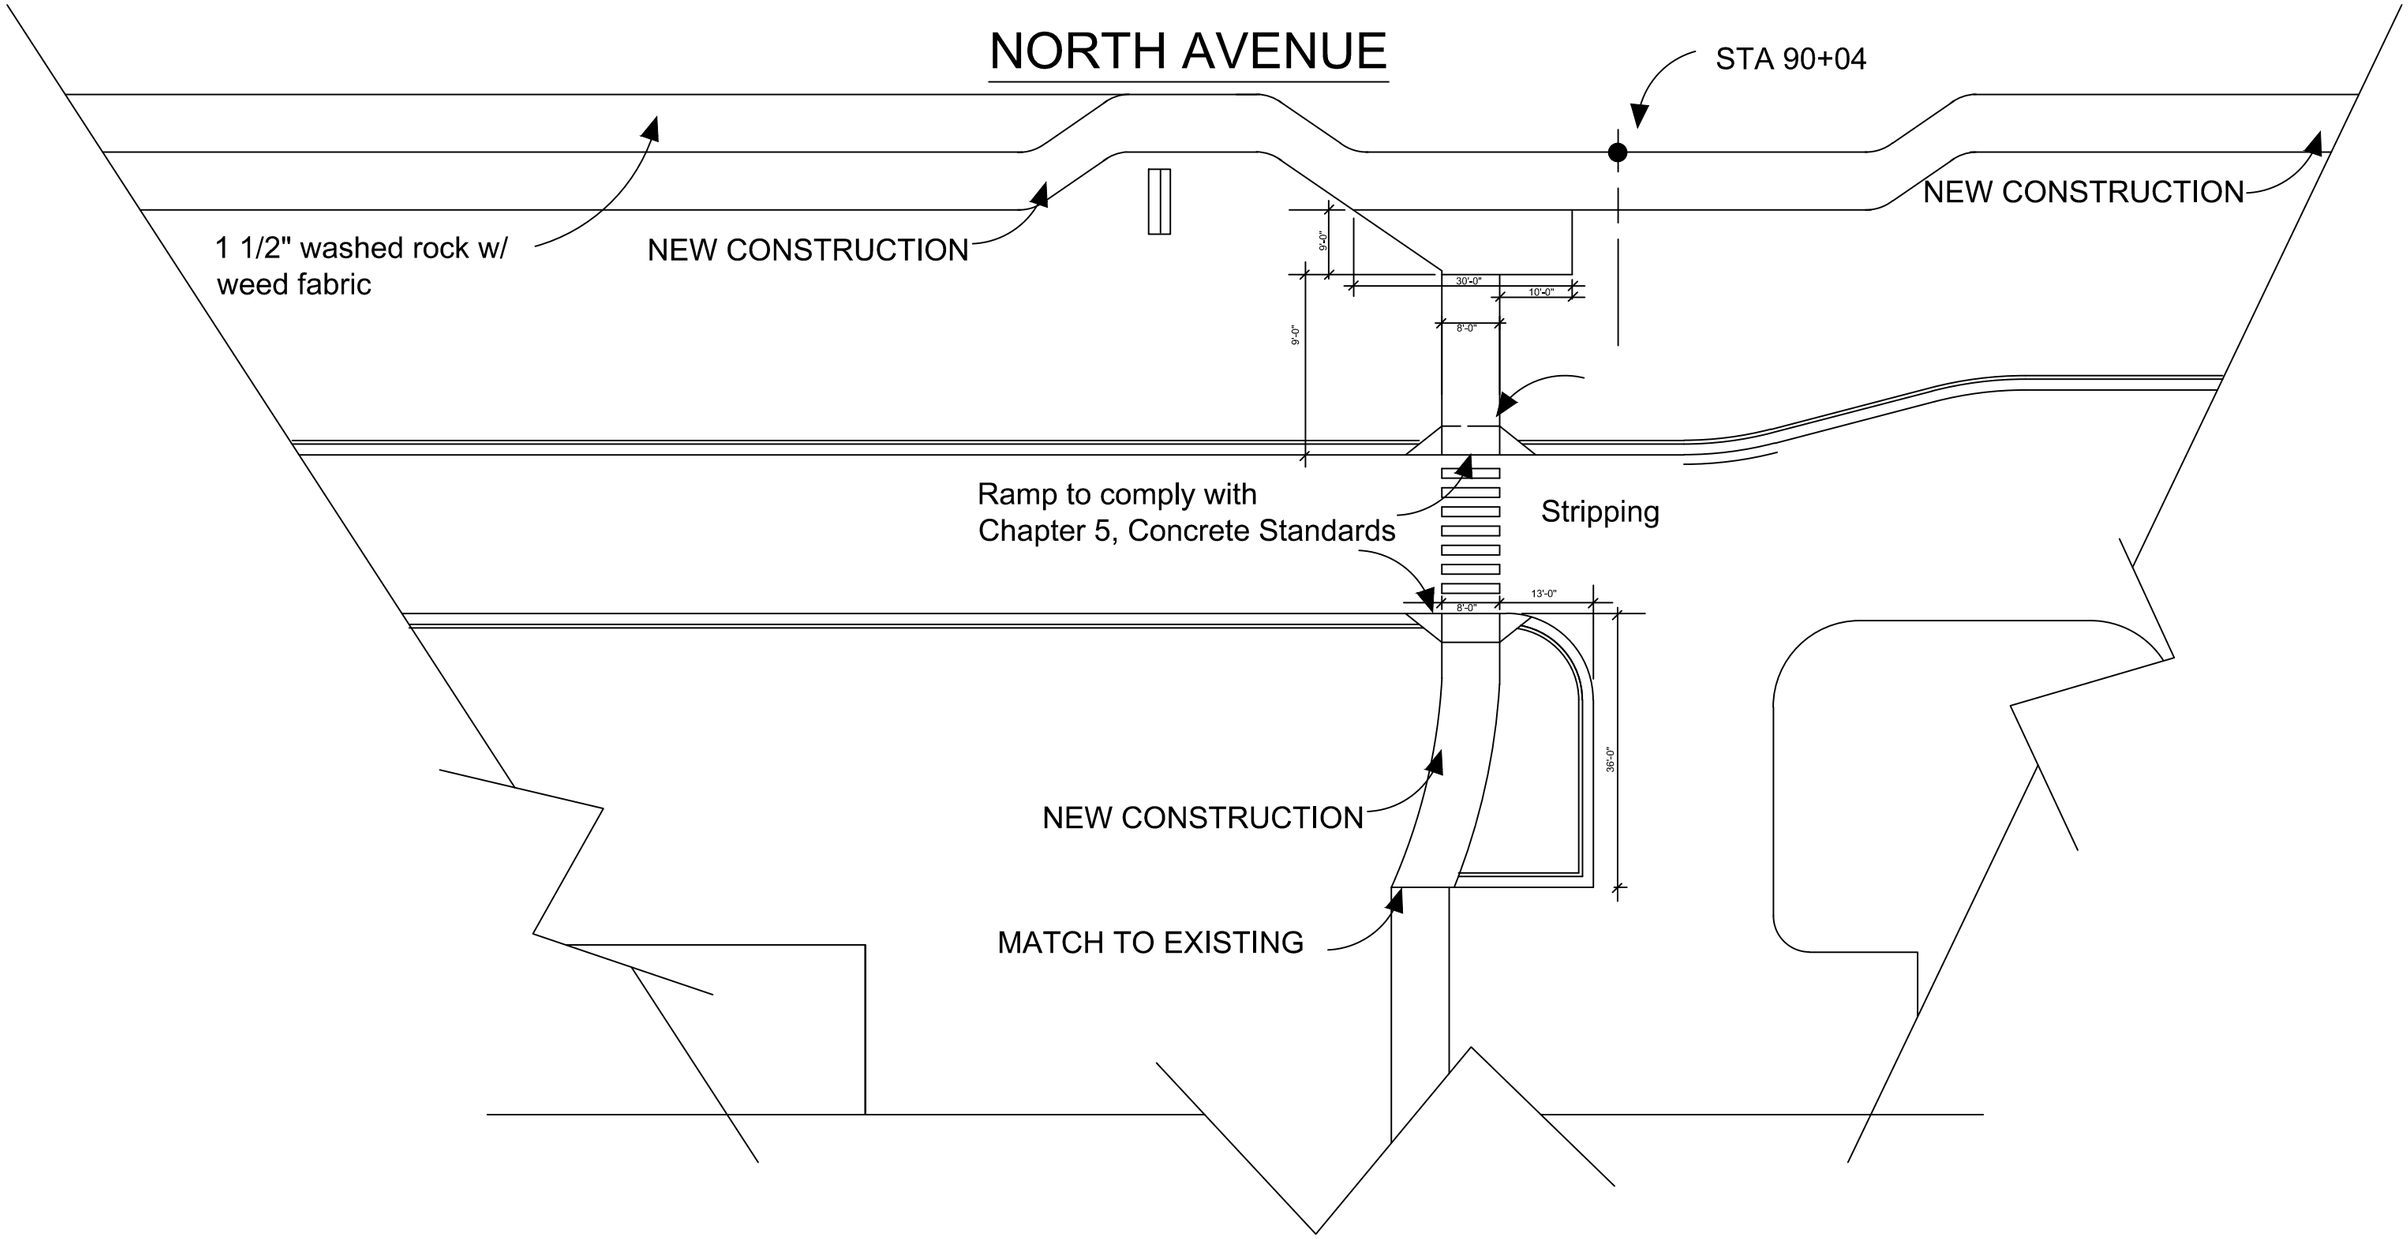

NORTH SIDEWALK AND BUS PULLOUT
575-15-109
PEDESTRIAN WAITING AREA AND SIDEWALK EXTENSION
Not To Scale