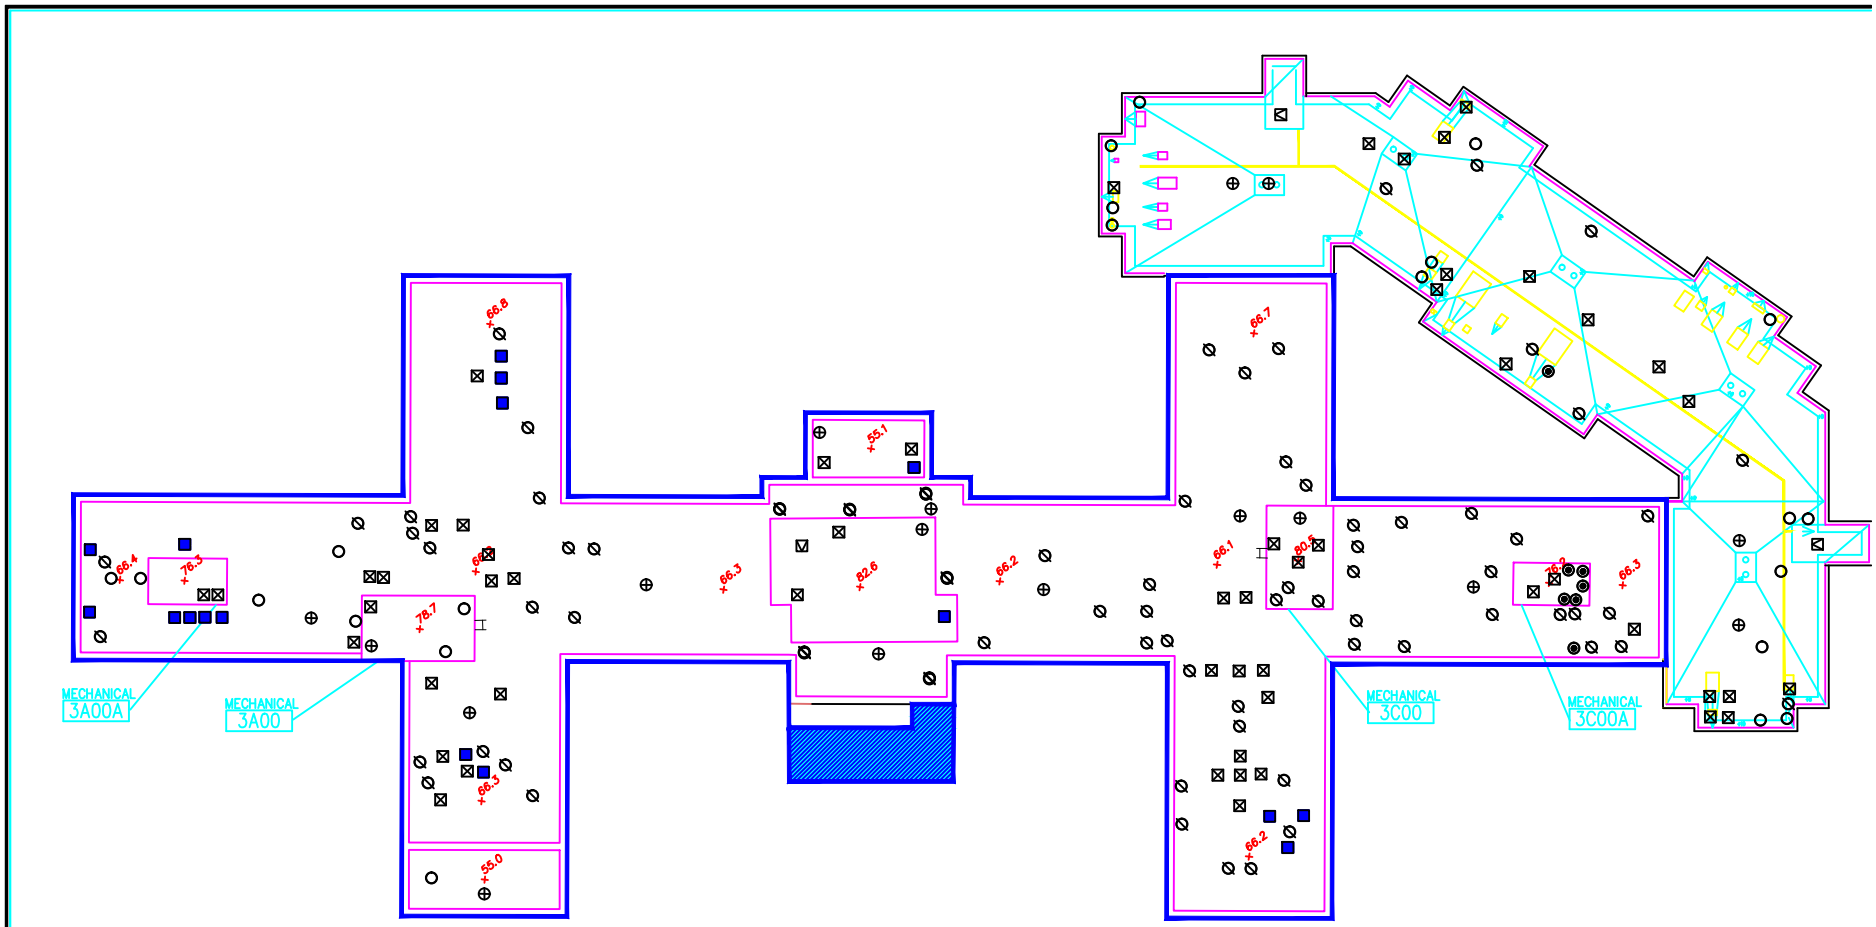

B.2 ROOF PLAN

1/32"=1'-0"

TRUE NORTH PROJECT NORTH 0 10 20 40 1/32"=1'-0"

Revisions / Date	CADD Information: g:/cad/bld2/1-arch/b2-a-r.dwg	Drawing Title: ROOF PLAN	Project Title
	Approved:	Approved: Medical Center Director	Drawn: CR
	Approved:	Approved: Chief, Engineering	Checked

Date: 01/15
Project No.: –
Building Number: B.2
Location: VAMC, SLC UTAH
DRAWING No.: A–R
Dwg. 5 of 5

Department of Veterans Affairs