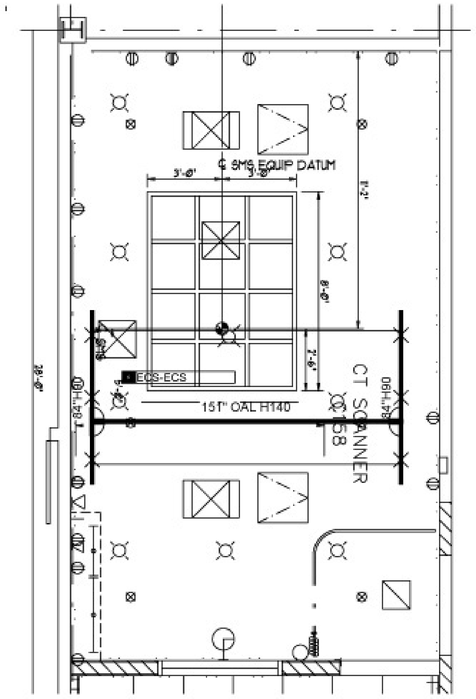

- ALL HARDWARE INCLUDED. (ACCORDING TO STRUCTURE)

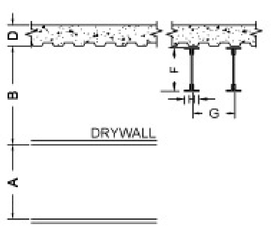

A=114" F=13.74"
B=42 1/2" G=93 11/16"-96"
D=5 1/2" H=5"

ECS SYSTEM

QUANTITY OF ROOMS:	1
LISTING OF ROOM NUMBER(S): C158 PHASE 2	

VA MARTINEZ

SAFE WORKING LOAD BELOW LIFT:	600LBS [272KG]
MINIMUM STRUCTURE CAPACITY:	750LBS [340KG]

Rev1- Par	03-FEB-2015
DATE CREATED (DD-MMM-YYYY) :	29-JAN-2015
DRAWN BY : Par	SCALE : 1/4" = 1'
REFERENCE # : QC-01291502JP	PAGE : 3 / 4

THIS LAYOUT HAS BEEN PREPARED WITH SUPPLIED DATA.

NOTE: CUTTING OF RAILS ON SITE ONLY

ARJOHUNTLEIGH

IMPORTANT NOTES

1. The ceiling minimum structure capacity must be able to support the load specified on the installation drawing.
2. Electrical power source outlet already available by the facility at a maximum distance of 3 meters from charging station.
3. Any obstructions such as vents, pipes, lights and sprinklers that could possibly be in the path of the ceiling lifts to be removed or relocated by the facility prior to installation.
4. Modifications of door headers by the facility.
5. Arjohuntleigh reserves the right to slightly modify the track layout if necessary.
6. See the "Agreed Conditions for the Installation of Ceiling Lifts" document included with this quote for important installation details.
7. Arjohuntleigh will not be held responsible for any damages, inconvenience, resulting from hitting any non visible conduits during our installation process.
8. Signed drawings are required prior to ordering and installation of ceiling lifts. This signature of each drawings confirms agreement of all the conditions listed above.

MY SIGNATURE BELOW VERIFIES THAT I HAVE:
Reviewed all 4 pages, with a total quantity of 2 rooms, for the approbation of layout for each room and the approbation of structure for each room. I verify that the answers below are accurate to the best of my knowledge and I understand that the quote produced is dependent upon the conditions below as well as this full drawing set.

- Is a load dock available? [YES] NO
- Can facility accept shipment and store until install begins? [YES] NO
- Will a drop trailer be needed? YES [NO]
- Is parking available on site? Is there a fee involved? [YES] NO
- Are there any installation time frame limitations? What are they? YES [NO]
- Is a level of infectious control required? YES [NO] If YES, then what level _____

CUSTOMER APPROVAL: _____ DATE: _____

Legend

- Light
- Vent
- Access trap required
- Existing access trap
- Sprinkler
- Smoke detector
- Electrical outlet
- Curtain track
- IV track
- Swivel pole
- Bracket
- Joint bracket
- Wall bracket
- Wall post side
- Wall post
- "T" junction
- Gate
- Turntable
- Exchanger
- Motor/Charger location

(*) Symbol may vary depending of equipment type

Rev1- Par	03-FEB-2015
REVISION(S)	DATE(S) (D-M-Y)

INSTALLATION DRAWING

VA MARTINEZ

DISTRIBUTOR :	ARJOHUNTLEIGH
REPRESENTATIVE :	BILL ASHBROOK
DATE (DD-MMM-YYYY) :	29-JAN-2015
REFERENCE # :	QC-01291502JP
PAGE :	1 / 4

ARJOHUNTLEIGH GETINGE GROUP

- ALL HARDWARE INCLUDED. (ACCORDING TO STRUCTURE)

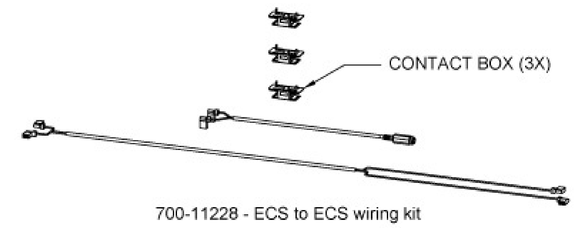

700-11228 - ECS to ECS wiring kit

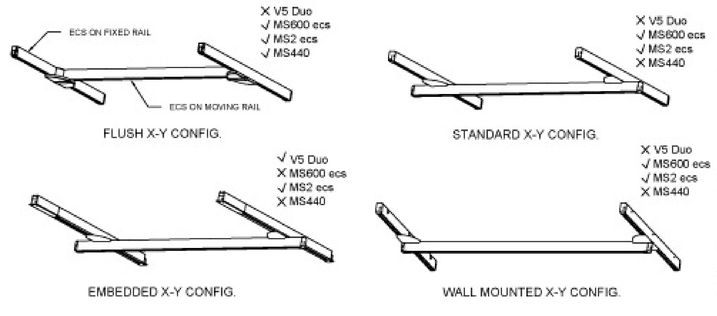

QUANTITY OF ROOMS:	2

VA MARTINEZ

SAFE WORKING LOAD BELOW LIFT:	600LBS [272KG]
MINIMUM STRUCTURE CAPACITY:	750LBS [340KG]

Rev1- Par	03-FEB-2015

CONTRACTOR NOTE:
PATIENT LIFT ASSEMBLY SHOP DRAWINGS AND DETAILS ARE REQUIRED TO BE REVIEWED BY THE SEOR AND COR PRIOR TO ORDERING AND OR INSTALLATION. PLANS, DETAILS AND STRUCTURAL CALCULATIONS AS PREPARED BY A CALIFORNIA LICENSED STRUCTURAL ENGINEER ARE REQUIRED

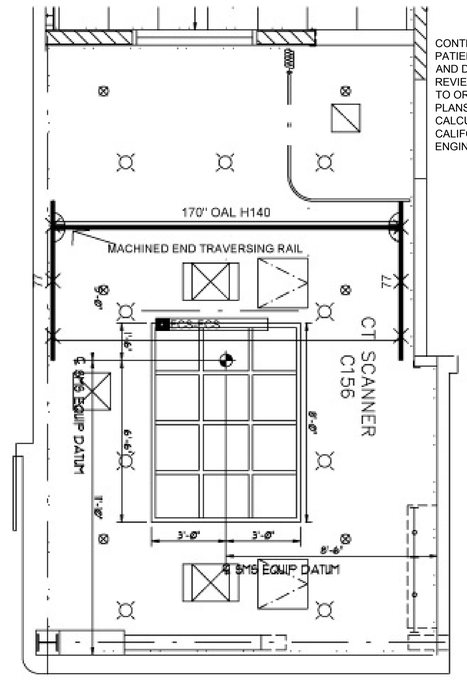

- ALL HARDWARE INCLUDED. (ACCORDING TO STRUCTURE)

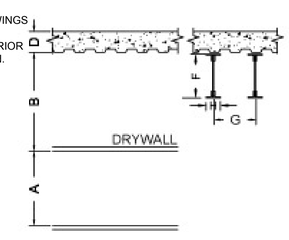

A=114" F=13.74"
B=42 1/2" G=93 11/16"-96"
D=5 1/2" H=5"

ECS SYSTEM

QUANTITY OF ROOMS:	1
LISTING OF ROOM NUMBER(S): C156 PHASE 1	

VA MARTINEZ

SAFE WORKING LOAD BELOW LIFT:	600LBS [272KG]
MINIMUM STRUCTURE CAPACITY:	750LBS [340KG]

Rev1- Par	03-FEB-2015

100% CONSTRUCTION DOCUMENTS

Revisions:	Date

CONSULTANTS:

ARCHITECT/ENGINEERS:

HFP JOB #04-14

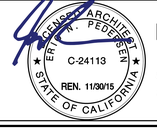

hfp architects
209 w. alamar ave
santa barbara, ca 93105
805-969-6887 fax: 805-969-6888

Drawing Title	DETAILS PATIENT LIFT (MAXI-LIFT) DETAILS CONTINUED ON SHEETS A-6.5 AND A-6.6
Approved: Project Director	
Project Title	CT SCANNER PREP VA NORTHERN CALIFORNIA HEALTHCARE SYSTEM
Location	MARTINEZ, CA
Date	06/26/2015
Checked	
Drawn	
Project Number	612-14-037
Building Number	19
Drawing Number	A6.4
Dwg. of	42

Office of Construction and Facilities Management

Department of Veterans Affairs

VA FORM 08-6231

M:_Project Files\VA Martinez\Project Files\14-14 CT Scanner Prep\Correspondence\Client\Martinez CT Scan CD's signed 06-26-2015\Arch\A6.4 PT LIFT EQP-DETS.dwg 6-26-15 01:39:57 PM Nancy