BUILDING SCHEDULE

1. OLD MAIN BUILDING
2. FLAGPOLE
7. LODGING
8. RESEARCH BUILDING
11. RESEARCH BUILDING
12. COOLING TOWER
13. MEDICAL RESEARCH BUILDING
16. AUXILIARY GENERATOR
17. SWITCHGEAR PAD
18. ADMINISTRATION BUILDING
20. RETAIL STORE
21. TRANSFORMER PAD
22. CANTEEN BUILDING
23. RESEARCH BUILDING
24. TEMP. OFFICE BUILDING
25. SUB-STATION
26. SUB-STATION
27. SMOKING SHELTER
28. TELEPHONE EQUIP. BUILDING
30. RETAIL STORE STORAGE
31. M.R.I. BUILDING
33. RADIATION THERAPY BUILDING
34. RESEARCH FACILITY
35. VERITY CREDIT UNION
36. FISHER HOUSE
100. MAIN HOSPITAL BUILDING

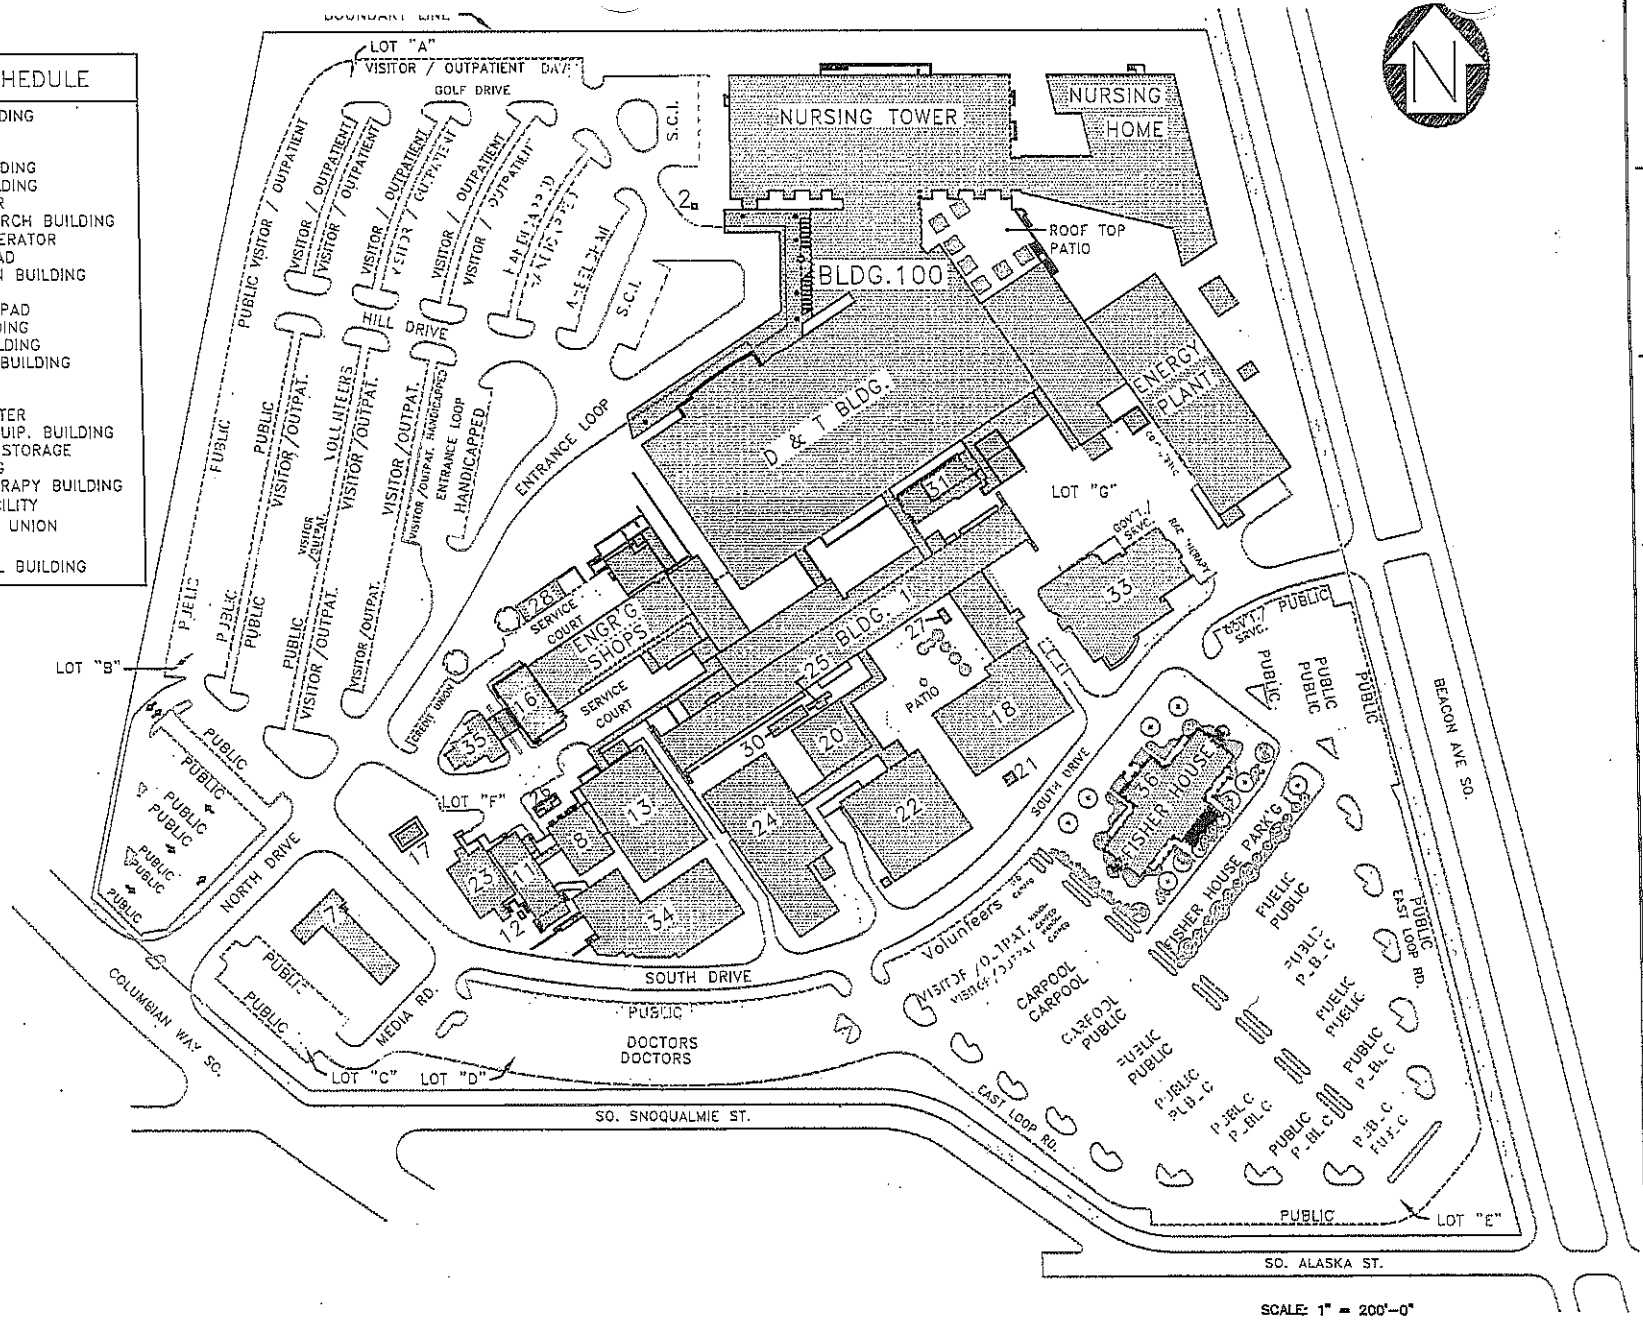

SCALE: 1" = 200'-0"

one inch = two hundred feet

one inch = one hundred feet

Approved For:	Name	Initials	Date
Construction			
Submittal			

Revisions

Drawing Title: SITE PLAN

Approved Area Project Manager

Project Title: VAPSHC, SEATTLE CAMPUS

Building Number: ALL

Checked

Drawn: JCS

Location: VA PUGET SOUND HEALTH CARE SYSTEM, SEATTLE 1660 SO. COLUMBIAN WAY, SEATTLE, WA. 98108

Date: 1-31-08

Project No.

DRAWING NO. L-1

Dwg. of

CONSTRUCTION MANAGEMENT

Department of Veterans Affairs

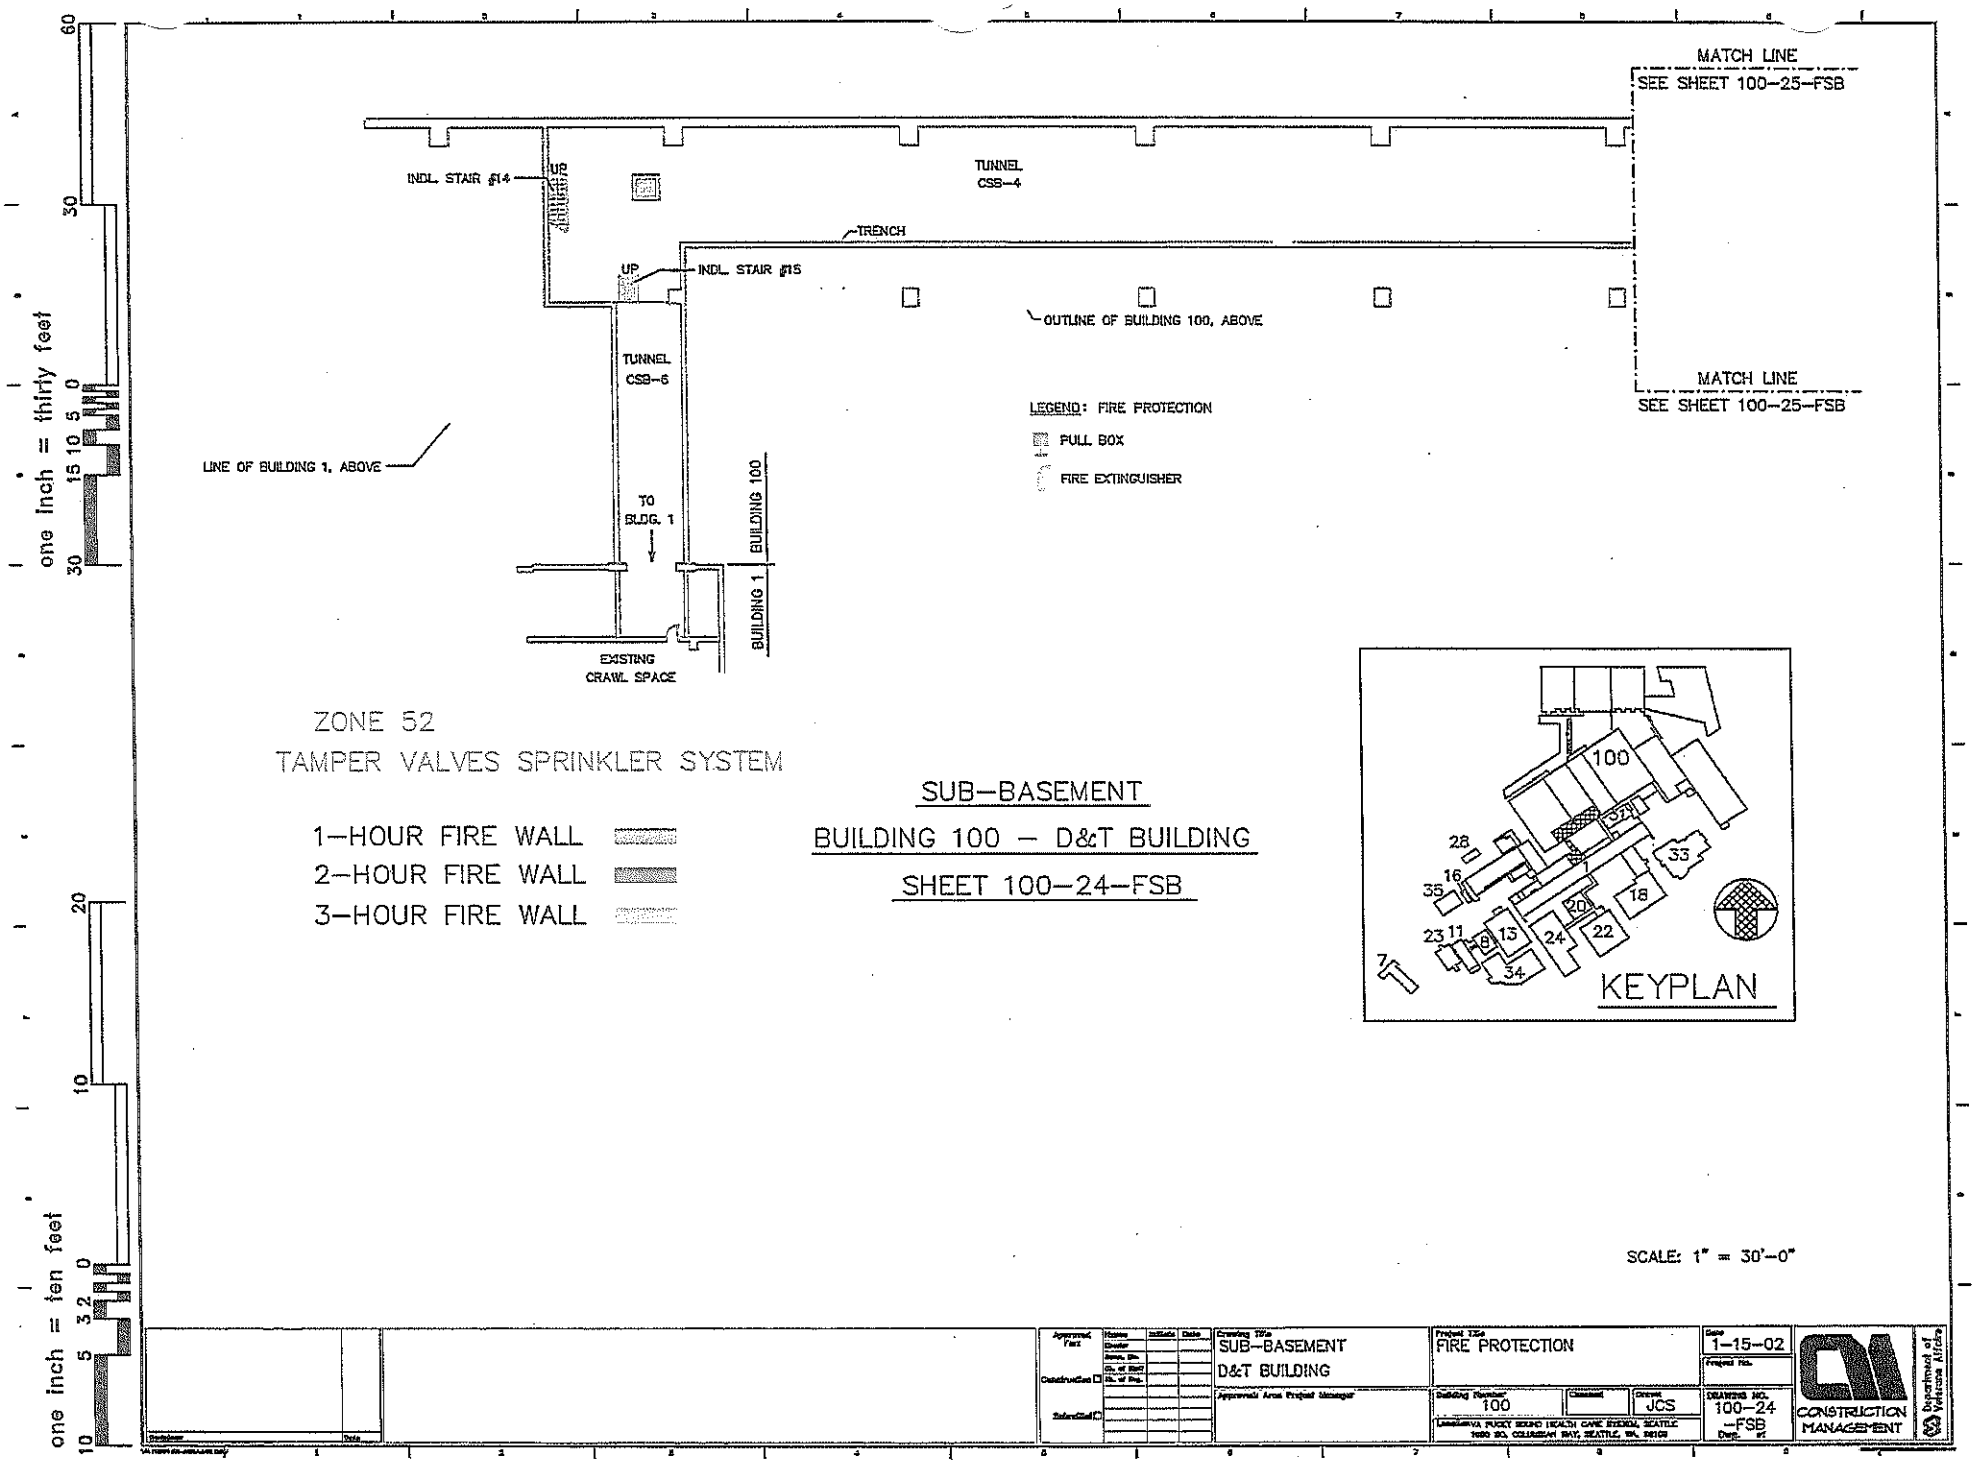

one inch = thirty feet
one inch = ten feet
MATCH LINE
SEE SHEET 100-25-FSB
INDL. STAIR #14
UP
TUNNEL
CSB-4
TRENCH
UP
INDL. STAIR #15
OUTLINE OF BUILDING 100, ABOVE
TUNNEL
CSB-6
LEGEND: FIRE PROTECTION
PULL BOX
FIRE EXTINGUISHER
LINE OF BUILDING 1, ABOVE
TO
BLDG. 1
BUILDING 100
BUILDING 1
EXISTING
CRAWL SPACE
ZONE 52
TAMPER VALVES SPRINKLER SYSTEM
1-HOUR FIRE WALL
2-HOUR FIRE WALL
3-HOUR FIRE WALL
SUB-BASEMENT
BUILDING 100 - D&T BUILDING
SHEET 100-24-FSB
KEYPLAN
SCALE: 1" = 30'-0"
SUB-BASEMENT
D&T BUILDING
FIRE PROTECTION
1-15-02
100
JCS
100-24
-FSB
CONSTRUCTION
MANAGEMENT

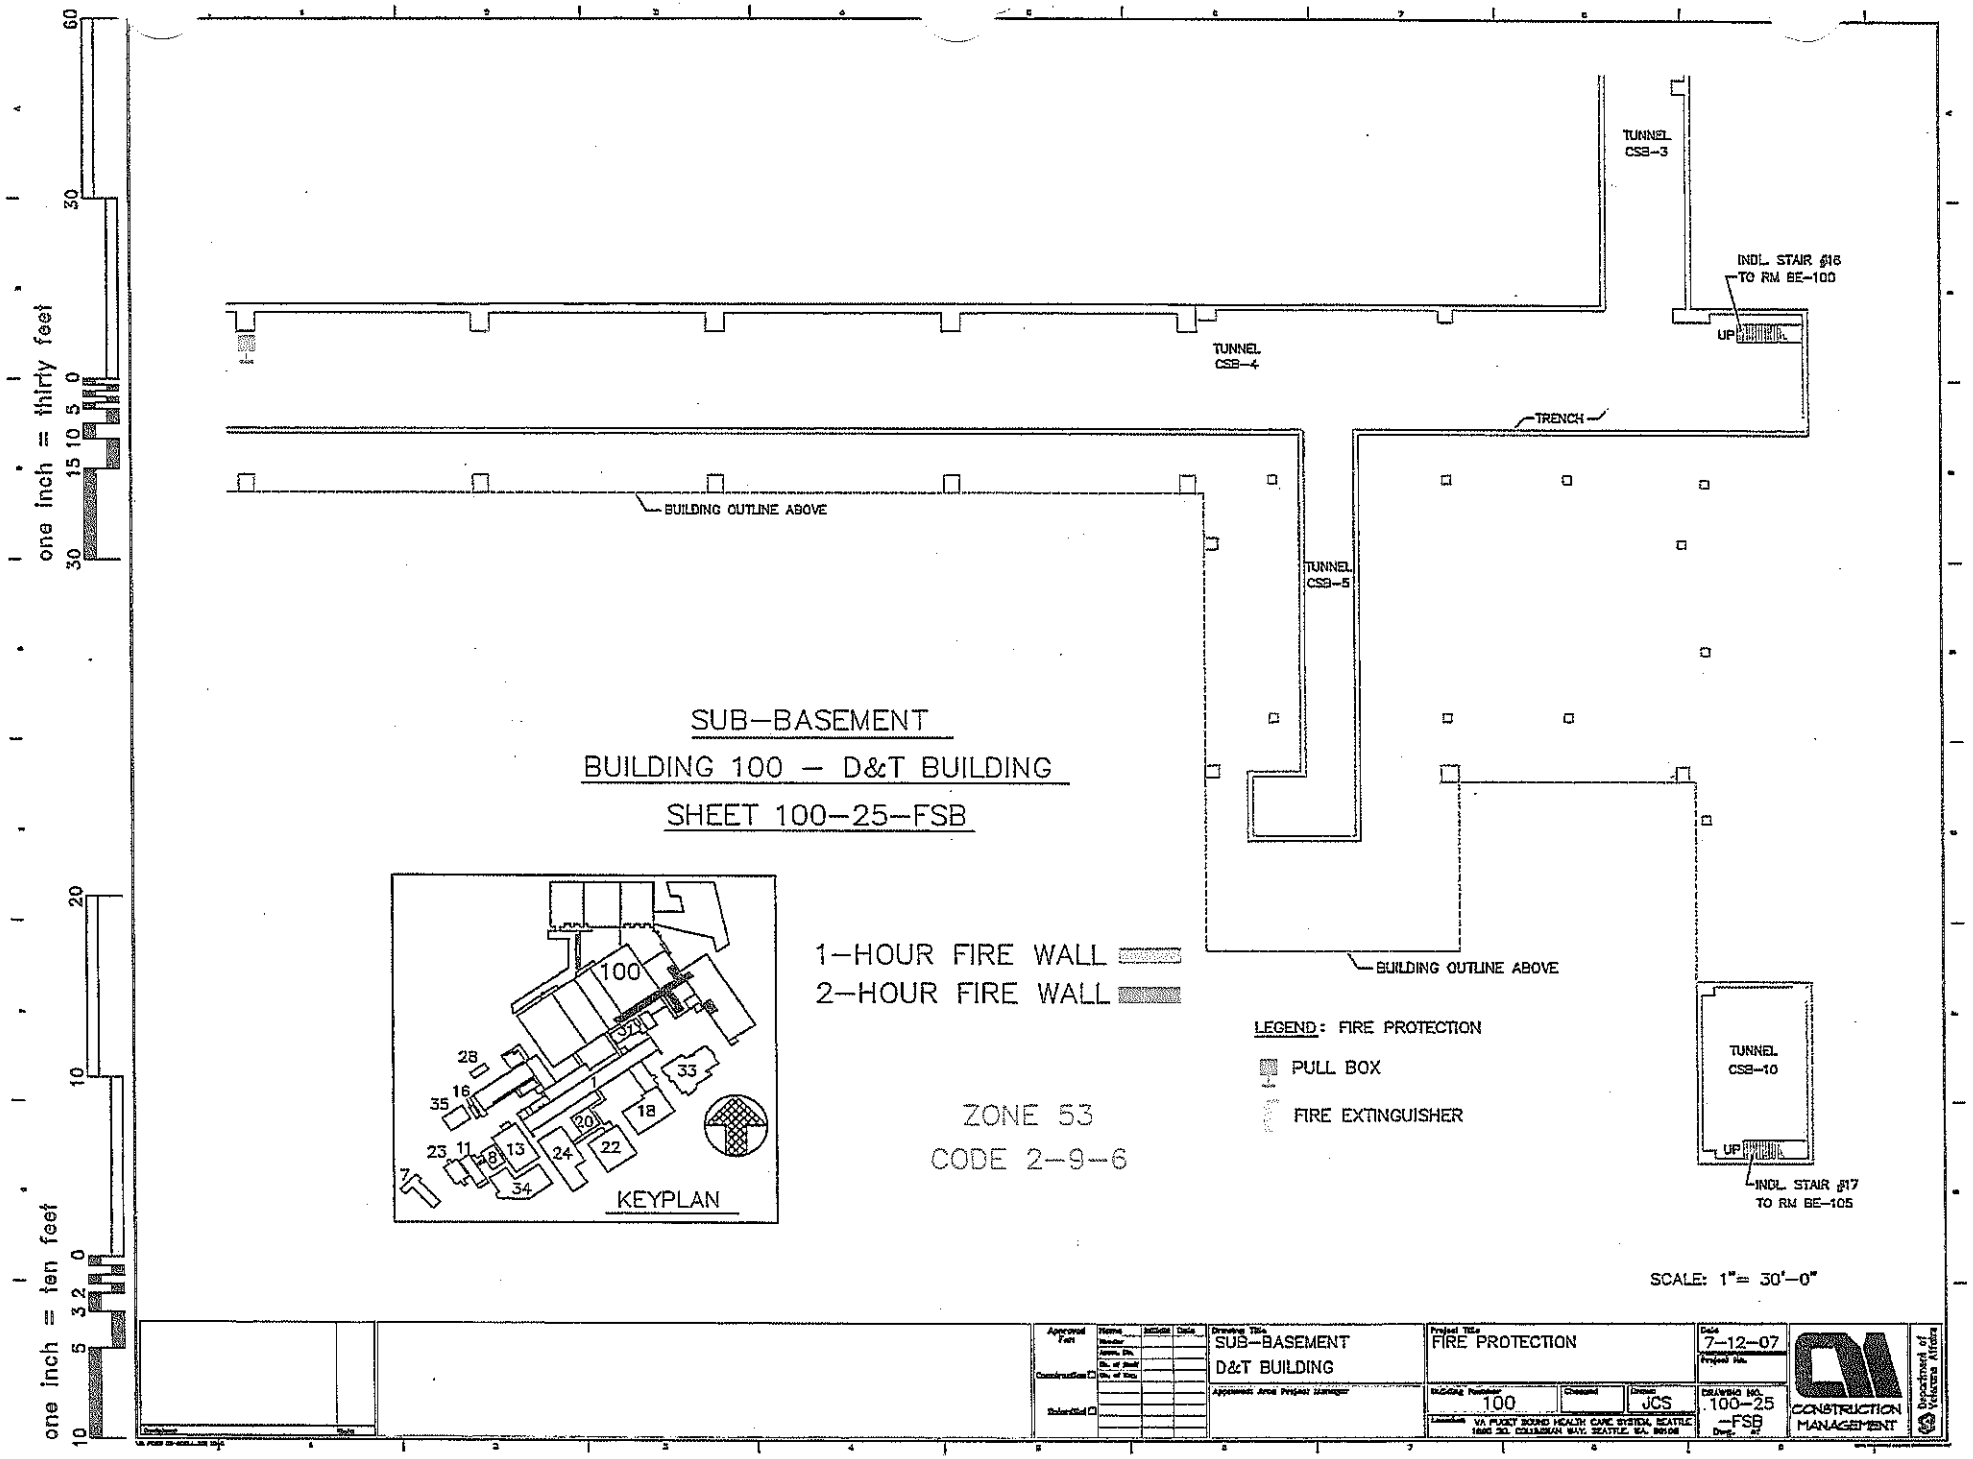

one inch = thirty feet
one inch = ten feet
TUNNEL CSB-3
INDL. STAIR #16 TO RM BE-100
UP
TUNNEL CSB-4
TRENCH
BUILDING OUTLINE ABOVE
TUNNEL CSB-5
SUB-BASEMENT
BUILDING 100 - D&T BUILDING
SHEET 100-25-FSB
1-HOUR FIRE WALL
2-HOUR FIRE WALL
LEGEND: FIRE PROTECTION
PULL BOX
FIRE EXTINGUISHER
ZONE 53
CODE 2-9-6
TUNNEL CSB-10
INDL. STAIR #17 TO RM BE-105
KEYPLAN
SCALE: 1"= 30'-0"
Drawing Title: SUB-BASEMENT D&T BUILDING
Project Title: FIRE PROTECTION
Date: 7-12-07
Building Number: 100
Drawn: JCS
Drawing No. 100-25-FSB
CONSTRUCTION MANAGEMENT
Department of Veterans Affairs

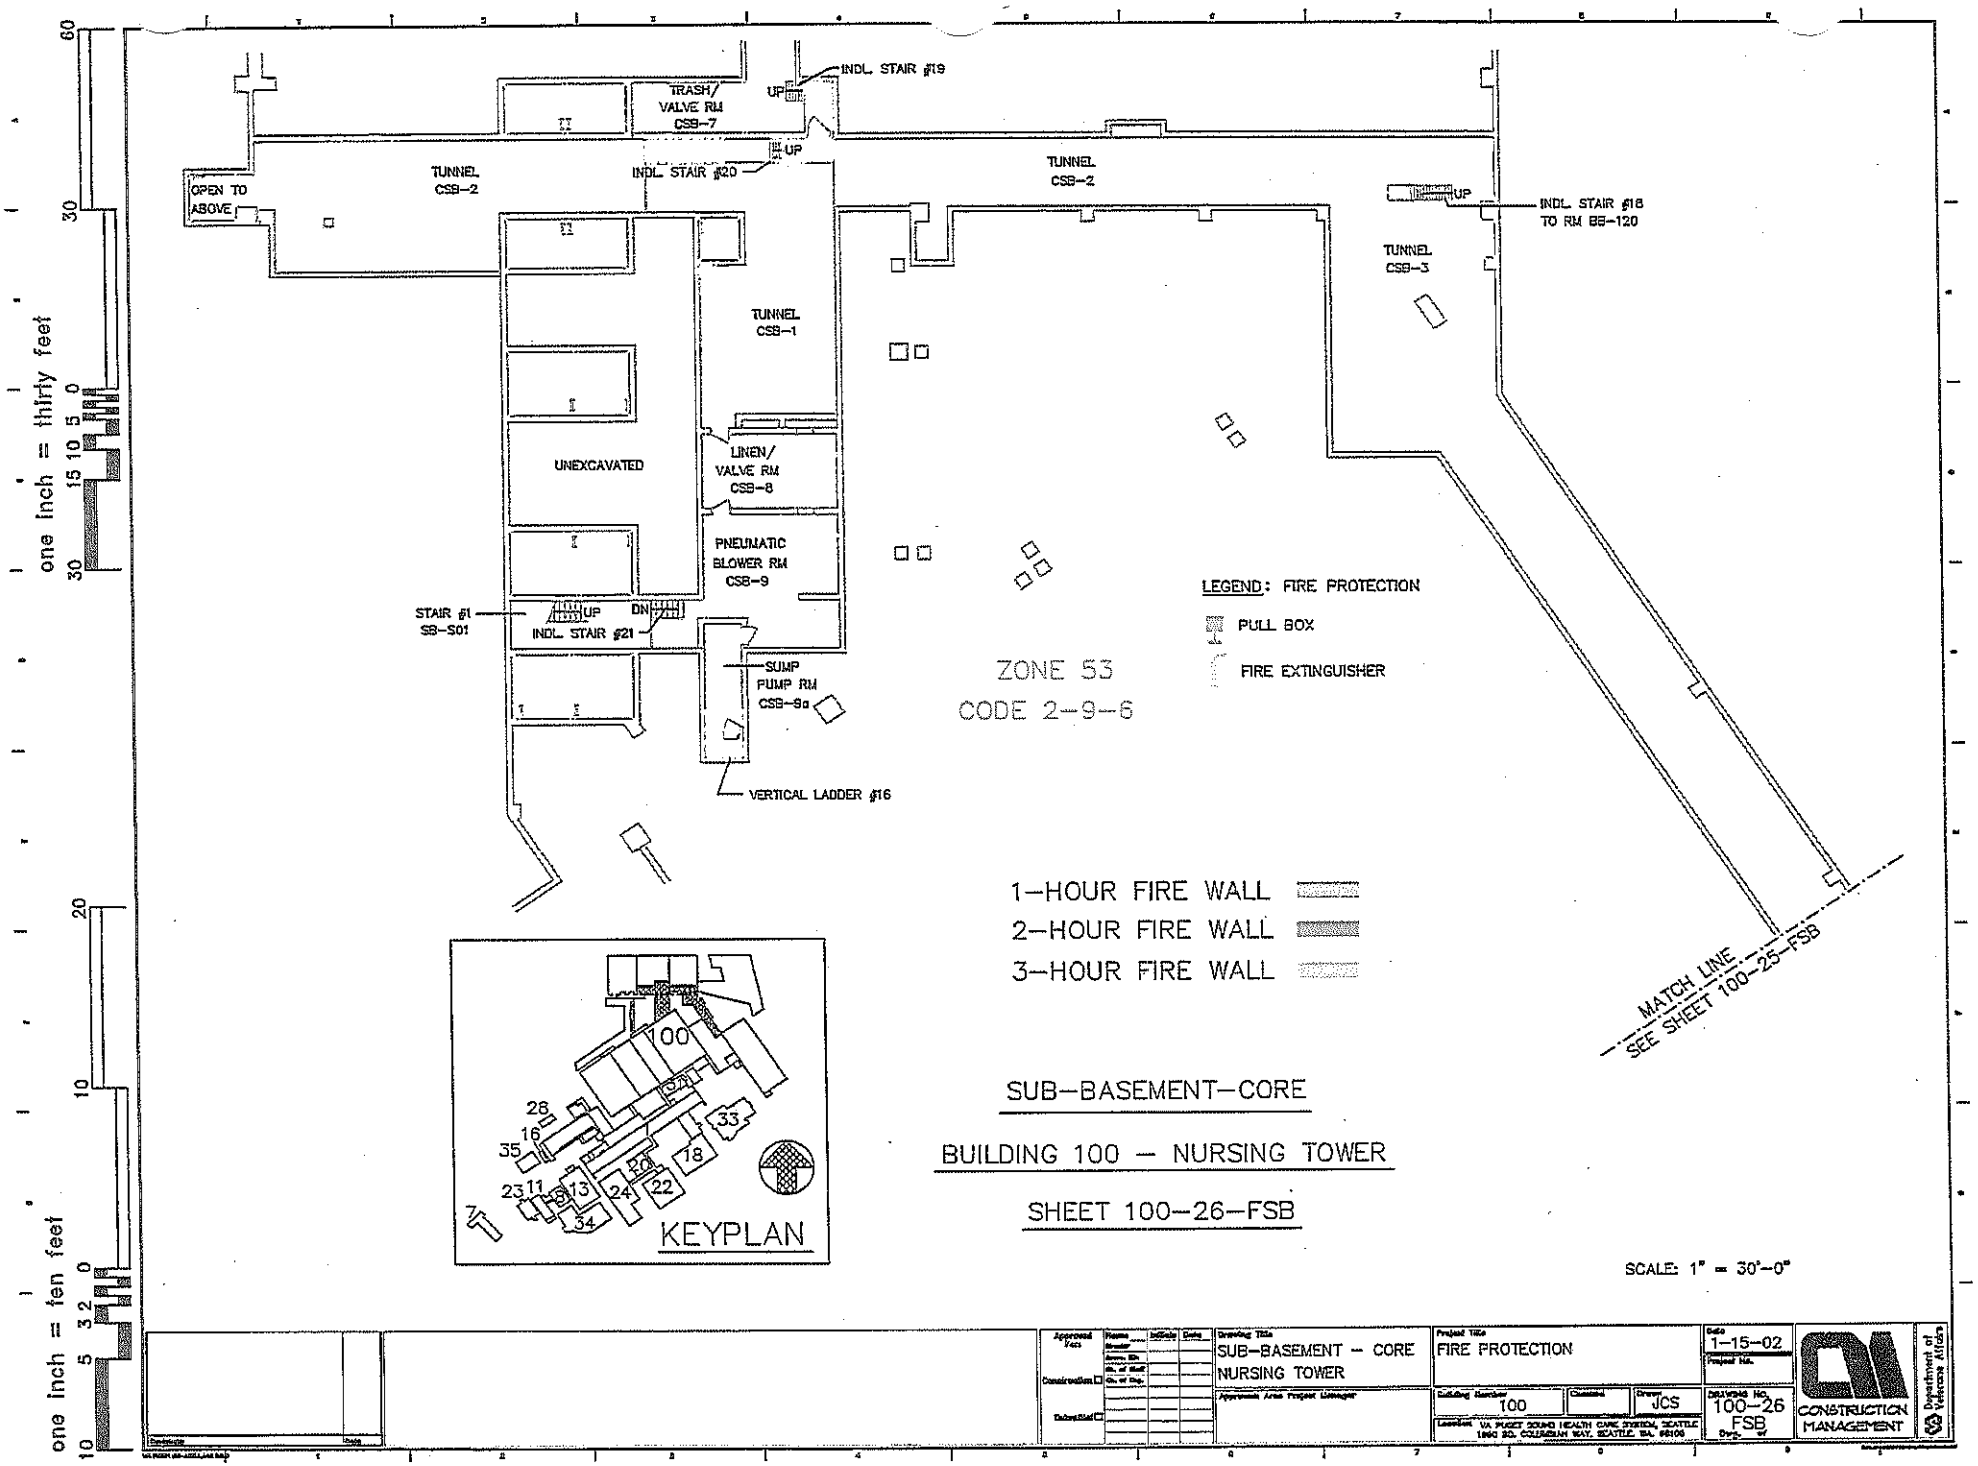

INDL. STAIR #19
TRASH/ VALVE RM CSB-7
UP
INDL. STAIR #20
OPEN TO ABOVE
TUNNEL CSB-2
TUNNEL CSB-2
INDL. STAIR #18 TO RM BB-120
TUNNEL CSB-3
TUNNEL CSB-1
UNEXCAVATED
LINEN/ VALVE RM CSB-8
PNEUMATIC BLOWER RM CSB-9
STAIR #1 SB-S01
DN
INDL. STAIR #21
SUMP PUMP RM CSB-9a
VERTICAL LADDER #16
ZONE 53
CODE 2-9-6
LEGEND: FIRE PROTECTION
PULL BOX
FIRE EXTINGUISHER
1-HOUR FIRE WALL
2-HOUR FIRE WALL
3-HOUR FIRE WALL
MATCH LINE SEE SHEET 100-25-FSB
KEYPLAN
SUB-BASEMENT-CORE
BUILDING 100 - NURSING TOWER
SHEET 100-26-FSB
SCALE: 1" = 30'-0"
one inch = thirty feet
one inch = ten feet
Drawing Title
SUB-BASEMENT - CORE NURSING TOWER
Project Title
FIRE PROTECTION
Date
1-15-02
Building Number
100
Drawn
JCS
DRAWING NO.
100-26 FSB
CONSTRUCTION MANAGEMENT
Department of Veterans Affairs

M.A.S.

PROSTHETICS

ZONE 1
CODE 3-9-1

ZONE 2
CODE 3-9-3

LABORATORY SERVICE

LEGEND: FIRE PROTECTION

PULL BOX

FIRE EXTINGUISHER

1-HOUR FIRE WALL

2-HOUR FIRE WALL

BASEMENT

BUILDING 100 - D & T

SHEET 100-27-FSB

KEYPLAN

SCALE: 1" = 30'-0"

one inch = thirty feet

one inch = ten feet

Drawing Title	BASEMENT, D&T FLOOR PLAN
Project Title	FIRE PROTECTION
Date	7-12-07
Building Number	100
Drawn	JCS
Drawing No.	100-27 -FSB
Location	VA PUGET SOUND HEALTH CARE SYSTEM, SEATTLE 1660 So. COLUMBIAN WAY, SEATTLE, WA. 98108

CONSTRUCTION MANAGEMENT

Department of Veterans Affairs

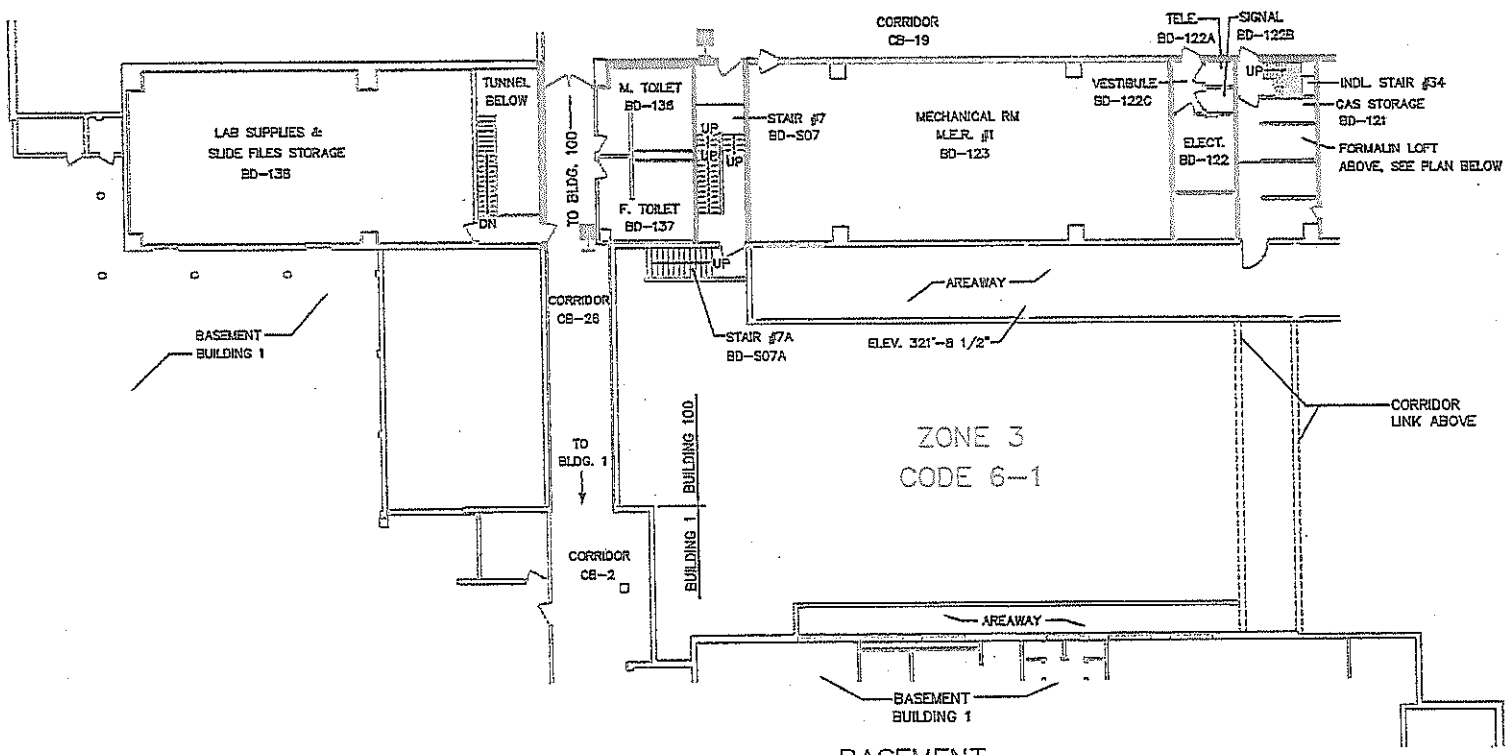

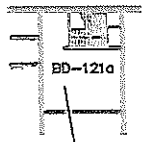

PARTIAL PLAN
FORMALIN LOFT

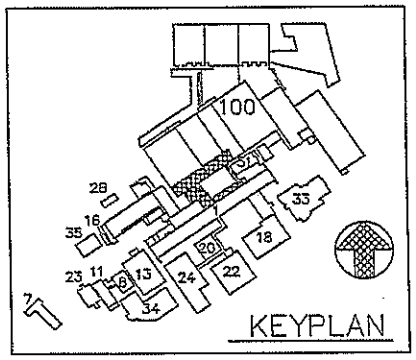

BASEMENT

BUILDING 100 — D & T BUILDING

SHEET 100-28-FSB

1-HOUR FIRE WALL

2-HOUR FIRE WALL

LEGEND: FIRE PROTECTION

PULL BOX

FIRE EXTINGUISHER

SCALE: 1" = 30'-0"

one inch = thirty feet

one inch = ten feet

Drawing Title: BASEMENT D&T BUILDING	Project Title: FIRE PROTECTION	Date: 7-12-07	CONSTRUCTION MANAGEMENT
Building Number: 100	Drawn: JCS	Drawing No.: 100-28 -FSB	Department of Veterans Affairs

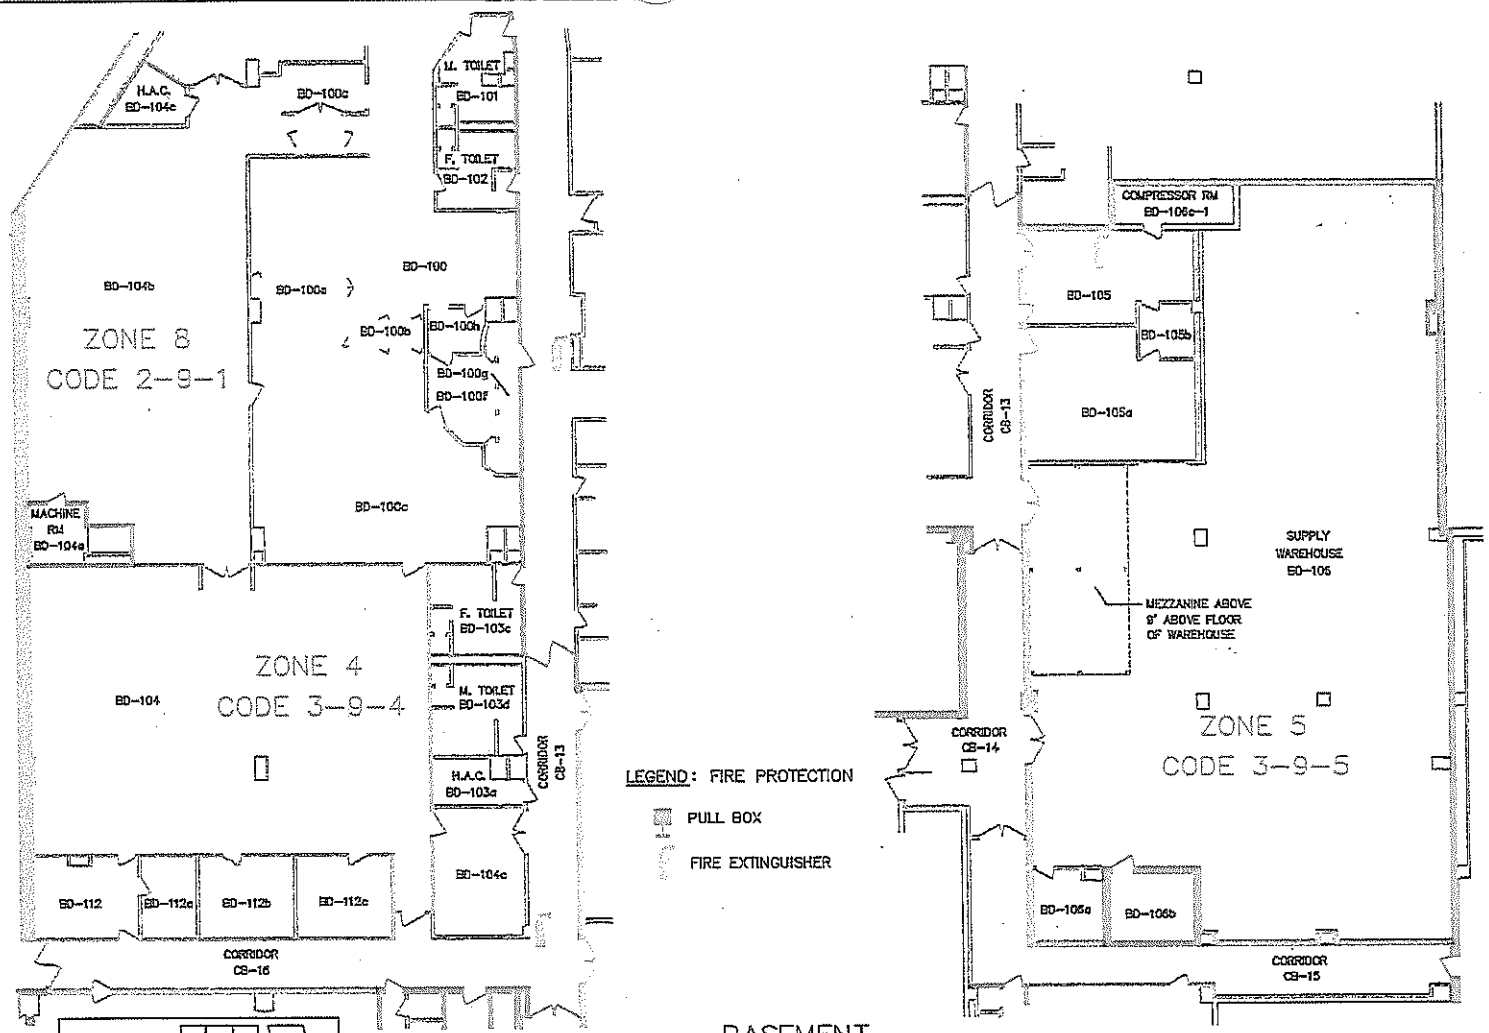

BASEMENT

BUILDING 100 – D&T BLDG.

SHEET 100-29-FSB

1-HOUR FIRE WALL

2-HOUR FIRE WALL

3-HOUR FIRE WALL

SCALE: 1" = 30'-0"

Drawing Title	BASEMENT D&T BUILDING
Project Title	FIRE PROTECTION
Date	7-12-07
Building Number	100
Drawn	JCS
Drawing No.	100-29 -FSB
Location	VA PUGET SOUND HEALTH CARE SYSTEM, SEATTLE 1660 S.E. COLUMBIA WAY, SEATTLE, WA. 98108

CONSTRUCTION MANAGEMENT

Department of Veterans Affairs

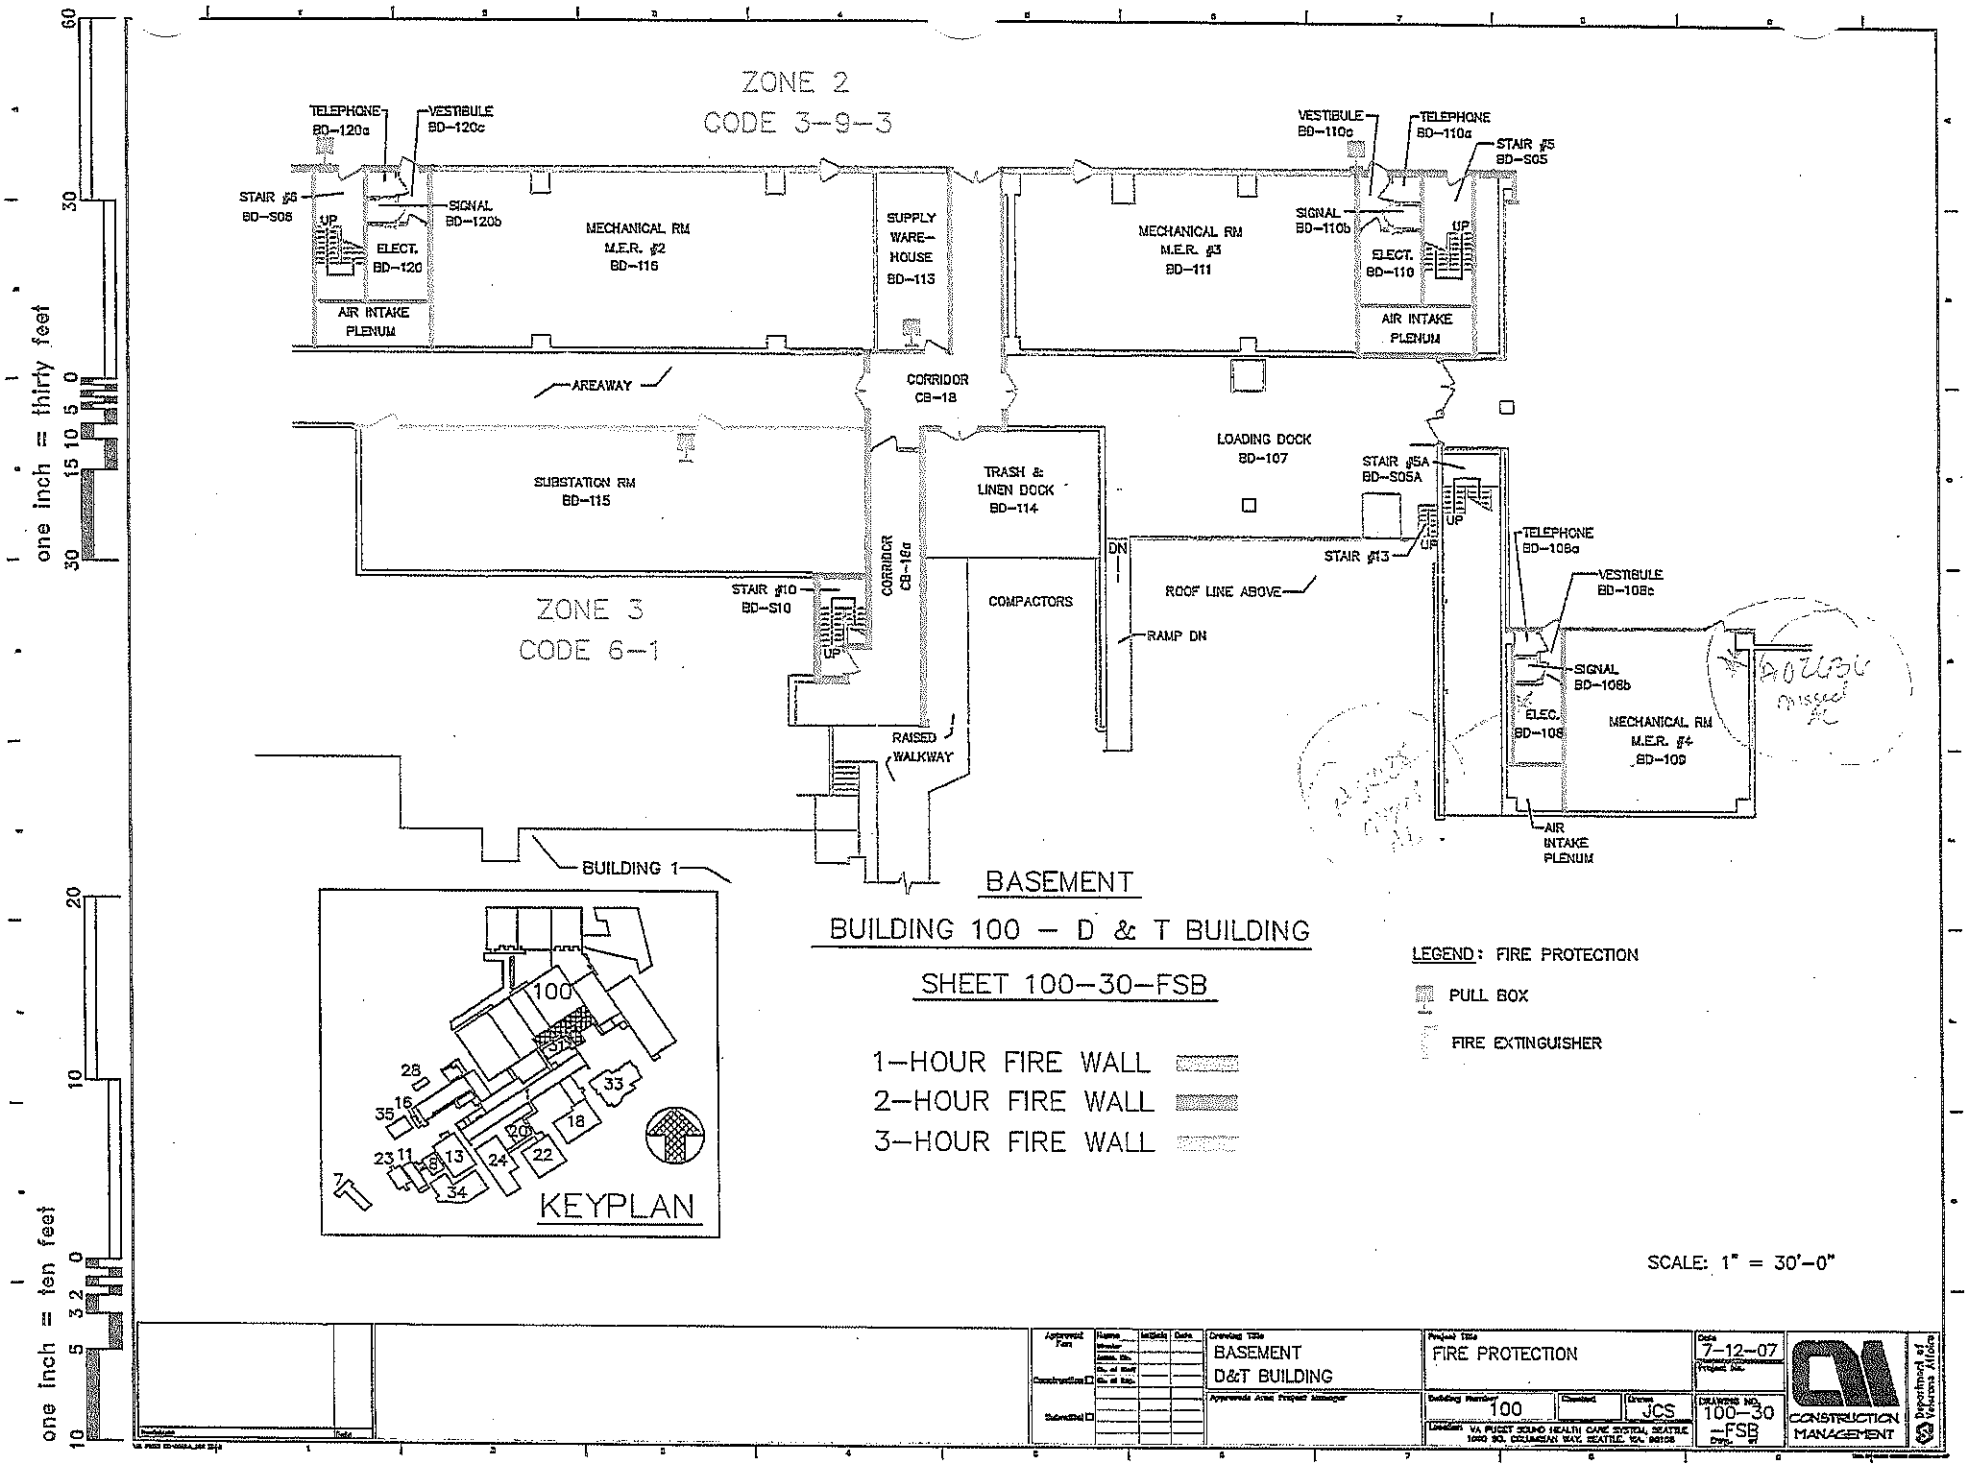
ZONE 2
CODE 3-9-3
TELEPHONE BD-120a
VESTIBULE BD-120c
STAIR #6 BD-S06
SIGNAL BD-120b
UP
ELECT. BD-120
AIR INTAKE PLENUM
MECHANICAL RM M.E.R. #2 BD-116
SUPPLY WARE-HOUSE BD-113
MECHANICAL RM M.E.R. #3 BD-111
VESTIBULE BD-110c
TELEPHONE BD-110a
STAIR #5 BD-S05
SIGNAL BD-110b
ELECT. BD-110
AIR INTAKE PLENUM
AREAWAY
CORRIDOR CB-18
SUBSTATION RM BD-115
TRASH & LINEN DOCK BD-114
LOADING DOCK BD-107
STAIR #5A BD-S05A
STAIR #13
TELEPHONE BD-108a
VESTIBULE BD-108c
STAIR #10 BD-S10
CORRIDOR CB-18a
COMPACTORS
DN
ROOF LINE ABOVE
RAMP DN
ZONE 3
CODE 6-1
SIGNAL BD-108b
ELEC. BD-108
MECHANICAL RM M.E.R. #4 BD-109
RAISED WALKWAY
AIR INTAKE PLENUM
BUILDING 1
BASEMENT
BUILDING 100 – D & T BUILDING
SHEET 100-30-FSB
1-HOUR FIRE WALL
2-HOUR FIRE WALL
3-HOUR FIRE WALL
LEGEND: FIRE PROTECTION
PULL BOX
FIRE EXTINGUISHER
KEYPLAN
100
28
16
35
23
11
8
13
34
24
20
22
18
33
7
SCALE: 1" = 30'-0"
one inch = thirty feet
one inch = ten feet
Drawing Title
BASEMENT
D&T BUILDING
Project Title
FIRE PROTECTION
Date
7-12-07
Building Number
100
Drawn
JCS
DRAWING NO.
100-30-FSB
CONSTRUCTION MANAGEMENT
Department of Veterans Affairs

ENERGY PLANT

TRANSFORMERS & SWITCHGEAR RM BE-101

EMERGENCY GENERATOR BE-103

CHILLER RM BE-107 #1 #2 #3

FIRE PUMP

REACTOR RM BE-108

EMERGENCY SWITCHGEAR BE-102

ENGINEERING CONTROL RM BE-106

BOILER RM BE-105

INCINERATOR RM BE-105a

COMPRESSOR RM BE-100

STAIR #11 BE-S11

LOCKERS/ TOILET/SHOWER BE-104

CATWALK ABOVE

MEZZANINE ABOVE

BOILER #1 BOILER #2 BOILER #3

FHC

DN

UP

PIT EL. 309'-6"

PIT BELOW

GRATE FLOOR

P & H STORAGE

MED. GAS CYLINDER STORAGE

ENCLOSURE FOR BULK OXYGEN STORAGE TANK

ZONE 6
CODE 5-1

1-HOUR FIRE WALL
2-HOUR FIRE WALL

LEGEND : FIRE PROTECTION

PULL BOX

FIRE EXTINGUISHER

FHC FIRE HOSE CONNECTION

ENGINEERING CONTROL RM CEILING BELOW

CATWALK

MEZZANINE EL. 334'-0"

SERVICE TRANSFORMERS

BASEMENT – ENERGY PLANT

BUILDING 100 – D&T BUILDING

SHEET 100-31-FSB

1/31 TRANSFORMER VAULT

1/31 TRANSFORMER VAULT

KEYPLAN

2/31 PARTIAL PLAN – MEZZANINE LEVEL

SCALE: 1" = 30'-0"

one inch = thirty feet

one inch = ten feet

Drawing Title	BASEMENT – D&T BLDG. ENERGY PLANT
Project Title	FIRE PROTECTION
Date	7-12-07
Building Number	100
Drawn	JCS
Drawing No.	100-31 -FSB

CONSTRUCTION MANAGEMENT

Department of Veterans Affairs

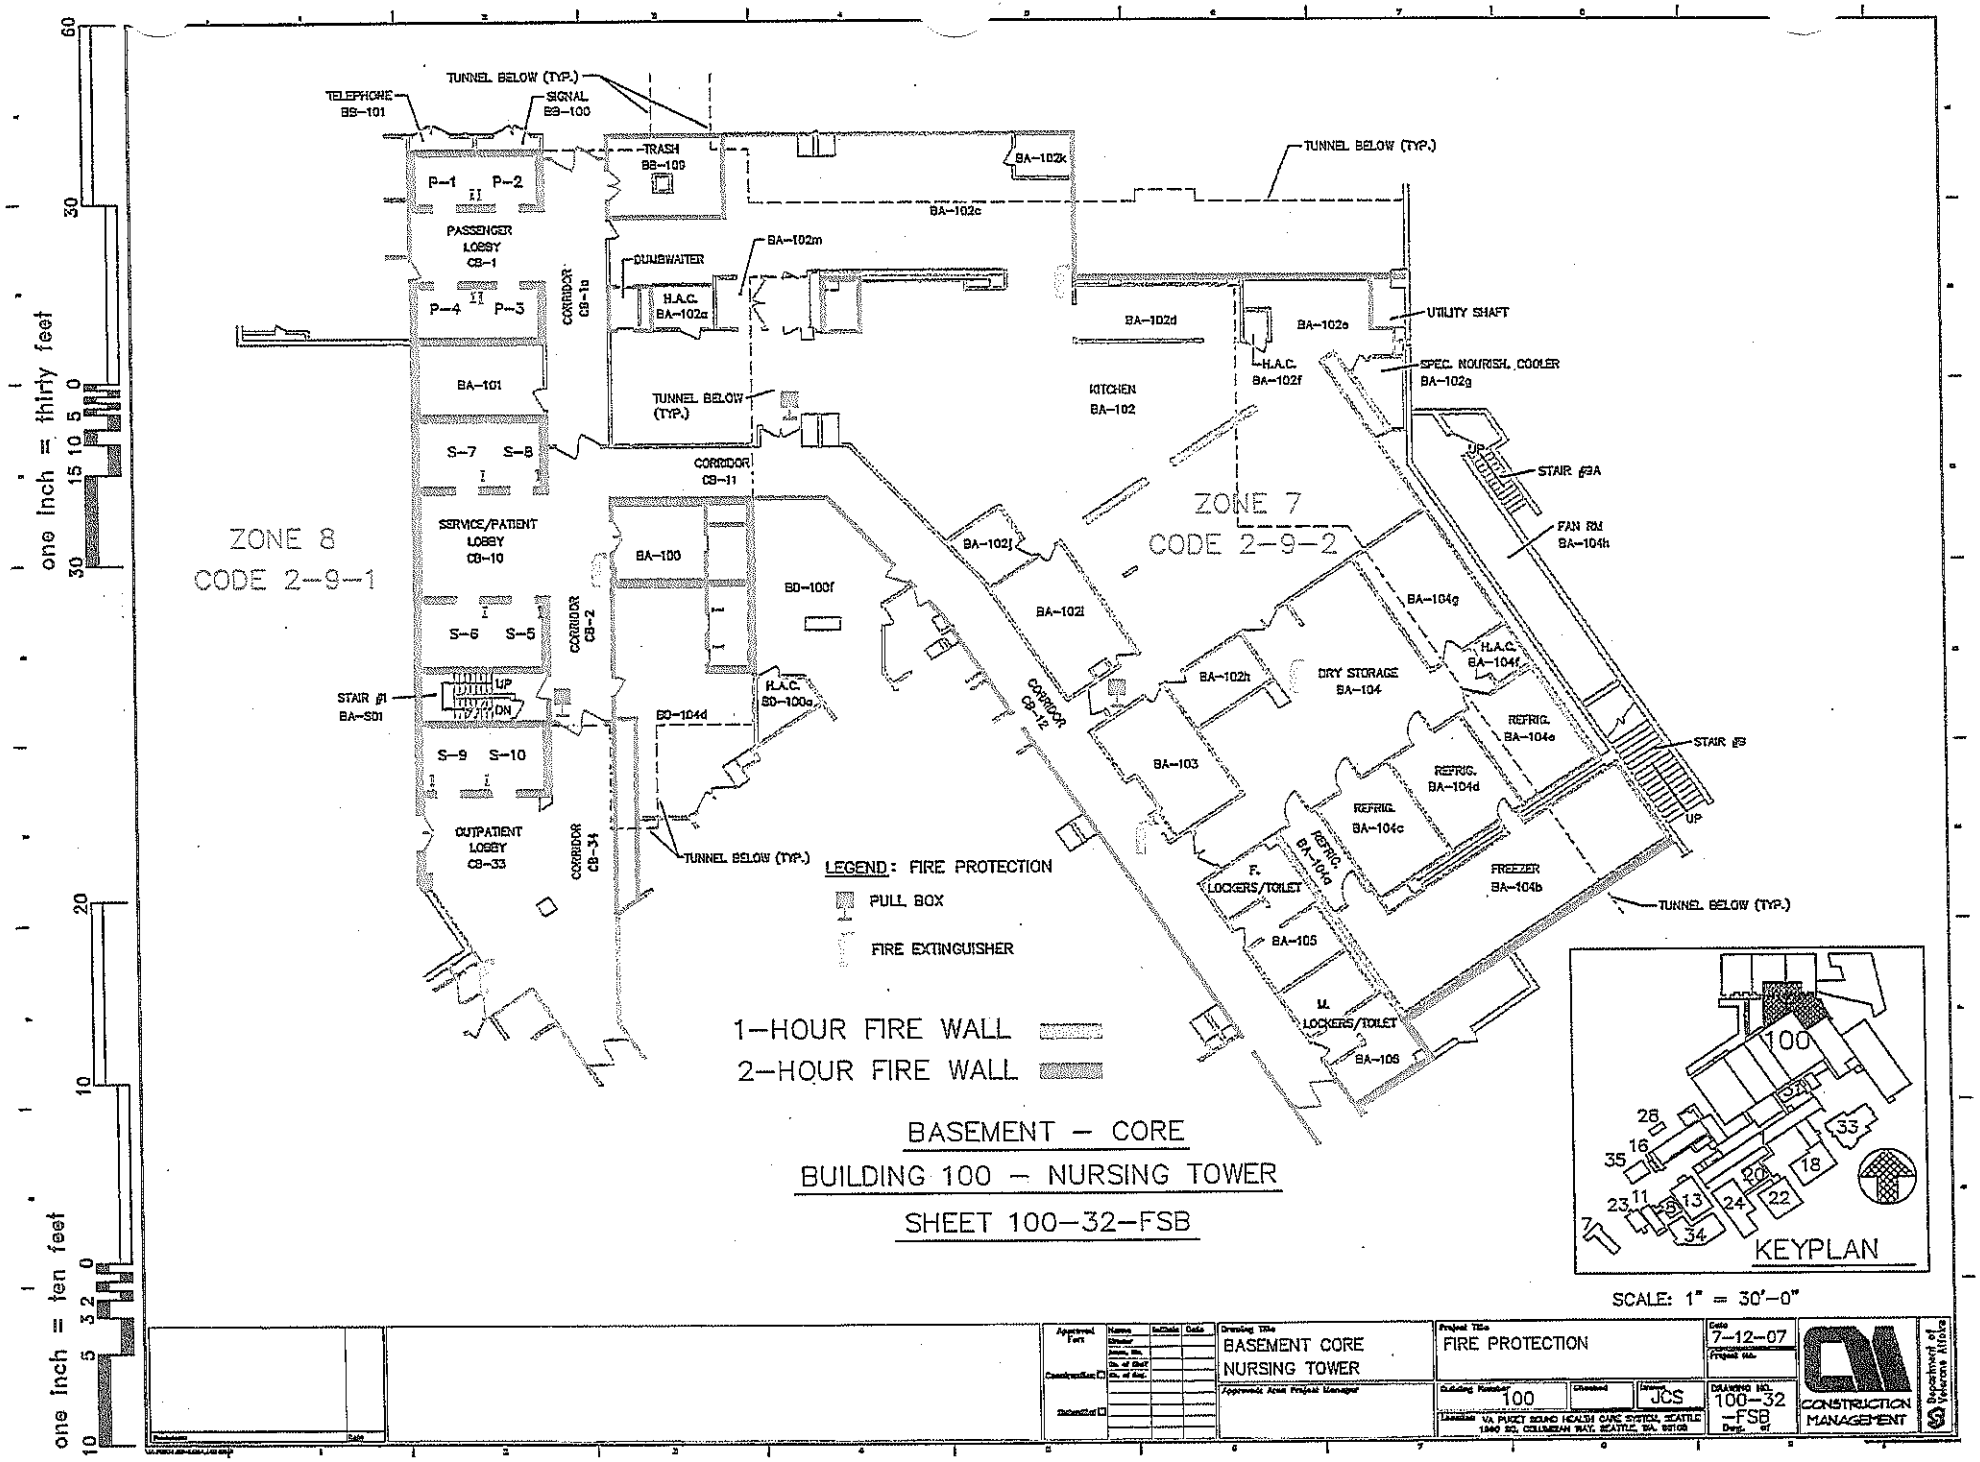

one inch = thirty feet
one inch = ten feet
TUNNEL BELOW (TYP.)
TELEPHONE BB-101
SIGNAL BB-100
TRASH BB-109
BA-102k
BA-102c
P-1
P-2
PASSENGER LOBBY CB-1
P-4
P-3
CORRIDOR CB-1a
DUMBWAITER
BA-102m
H.A.C. BA-102a
BA-102d
BA-102e
UTILITY SHAFT
H.A.C. BA-102f
SPEC. NOURISH. COOLER BA-102g
BA-101
TUNNEL BELOW (TYP.)
KITCHEN BA-102
S-7
S-8
CORRIDOR CB-11
STAIR #9A
FAN RM BA-104h
ZONE 8
CODE 2-9-1
SERVICE/PATIENT LOBBY CB-10
BA-100
BD-100f
BA-102j
ZONE 7
CODE 2-9-2
BA-102i
BA-104g
S-6
S-5
CORRIDOR CB-2
H.A.C. BA-104f
STAIR #1 BA-S01
UP
DN
H.A.C. BD-100a
BD-104d
CORRIDOR CB-12
BA-102h
DRY STORAGE BA-104
REFRIG. BA-104e
STAIR #8
S-9
S-10
BA-103
REFRIG. BA-104d
REFRIG. BA-104c
OUTPATIENT LOBBY CB-33
CORRIDOR CB-34
TUNNEL BELOW (TYP.)
REFRIG. BA-104a
F. LOCKERS/TOILET
FREEZER BA-104b
TUNNEL BELOW (TYP.)
LEGEND: FIRE PROTECTION
PULL BOX
FIRE EXTINGUISHER
BA-105
M. LOCKERS/TOILET
BA-106
1-HOUR FIRE WALL
2-HOUR FIRE WALL
BASEMENT - CORE
BUILDING 100 - NURSING TOWER
SHEET 100-32-FSB
100
31
28
16
35
33
18
20
22
23
11
13
24
34
7
KEYPLAN
SCALE: 1" = 30'-0"
Drawing Title
BASEMENT CORE
NURSING TOWER
Project Title
FIRE PROTECTION
Date
7-12-07
Drawing No.
100-32-FSB
Drawn JCS
Checked
Approved Area Project Manager
Location VA PUGET SOUND HEALTH CARE SYSTEM, SEATTLE
CONSTRUCTION MANAGEMENT
Department of Veterans Affairs

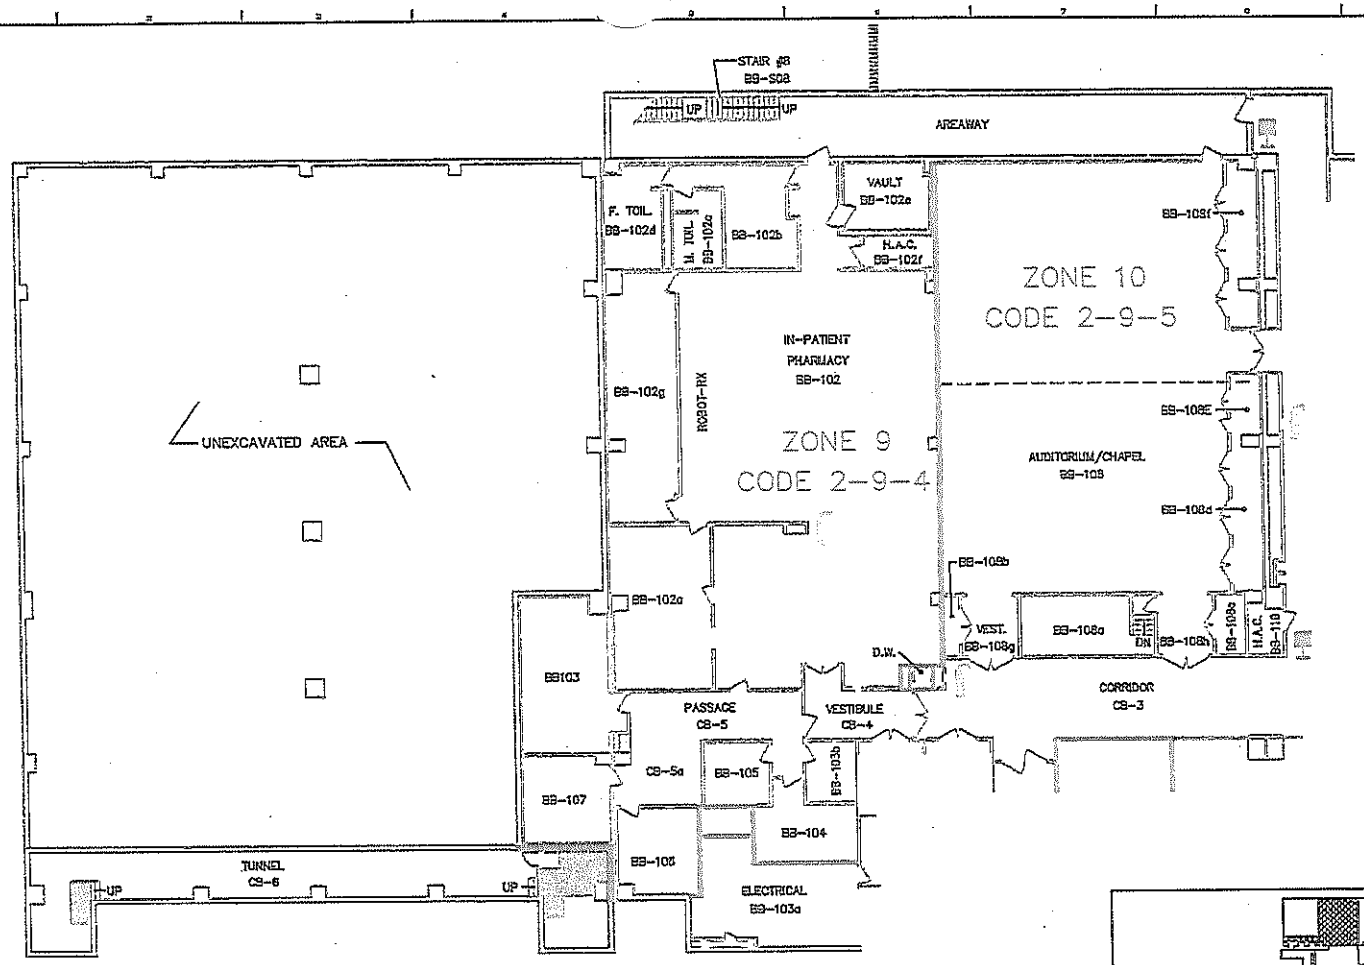

1-HOUR FIRE WALL

2-HOUR FIRE WALL

LEGEND : FIRE PROTECTION

PULL BOX

FIRE EXTINGUISHER

BASEMENT

NURSING TOWER – BUILDING 100

SHEET 100-33-FSB

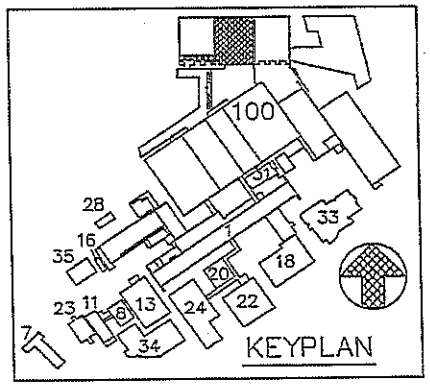

SCALE: 1" = 30'-0"

one inch = thirty feet

one inch = ten feet

Approved For: Construction / Submitted	Drawing Title: BASEMENT NURS'G TOWER FLOOR PLAN	Project Title: FIRE PROTECTION	Date: 7-12-07
	Approved Area Project Manager	Building Number: 100	Drawn: JCS
		Location: VA PUGET SOUND HEALTH CARE SYSTEM, SEATTLE 1660 S. COLUMBIAN WAY, SEATTLE, WA. 98108	Drawing No.: 100-33 -FSB

CONSTRUCTION MANAGEMENT

Department of Veterans Affairs

one inch = thirty feet

one inch = ten feet

ZONE 8
CODE 2-9-1

LINE OF BUILDING ABOVE

UNEXCAVATED

M.E.R. #16 MECHANICAL BA-107

UP

SEE SHEET 100-32-FSB, FOR THIS AREA

ZONE 10
CODE 2-9-5

CORRIDOR CS-7

BB-115A
BB-116
BB-115
BB-117
BB-110
BB-114
BB-118
BB-112
TOILET BB-112a
BB-113
CORRIDOR CS-7a
BB-121
F. TOILET BB-111
TELEPHONE EQUIPMENT BB-120a
M. TOILET BB-110

UNEXCAVATED

M.E.R. #5 MECHANICAL BB-120

ZONE 11
CODE 2-9-3

DN

LEGEND: FIRE PROTECTION

PULL BOX

FIRE EXTINGUISHER

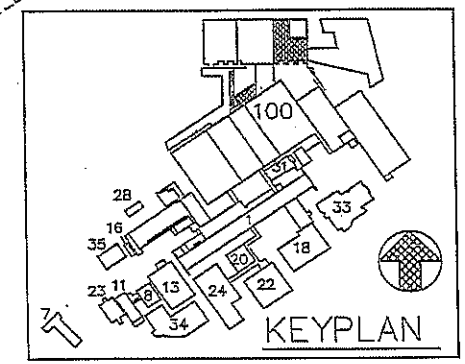

BASEMENT, CORE & WEST WING
BUILDING 100 – NURSING TOWER
SHEET 100-34-FSB

1-HOUR FIRE WALL

2-HOUR FIRE WALL

SCALE: 1" = 30'-0"

Drawing Title: BSMTMENT CORE & WEST WING, NURSING TOWER	Project Title: FIRE PROTECTION	Date: 7-12-07	CONSTRUCTION MANAGEMENT
Approved Joint Project Manager	Building Number: 100	Drawn: JCS	Drawing No. 100-34 -FSB
	Location: VA PUGET SOUND HEALTH CARE SYSTEM, SEATTLE 1660 SO. COLUMBIAN WAY, SEATTLE, WA. 98108		Department of Veterans Affairs

one inch = thirty feet

one inch = ten feet

ZONE 11
CODE 2-9-3

ZONE 12
CODE 4-9

TUNNEL
CB-9

DN

DN

PLUMBING SHOP
BC-101

PLUMBING STORAGE
BC-100

UP

ELECTRICAL
BC-102

MECHANICAL
BC-103

FHC

STAIR #4
BC-S04

UP

LEGEND: FIRE PROTECTION

PULL BOX

FIRE EXTINGUISHER

FHC FIRE HOSE CONNECTION

2-HOUR FIRE WALL

3-HOUR FIRE WALL

BASEMENT - NURSING HOME
BUILDING 100 - NURSING
SHEET 100-34A

SCALE: 1" = 30'-0"

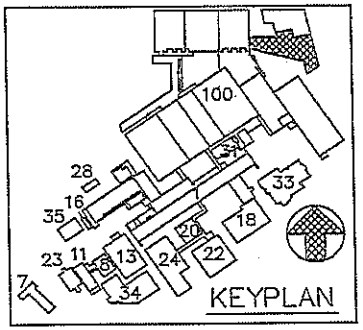

Drawing Title: BASEMENT-NURS'G HOME FLOORPLAN	Project Title: FIRE PROTECTION	Date: 7-12-07	CONSTRUCTION MANAGEMENT
Approvals Area Project Manager	Building Number: 100	Project No.: 663-014	Department of Veterans Affairs
	Drawn: JCS	DRAWING NO.: 100-34A -FSB	
	Location: VA PUGET SOUND HEALTH CARE SYSTEM SEATTLE 1660 SO. COLUMBIAN WAY, SEATTLE, WA. 98108		

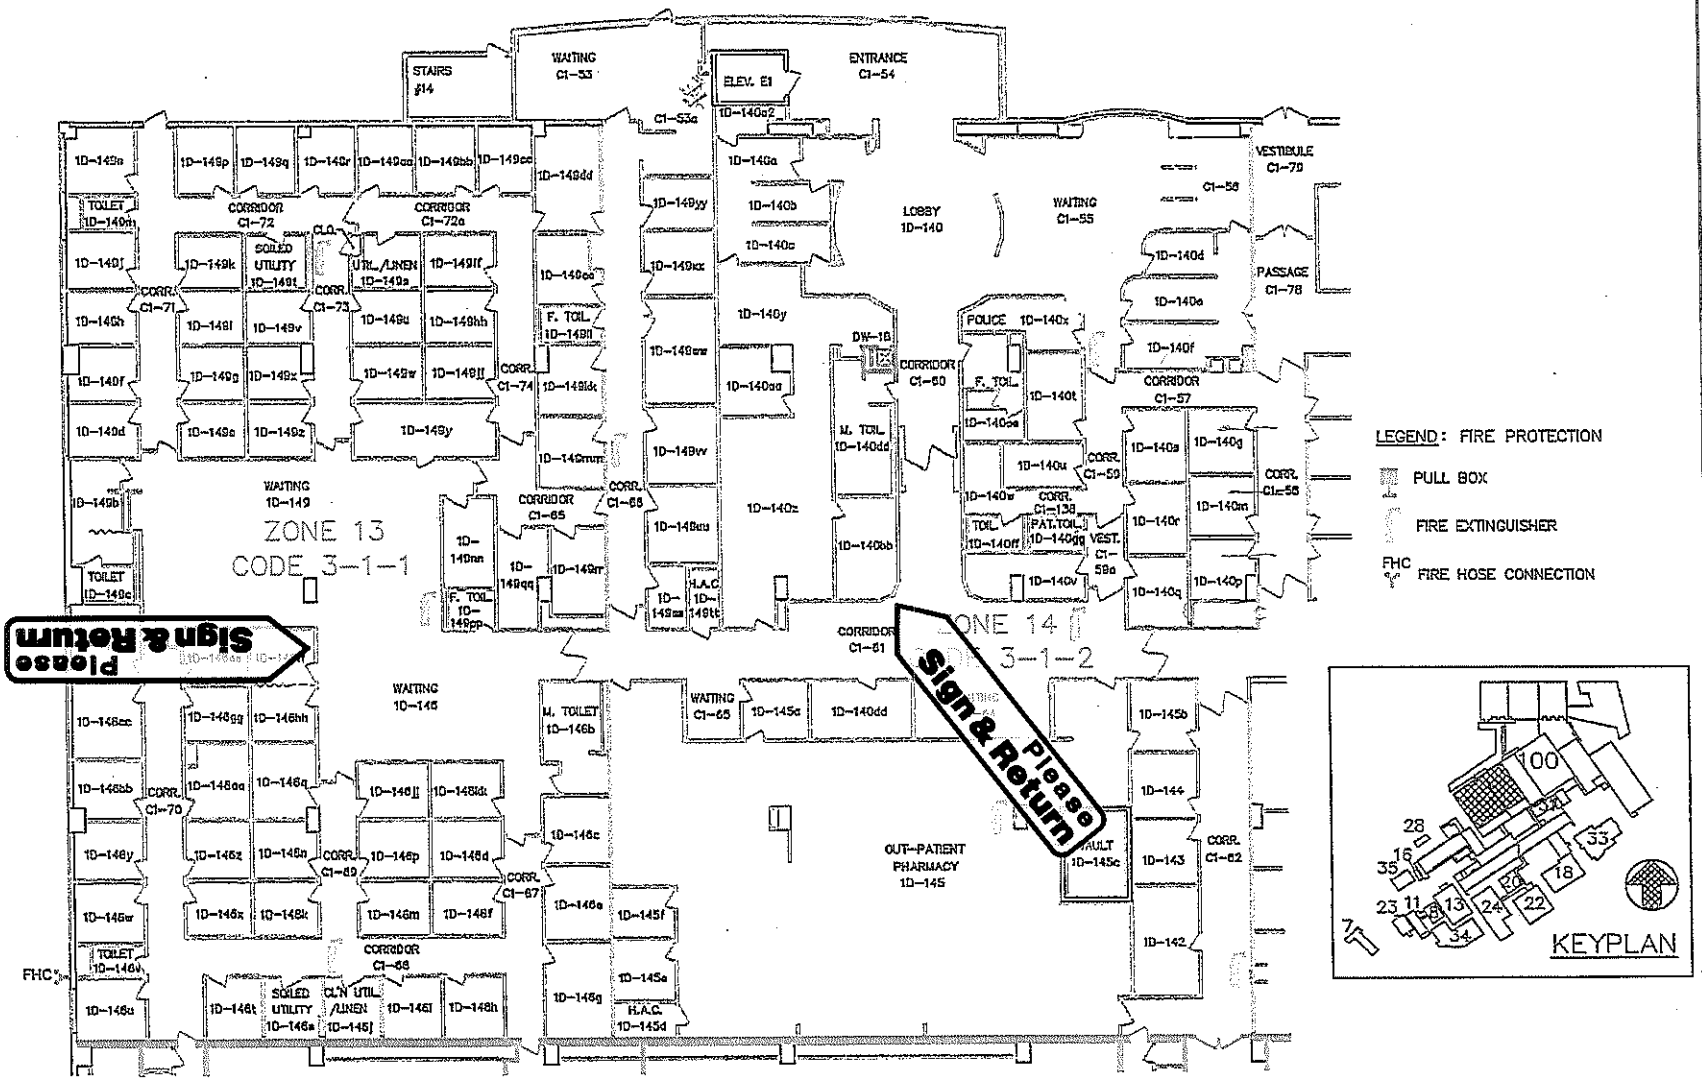

BUILDING 100

FIRST FLOOR – D & T BUILDING

SHEET 100–35–FSB

1–HOUR FIRE WALL

2–HOUR FIRE WALL

SCALE: 1" = 30'–0"

Drawing Title: FIRST FLOOR (WEST) D&T BUILDING	Project Title: FIRE PROTECTION	Date: 6–29–07	CONSTRUCTION MANAGEMENT
Approved Area Project Manager	Building Number: 100	Drawn: JCS	DRAWING NO. 100–35 –FSB
	Location: VA PUGET SOUND HEALTH CARE SYSTEM, SEATTLE 1660 SO. COLUMBIAN WAY, SEATTLE, WA. 98108		Department of Veterans Affairs

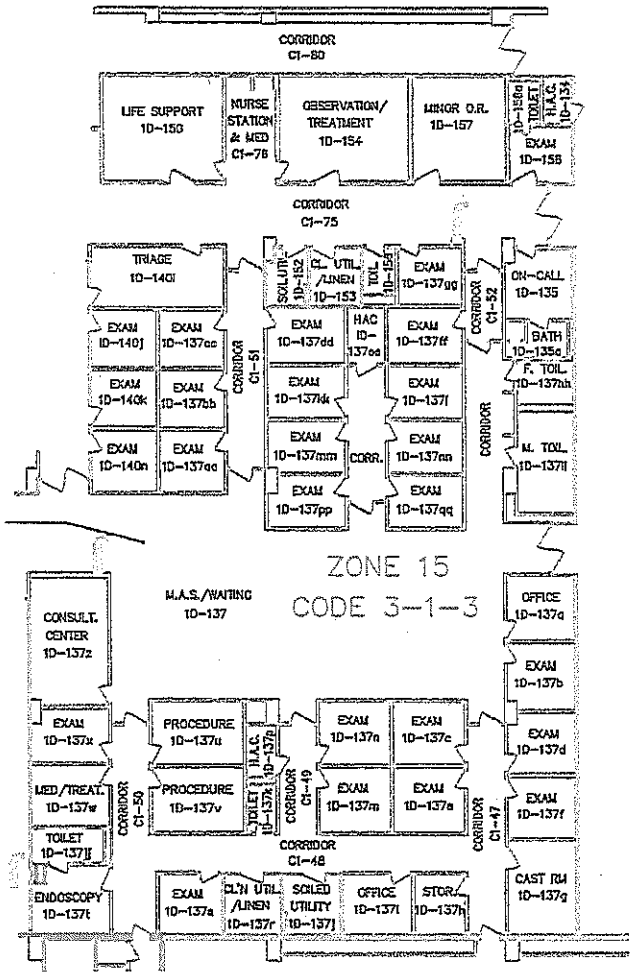

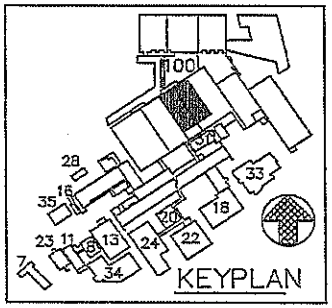

LEGEND: FIRE PROTECTION

PULL BOX

FIRE EXTINGUISHER

1-HOUR FIRE WALL

2-HOUR FIRE WALL

FIRST FLOOR
BUILDING 100 – D & T BUILDING
SHEET 100-36-FSB

SCALE: 1" = 30'-0"

one inch = thirty feet

one inch = ten feet

Drawing Title	FIRST FLOOR D&T BUILDING
Project Title	FIRE PROTECTION
Date	6-29-07
Building Number	100
Drawn	JCS
Drawing No.	100-36 -FSB
Location	VA PUGET SOUND HEALTH CARE SYSTEM, SEATTLE 1660 S. COLUMBIAN WAY, SEATTLE, WA 98108

CONSTRUCTION MANAGEMENT

Department of Veterans Affairs

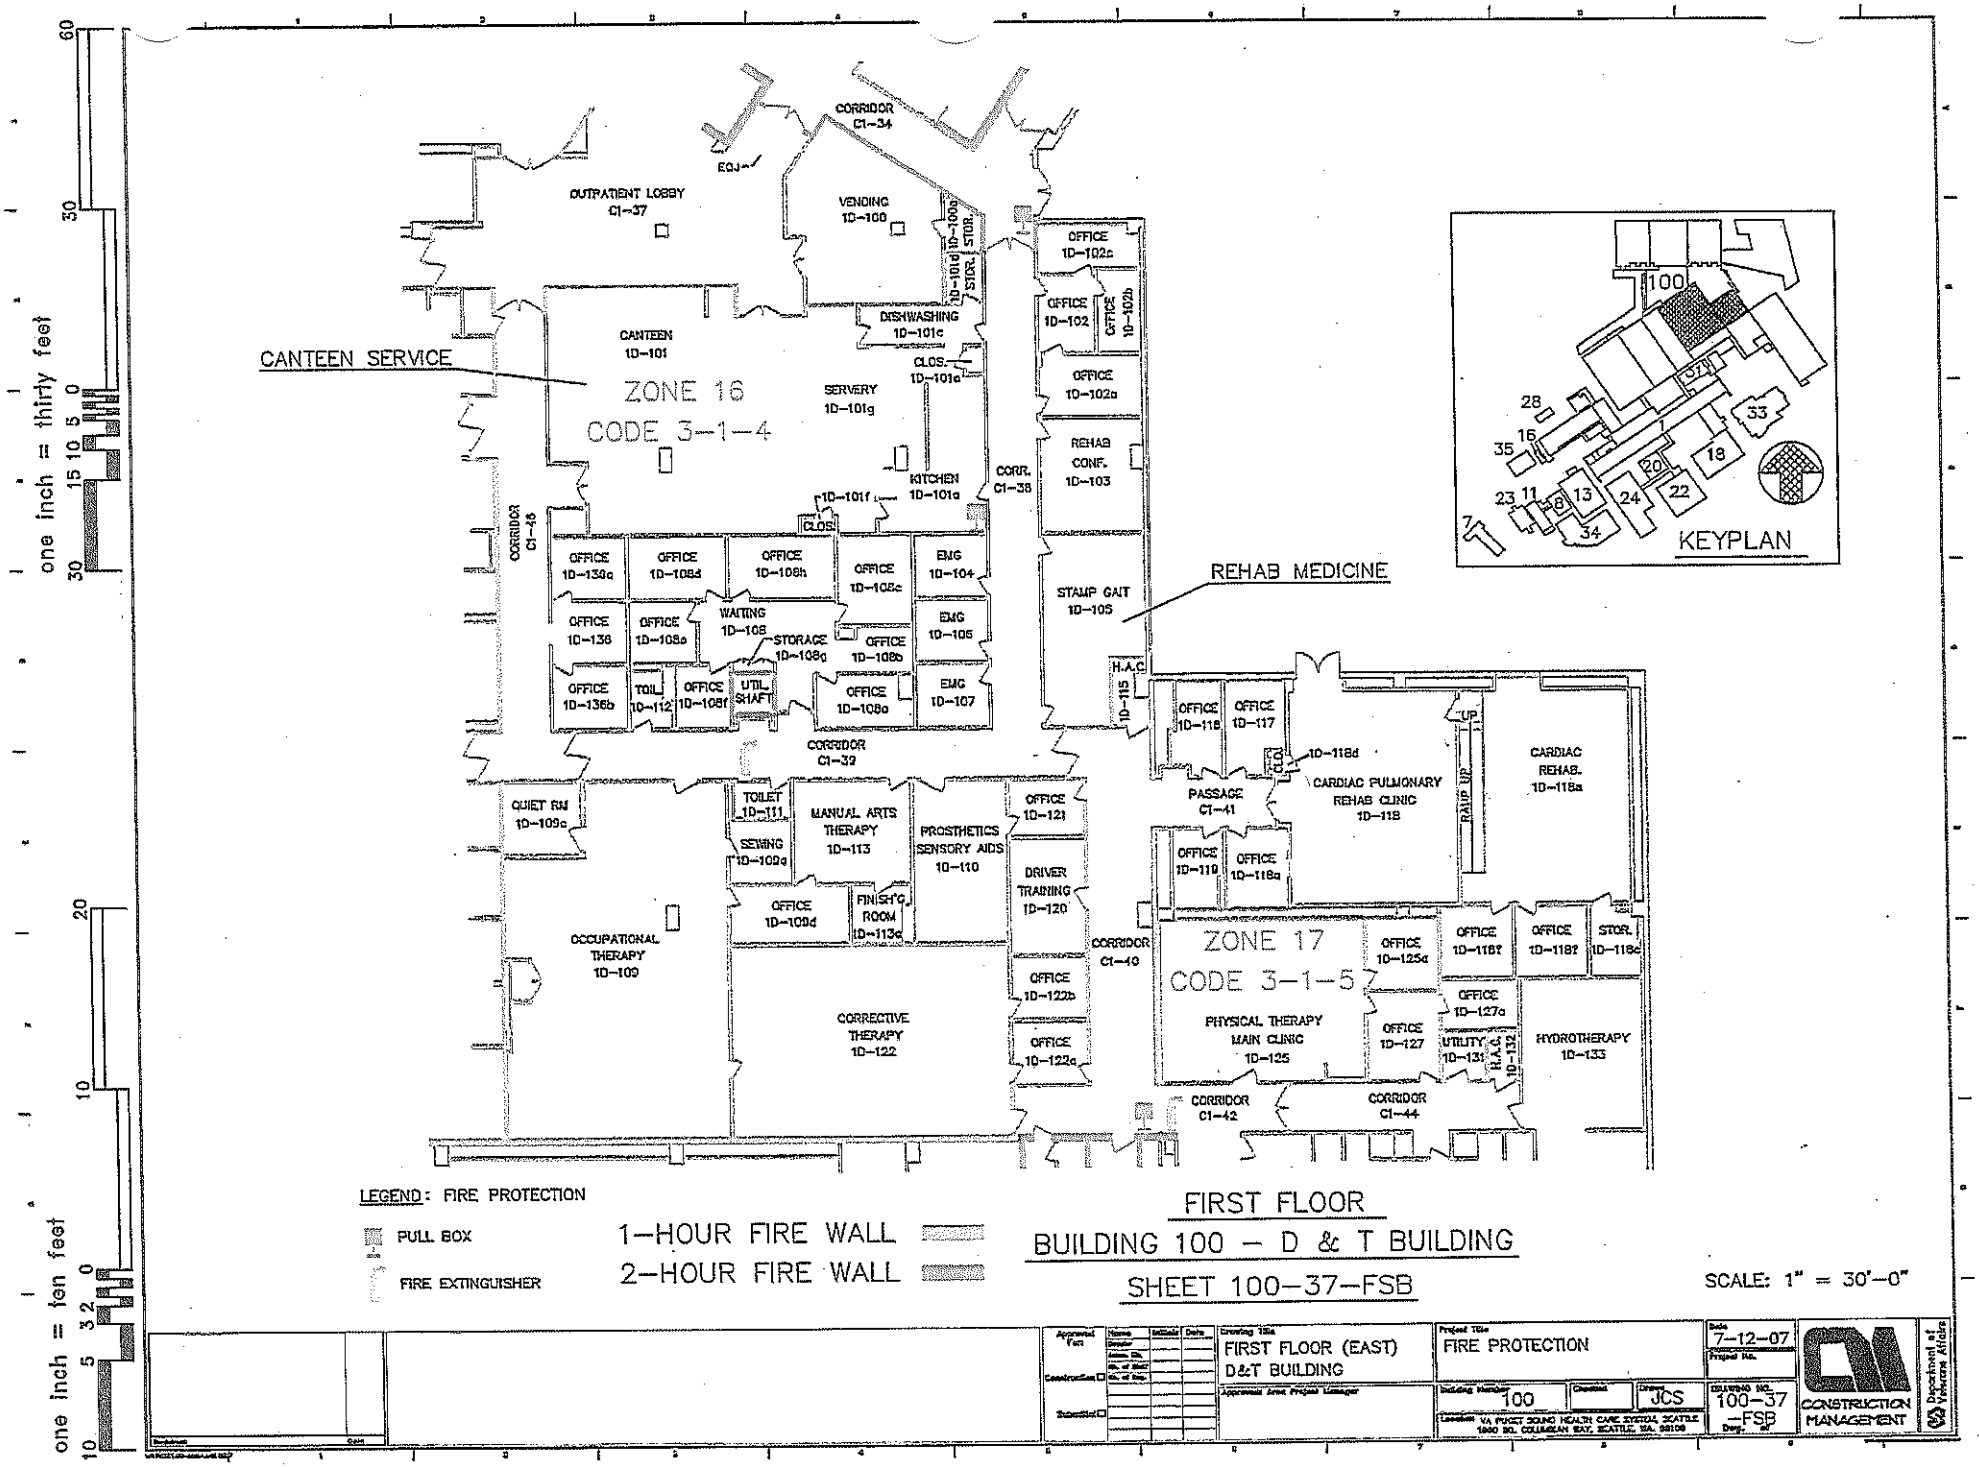

one inch = thirty feet
one inch = ten feet
CANTEEN SERVICE
REHAB MEDICINE
ZONE 16
CODE 3-1-4
ZONE 17
CODE 3-1-5
OUTPATIENT LOBBY C1-37
CORRIDOR C1-34
VENDING 1D-100
CANTEEN 1D-101
DISHWASHING 1D-101c
SERVERY 1D-101g
KITCHEN 1D-101a
CORR. C1-38
CORRIDOR C1-46
OFFICE 1D-102c
OFFICE 1D-102
OFFICE 1D-102b
OFFICE 1D-102a
REHAB CONF. 1D-103
STAMP GAIT 1D-105
OFFICE 1D-136a
OFFICE 1D-108d
OFFICE 1D-108h
OFFICE 1D-108c
EMG 1D-104
OFFICE 1D-136
OFFICE 1D-108e
WAITING 1D-108
STORAGE 1D-108g
OFFICE 1D-108b
EMG 1D-106
OFFICE 1D-136b
TOIL 1D-112
OFFICE 1D-108f
UTIL. SHAFT
OFFICE 1D-108a
EMG 1D-107
CORRIDOR C1-39
QUIET RM 1D-109c
TOILET 1D-111
SEWING 1D-109a
MANUAL ARTS THERAPY 1D-113
PROSTHETICS SENSORY AIDS 1D-110
OFFICE 1D-121
DRIVER TRAINING 1D-120
OFFICE 1D-109d
FINISH'G ROOM 1D-113a
OCCUPATIONAL THERAPY 1D-109
CORRECTIVE THERAPY 1D-122
OFFICE 1D-122b
OFFICE 1D-122a
CORRIDOR C1-40
OFFICE 1D-118
OFFICE 1D-117
PASSAGE C1-41
CARDIAC PULMONARY REHAB CLINIC 1D-118
CARDIAC REHAB. 1D-118a
OFFICE 1D-119
OFFICE 1D-118a
PHYSICAL THERAPY MAIN CLINIC 1D-125
OFFICE 1D-125a
OFFICE 1D-127
OFFICE 1D-127a
UTILITY 1D-131
HYDROTHERAPY 1D-133
CORRIDOR C1-42
CORRIDOR C1-44
KEYPLAN
LEGEND: FIRE PROTECTION
PULL BOX
FIRE EXTINGUISHER
1-HOUR FIRE WALL
2-HOUR FIRE WALL
FIRST FLOOR
BUILDING 100 - D & T BUILDING
SHEET 100-37-FSB
SCALE: 1" = 30'-0"
FIRST FLOOR (EAST) D&T BUILDING
FIRE PROTECTION
7-12-07
100
JCS
100-37-FSB
CONSTRUCTION MANAGEMENT

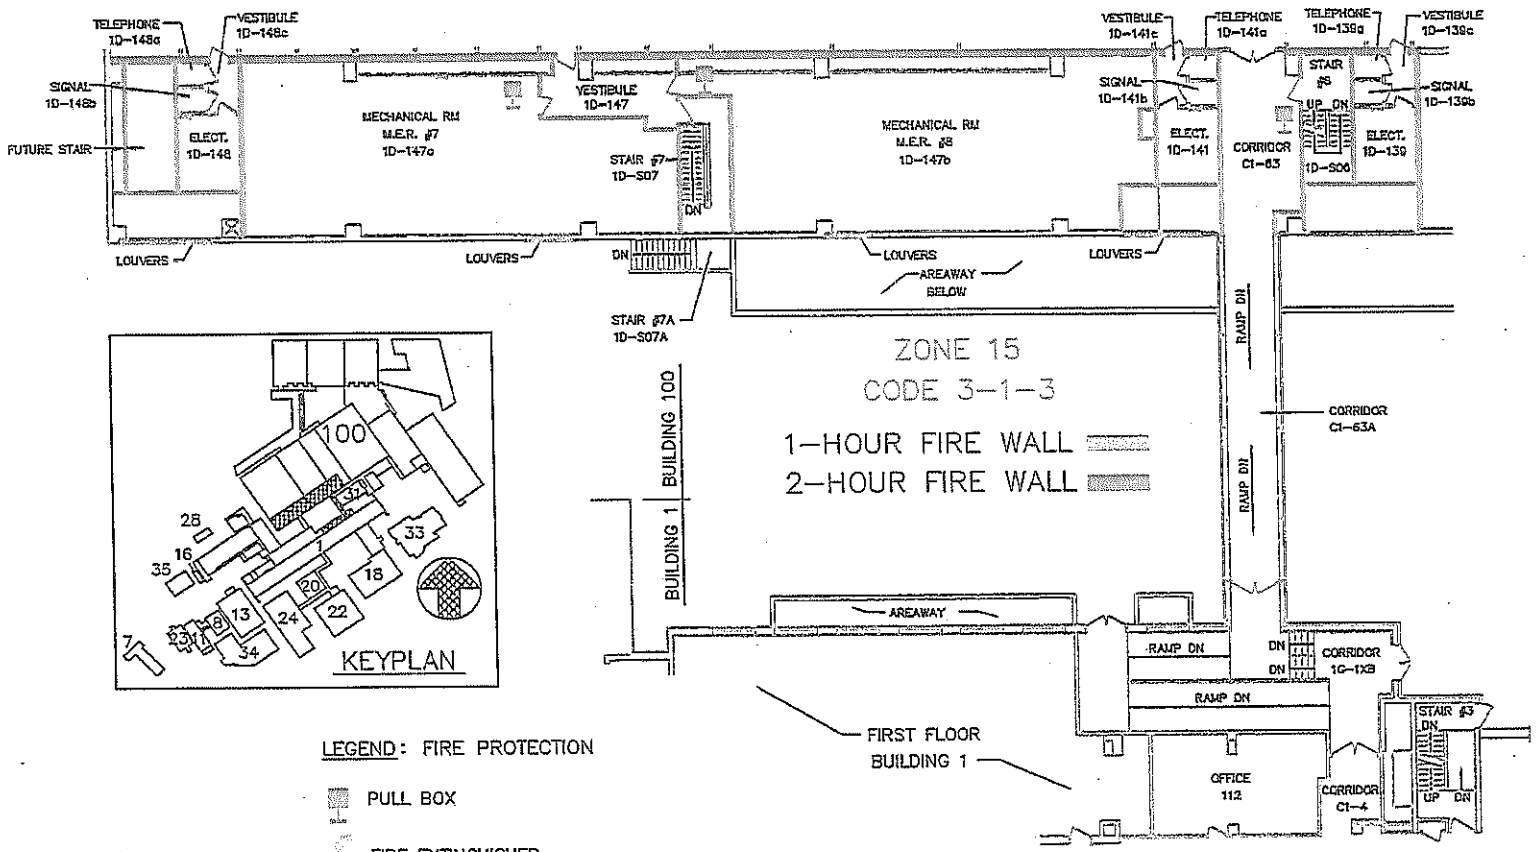

FIRST FLOOR

BUILDING 100 – D & T BUILDING

SHEET 100–38–FSB

SCALE: 1" = 30'–0"

one inch = thirty feet

one inch = ten feet

Drawing Title: 1ST FLOOR D&T BUILDING	Project Title: FIRE PROTECTION	Date: 7-12-07	CONSTRUCTION MANAGEMENT
Building Number: 100	Drawn: JCS	Drawing No.: 100–38 –FSB	Department of Veterans Affairs

ZONE 16
CODE 3-1-4

ZONE 17
CODE 3-1-5

MECHANICAL RM
M.E.R. #9
1D-138

1D-138a
SILVER RECOVERY RM

TELEPHONE 1D-123a
VESTIBULE 1D-123c
SIGNAL 1D-123b
ELECT. 1D-123
DN UP
DN DN

STAIR #5 1D-S05

WAITING C1-43
SPECIAL TREATMENT 1D-124
STOR. 1D-124d
MALE L.L.T.S. 1D-128
1D-129f
CLG.
PASS. 1D-129h
F. L.L.T.S. 1D-130
LAUNDRY 1D-129e
TOILET 1D-130a
HUBBARD RM 1D-133a

THERAPY POOL
1D-129

ROOF

STAIR #5A 1D-S05A
DN

INCL. STAIR #35
DN

TRAFFIC PADS

PNEUMATIC FAN RM
1D-138b

STAIR #10 1D-S10
DN

TELE. 1D-129a
VEST. 1D-129g
SIGNAL 1D-129b
ELECT. 1D-129d

MECHANICAL RM
M.E.R. #10
1D-129c

WALL BELOW

AIR INTAKE PLENUM

BUILDING 1

FIRST FLOOR
BUILDING 100 – D & T BUILDING
SHEET 100-39-FSB

1-HOUR FIRE WALL
2-HOUR FIRE WALL

LEGEND: FIRE PROTECTION
PULL BOX
FIRE EXTINGUISHER

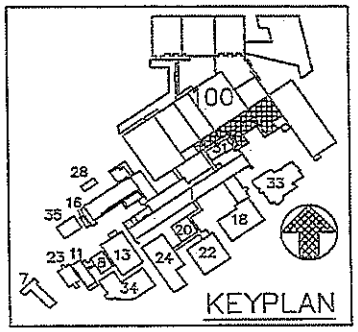

SCALE: 1" = 30'-0"

one inch = thirty feet
one inch = ten feet

Drawing Title	1ST FLOOR D&T BLDG. FLOORPLAN
Project Title	FIRE PROTECTION
Date	7-12-07
Building Number	100
Drawn	JCS
Drawing No.	100-39 -FSB
Location	VA PUGET SOUND HEALTH CARE SYSTEM, SEATTLE 1660 SO. COLUMBIAN WAY, SEATTLE, WA. 98108

CONSTRUCTION MANAGEMENT
Department of Veterans Affairs

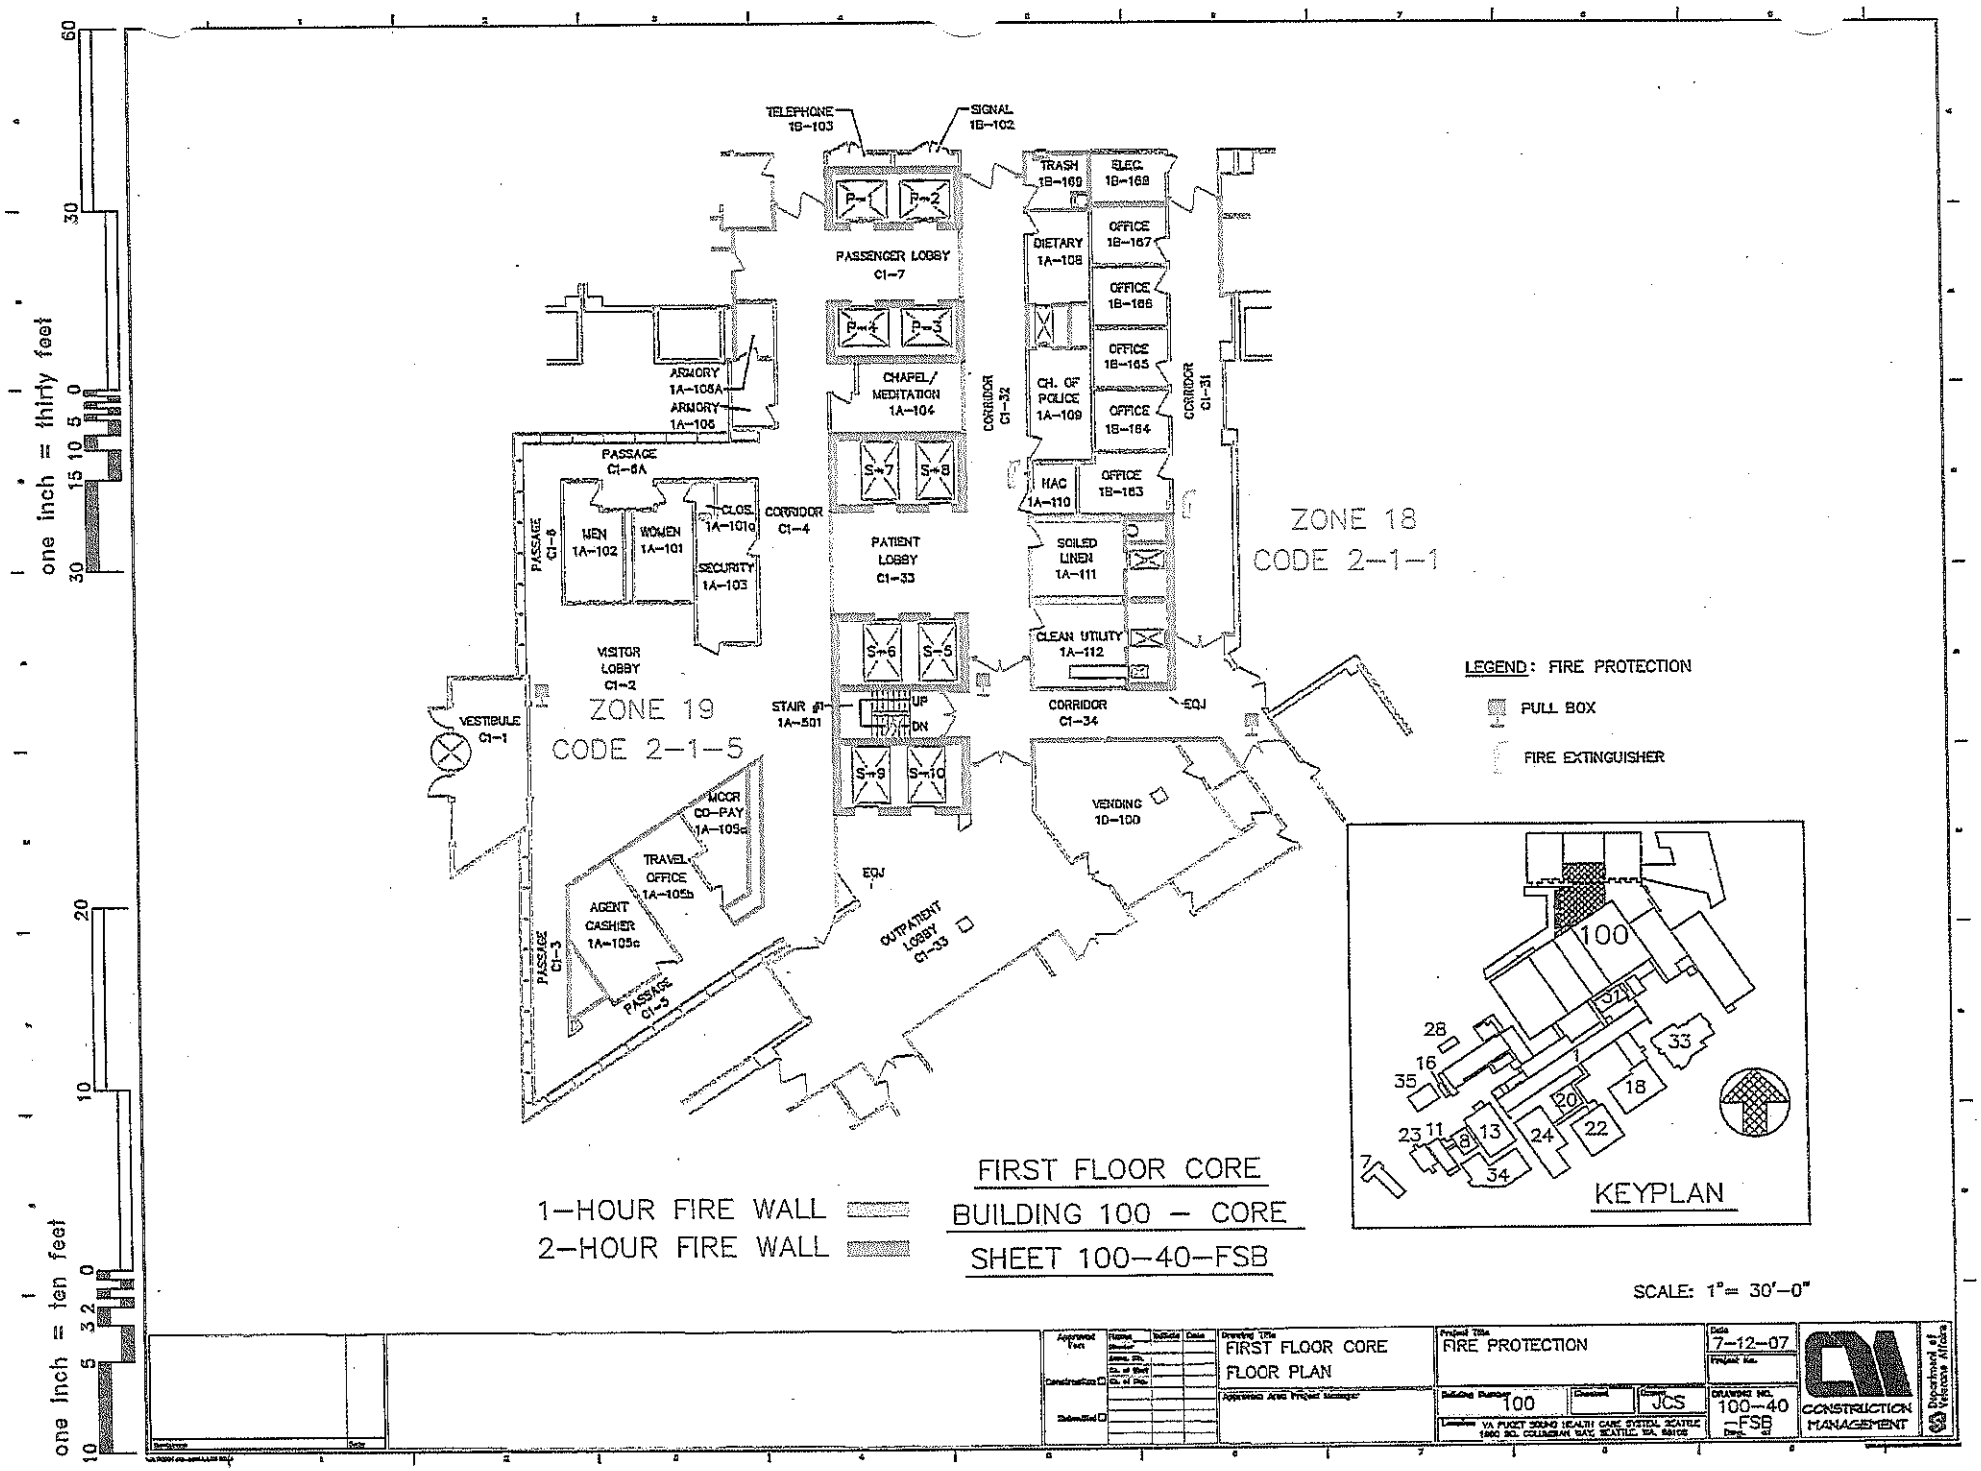

one inch = thirty feet
one inch = ten feet
TELEPHONE 1B-103
SIGNAL 1B-102
P-1
P-2
PASSENGER LOBBY C1-7
P-4
P-3
CHAPEL/ MEDITATION 1A-104
CORRIDOR C1-32
TRASH 1B-169
ELEC. 1B-168
DIETARY 1A-108
OFFICE 1B-167
OFFICE 1B-166
OFFICE 1B-165
CH. OF POLICE 1A-109
OFFICE 1B-164
OFFICE 1B-163
CORRIDOR C1-31
ARMORY 1A-106A
ARMORY 1A-106
PASSAGE C1-6A
PASSAGE C1-6
MEN 1A-102
WOMEN 1A-101
CLOS. 1A-101a
SECURITY 1A-103
CORRIDOR C1-4
S-7
S-8
PATIENT LOBBY C1-33
HAC 1A-110
SOILED LINEN 1A-111
CLEAN UTILITY 1A-112
ZONE 18
CODE 2-1-1
VISITOR LOBBY C1-2
VESTIBULE C1-1
ZONE 19
CODE 2-1-5
S-6
S-5
STAIR #1 1A-501
UP
DN
CORRIDOR C1-34
EQJ
S-9
S-10
VENDING 1D-100
MCCR CO-PAY 1A-105a
TRAVEL OFFICE 1A-105b
AGENT CASHIER 1A-105c
EQJ
OUTPATIENT LOBBY C1-33
PASSAGE C1-3
PASSAGE C1-5
LEGEND: FIRE PROTECTION
PULL BOX
FIRE EXTINGUISHER
100
37
33
28
16
35
18
20
22
23
11
8
13
24
7
34
KEYPLAN
1-HOUR FIRE WALL
2-HOUR FIRE WALL
FIRST FLOOR CORE
BUILDING 100 - CORE
SHEET 100-40-FSB
SCALE: 1"= 30'-0"
Drawing Title
FIRST FLOOR CORE FLOOR PLAN
Project Title
FIRE PROTECTION
Date
7-12-07
Building Number
100
Drawn
JCS
Drawing No.
100-40 -FSB
CONSTRUCTION MANAGEMENT
Department of Veterans Affairs

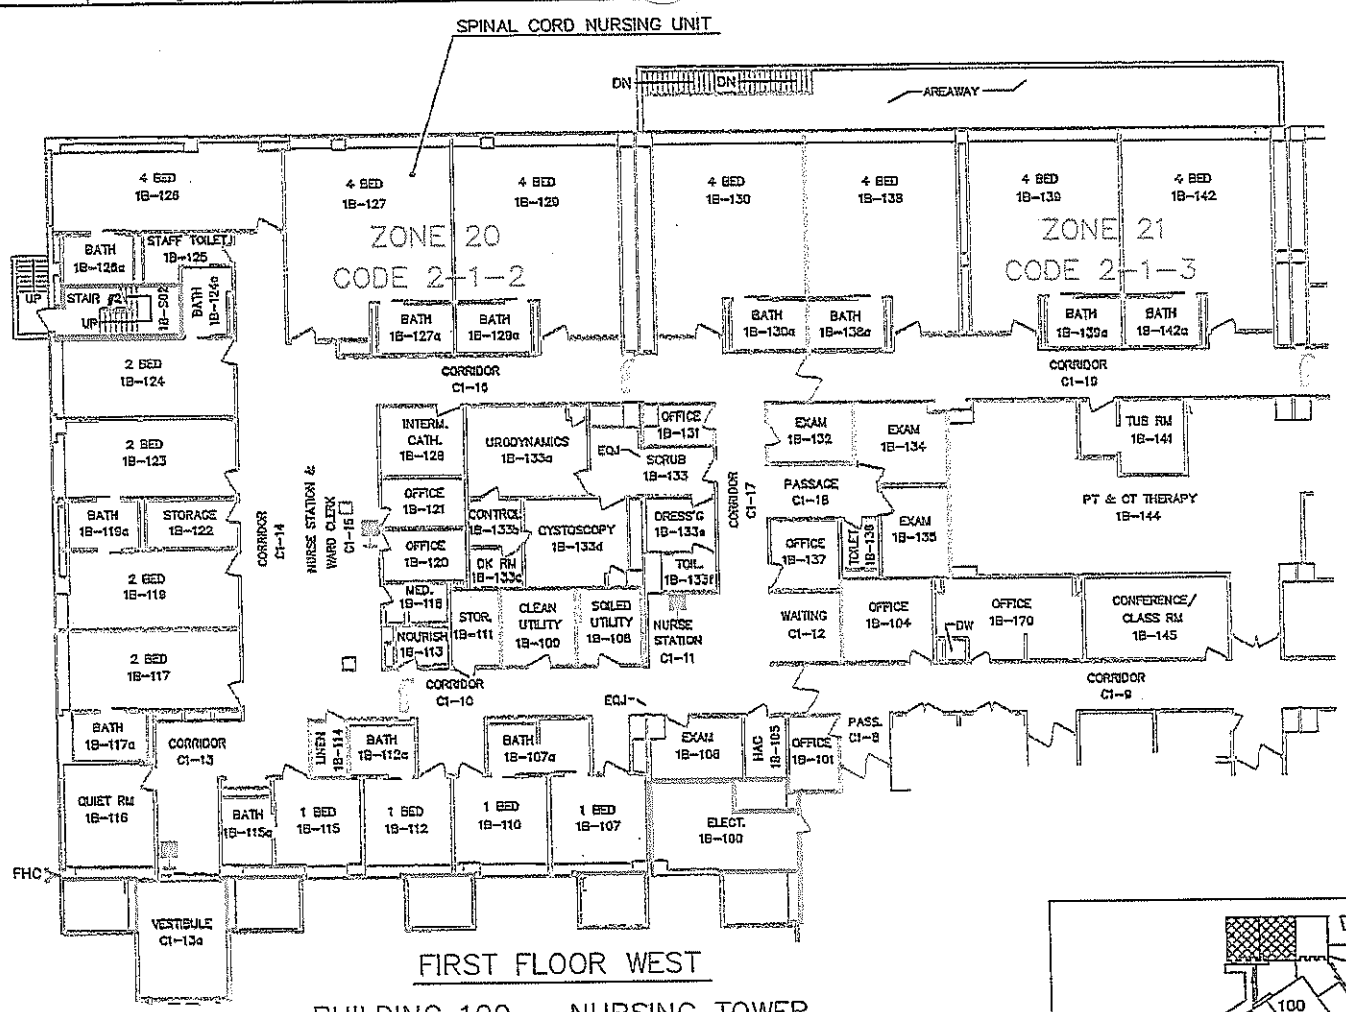

FIRST FLOOR WEST

BUILDING 100 — NURSING TOWER

SHEET 100—41—FSB

1—HOUR FIRE WALL

2—HOUR FIRE WALL

LEGEND: FIRE PROTECTION

PULL BOX

FIRE EXTINGUISHER

FHC FIRE HOSE CONNECTION

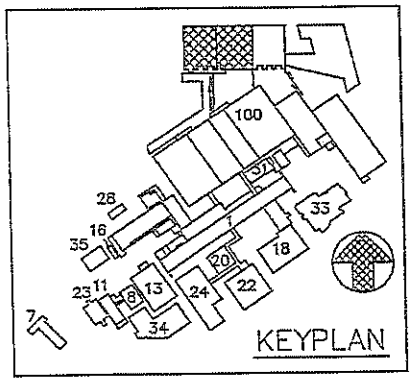

SCALE: 1" = 30'-0"

one inch = thirty feet

one inch = ten feet

Drawing Title: 1st FLOOR WEST NURS'G FLOOR PLAN	Project Title: FIRE PROTECTION	Date: 7-12-07
Building Number: 100	Designed:	Drawn: JCS
Location: VA PUGET SOUND HEALTH CARE SYSTEM, SEATTLE 1660 S. COLUMBIAN WAY, SEATTLE, WA. 98108		Drawing No. 100—41 —FSB

CONSTRUCTION MANAGEMENT

Department of Veterans Affairs

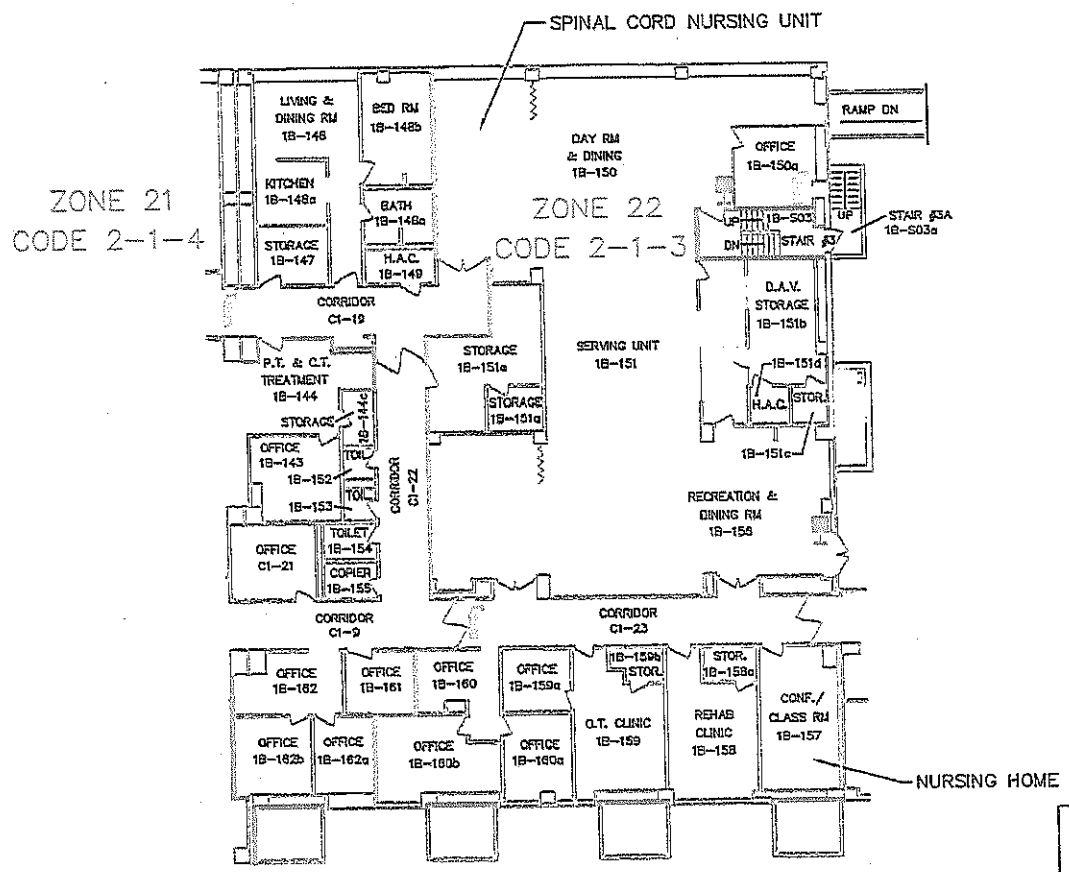

FIRST FLOOR EAST

BUILDING 100 – NURSING TOWER

SHEET 100-42-FSB

LEGEND: FIRE PROTECTION

PULL BOX

FIRE EXTINGUISHER

1-HOUR FIRE WALL

2-HOUR FIRE WALL

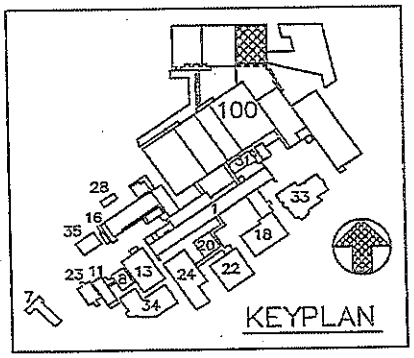

SCALE: 1" = 30'-0"

one inch = thirty feet

one inch = ten feet

Drawing Title: 1st FLOOR E.-NURSING FLOOR PLAN	Project Title: FIRE PROTECTION	Date: 6-29-07	CONSTRUCTION MANAGEMENT
	Building Number: 100	Drawn: JCS	Drawing No.: 100-42 -FSB
	Location: VA PUGET SOUND HEALTH CARE SYSTEM, SEATTLE 1660 SO. COLUMBIAN WAY, SEATTLE, WA. 98108		Department of Veterans Affairs

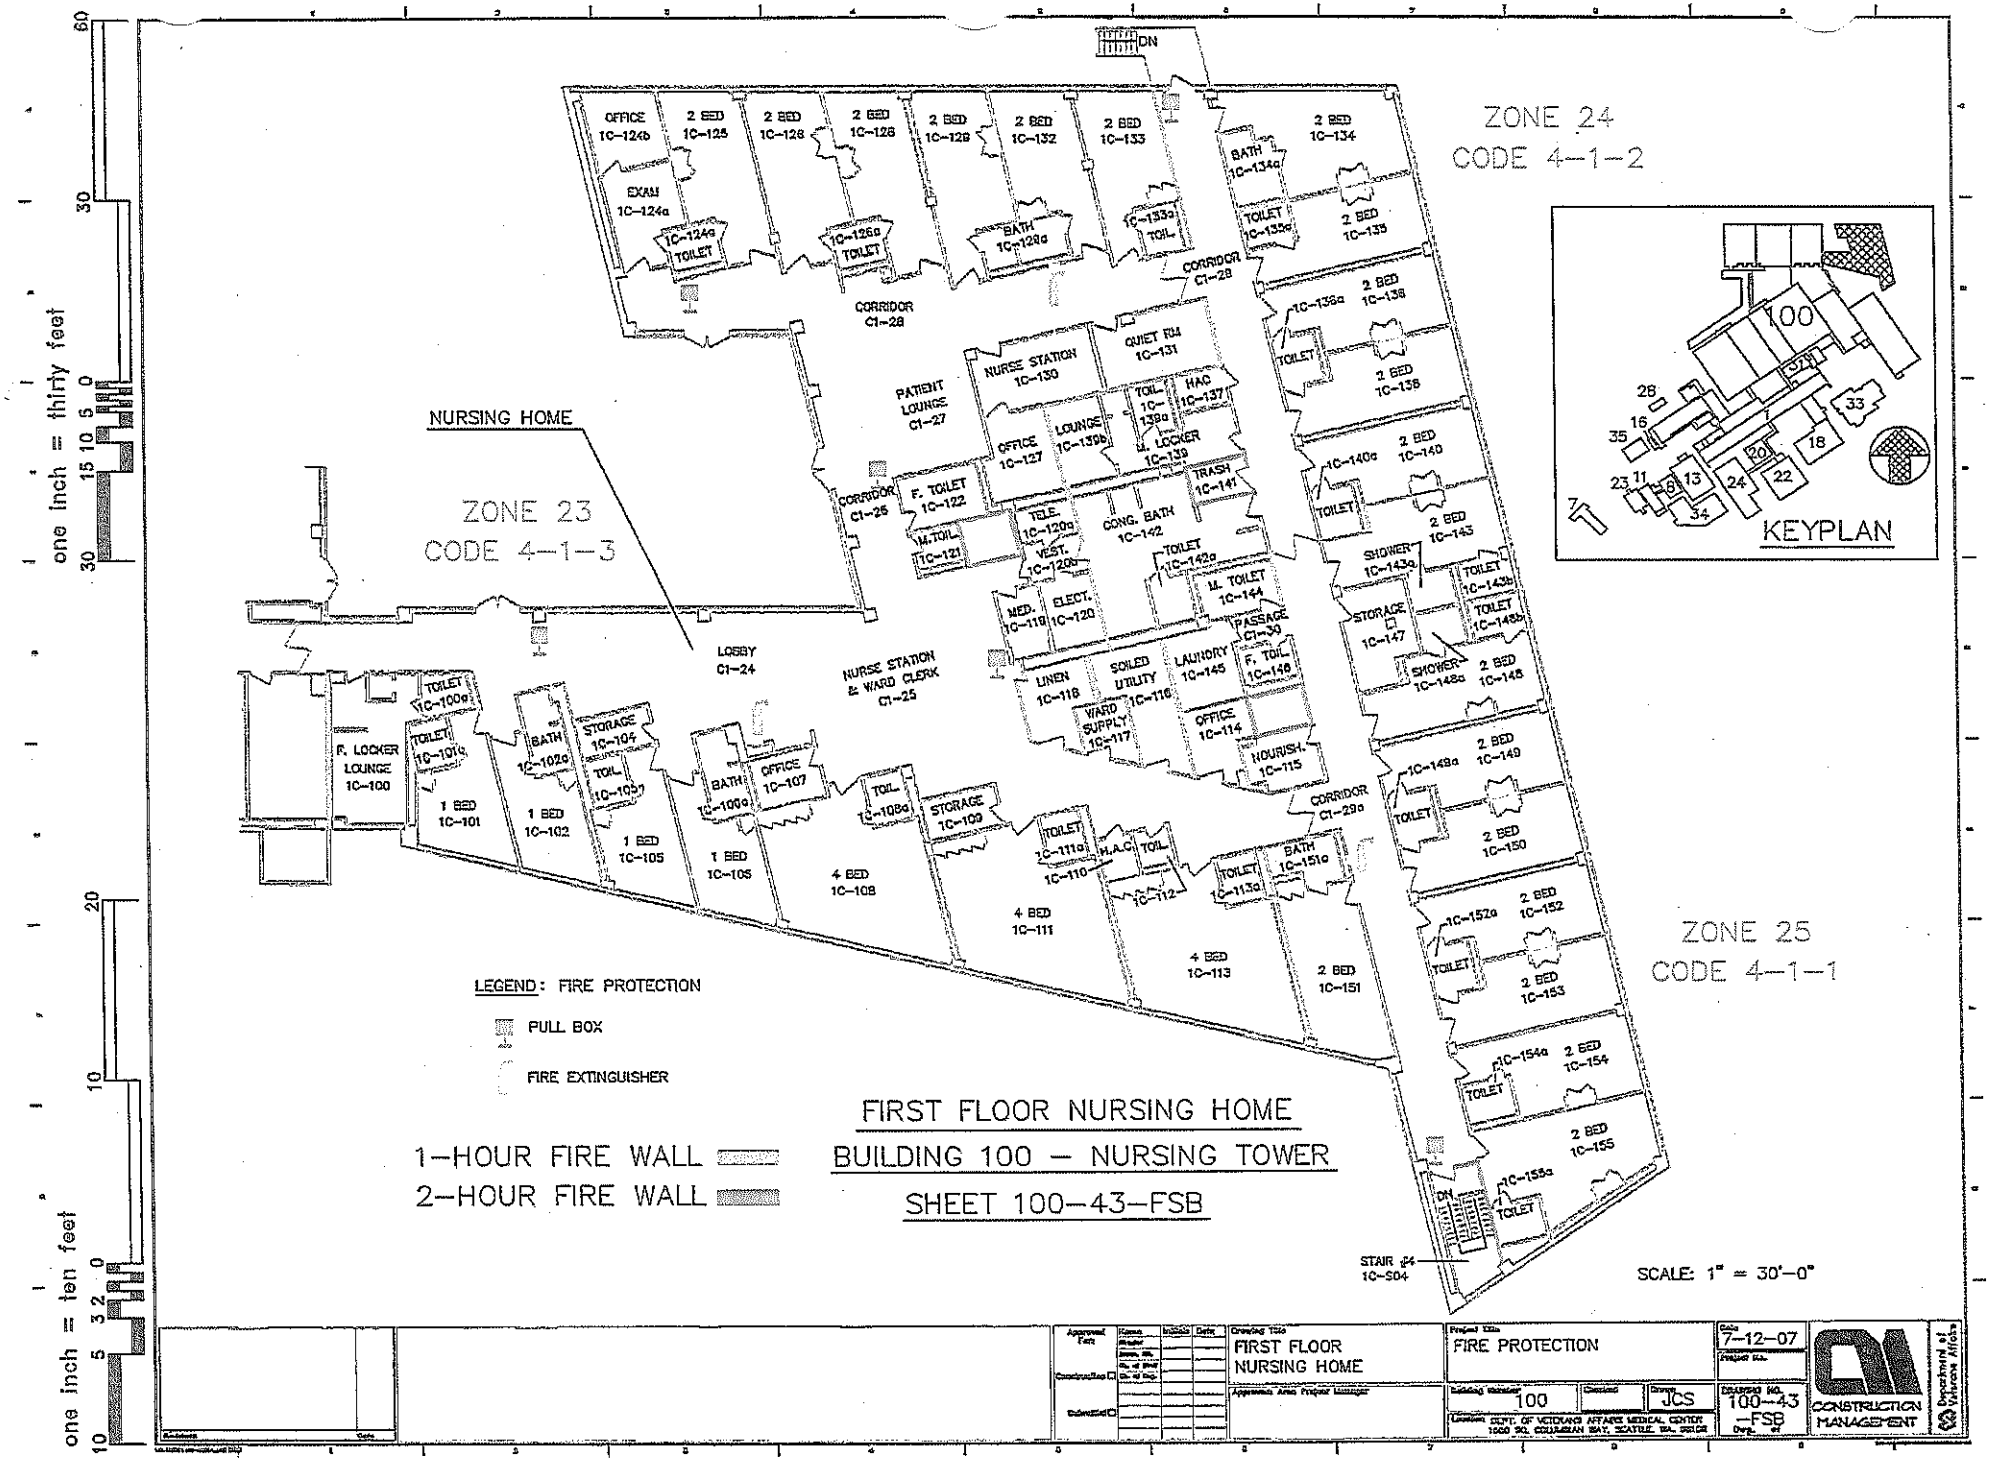
ZONE 24
CODE 4-1-2
ZONE 23
CODE 4-1-3
ZONE 25
CODE 4-1-1
NURSING HOME
KEYPLAN
100
LEGEND: FIRE PROTECTION
PULL BOX
FIRE EXTINGUISHER
1-HOUR FIRE WALL
2-HOUR FIRE WALL
FIRST FLOOR NURSING HOME
BUILDING 100 - NURSING TOWER
SHEET 100-43-FSB
SCALE: 1" = 30'-0"
one inch = thirty feet
one inch = ten feet
FIRST FLOOR NURSING HOME
FIRE PROTECTION
7-12-07
JCS
100-43-FSB
CONSTRUCTION MANAGEMENT

NEED MORE INFO FOR THIS AREA

STAIR #14 2D-S14
ROOF LINE BELOW
WALL LINE BELOW
VESTIBULE 2D-E01A
DN
DEW. E1
MATCH LINE
SEE SHEET 100-45-FSB
WAITING 2D-E04
MEN 2D-E05
WOMEN 2D-E05
ENTRY 2D-E01
STOR. 2D-E02
GENERAL TREAT. OP. 2D-195aa
GENERAL TREAT. OP. 2D-195bb
GENERAL TREAT. OP. 2D-195cc
GENERAL TREAT. OP. 2D-195dd
TOILET 2D-195ll
OFFICE 2D-195ff
OFFICE 2D-195hh
P.T.S.
CORRIDOR C2-51
RECEPTION 2D-E03
OFFICE 2D-D00
TRIAGE 2D-D02
EXAM 2D-D04
EXAM 2D-D06
EXAM 2D-D08
OFFICE 2D-D10
OFFICE 2D-D12
EXAM 2D-D14
EXAM 2D-D16
EXAM 2D-D18
EXAM 2D-D20
EXAM 2D-D22
EXAM 2D-D24
PATIENT TOILET 2D-D26
STAFF LOUNGE 2D-D28
OFFICE 2D-D01
P.T.S. BLOOD DRAW 2D-C00
OFFICE 2D-D03
OFFICE 2D-C02
OFFICE 2D-D05
EXAM 2D-C04
SOILED UTILITY 2D-D07
CLEAN UTILITY 2D-C06
CORR. C2-58
MED. RM 2D-D09
TOILET 2D-C08
EXAM 2D-D11
EXAM 2D-C10
EXAM 2D-D13
EXAM 2D-C12
EXAM 2D-D15
EXAM 2D-C14
EXAM 2D-D17
EXAM 2D-C16
EXAM 2D-D19
EXAM 2D-C18
EXAM 2D-D21
EXAM 2D-C20
OFFICE 2D-D23
EXAM 2D-C22
TREATMENT 2D-D25
OFFICE 2D-C24
CORRIDOR C2-55
CORRIDOR C2-54
TRIAGE 2D-C01
TRIAGE 2D-B02
EXAM 2D-C03
EXAM 2D-B04
EXAM 2D-C05
EXAM 2D-B06
OFFICE 2D-C07
OFFICE 2D-B08
OFFICE 2D-C09
OFFICE 2D-B10
CONFERENCE RM 2D-C02
EXAM 2D-C15
EXAM 2D-B18
EXAM 2D-C17
EXAM 2D-B16
EXAM 2D-C19
EXAM 2D-B20
EXAM 2D-C21
EXAM 2D-B22
OFFICE 2D-C23
TREATMENT 2D-B24
CORRIDOR C2-53
OFFICE 2D-B01
OFFICE 2D-A02
EXAM 2D-B03
EXAM 2D-A04
CLEAN UTILITY 2D-B05
SOILED UTILITY 2D-B06
TOIL. 2D-B07
CORR. C2-56
MED RM 2D-A08
EXAM 2D-B09
EXAM 2D-A10
EXAM 2D-B11
EXAM 2D-A12
EXAM 2D-B13
EXAM 2D-A14
EXAM 2D-B15
EXAM 2D-A16
EXAM 2D-B17
EXAM 2D-A18
EXAM 2D-B19
EXAM 2D-A20
EXAM 2D-B21
EXAM 2D-A22
CORRIDOR C2-57
CORRIDOR C2-55
OFFICE 2DA00
TRIAGE 2D-A01
H.A.C. 2D-A03
EXAM 2D-A05
OFFICE 2D-A07
OFFICE 2D-A09
EXAM 2D-A11
EXAM 2D-A13
EXAM 2D-A15
EXAM 2D-A17
EXAM 2D-A19
EXAM 2D-A21
EXAM 2D-A23
OFFICE 2D-A25
DN
CORRIDOR C2-50
STAFF LOCKER 2D-F08
MAIL RM 2D-F05
OFFICE 2D-F04
H.A.C. 2D-F03
MECHANICAL 2D-F02
ELECTRICAL 2D-F01
T.S. 2D-F01A
MECHANICAL RM M.E.R. #11 2D-171
SEE SHEET 100-46-FSB, FOR THIS AREA
STAFF TOILET 2D-F07
STAFF TOILET 2D-F06
STAIR #7 2D-S07
PROSTHETICS LAB 2D-195x
SUPPLIES LAB STORAGE 2D-195y
STUDENT OPERATORY 2D-195w
STUDENT OPERATORY 2D-195v
STORAGE 2D-195t
2D-195r
SOILED UTILITY 2D-195s
CORRIDOR C2-50
GENERAL TREAT. OP. 2D-195ee
OFFICE 2D-195ee
BREAK RM 2D-195u
EXAM 2D-195a
CORRIDOR C2-47
INTERN/ PROS. OP. 2D-195j
EXAM 2D-195d
LINEN 2D-195l
CORRIDOR C2-48
2D-195m
WAITING RM C2-46a
DARK RM
H.A.C. 2D-194
X-RAY 2D-195c
X-RAY 2D-195e
CORRIDOR C2-40
RECOVERY 2D-195l
EAR MOLD 2D-188
OFFICE/ TREATMENT 2D-178b
OFFICE 2D-178e
HYGIENE TRAINING 2D-195m
HYGIENE TRAINING 2D-195k
ORAL SURGERY 2D-195h
ORAL SURGERY 2D-195g
CONTROL 2D-180
EXAM 2D-182
EXAM 2D-186
CONTROL 2D-184
ACOUS. IMPED. 2D-187
OFFICE/ TREATMENT 2D-178c
CORRIDOR C2-49
CORRIDOR C2-44
OFFICE/ TREAT. 2D-177
OFFICE/ TREAT. 2D-176
CONTROL 2D-179
EXAM 2D-181
EXAM 2D-183
CONTROL 2D-185
OFFICE 2D-189
P.T.S.
OFFICE/ TREATMENT 2D-174
EXAM 2D-175
OFFICE 2D-188
EXAM 2D-190
WAITING C2-40a
CORRIDOR C2-40
CORRIDOR C2-42
OFFICE/ TREATMENT 2D-173
OFFICE/ TREATMENT 2D-172
CORRIDOR C2-43
AURAL REHAB 2D-170
EXAM/ TREAT. 2D-169a
WORK AREA 2D-169
EXAM/ TREAT. 2D-169d
STOR. H.A.C.
2D-164
2D-165
EXAM/ TREATMENT 2D-169b
TREATMENT 2D-169c
CORRIDOR C2-39
MATCH LINE
SEE SHEET 100-45-FSB
MATCH LINE
SEE SHEET 100-46-FSB

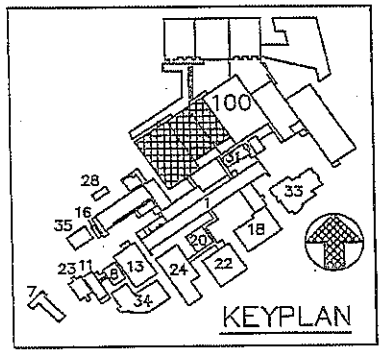

ZONE 26
CODE 3-2-2

1-HOUR FIRE WALL
2-HOUR FIRE WALL

LEGEND FIRE PROTECTION
PULL BOX
FIRE EXTINGUISHER

one inch = thirty feet
one inch = ten feet

SECOND FLOOR
BUILDING 100 - D & T BUILDING
SHEET 100-44-FSB

SCALE: 1" = 30'-0"

Drawing Title	2ND FLOOR D&T BLDG. FLOORPLAN
Project Title	FIRE PROTECTION
Date	7-14-07
Building Number	100
Drawn By	JCS
Drawing No.	100-44 -FSB
Location	VA PUGET SOUND HEALTH CARE SYSTEM, SEATTLE 1660 S. COLUMBIAN WAY, SEATTLE, WA. 98108

CONSTRUCTION MANAGEMENT
Department of Veterans Affairs

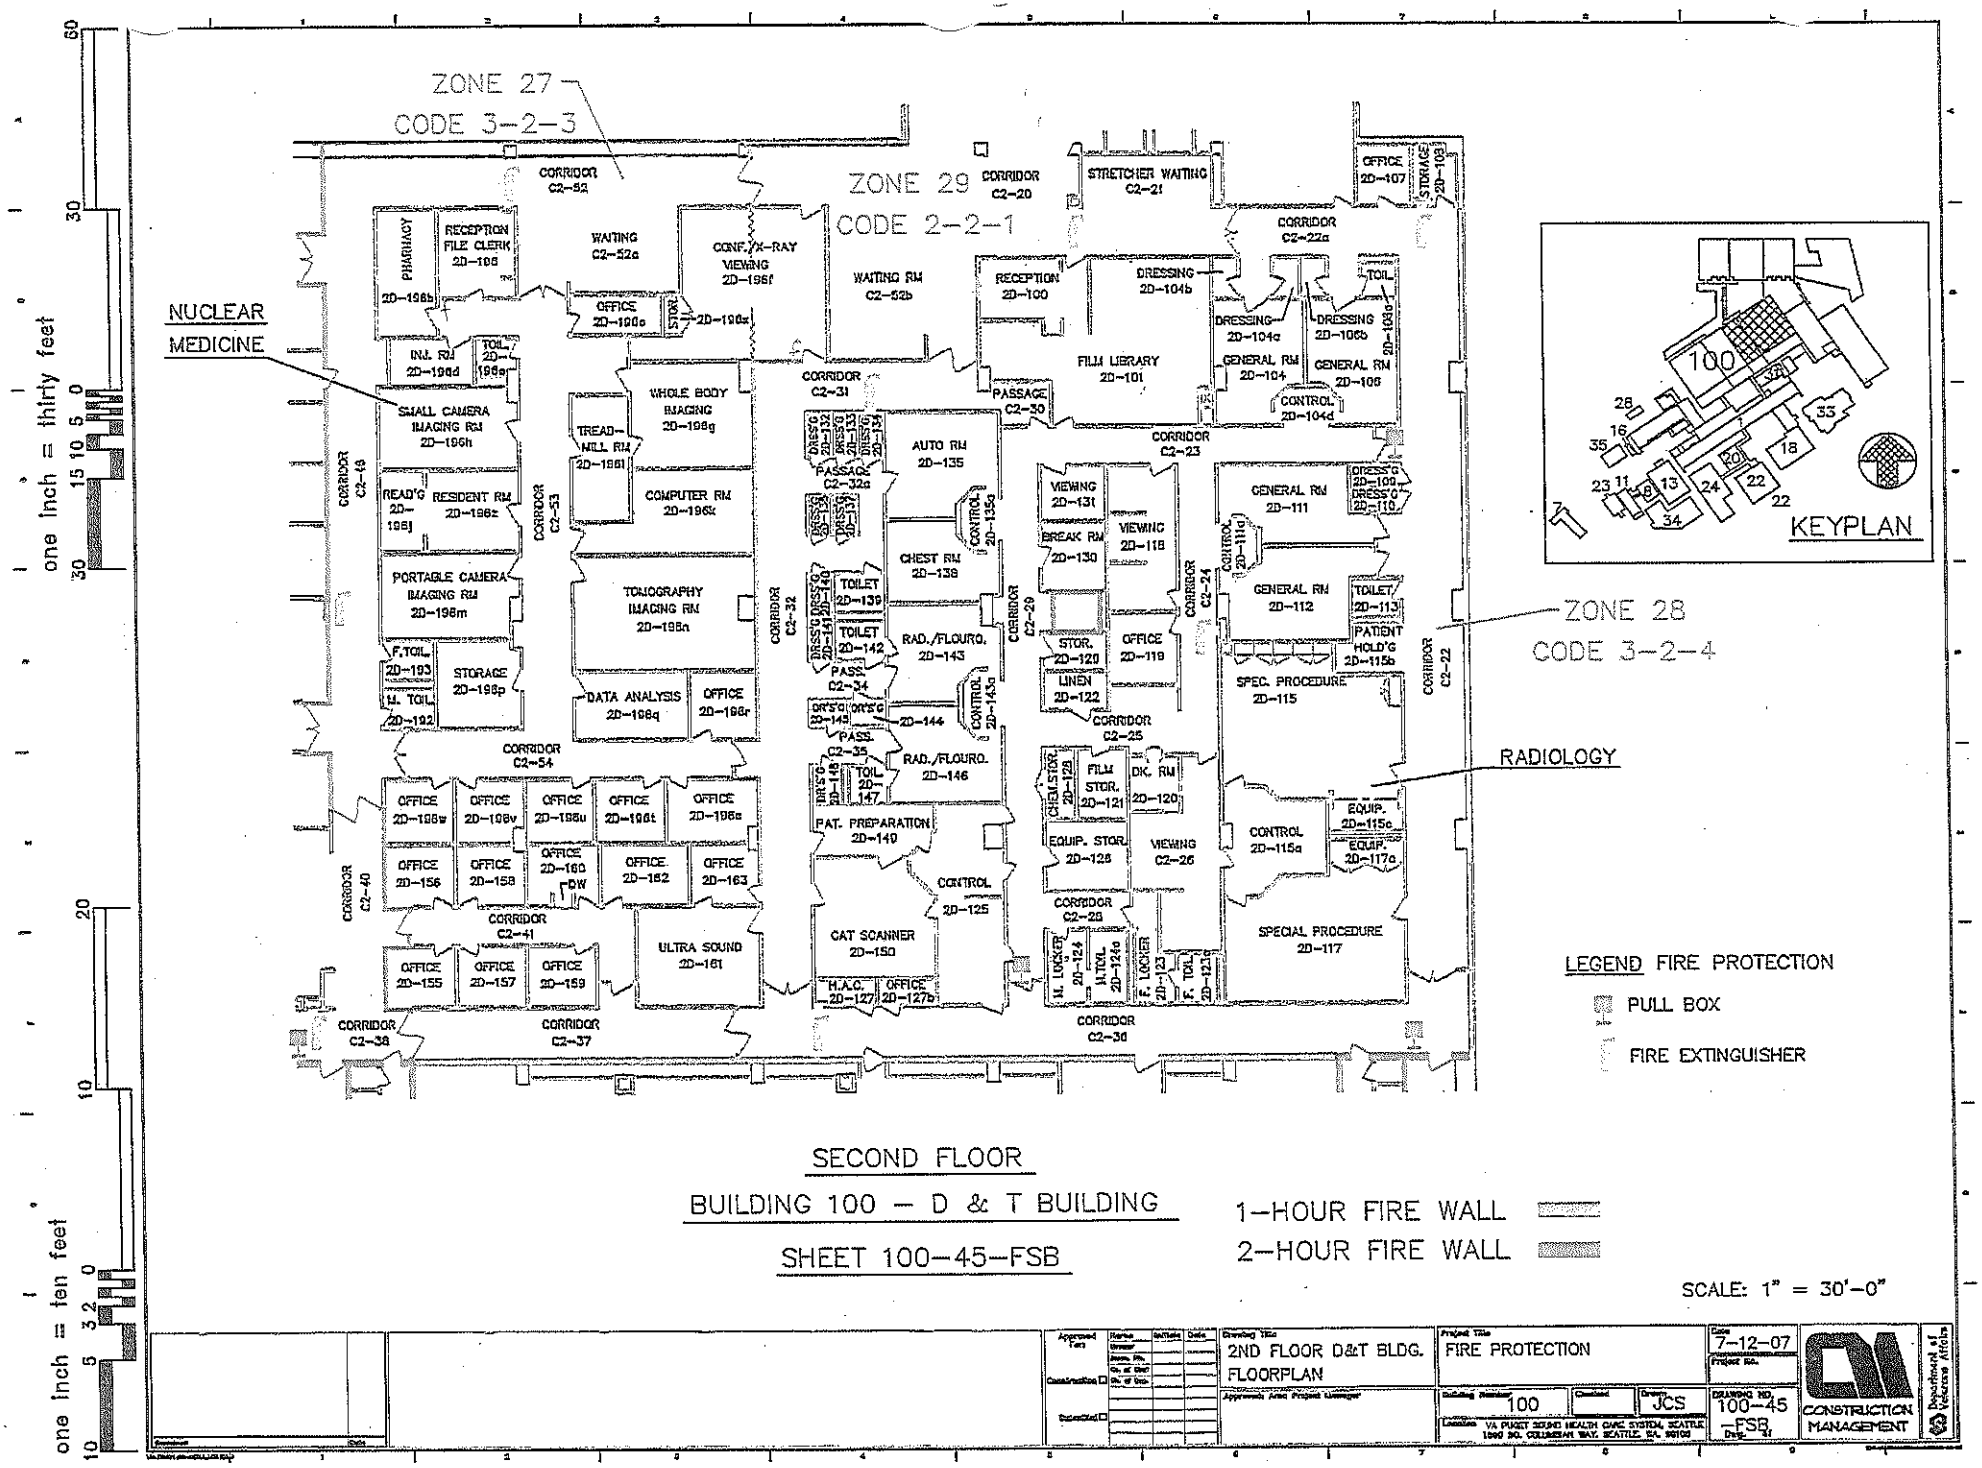

SECOND FLOOR

BUILDING 100 — D & T BUILDING

SHEET 100-45-FSB

1-HOUR FIRE WALL

2-HOUR FIRE WALL

SCALE: 1" = 30'-0"

Drawing Title: 2ND FLOOR D&T BLDG. FLOORPLAN	Project Title: FIRE PROTECTION	Date: 7-12-07	CONSTRUCTION MANAGEMENT
	Building Number: 100	Drawn: JCS	DRAWING NO. 100-45 -FSB
	Location: VA PUGET SOUND HEALTH CARE SYSTEM, SEATTLE 1660 SO. COLUMBIAN WAY, SEATTLE, WA 98108		Department of Veterans Affairs

ZONE 26
CODE 3-2-2

VESTIBULE 2D-154d
TELEPHONE 2D-154b
TELEPHONE 2D-153c
VESTIBULE 2D-153a
TELEPHONE 2D-151c
VESTIBULE 2D-151a
SIGNAL 2D-151b
SIGNAL 2D-154c
SIGNAL 2D-153b
STAIR #6 UP DN 2D-S06
STAIR #5 UP DN 2D-S05
MECHANICAL RM M.E.R. #11 2D-171
ELECT. 2D-154a
ELEC. 2D-153
MECHANICAL RM M.E.R. #12 2D-152
CHEMICAL RM 2D-152a
ELECT. 2D-151
LOUVERS
CORRIDOR C2-3a
CORRIDOR LINE
RAMP DN
M.R.I. BUILDING #31
SEE M.R.I. DRAWINGS FOR MORE INFORMATION
FACE OF BRICK BELOW
FACE OF BRICK BELOW
OFFICE 310B
CORRIDOR C3-6
OFFICE 312A
OFFICE 312
STAIR #3 DN UP DN
CORRIDOR C1-4
PARTIAL THIRD FLOOR – BUILDING 1
SEE BUILDING 1 DRAWINGS FOR MORE INFORMATION
MECH. 2G-219C
ROOF
ROOF
OFFICE 214
OFFICE 215
OFFICE 216
OFFICE 218
MECH.
STAIR #3 UP DN
CORRIDOR C2-5
PARTIAL SECOND FLOOR – BUILDING 1
SEE BUILDING 1 DRAWINGS FOR MORE INFORMATION

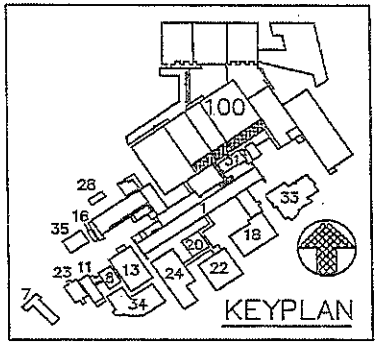

1-HOUR FIRE WALL
2-HOUR FIRE WALL

LEGEND: FIRE PROTECTION
PULL BOX
FIRE EXTINGUISHER

SECOND FLOOR
BUILDING 100 – D & T BUILDING
SHEET 100-46-FSB

SCALE: 1" = 30'-0"

one inch = thirty feet
one inch = ten feet

Drawing Title: 2ND FLOOR D&T BLDG. FLOORPLAN	Project Title: FIRE PROTECTION	Date: 7-12-07	CONSTRUCTION MANAGEMENT
Approved Asst Project Manager	Drawing Number: 100	Drawn: JCS	DRAWING NO. 100-46 -FSB
	Location: VA PUGET SOUND HEALTH CARE SYSTEM, SEATTLE 1660 SO. COLUMBIAN WAY, SEATTLE, WA 98108		Department of Veterans Affairs

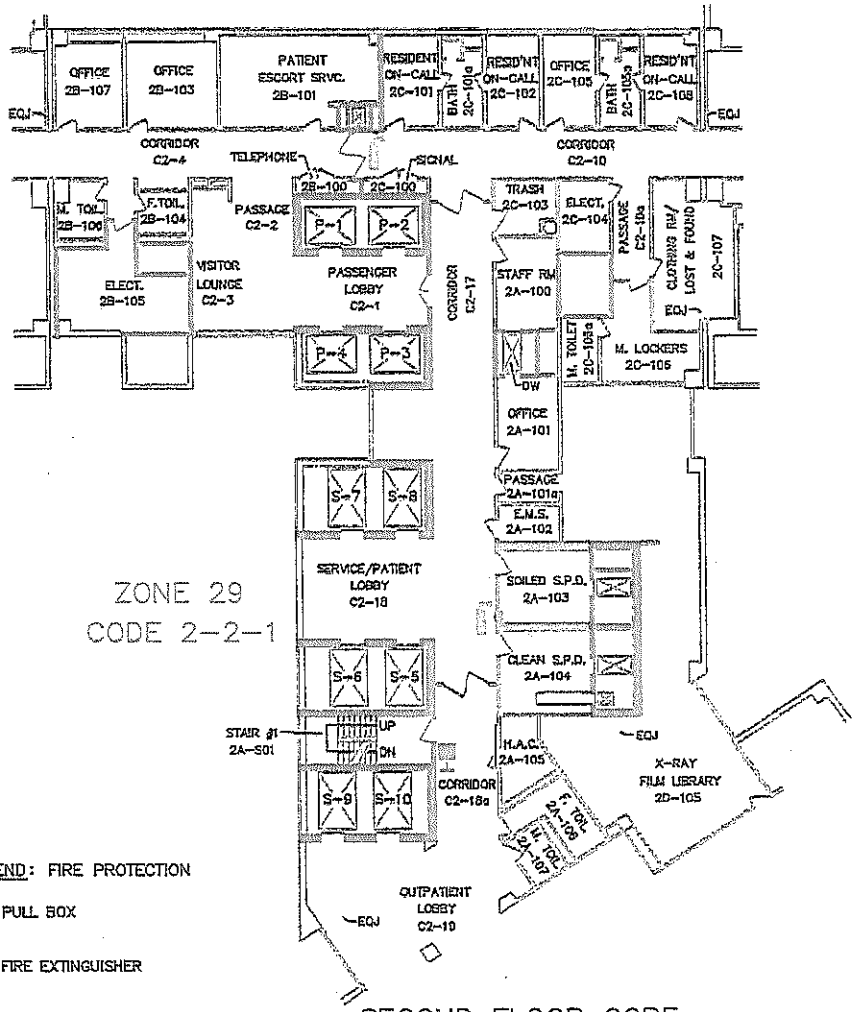

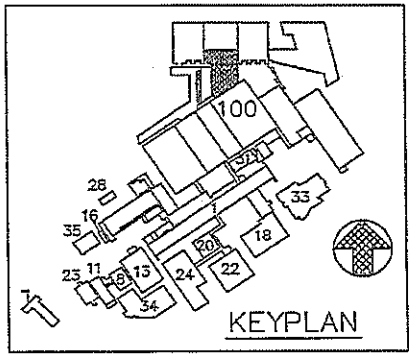

SECOND FLOOR CORE

BUILDING 100 – NURSING TOWER

SHEET 100-47-FSB

SCALE: 1"= 30'-0"

one inch = thirty feet

one inch = ten feet

Drawing Title	2ND FLOOR – CORE FLOOR PLAN
Project Title	FIRE PROTECTION
Date	7-12-07
Building Number	100
Drawn	JCS
Drawing No.	100-47 -FSB

CONSTRUCTION MANAGEMENT

Department of Veterans Affairs

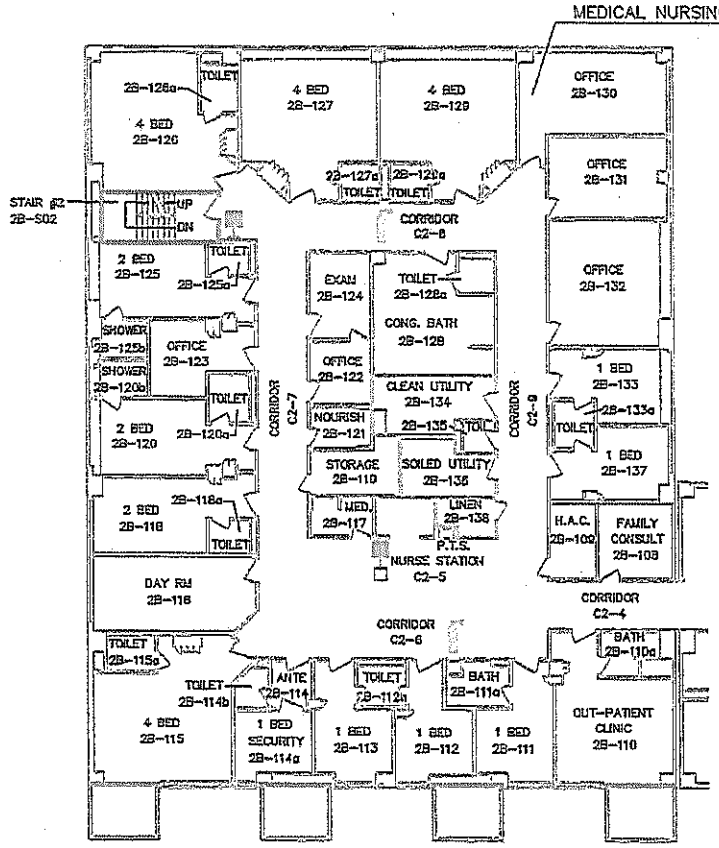

2ND FLOOR WEST NURSING

ZONE 30

CODE 2-2-2

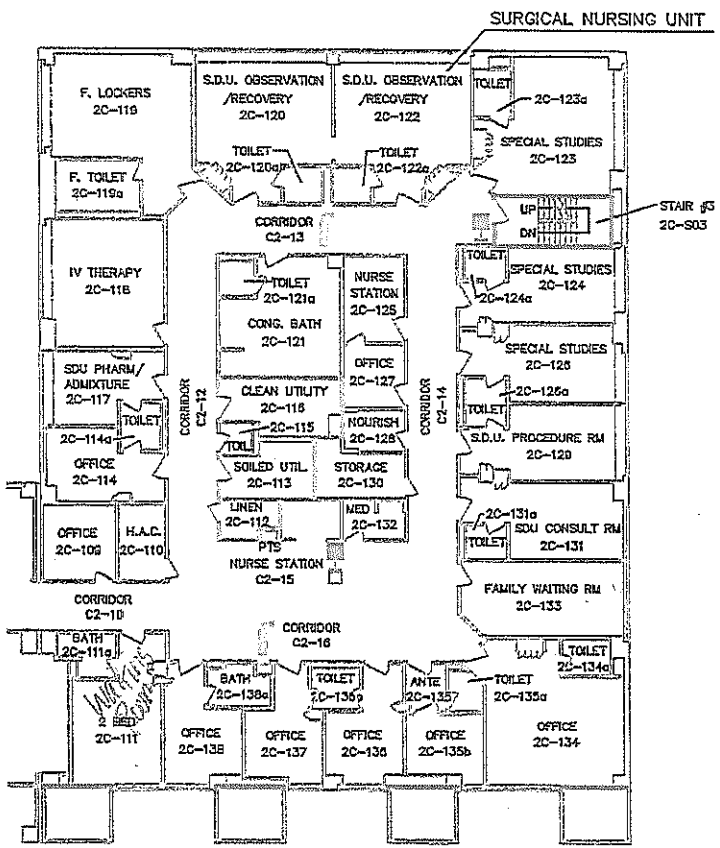

2ND FLOOR EAST NURSING

ZONE 31

CODE 2-2-3

1-HOUR FIRE WALL

2-HOUR FIRE WALL

SECOND FLOOR WEST/EAST
BUILDING 100 – NURSING TOWER
SHEET 100-48-FSB

LEGEND: FIRE PROTECTION

PULL BOX

FIRE EXTINGUISHER

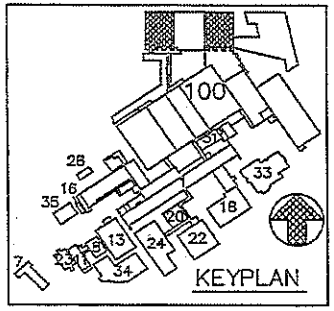

SCALE: 1" = 30'-0"

one inch = thirty feet

one inch = ten feet

Drawing Title: 2ND FLOOR WEST/EAST NURSING TOWER	Project Title: FIRE PROTECTION	Date: 7-12-07	CONSTRUCTION MANAGEMENT
Approved Arch. Project Manager	Building Number: 100	Checked	Drawn: JCS	Drawing No.: 100-48 -FSB
	Location: VA PUGET SOUND HEALTH CARE SYSTEM, SEATTLE 1660 SO. COLUMBIAN WAY, SEATTLE, WA. 98108			Department of Veterans Affairs

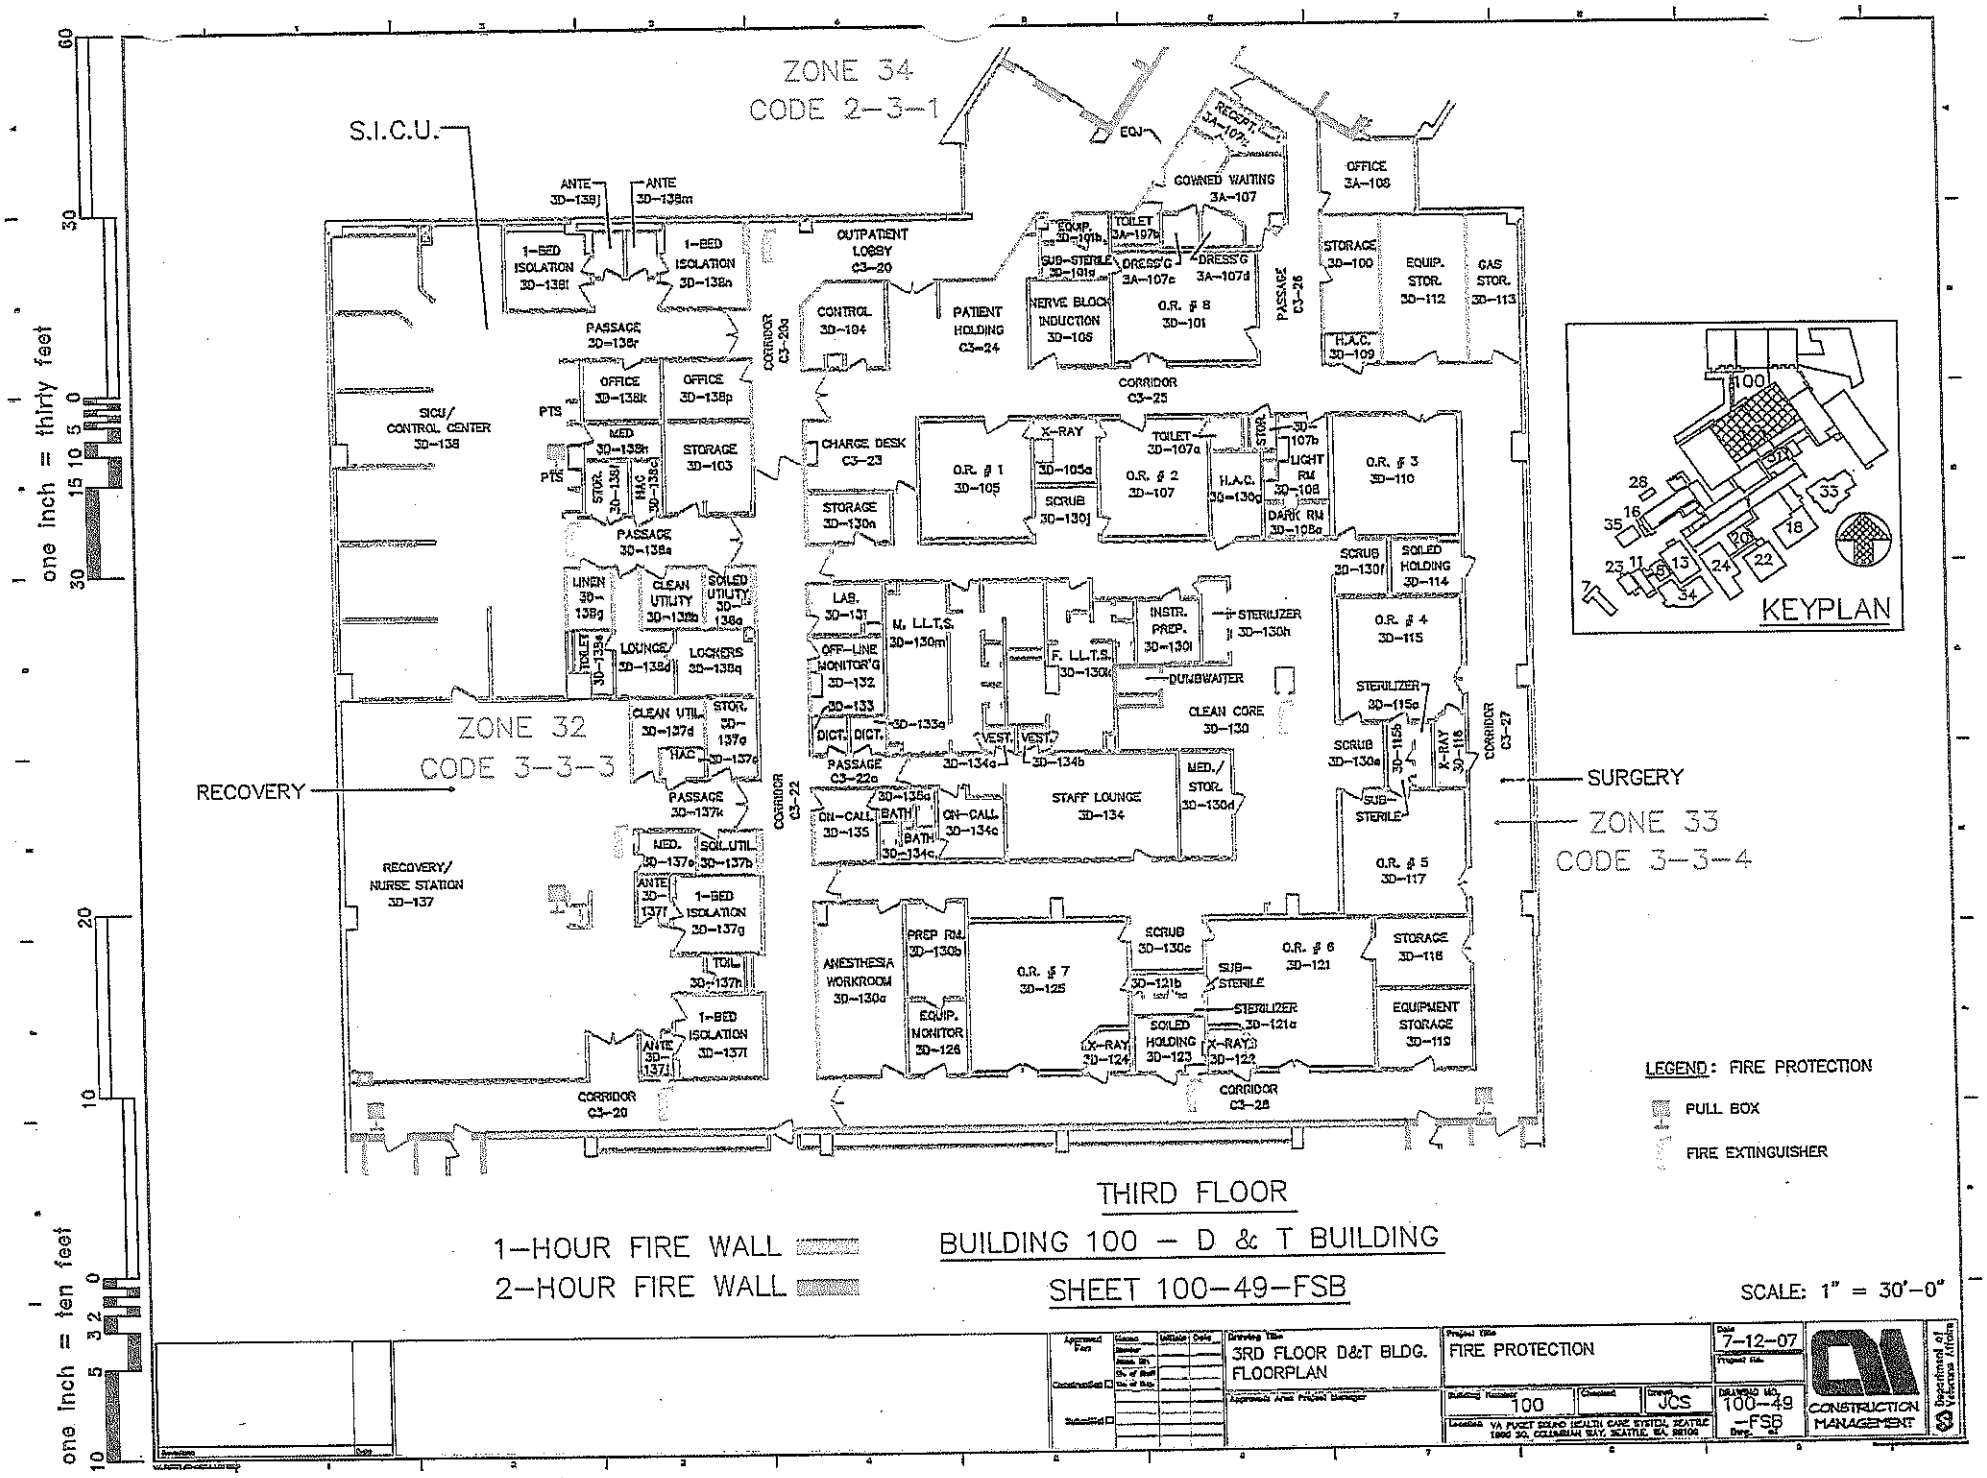
ZONE 34
CODE 2-3-1
S.I.C.U.
ZONE 32
CODE 3-3-3
RECOVERY
SURGERY
ZONE 33
CODE 3-3-4
KEYPLAN
LEGEND: FIRE PROTECTION
PULL BOX
FIRE EXTINGUISHER
1-HOUR FIRE WALL
2-HOUR FIRE WALL
THIRD FLOOR
BUILDING 100 - D & T BUILDING
SHEET 100-49-FSB
SCALE: 1" = 30'-0"
one inch = thirty feet
one inch = ten feet
3RD FLOOR D&T BLDG. FLOORPLAN
FIRE PROTECTION
7-12-07
100
JCS
100-49-FSB
CONSTRUCTION MANAGEMENT

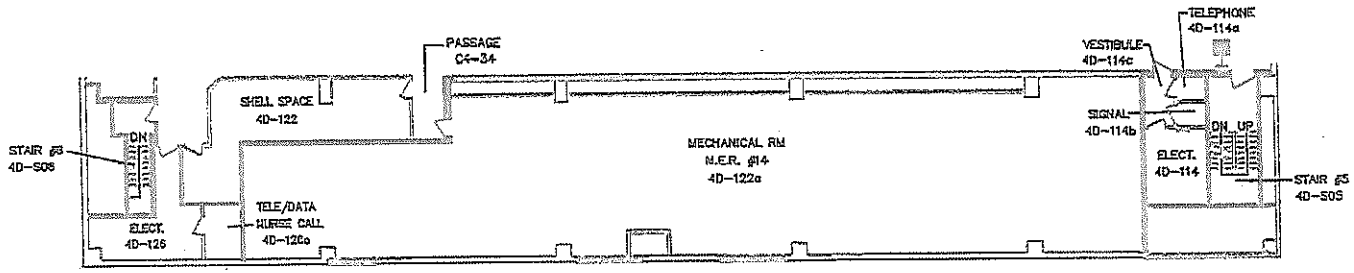

ZONE 1 ???
CODE 3-9-1 ???

4TH FLOOR MECHANICAL ROOMS

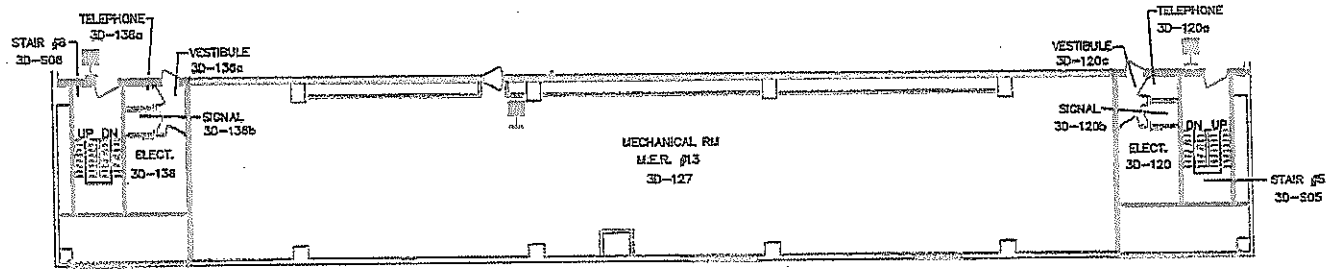

3RD FLOOR MECHANICAL ROOMS

ZONE 1 ???
CODE 3-9-1 ???

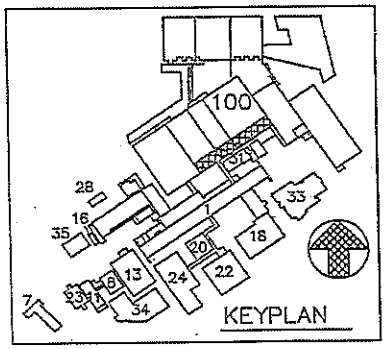

THIRD & FOURTH FLOOR
BUILDING 100 – D & T BUILDING
SHEET 100-50-FSB

1-HOUR FIRE WALL
2-HOUR FIRE WALL

LEGEND: FIRE PROTECTION

PULL BOX

FIRE EXTINGUISHER

SCALE: 1" = 30'-0"

one inch = thirty feet

one inch = ten feet

Approval Text	Name	Initials	Date
Contractor			
Subcontractor			
Drawing Title: 3RD & 4TH FLOOR D&T BLDG. FLOORPLANS	Project Title: FIRE PROTECTION	Date: 7-2-09	
Approval Area Project Manager	Building Number: 100	Checked	Drawn: JCS
	Location: VA PUGET SOUND HEALTH CARE SYSTEM SEATTLE 1660 SO. COLUMBIAN WAY, SEATTLE, WA. 98108	Drawing No.: 100-50 -FSB	Dwg. of

CONSTRUCTION MANAGEMENT

Department of Veterans Affairs

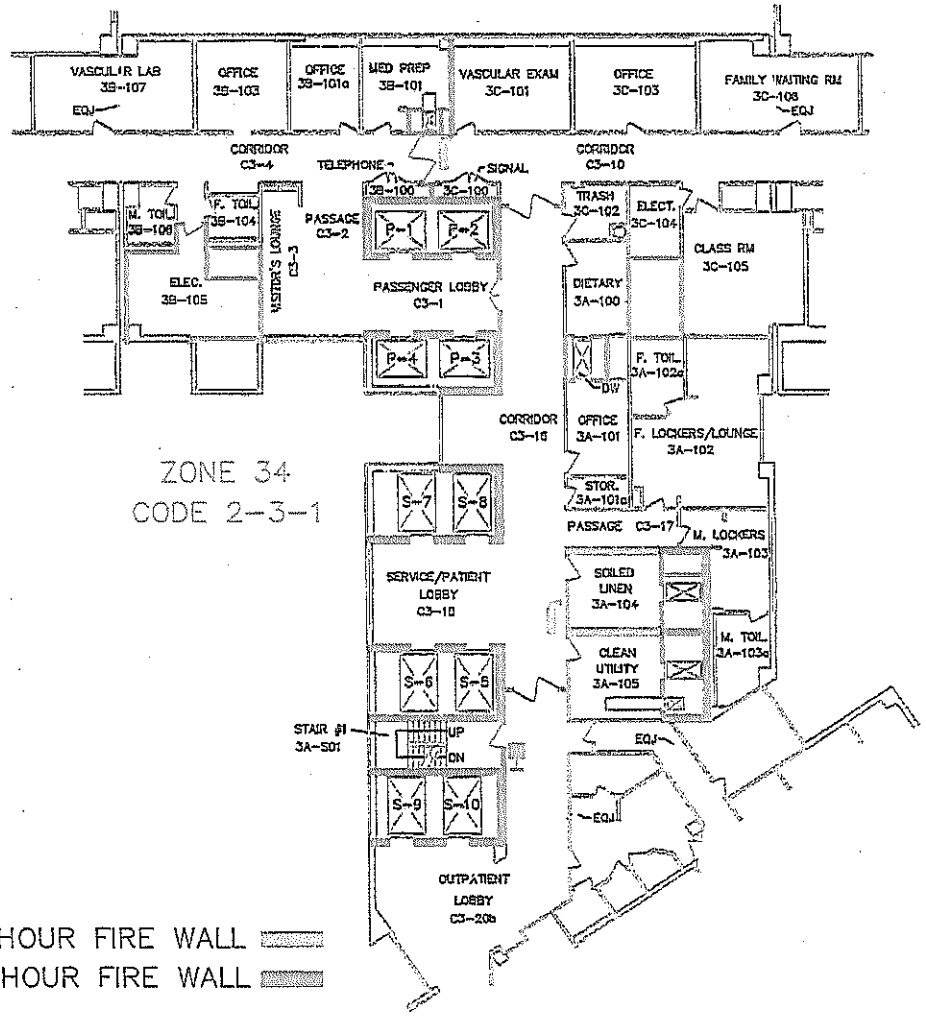

1-HOUR FIRE WALL

2-HOUR FIRE WALL

LEGEND: FIRE PROTECTION

PULL BOX

FIRE EXTINGUISHER

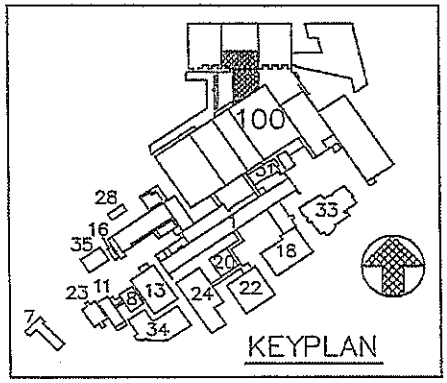

THIRD FLOOR CORE

BUILDING 100 – NURSING TOWER

SHEET 100-51-FSB

SCALE: 1" = 30'-0"

Drawing Title: 3RD FLOOR – CORE NURSING TOWER	Project Title: FIRE PROTECTION	Date: 7-12-07	CONSTRUCTION MANAGEMENT
Approved Area Project Manager	Building Number: 100	Drawn: JCS	Drawing No.: 100-51-FSB
	Location: VA PUGET SOUND HEALTH CARE SYSTEM, SEATTLE, 1660 S. COLUMBIAN WAY, SEATTLE, WA. 98108		Department of Veterans Affairs

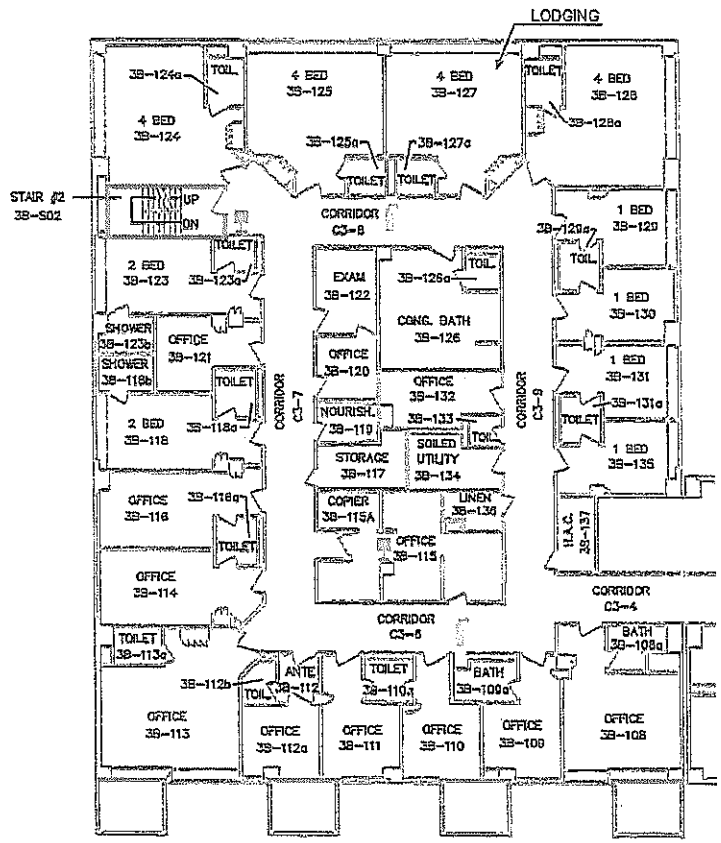

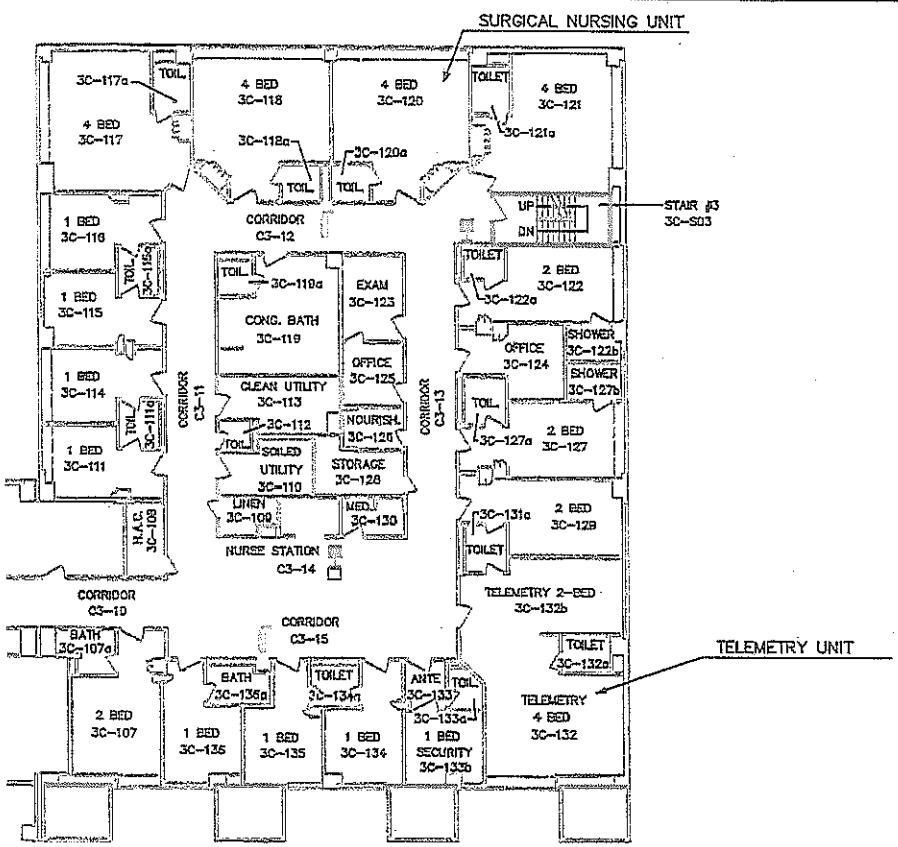

3rd FLOOR WEST NURSING

ZONE 35

CODE 2-3-2

3rd FLOOR EAST NURSING

ZONE 36

CODE 2-3-3

1-HOUR FIRE WALL

2-HOUR FIRE WALL

THIRD FLOOR WEST/EAST

BUILDING 100 – NURSING TOWER

SHEET 100-52-FSB

LEGEND: FIRE PROTECTION

PULL BOX

FIRE EXTINGUISHER

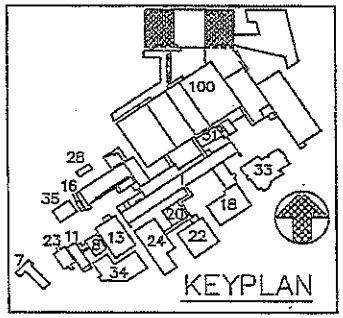

SCALE: 1" = 30'-0"

one inch = thirty feet

one inch = ten feet

Drawing Title: 3RD FLOOR WEST/EAST NURSING TOWER	Project Title: FIRE PROTECTION	Date: 7-12-07	CONSTRUCTION MANAGEMENT
Approvals Area Project Manager	Building Number: 100	Drawn: JCS	Drawing No.: 100-52-FSB
	Location: VA PUGET SOUND HEALTH CARE SYSTEM, SEATTLE 1660 SO. COLUMBIAN WAY, SEATTLE, WA. 98108		Department of Veterans Affairs

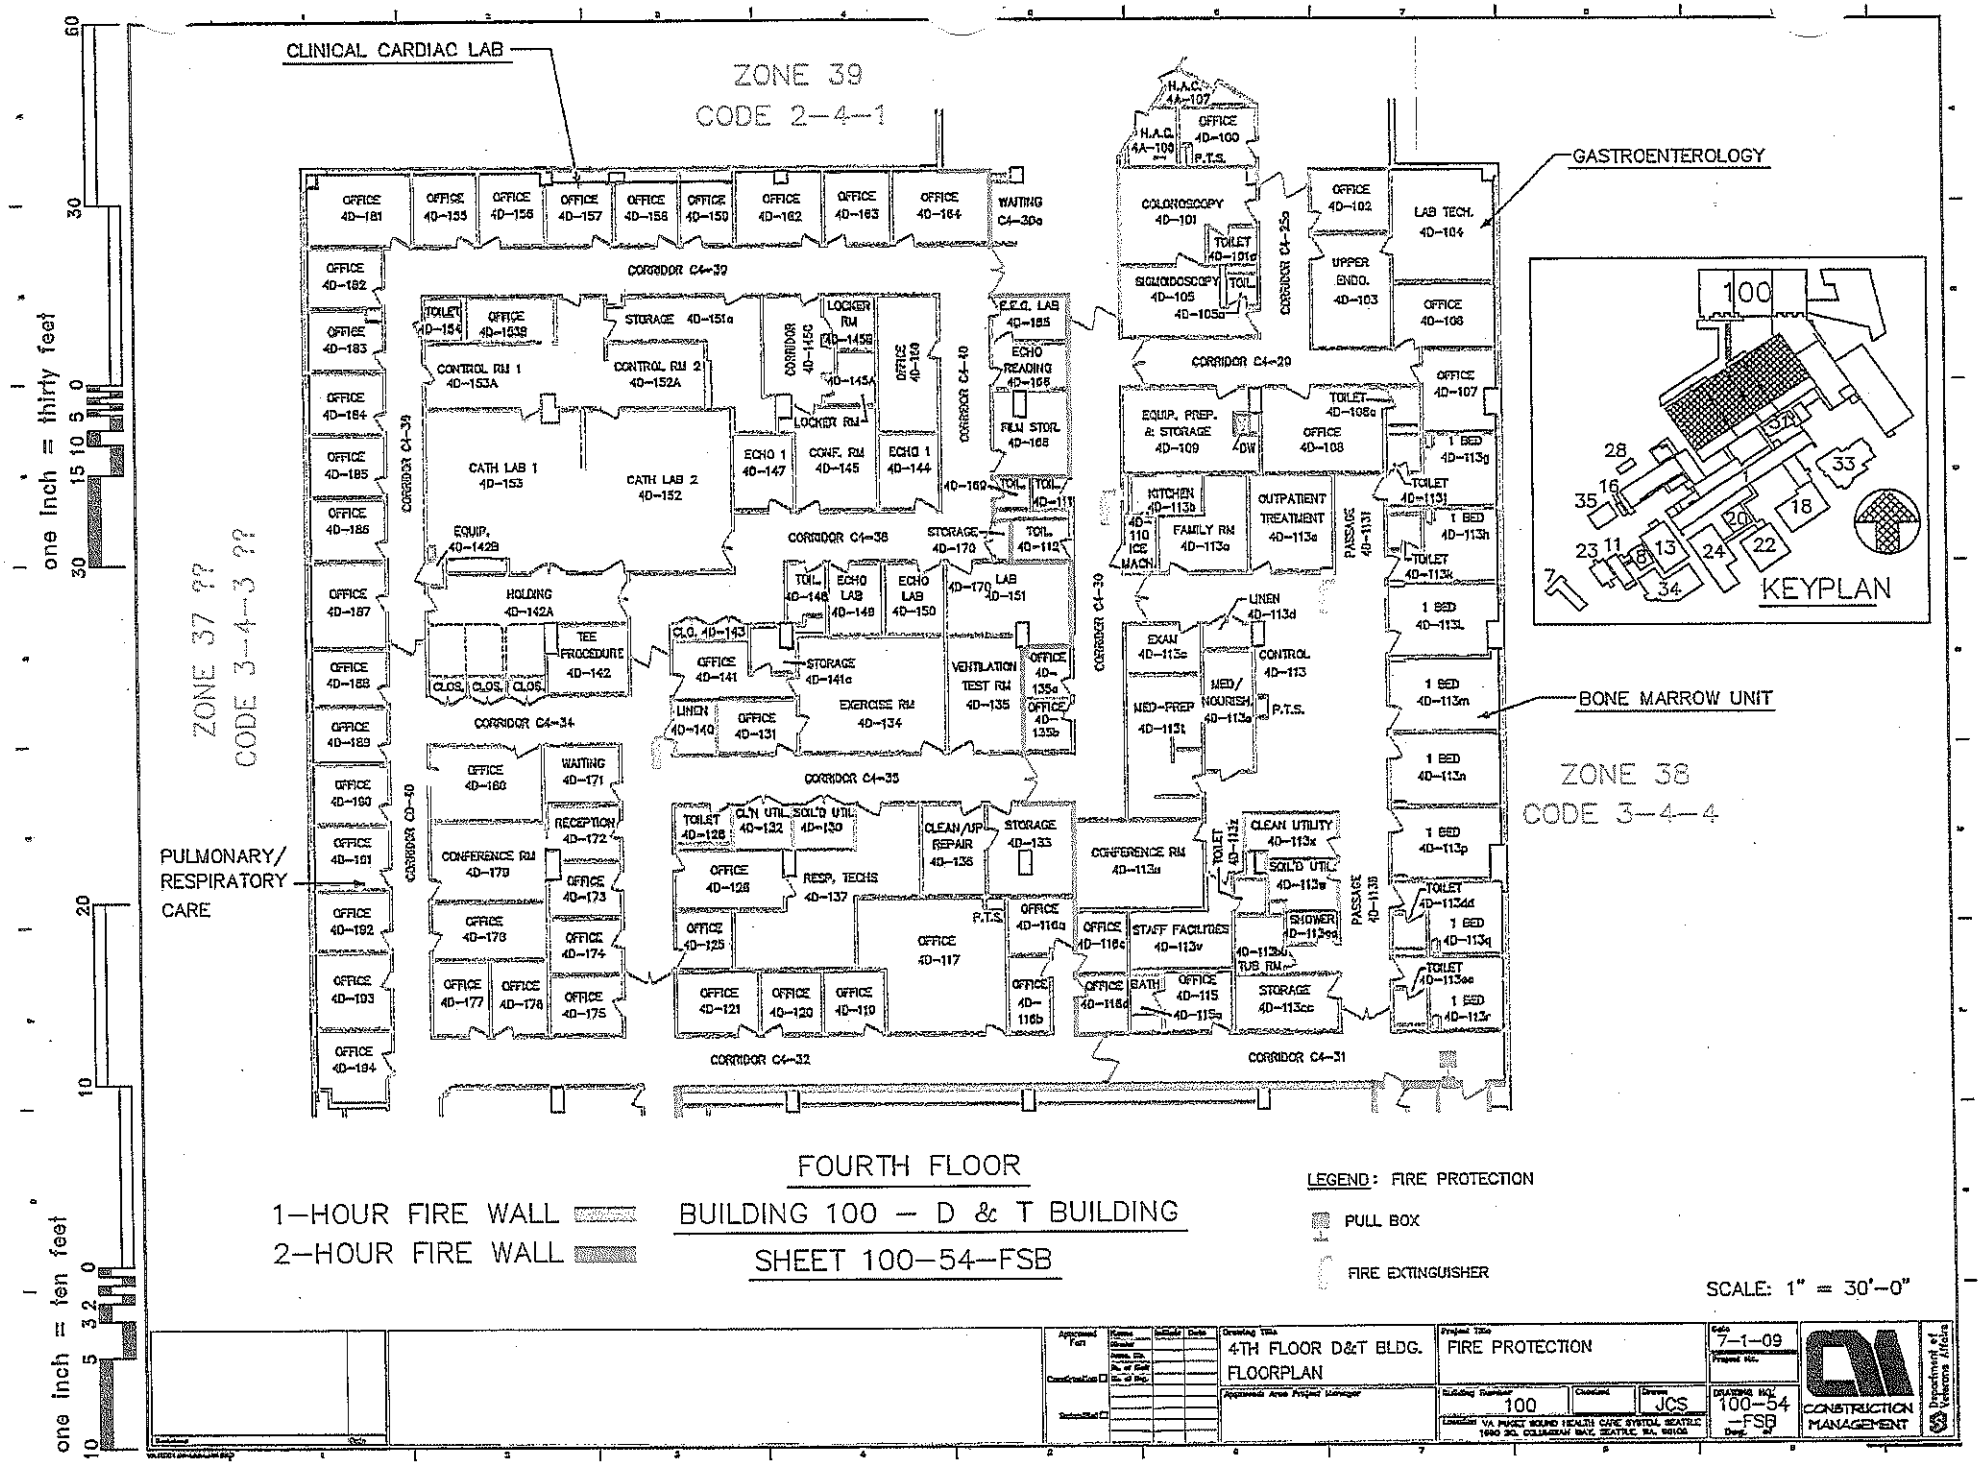
CLINICAL CARDIAC LAB
ZONE 39
CODE 2-4-1
GASTROENTEROLOGY
BONE MARROW UNIT
ZONE 38
CODE 3-4-4
ZONE 37 ??
CODE 3-4-3 ??
PULMONARY/
RESPIRATORY
CARE
CORRIDOR C4-39
CORRIDOR C4-38
CORRIDOR C4-35
CORRIDOR C4-34
CORRIDOR C4-32
CORRIDOR C4-31
CORRIDOR C4-30
CORRIDOR C4-29
CORRIDOR C4-25a
CORRIDOR C4-40
CORRIDOR C4-39
CORRIDOR C4-30
CORRIDOR C4-30a
CATH LAB 1
4D-153
CATH LAB 2
4D-152
CONTROL RM 1
4D-153A
CONTROL RM 2
4D-152A
HOLDING
4D-142A
TEE
PROCEDURE
4D-142
EXERCISE RM
4D-134
VENTILATION
TEST RM
4D-135
CONFERENCE RM
4D-179
CONFERENCE RM
4D-113d
COLONOSCOPY
4D-101
SIGMOIDOSCOPY
4D-105
UPPER
ENDO.
4D-103
LAB TECH.
4D-104
EQUIP. PREP.
& STORAGE
4D-109
KITCHEN
4D-113b
FAMILY RM
4D-113a
OUTPATIENT
TREATMENT
4D-113e
EXAM
4D-113c
MED/
NOURISH.
4D-113g
MED-PREP
4D-113f
CONTROL
4D-113
CLEAN UTILITY
4D-113k
SOILD UTIL.
4D-113e
STAFF FACILITIES
4D-113v
STORAGE
4D-113cc
PASSAGE
4D-113i
PASSAGE
4D-113j
KEYPLAN
100
FOURTH FLOOR
BUILDING 100 – D & T BUILDING
SHEET 100-54-FSB
1-HOUR FIRE WALL
2-HOUR FIRE WALL
LEGEND: FIRE PROTECTION
PULL BOX
FIRE EXTINGUISHER
SCALE: 1" = 30'-0"
one inch = thirty feet
one inch = ten feet
4TH FLOOR D&T BLDG.
FLOORPLAN
FIRE PROTECTION
7-1-09
100
JCS
100-54
-FSB
CONSTRUCTION
MANAGEMENT

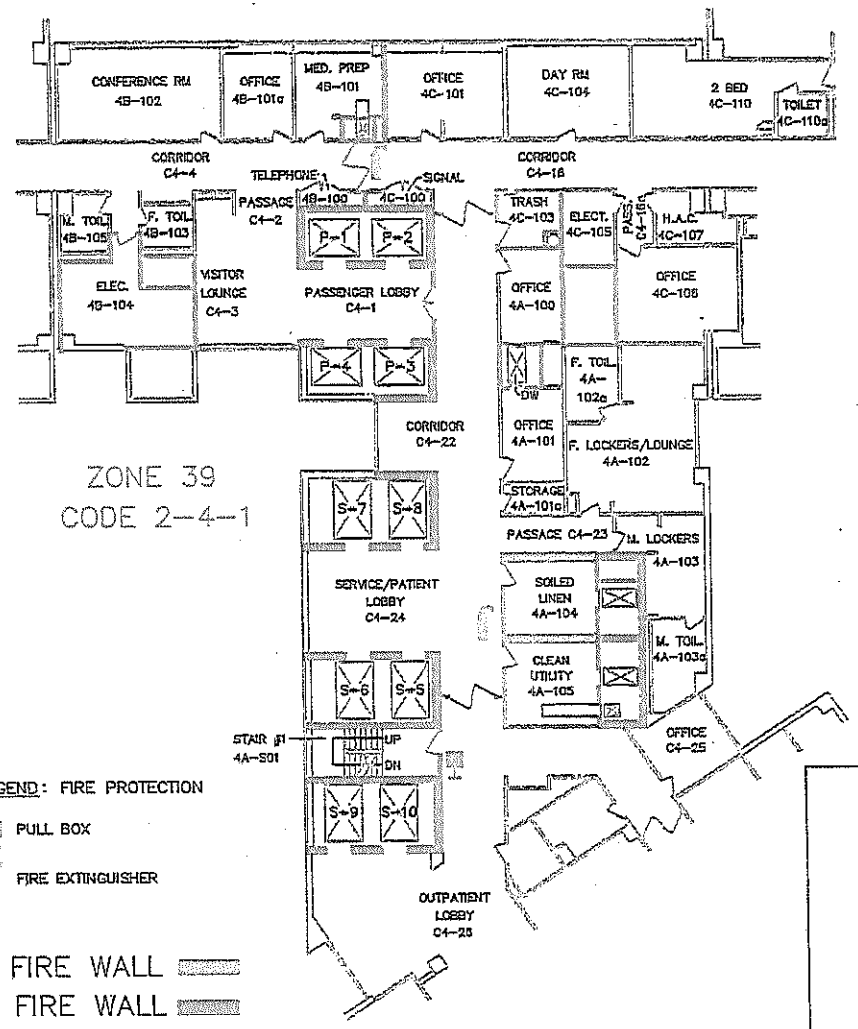

FOURTH FLOOR CORE

BUILDING 100 – NURSING TOWER

SHEET 100-55-FSB

SCALE: 1" = 30'-0"

one inch = thirty feet

one inch = ten feet

Drawing Title	4TH FLOOR – CORE NURSING TOWER
Project Title	FIRE PROTECTION
Date	7-13-07
Building Number	100
Drawn	JCS
Drawing No.	100-55 -FSB
Location	VA PUGET SOUND HEALTH CARE SURGICAL SEATTLE 1660 S. COLUMBIAN WAY, SEATTLE, WA. 98108

CONSTRUCTION MANAGEMENT

Department of Veterans Affairs

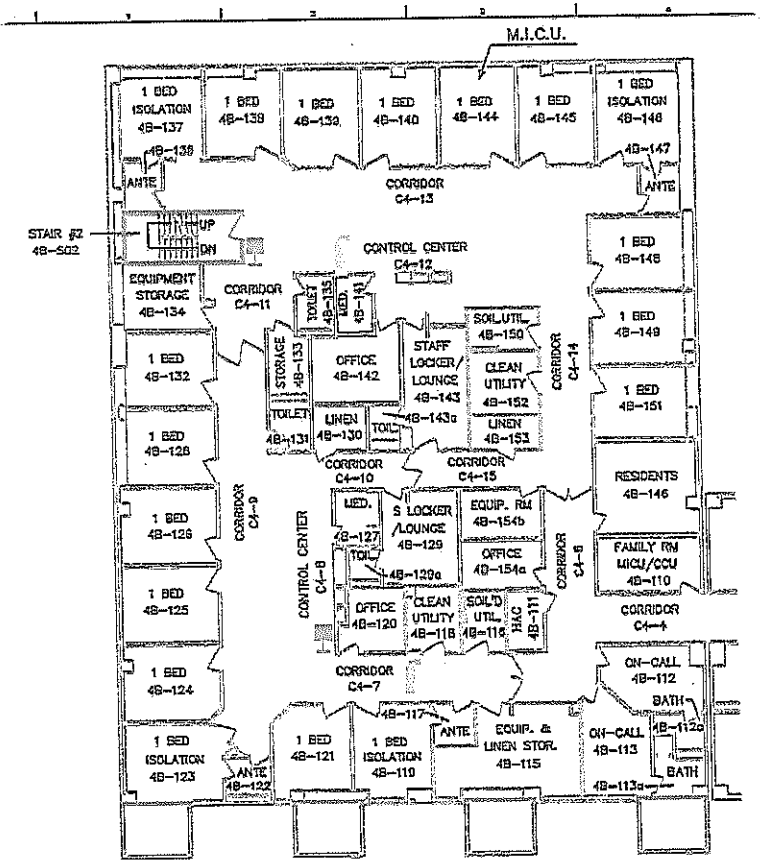

4TH FLOOR WEST NURSING

ZONE 40

CODE 2-4-2

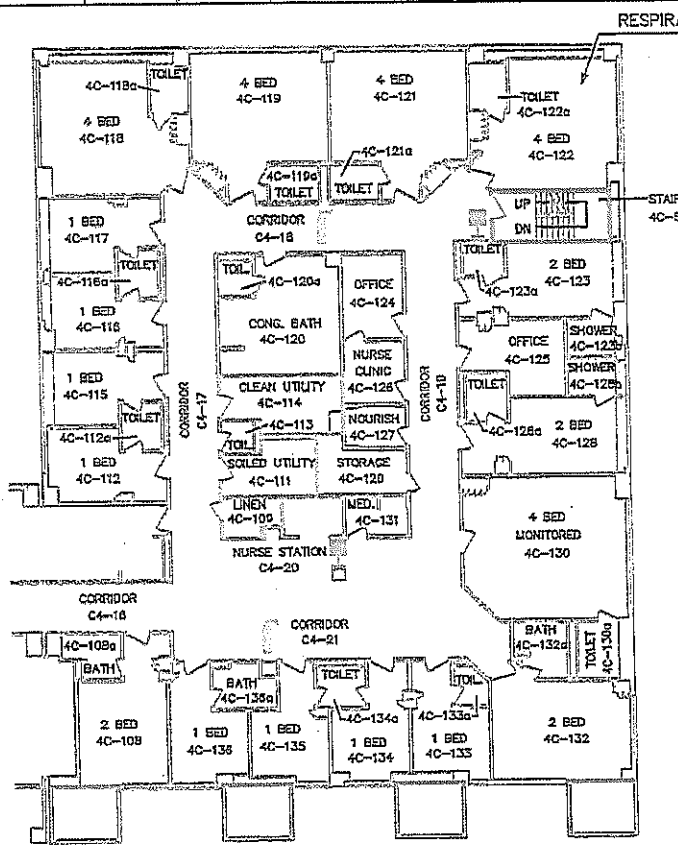

4TH FLOOR EAST NURSING

ZONE 41

CODE 2-4-3

FOURTH FLOOR WEST/EAST

BUILDING 100 – NURSING TOWER

SHEET 100-56-FSB

LEGEND: FIRE PROTECTION

PULL BOX

FIRE EXTINGUISHER

1-HOUR FIRE WALL

2-HOUR FIRE WALL

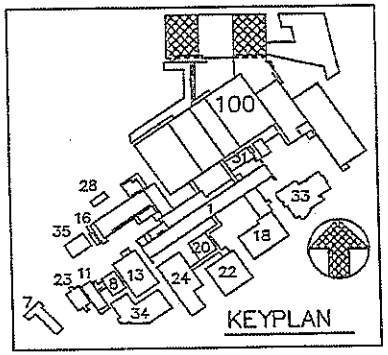

SCALE: 1" = 30'-0"

one inch = thirty feet

one inch = ten feet

Drawing Title: 4TH FLOOR WEST/EAST NURSING TOWER	Project Title: FIRE PROTECTION	Date: 7-13-07	CONSTRUCTION MANAGEMENT
Approved: Area Project Manager	Building Number: 100	Drawn: JCS	Drawing No.: 100-56 -FSB
	Location: VA PUGET SOUND HEALTH CARE SYSTEM, SEATTLE 1660 SO. COLUMBIAN WAY, SEATTLE, WA. 98108		Department of Veterans Affairs

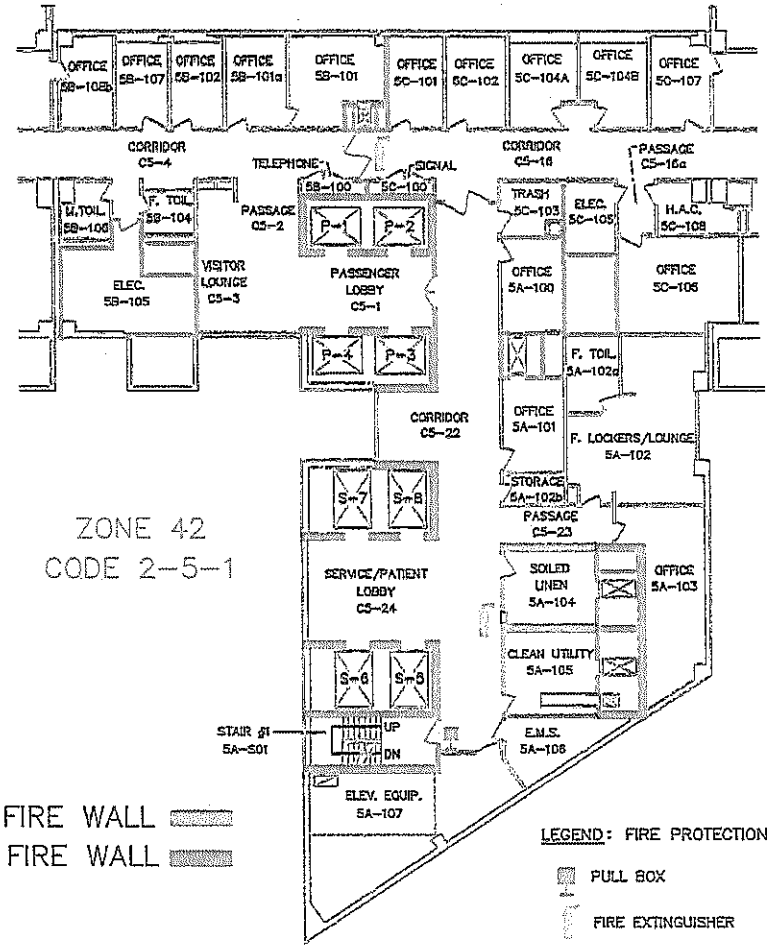

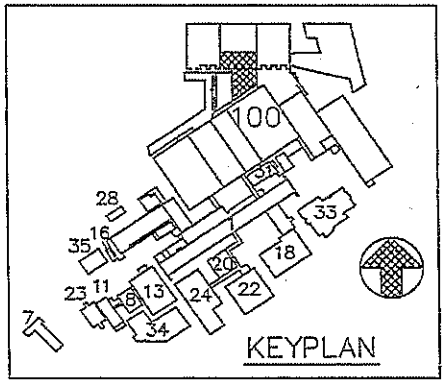

FIFTH FLOOR CORE

BUILDING 100 – NURSING TOWER

SHEET 100-58-FSB

SCALE: 1" = 30'-0"

one inch = thirty feet

one inch = ten feet

Drawing Title: 5TH FLOOR – CORE NURSING TOWER	Project Title: FIRE PROTECTION	Date: 7-13-07	CONSTRUCTION MANAGEMENT
Building Number: 100	Checked:	Drawn: JCS	DRAWING NO. 100-58 -FSB
Location: VA PUGET SOUND HEALTH CARE SYSTEM, SEATTLE 1660 S. COLUMBIAN WAY, SEATTLE, WA. 98108			Department of Veterans Affairs

HEMODIALYSIS NURSING UNIT

STRETCHER & W/C STOR. C5-12

1 BED 5B-133 | 1 BED 5B-134 | 1 BED 5B-136 | 1 BED 5B-137 | 1 BED 5B-138 | 1 BED 5B-139

2 BED TRAINING 5B-132

CORRIDOR C5-13

TOILET 5B-140a

STAIR #2 5B-502

UP DN

STOR. 5B-135

NURSE STATION C5-14

1 BED 5B-140

DIALYSATE 5B-131

OFFICE 5B-127

SOIL'D UTIL. /STORAGE 5B-141

LINEN 5B-125

1 BED 5B-142

MAINT./ REPAIR 5B-124

WATER TREAT. 5B-130

CORRIDOR C5-9

CORRIDOR C5-11

CORRIDOR C5-15

5B-142a TOILET

TOILET 5B-143a

PASSAGE C5-10

5B-128 STAFF LOCK'R /SHOWER

TOIL. 5B-129 FAT.

CONF. 5B-143

DIALYSER PREP. 5B-123

HAC 5B-122

OFFICE 5B-126

OFFICE 5B-144

OFFICE 5B-108a

PRIMARY CARE 5B-121

OFFICE 5B-114

SECRETARY /WAITING C5-6

OFFICE 5B-109

OFFICE 5B-119

OFFICE 5B-120

CORRIDOR C5-7

OFFICE 5B-118

OFFICE 5B-119a

OFFICE 5B-113

OFFICE 5B-112

OFFICE 5B-111

EXAM 5B-110

WAITING C5-5

PASSAGE C5-8

E.E.G. LAB 5B-100

OFFICE 5B-117

OFFICE 5B-116

OFFICE 5B-115

EEG

5th FLOOR WEST

ZONE 43

CODE 2-5-2

MED/NEURO/REHAB NURSING UNIT

OFFICE 5C-119b

OFFICE 5C-120

OFFICE 5C-122

OFFICE 5C-123

OFFICE 5C-119

TOIL. 5C-119a

5C-120a TOILET

5C-122a TOILET

TOILET 5C-123a

OFFICE 5C-118

CORRIDOR C5-18

STAIR #3 5C-503

UP DN

TOILET

5C-124a

5C-117a TOIL.

TOILET 5C-121a

OFFICE 5C-125

T.C.D. LAB 5C-124

1 BED 5C-117

CONG. BATH 5C-121

OFFICE 5C-126

SHOWER 5C-124b

SHOWER 5C-124b

1 BED 5C-116

CLEAN UTILITY 5C-115

OFFICE 5C-127

TOILET

5C-129a

TOIL.

CORRIDOR C5-17

NOURISH 5C-128

CORRIDOR C5-19

OFFICE 5C-129

1 BED 5C-113

TOIL.

SOILED UTILITY 5C-112

STORAGE 5C-130

5C-113a

LINEN 5C-111

MED 5C-132

4 BED MONITORED 5C-131

EXAM 5C-110

TOIL.

5C-110a

NURSE STATION C5-20

5C-131a

CORRIDOR C5-16

CORRIDOR C5-21

TOILET 5C-134a

TOILET

5C-109a

BATH

BATH 5C-138a

TOILET 5C-136a

TOIL. 5C-135a

2 BED 5C-109

1 BED 5C-138

1 BED 5C-137

1 BED 5C-136

1 BED 5C-135

4 BED 5C-134

5th FLOOR EAST

ZONE 44

CODE 2-5-3

FIFTH FLOOR WEST/EAST
NURSING TOWER – BUILDING 100
SHEET 100-59-FSB

1-HOUR FIRE WALL

2-HOUR FIRE WALL

LEGEND: FIRE PROTECTION

PULL BOX

FIRE EXTINGUISHER

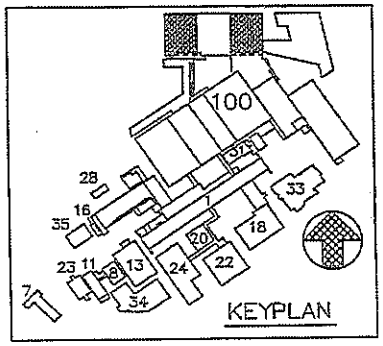

SCALE: 1" = 30'-0"

one inch = thirty feet

one inch = ten feet

Drawing Title: 5TH FLOOR WEST/EAST NURSING TOWER	Project Title: FIRE PROTECTION	Date: 7-13-07	CONSTRUCTION MANAGEMENT
Approximate Area Project Manager	Building Number: 100	Drawn: JCS	Drawing No.: 100-59 -FSB
	VA PUGET SOUND HEALTH CARE SYSTEM, SEATTLE 1660 SO. COLUMBIAN WAY, SEATTLE, WA. 98108		Department of Veterans Affairs

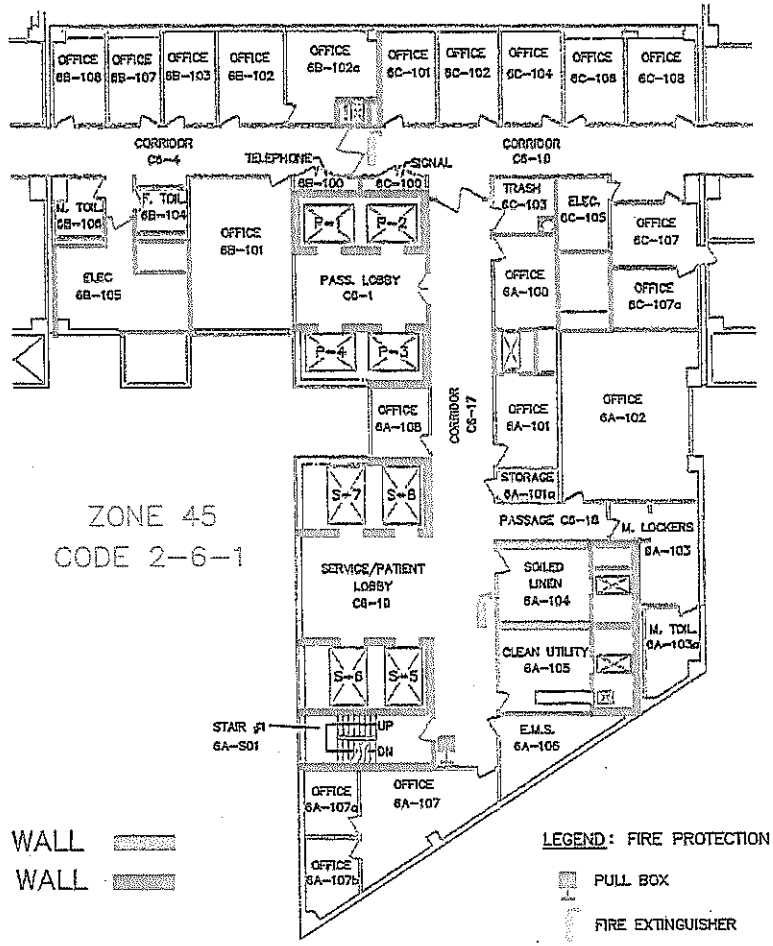

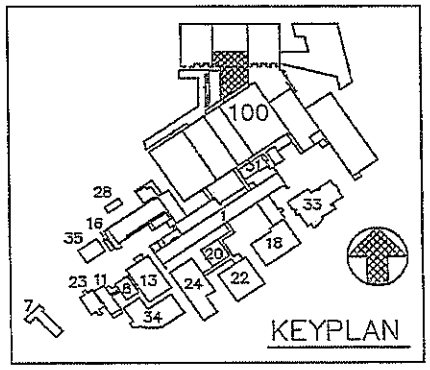

SIXTH FLOOR CORE

BUILDING 100 – NURSING TOWER

SHEET 100-61-FSB

SCALE: 1" = 30'-0"

one inch = thirty feet

one inch = ten feet

Drawing Title	6TH FLOOR – CORE NURSING TOWER
Project Title	FIRE PROTECTION
Date	7-13-07
Building Number	100
Drawn	JCS
Drawing No.	100-61 -FSB
Location	VA PUGET SOUND HEALTH CARE SYSTEM, SEATTLE 1660 S. COLUMBIAN WAY, SEATTLE, WA. 98108

CONSTRUCTION MANAGEMENT

Department of Veterans Affairs

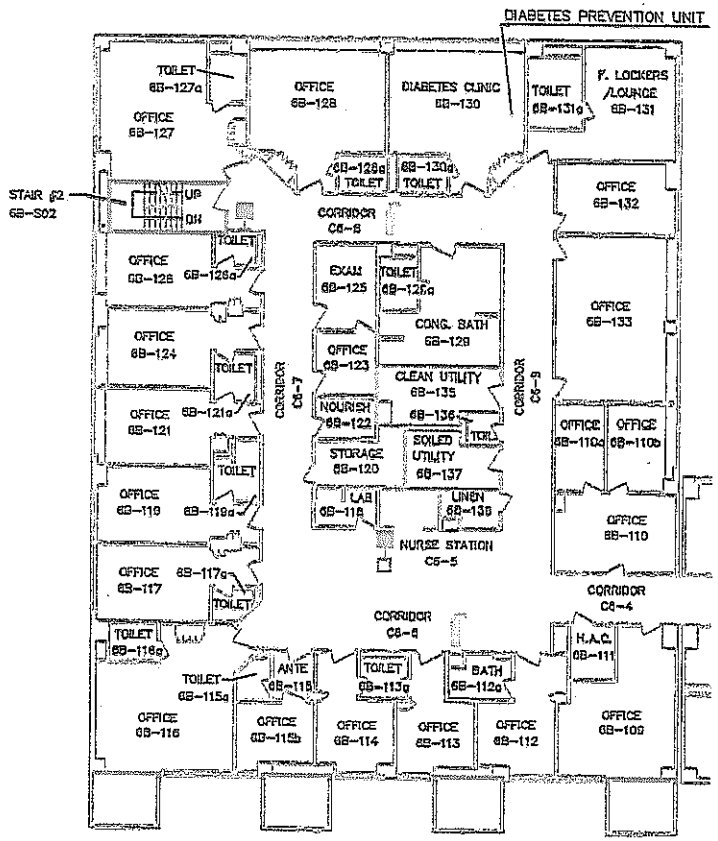

6TH FLOOR WEST

ZONE 46

CODE 2-6-2

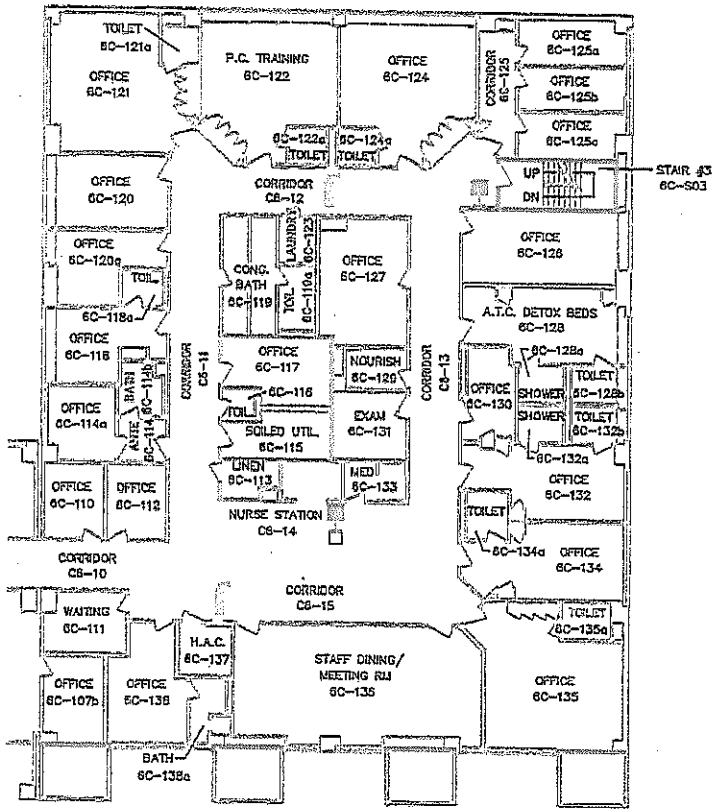

6TH FLOOR EAST

ZONE 47

CODE 2-6-3

SIXTH FLOOR WEST/EAST

BUILDING 100 – NURSING TOWER

SHEET 100-62-FSB

1-HOUR FIRE WALL

2-HOUR FIRE WALL

LEGEND: FIRE PROTECTION

PULL BOX

FIRE EXTINGUISHER

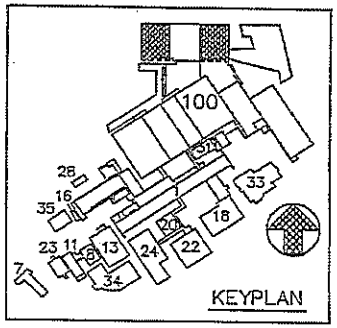

SCALE: 1" = 30'-0"

one inch = thirty feet

one inch = ten feet

Drawing Title: 6TH FLOOR WEST/EAST NURSING TOWER	Project Title: FIRE PROTECTION	Date: 7-13-07	CONSTRUCTION MANAGEMENT
Approved Area Project Manager	Building Number: 100	Drawn: JCS	Drawing No.: 100-62 -FSB
	Location: VA PUGET SOUND HEALTH CARE SYSTEM, SEATTLE 1660 S.E. COLUMBIAN WAY, SEATTLE, WA. 98108		Department of Veterans Affairs

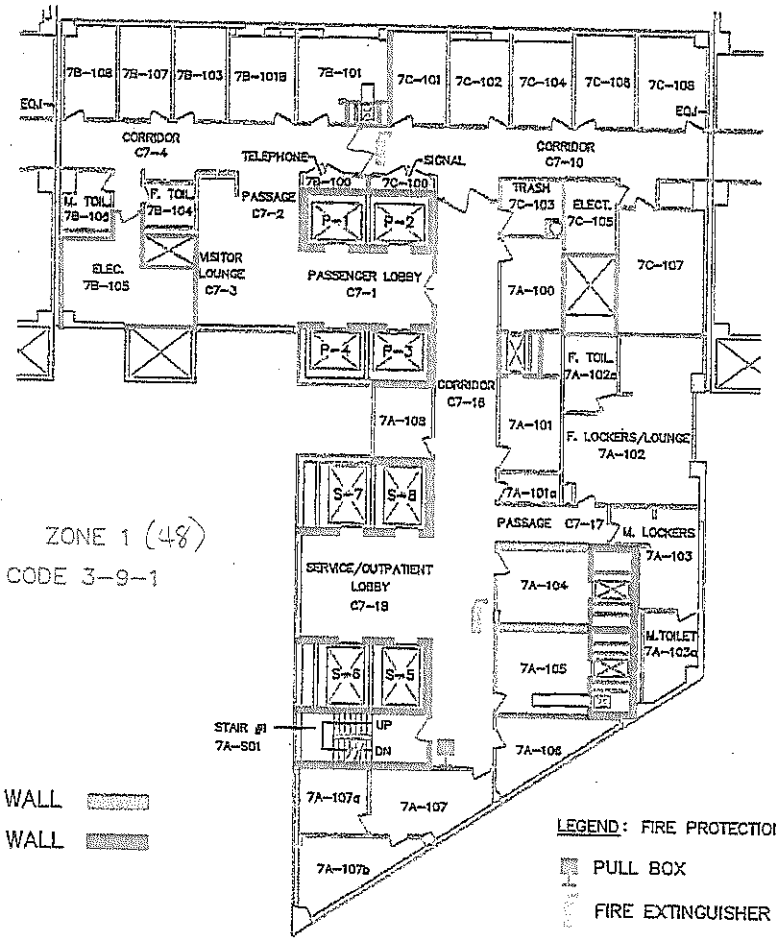

ZONE 1 (48)
CODE 3-9-1

1-HOUR FIRE WALL
2-HOUR FIRE WALL

LEGEND: FIRE PROTECTION
PULL BOX
FIRE EXTINGUISHER

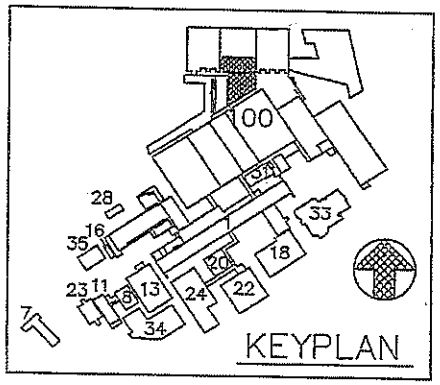

KEYPLAN

SEVENTH FLOOR CORE

BUILDING 100 – NURSING TOWER

SHEET 100-64-FSB

SCALE: 1" = 30'-0"

one inch = thirty feet

one inch = ten feet

Drawing Title: 7TH FLOOR – CORE NURSING TOWER	Project Title: FIRE PROTECTION	Date: 1-16-09	CONSTRUCTION MANAGEMENT
Approved Area Project Manager	Building Number: 100	Drawn: JCS	Drawing No. 100-64-FSB
	Location: VA PUGET SOUND HEALTH CARE SYSTEM, SEATTLE 1660 SO. COLUMBIAN WAY, SEATTLE, WA 98108		Department of Veterans Affairs

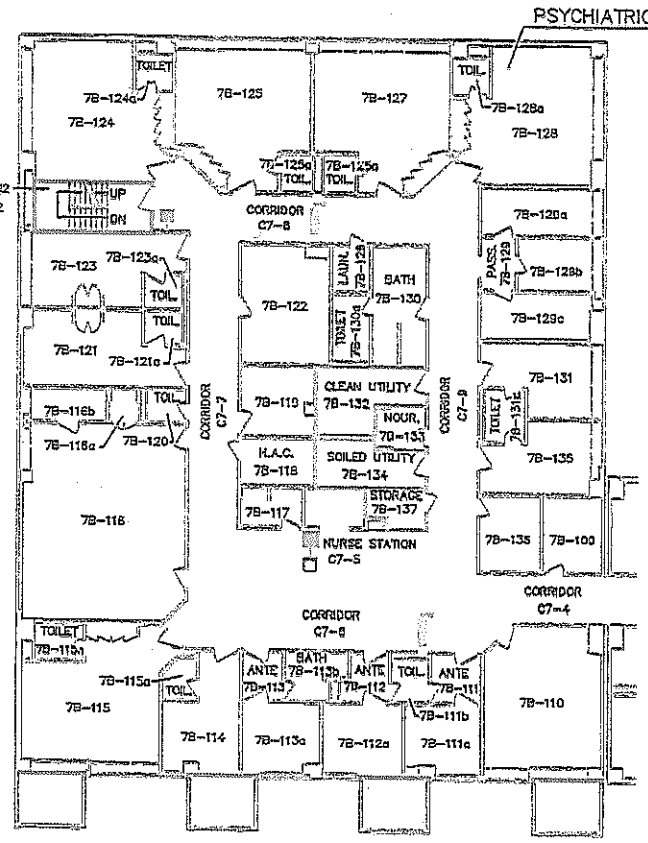

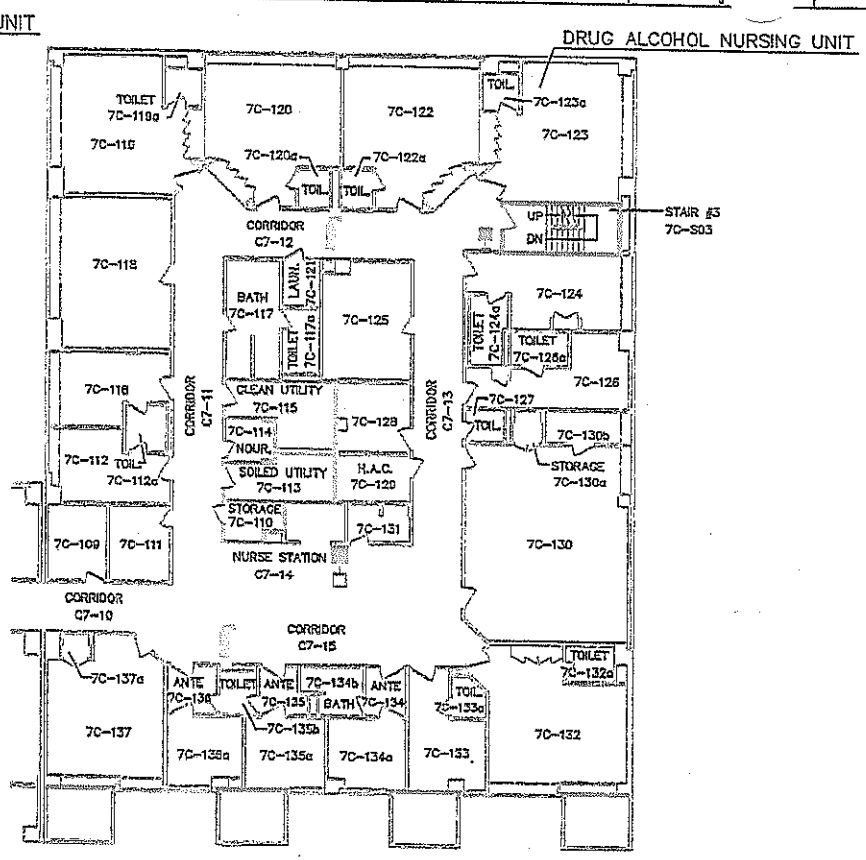

7th FLOOR WEST

ZONE 49

CODE 2-7-2

SEVENTH FLOOR WEST/EAST

BUILDING 100 – NURSING TOWER

SHEET 100-65-FSB

7th FLOOR EAST

ZONE 50

CODE 2-7-3

1-HOUR FIRE WALL

2-HOUR FIRE WALL

LEGEND: FIRE PROTECTION

PULL BOX

FIRE EXTINGUISHER

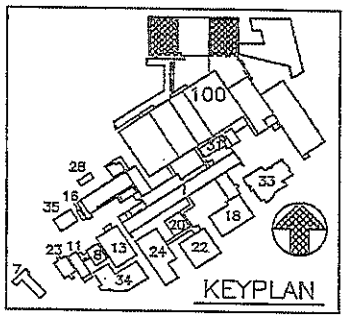

SCALE: 1" = 30'-0"

one inch = thirty feet

one inch = ten feet

Drawing Title: 7TH FLOOR WEST/EAST NURSING TOWER	Project Title: FIRE PROTECTION	Date: 1-16-09	CONSTRUCTION MANAGEMENT
	Building Number: 100	Drawn: JCS	DRAWING NO. 100-65-FSB
	Location: VA PUGET SOUND HEALTH CARE SYSTEM, SEATTLE 1660 S. COLUMBIAN WAY, SEATTLE, WA 98108		Department of Veterans Affairs

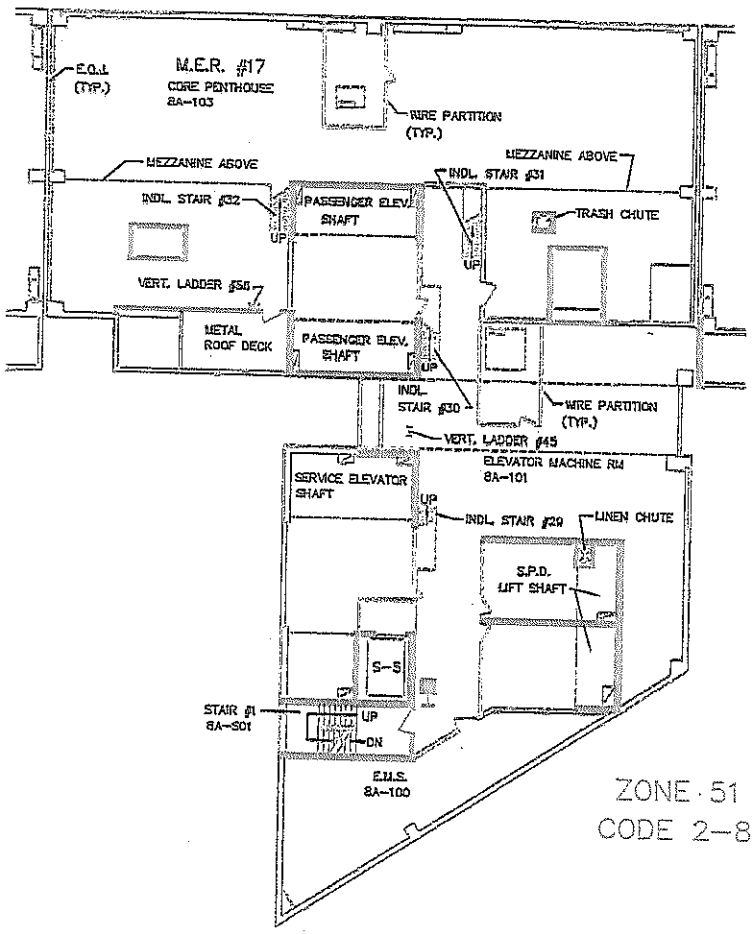

PENTHOUSE LEVEL EL. 466'-0"

ZONE 51
CODE 2-8

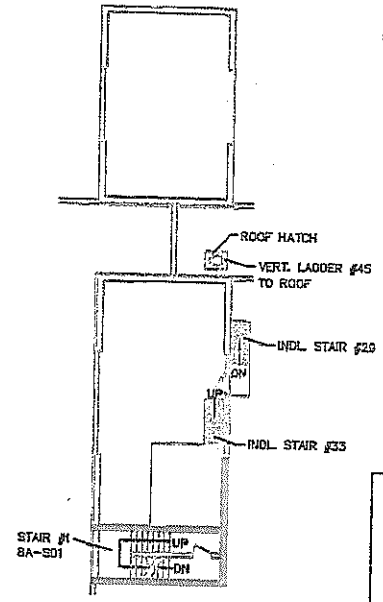

ELEVATOR MACHINE RM
/2ND LEVEL EL. 484'-0"

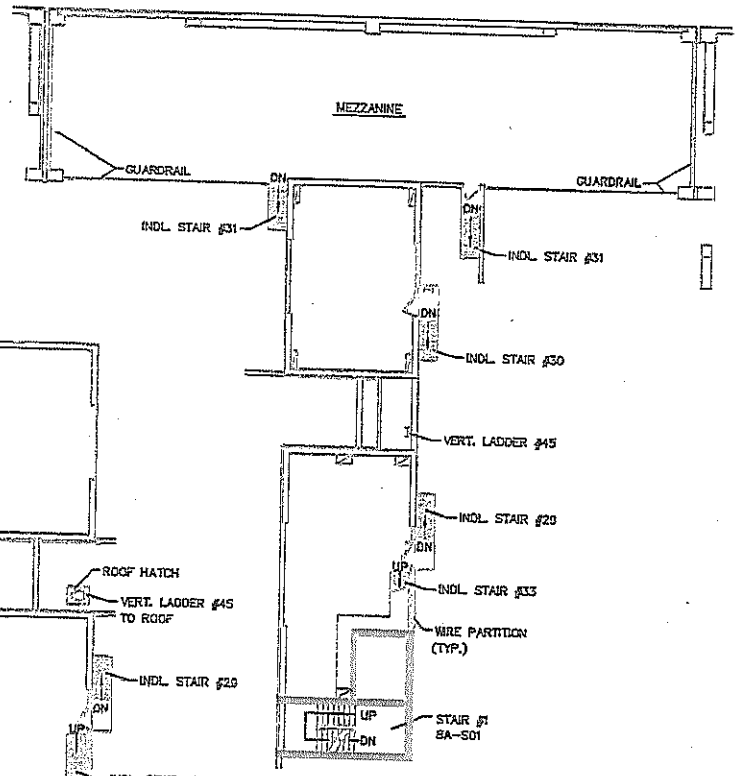

ELEVATOR MACHINE RM EL. 475'-0"

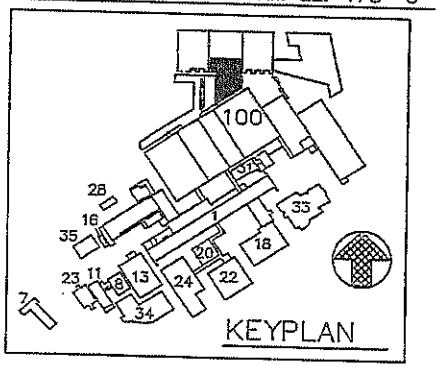

2-HOUR FIRE WALL

LEGEND: FIRE PROTECTION

PULL BOX

FIRE EXTINGUISHER

EIGHTH FLOOR CORE

BUILDING 100 – NURSING TOWER

SHEET 100-66-FSB

one inch = thirty feet

one inch = ten feet

SCALE: 1" = 30'-0"

Drawing Title	8TH FLOOR – CORE NURSING HOME
Project Title	FIRE PROTECTION
Date	7-13-07
Building Number	100
Drawn	JCS
Drawing No.	100-66 -FSB
Location	VA PUGET SOUND HEALTH CARE SYSTEM, SEATTLE 1660 S. COLUMBIAN WAY, SEATTLE, WA. 98108

CONSTRUCTION MANAGEMENT

Department of Veterans Affairs

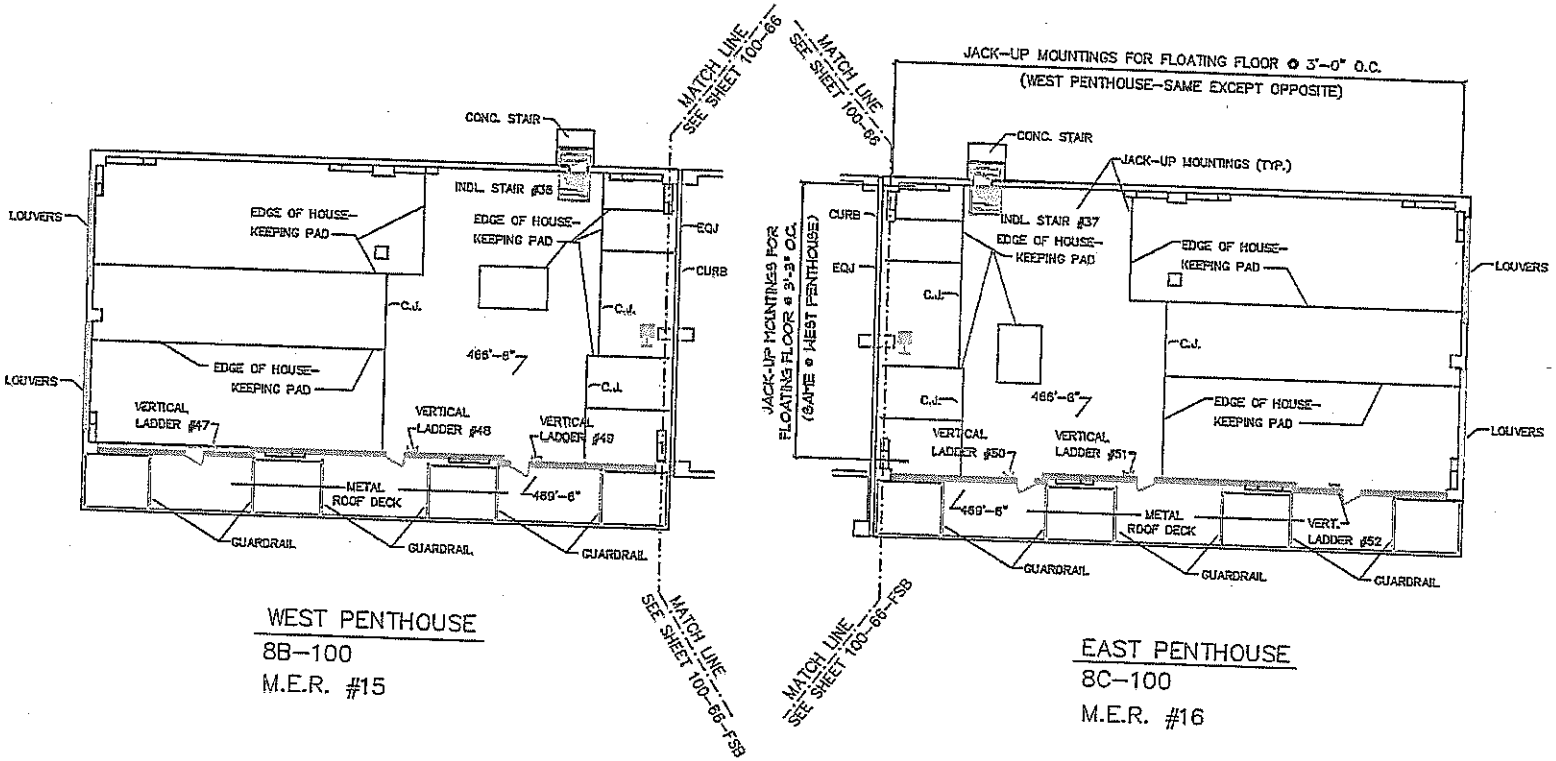

WEST PENTHOUSE
8B-100
M.E.R. #15

EAST PENTHOUSE
8C-100
M.E.R. #16

LEGEND: FIRE PROTECTION
PULL BOX
FIRE EXTINGUISHER

2 HOUR FIRE WALL

EIGHTH FLOOR WEST/EAST
BUILDING 100 – NURSING TOWER
SHEET 100-67-FSB

SCALE: 1" = 30'-0"

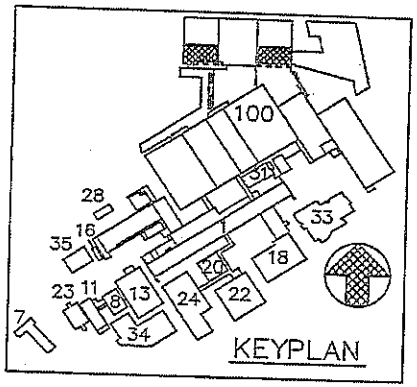

one inch = thirty feet

one inch = ten feet

Drawing Title: 8TH FLOOR WEST/EAST NURSING TOWER	Project Title: FIRE PROTECTION	Date: 7-13-07	CONSTRUCTION MANAGEMENT
Approved Area Project Manager	Building Number: 100	Drawn: JCS	Project No. 663-014
	Location: VA PUGET SOUND HEALTH CARE SYSTEM, SEATTLE 1660 SO. COLUMBIAN WAY, SEATTLE, WA. 98108		DRAWING NO. 100-67 FSB

Department of Veterans Affairs