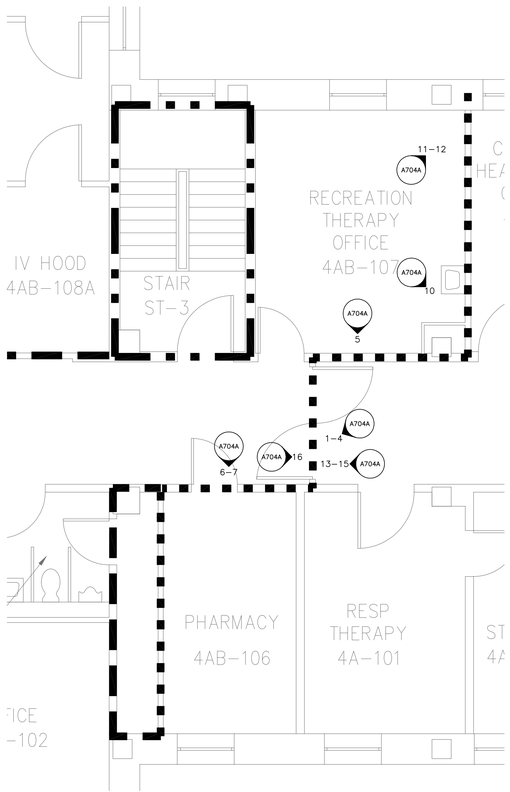

4 FOURTH FLOOR ENLARGED PLAN 1
A402 1/4" = 1'-0"

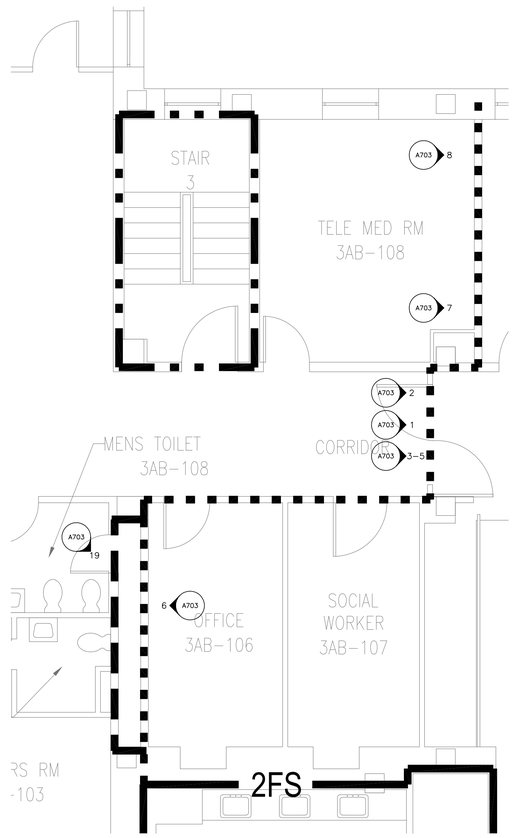

3 THIRD FLOOR ENLARGED PLAN 1
A402 1/4" = 1'-0"

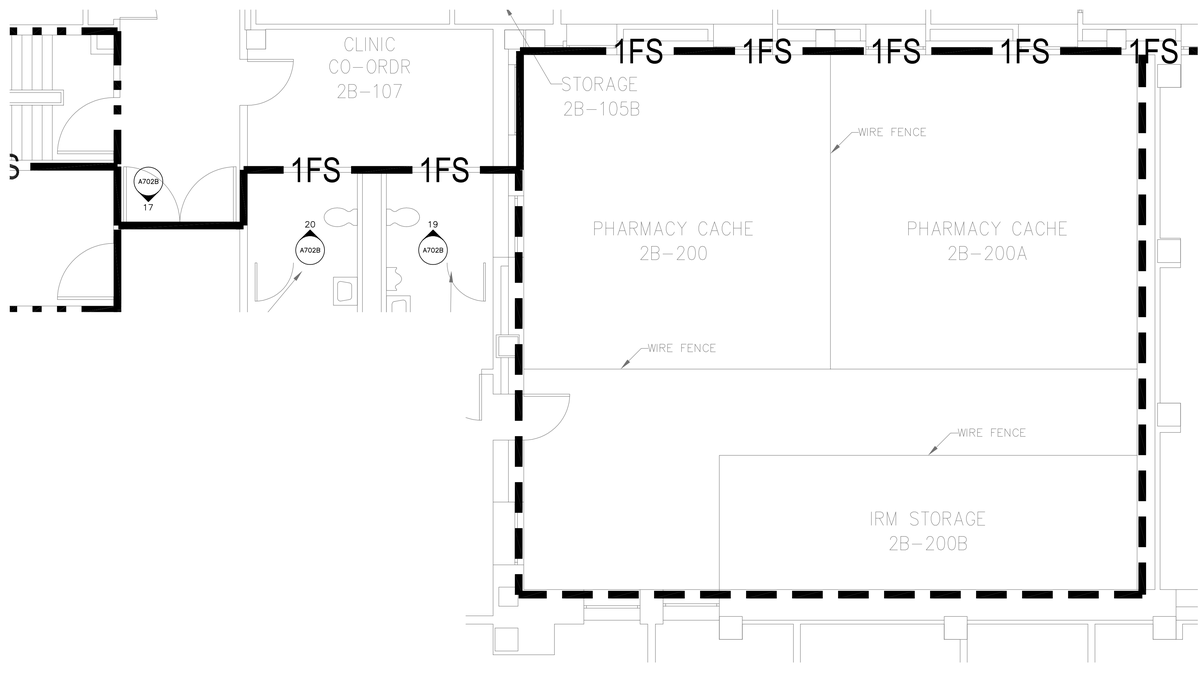

1 SECOND FLOOR ENLARGED PLAN 5
A402 1/4" = 1'-0"

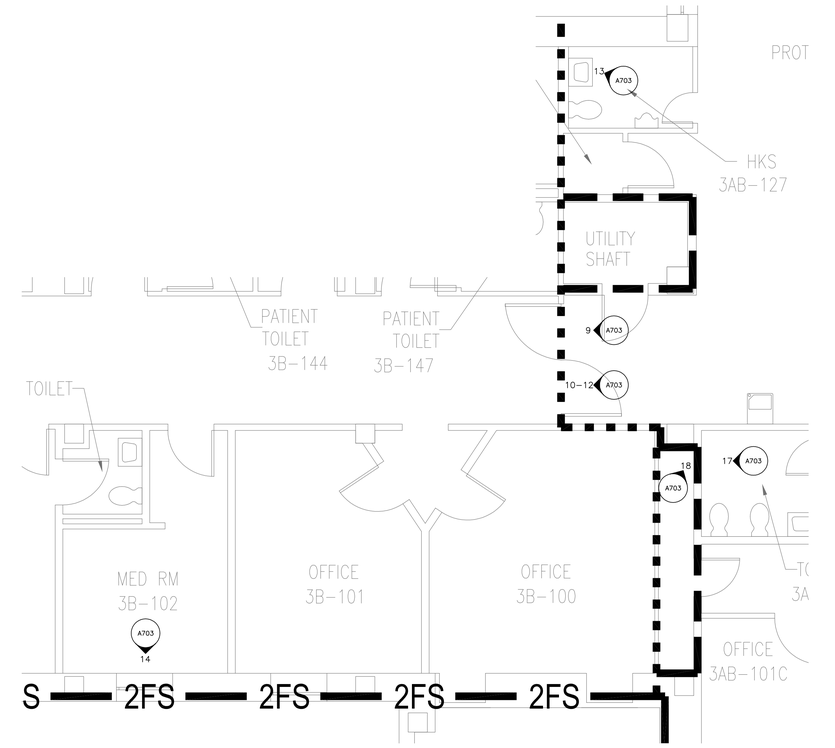

2 THIRD FLOOR ENLARGED PLAN 2
A402 1/4" = 1'-0"

Revisions	Date

TOLAND MIZELL MOLNAR

CORPORATE OFFICE
590 Means St. NW, Ste. 200
Atlanta, GA 30318
404.214.9774

STATE OF WEST VIRGINIA
ALAN J. TOLAND
NO. 4071
REGISTERED
ARCHITECT

Drawing Title: ENLARGED PHOTO CALLOUT PLANS

Approved Project Engineer

Project Title: CORRECT LIFE SAFETY DEFICIENCIES
BECKLEY VAMC
FINAL SUBMITTAL

Building Number: -
Checked: DM
Drawn: CC
Location: -----

Date: 09-5-2014
Project No.: 517-14-106
DRAWING NO.: A402
Dwg. XX Of XX

Veterans Administration

Drawing File: T:\Projects\1401 VA Beckley WV- Life Safety Survey\3 1401 Drawings\VA Beckley Life Safety Survey\Sheets\A402 ENLARGED FLOOR PLANS.dwg
Plotted by: Campbell
Plotted Date: Sep 05, 2014 - 2:23pm

VA FORM 08-6231A, MAR 1984

U.S. GOVERNMENT PRINTING OFFICE:1984-440-467