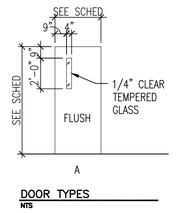

DOOR TYPES
NTS

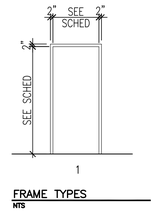

FRAME TYPES
NTS

DOOR AND FRAME SCHEDULE

DOOR NO.	DOOR SIZE W x H	DOOR THK	DOOR TYPE	DOOR MATL	FRAME TYPE	FRAME MATL	FRAME DETAIL HEAD	FRAME DETAIL JAMB	FRAME DETAIL SILL	FIRE RATING	HDWR SET	REMARKS
C1	PR 3'-8" x 7'-0"	1 3/4"	A	WD	1	HM	3/A411	2/A411	1/A411	--	---	3
1AB-143	PR 3'-0" x 7'-0"	1 3/4"	A	WD	1	HM	3/A411	2/A411	1/A411	20 MIN	---	1,2

DOOR AND FRAME SCHEDULE GENERAL NOTES
A. FINISH FRAMES AND DOORS TO MATCH EXISTING FRAMES AND DOORS.

DOOR AND FRAME REMARKS
1. VERIFY EXISTING OPENING SIZE IN FIELD.
2. PROVIDE NEW HARDWARE – PROVIDE EXIT DEVICE AND RODS – PROVIDE 180° SWING HINGES.
3. PROVIDE NEW HARDWARE – PROVIDE EXIT DEVICE AND RODS. MATCH OWNER'S EXISTING HARDWARE MANUFACTURER AND FINISH.

DOOR AND FRAME LEGEND
HM HOLLOW METAL
WD (SOLID CORE) WOOD

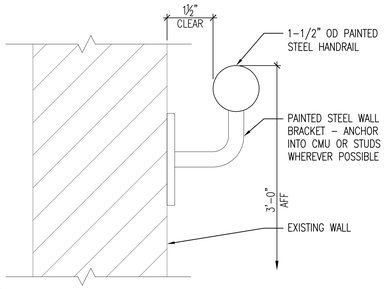

12 / A411 TYP HANDRAIL BRACKET DETAIL
6" = 1'-0"

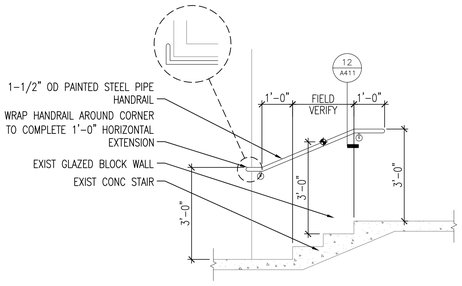

10 / A411 STAIR ELEVATION AT BASEMENT – B
1/2" = 1'-0"

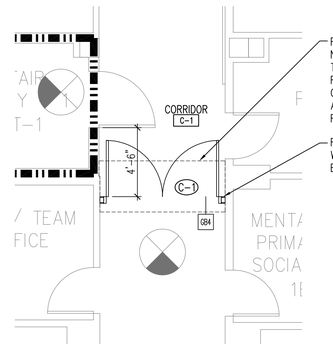

7 / A411 ENLARGED FLOOR PLAN – CORRIDOR C-1
1/4" = 1'-0"

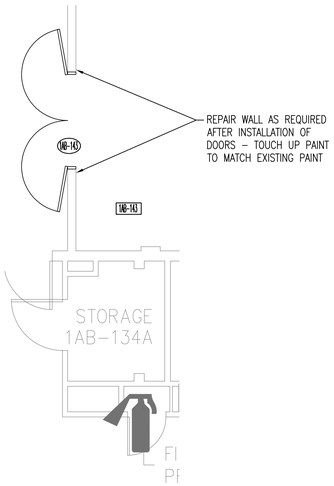

5 / A411 ENLARGED FLOOR PLAN – AUDITORIUM 1AB-143
1/4" = 1'-0"

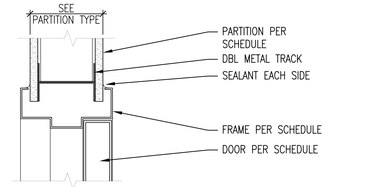

3 / A411 TYP DOOR HEAD DETAIL
3" = 1'-0"

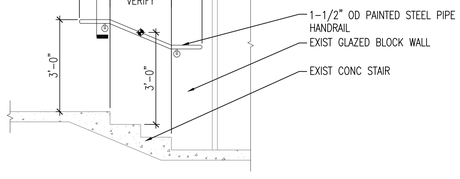

11 / A411 STAIR ELEVATION AT FIRST FLOOR
1/2" = 1'-0"

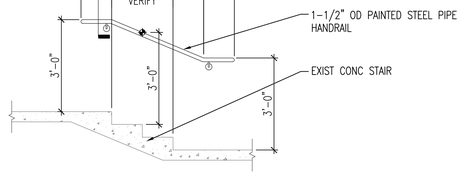

9 / A411 STAIR ELEVATION AT BASEMENT – A
1/2" = 1'-0"

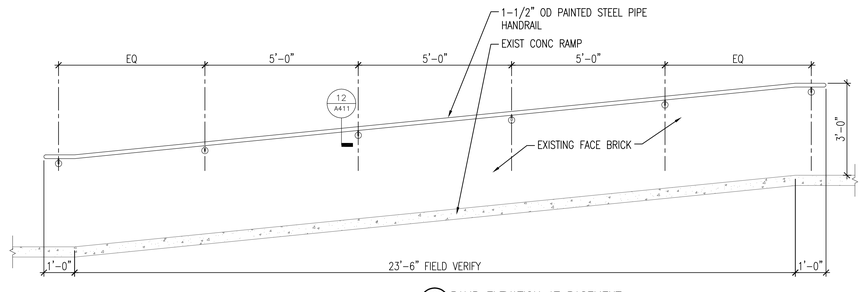

8 / A411 RAMP ELEVATION AT BASEMENT
1/2" = 1'-0"

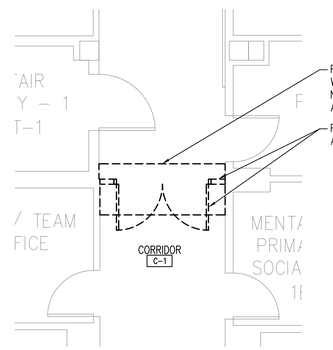

6 / A411 ENLARGED DEMOLITION PLAN – CORRIDOR C-1
1/4" = 1'-0"

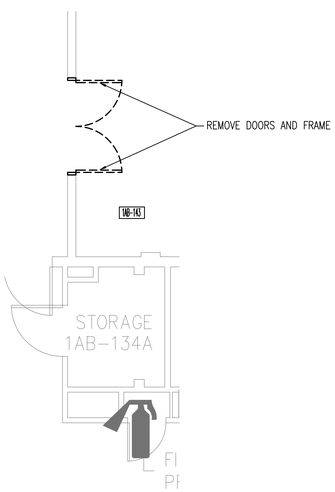

4 / A411 ENLARGED DEMOLITION PLAN – AUDITORIUM 1AB-143
1/4" = 1'-0"

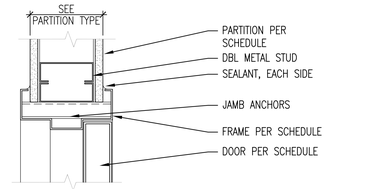

2 / A411 TYP DOOR JAMB DETAIL
3" = 1'-0"

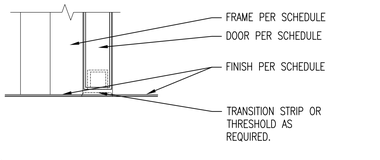

1 / A411 TYP DOOR SILL DETAIL
3" = 1'-0"

Revisions	Date

TOLAND MIZELL MOLNAR
CORPORATE OFFICE
590 Means St. NW, Ste. 200
Atlanta, GA 30318
404.214.9774

STATE OF WEST VIRGINIA
ALAN J. TOLAND
NO. 4071
REGISTERED
ARCHITECT

Drawing Title: ENLARGED FLOOR PLANS AND DETAILS
Approved Project Engineer:

Project Title: CORRECT LIFE SAFETY DEFICIENCIES
BECKLEY VAMC
FINAL SUBMITTAL

Building Number: -
Checked: DM
Drawn: CC
Location: -----

Date: 09-5-2014
Project No.: 517-14-106
DRAWING NO.: A411
Dwg. XX Of XX

Veterans Administration

VA FORM 08-6231A, MAR 1984
U.S. GOVERNMENT PRINTING OFFICE:1984-440-467

Drawing File: T:\Projects\1401 VA Beckley WV- Life Safety Survey\3 1401 Drawings\VA Beckley Life Safety Survey\Sheets\A411 ENLARGED FLOOR PLANS AND DETAILS.dwg
Plotted by: Campbell
Plotted Date: Sep 05, 2014 - 2:28pm