one-eighth inch = one foot | one-quarter inch = one foot | three-eighths inch = one foot | one-half inch = one foot | three-quarters inch = one foot | one-half inch = one foot | one and one-half inch = one foot | three inches = one foot

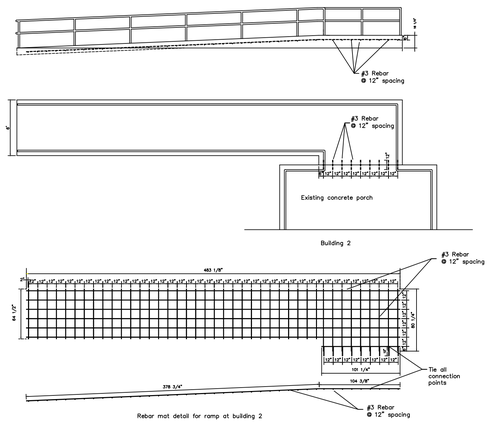

Rebar mat detail for ramp at building 2

Building 2 handicap ramp

NTS

(Alternate deduct #1)

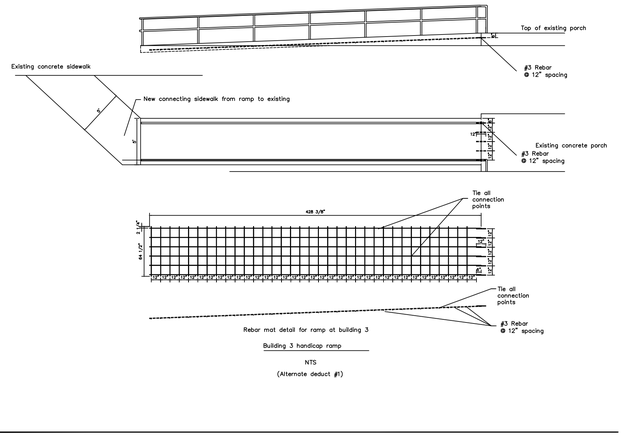

Rebar mat detail for ramp at building 3

Building 3 handicap ramp

NTS

(Alternate deduct #1)

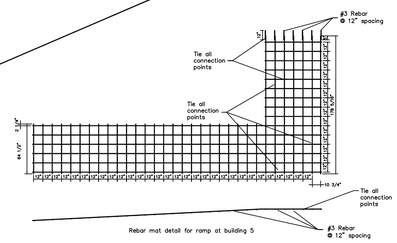

Rebar mat detail for ramp at building 5

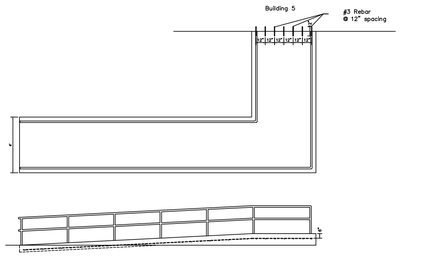

Building 5 handicap ramp

NTS

(Alternate deduct #1)

General Notes

1 Handrail to meet ADA & VA guidelines

2 New Concrete Ramps. 1 : 20 slope

3 Concrete to be 3,500 PSI

APPROVED:	APPROVED:	APPROVED: CHIEF, ADMIN.SUPPORT SERVICE LINE Debra Legg	APPROVED: MEDICAL CENTER DIRECTOR Karin McGraw
APPROVED:	APPROVED:	APPROVED: SERVICE LINE CHIEF John Montgomery	APPROVED: ASSOCIATE DIRECTOR Allen Moye
APPROVED:	APPROVED:	APPROVED: SAFETY MANAGER Justin Greene	APPROVED: CHIEF OF STAFF Dr. John Berryman

DRAWING TITLE: Sidewalk and step repairs & details			DRAWING No. G004
PROJECT TITLE: Correct Life Safety Deficiencies			PROJECT No. 517-14-106
DATE 8/13/2015	REV.	SCALE NTS	DRAWN BY: JPP
			CHECKED BY:

NOT TO SCALE

Veterans Affairs
Medical Center
200 Veterans Av
Beckley, WV.
25801

FUTURE VETERANS HOME