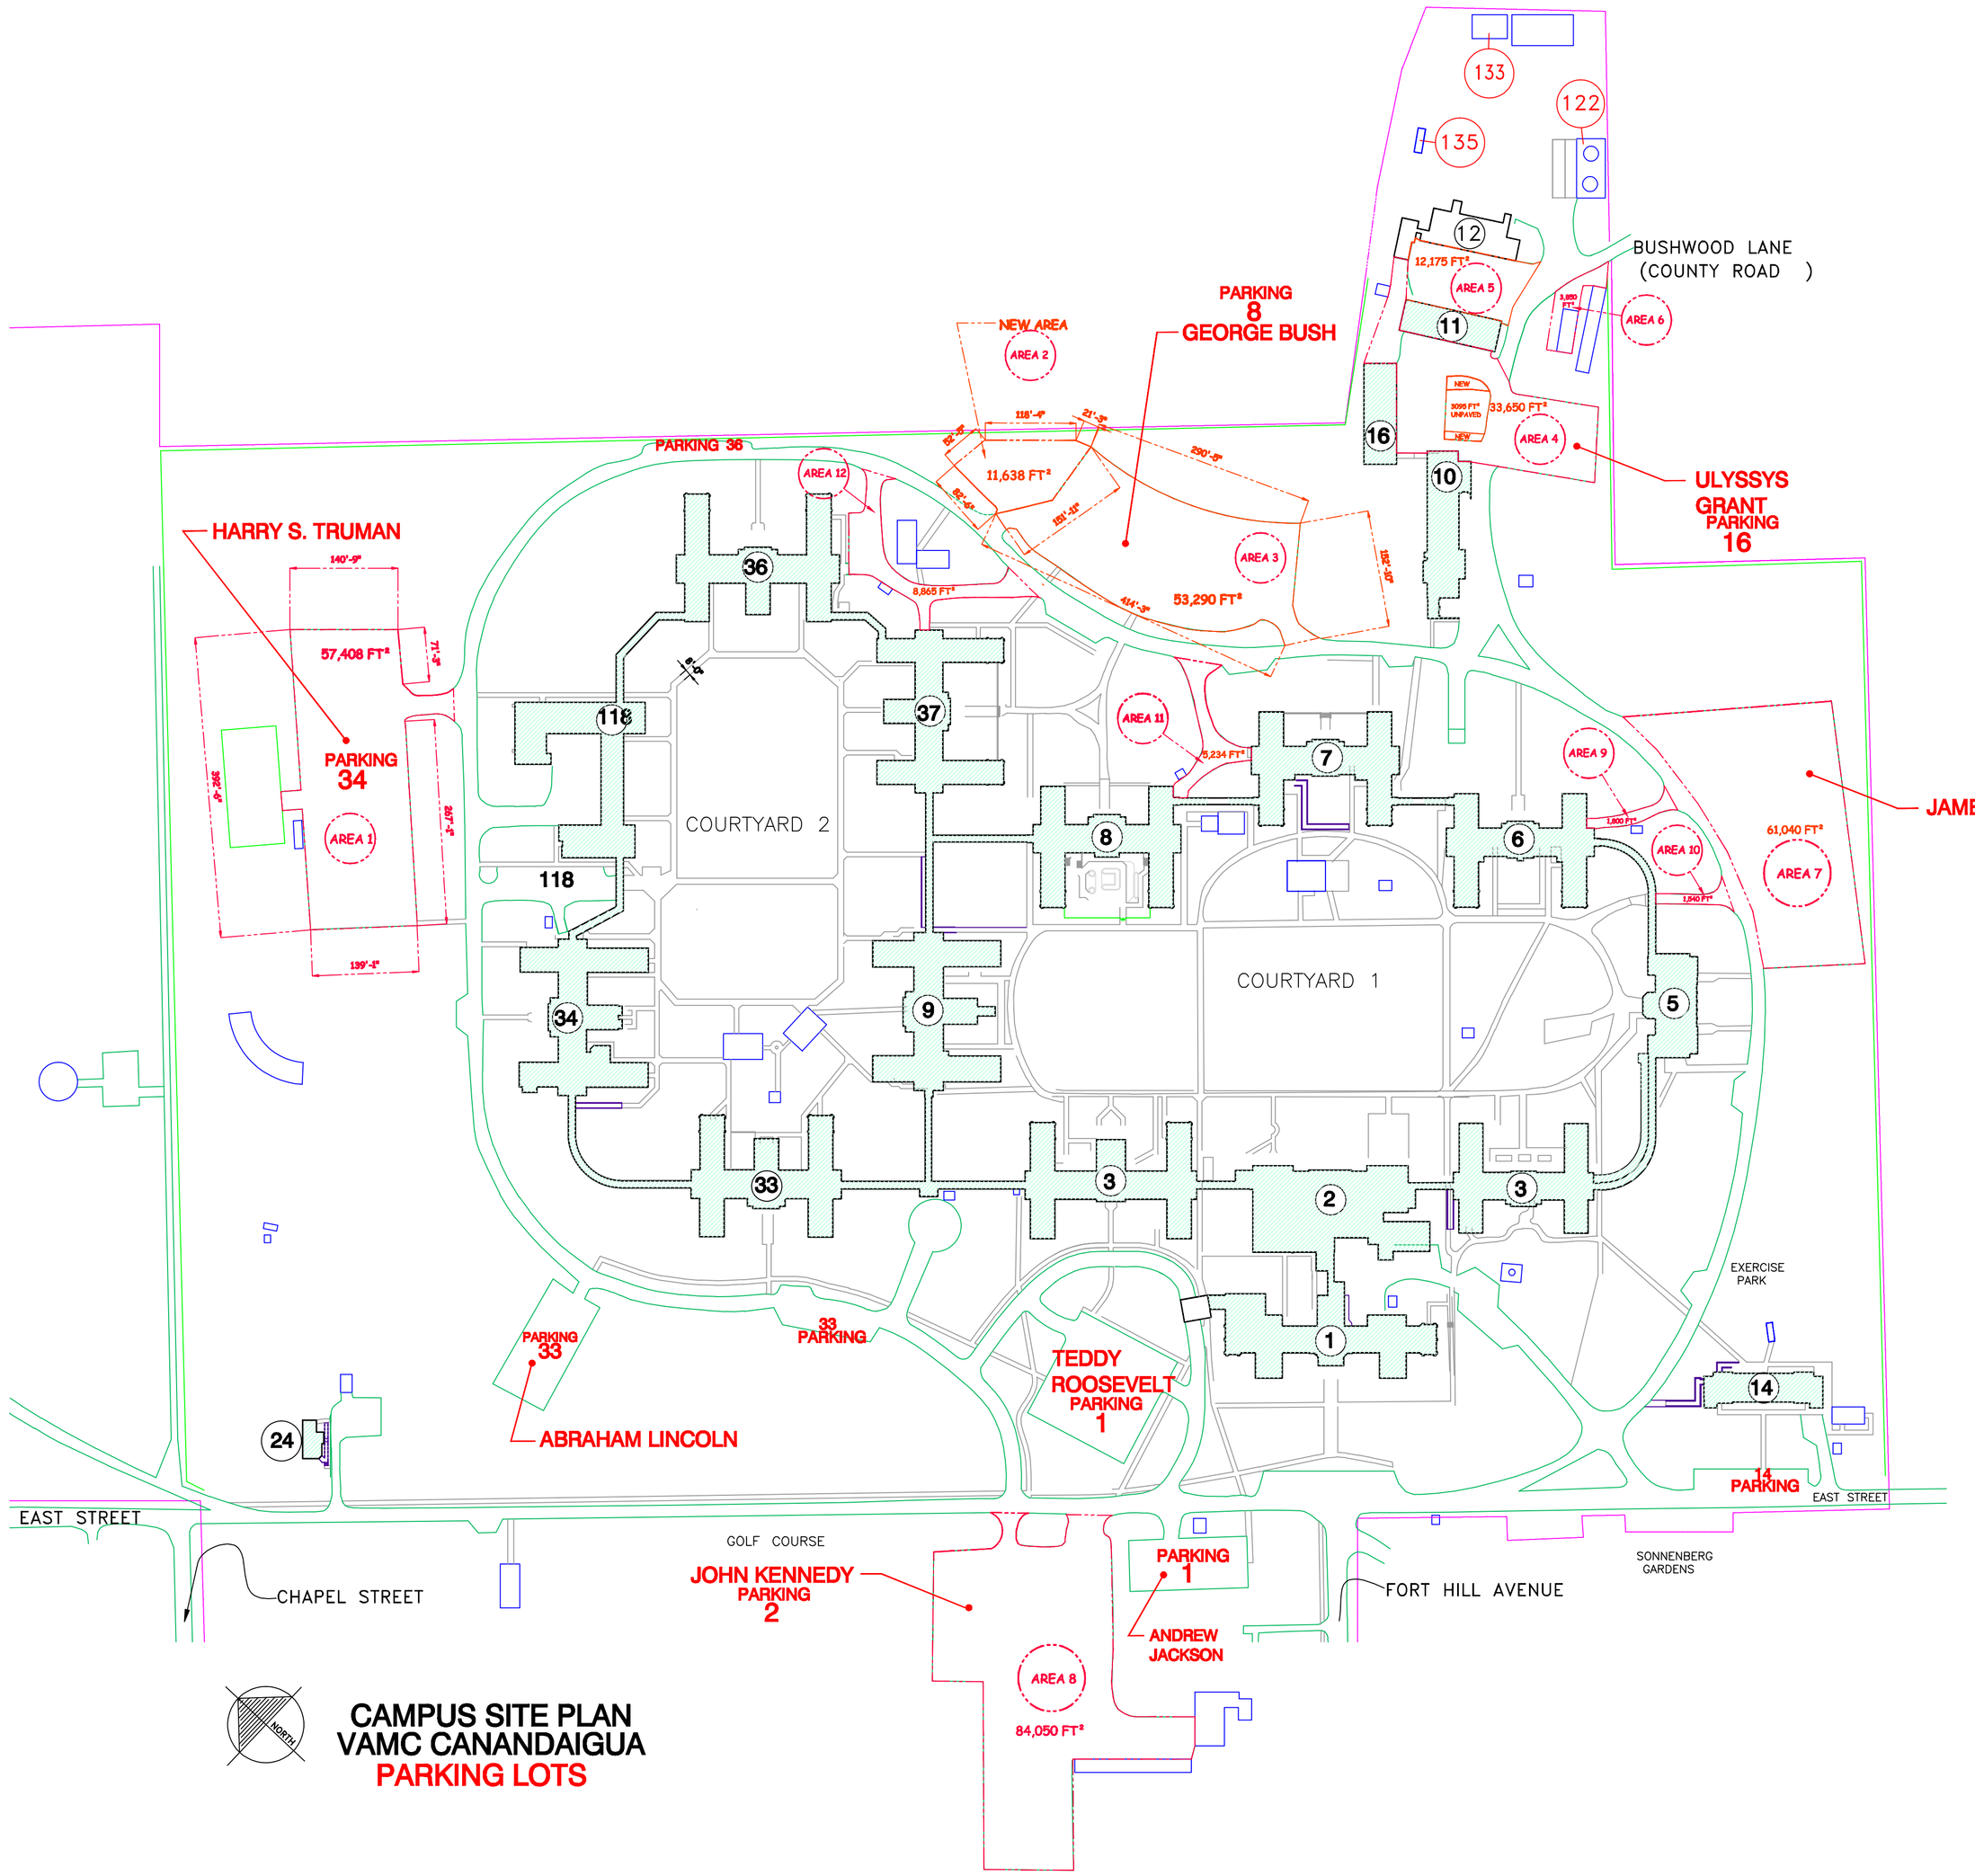

CAMPUS SITE PLAN
VAMC CANANDAIGUA
PARKING LOTS

1. ALL PARKING AREAS MUST BE PAVED ONE HALF AT A TIME AND/OR OFF-HOURS/WEEKENDS TO ACCODATE STAFF AND VISITOR PARKING DURING NORMAL BUSINESS HOURS.
2. PAVING OF THE ACCESS WAYS MUST BE DONE OFF-HOURS/WEEKENDS SO AS NOT TO INTERFERE WITH NORMAL BUSINESS.
3. MARK ALL LOTS AND ENTRANCE ROADWAYS ACCORDINGLY IN CONJUNCTION WITH THE PROJECT ENGINEER.

NO.	DATE	DESCRIPTION

REVISIONS

SHEET TITLE: WORK LOCATIONS

BLDG. NO.

PROJECT TITLE: PARKING LOT REPAVING

DRAWN: BRM

CHECKED

DATE: 6/2010

DRAWING NUMBER: 2902

APPROVED CHIEF, ENGINEERING SERVICE

DWG. 1 OF 2

PROJECT NUMBER: 528A5-10-529

APPROVED DIRECTOR, VAMC, CANANDAIGUA

V.A. MEDICAL CENTER

LOCATION: CANANDAIGUA, NY 14424

THREE INCHES EQUALS ONE FOOT | ONE AND ONE HALF INCHES EQUALS ONE FOOT | ONE INCH EQUALS ONE FOOT | THREE QUARTERS INCH EQUALS ONE FOOT | ONE HALF INCH EQUALS ONE FOOT | THREE EIGHTS INCH EQUALS ONE FOOT | ONE QUARTER INCH EQUALS ONE FOOT | ONE EIGHTH INCH EQUALS ONE FOOT