PLANTING NOTES:

1. LANDSCAPE/IRRIGATION CONTRACTOR SHALL COORDINATE INSTALLATION OF ALL LANDSCAPE/ IRRIGATION MATERIALS WITH GENERAL CONTRACTOR.
2. CONTRACTOR TO EVALUATE EXISTING SITE CONDITIONS AND REMEDY AS REQUIRED TO PROVIDE FOR HEALTHY PLANT GROWTH AND MITIGATE UNSIGHTLY CONDITIONS.
3. CONTRACTOR TO COORDINATE ALL CONSTRUCTION ACTIVITIES WITH OTHER TRADES.
4. CONTRACTOR TO SUPPLY AND INSTALL APPROVED PLANTING MEDIUM OR TOPSOIL IN ALL AREAS TO A DEPTH OF 4" FOR DISTURBED TURF AND NATURAL GRASS AREAS AND 8" FOR ALL PLANTING BEDS. SCARIFY SOIL PROFILE TO 12" DEPTH TO LOOSEN SOIL, UNLESS OTHERWISE DETAILED.
5. ALL PLANT MATERIAL SHALL BE INSTALLED AS DETAILED, SEE SHEET LS301. IF NOT SHOWN, INSTALL ACCORDING TO THE COLORADO ASSOCIATION OF NURSERYMEN.
6. CONTRACTOR SHALL VERIFY ALL PLANT QUANTITIES. THE ILLUSTRATED LOCATION SHALL DICTATE COUNT.
7. DURING INSTALLATION OF PLANT MATERIAL AND IRRIGATION, CONTRACTOR SHALL KEEP ALL WORK AREAS AND WALKING AND DRIVEWAY SURFACES CLEAN OF DEBRIS. PROTECT ALL PLANT AND IRRIGATION MATERIALS FROM DAMAGE DUE TO LANDSCAPE OPERATIONS OR ACTIVITIES BY OTHER CONTRACTORS AND TRADES. MAINTAIN PROTECTION DURING INSTALLATION AND MAINTENANCE PERIODS. TREAT, REPAIR OR REPLACE ANY DAMAGED PLANTINGS, MATERIALS OR IRRIGATION EQUIPMENT IMMEDIATELY.
8. IN THE EVENT OF ANY DISCREPANCIES, NOTIFY THE LANDSCAPE ARCHITECT IMMEDIATELY.
9. NO PLANT SUBSTITUTIONS WILL BE ALLOWED WITHOUT WRITTEN CONSENT FROM THE LANDSCAPE ARCHITECT.
10. COORDINATE INSTALLATION OF ALL PLANTINGS AND IRRIGATION WITH LANDSCAPE ARCHITECT.
11. MINERAL MULCH MULCH TO BE PLACED OVER TYPAR LANDSCAPE FABRIC ON ALL PLANT BED AREAS AS INDICATED ON PLAN, SEE LS301. (SUBMIT SAMPLES FOR SELECTION BY LANDSCAPE ARCHITECT, AS SPECIFIED).
12. WEED BARRIER TO BE "TYPAR 3201" AS MANUFACTURED BY LINQ INDUSTRIAL FABRICS INC. GEOTEXTILE DIVISION. WEBSITE: WWW.LINQIND.COM. 1(800)543-9966. ALTERNATE PRODUCTS ACCEPTED WITH SUBMITTAL, REVIEW AND APPROVAL OF LANDSCAPE ARCHITECT OR CONTRACTING OFFICER.
13. SUBMIT TURF GRASS SEED MIX TO LANDSCAPE ARCHITECT OR CONTRACTING OFFICER FOR REVIEW AND APPROVAL PRIOR TO SEEDING, AS SPECIFIED.
14. LANDSCAPE CONTRACTOR TO LOCATE AND PROTECT ALL EXISTING ELEMENTS AND UTILITIES DURING PLANTING/INSTALLATION.

PLANTING SCHEDULE:

QTY.	SYMBOL	BOTANICAL NAME COMMON NAME	SIZE	TYPE	DETAIL
4		SALVAGED EXISTING TREE – CONIFEROUS	–	–	–
4		SALVAGED EXISTING TREE – DECIDUOUS	–	–	–
9	FP	*FRAXINUS PENNSYLVANICA 'PATMORE'* PATMORE GREEN ASH	2.5" CAL	B&B	1–LS301
0	CO	*CELTIS OCCIDENTALIS* COMMON HACKBERRY	2.5" CAL	B&B	1–LS301
3	TA	*TILIA AMERICANA 'BOULEVARD'* BOULEVARD LINDEN	2.5" CAL	B&B	1–LS301
0	PP	*PICEA PUNGENS* COLORADO SPRUCE	8' HT	B&B	2–LS301 SP 7–LS301
20	SM	*SYRINGA MEYERI 'PALIBIN'* DWARF KOREAN LILAC	2 GAL.	CNTR.	4–LS301
10	PT	*PITTOSPORUM TOBIRA* DWARF MOCK ORANGE	2 GAL.	CNTR.	4–LS301
0	SF	*SPIRAEA FRITSCHIANA* FRITSCH SPIREA	2 GAL.	CNTR.	4–LS301
16	DI	*DIERVILLA LONICERA* DWARF BUSH HONEYSUCKLE	2 GAL.	CNTR.	4–LS301
6	LSP	*LAMPROCAPNOS SPECTABILIS* BLEEDING HEART	2 GAL.	CNTR.	4–LS301
6	WF	*WEIGELA FLORIDA 'RED PRINCE'* RED PRINCE WEIGELA	2 GAL.	CNTR.	4–LS301
6	GL	*GENISTA LYDIA* WOADWAXEN	2 GAL.	CNTR.	4–LS301
		PERENNIALS AND GRASSES			
10	GA	*GAILLARDIA ARISTATA 'ARIZONA SUN'* ARIZONA SUN GAILLARDIA	1 GAL.	CNTR.	3–LS301
10	IM	*IRIS MISSOURIENSIS* ROCKY MOUNTAIN IRIS	1 GAL.	CNTR.	3–LS301
10	AS	*ARTEMISIA SCHMIDTIANA* SILVERMOUND	1 GAL.	CNTR.	3–LS301
10	HH	*HELIOPSIS HELIANTHOIDES* SMOOTH OXEYE	1 GAL.	CNTR.	3–LS301
10	LS	*LIATRIS SPICATA* GAYFEATHER	1 GAL.	CNTR.	3–LS301
8,367 SY		TURF (HYDRO–SEEDED)	TO MATCH EXISTING CAMPUS SPECIES, (AS SPECIFIED)		

CONTRACTOR IS RESPONSIBLE TO DO UTILITY LOCATES BY HYDRO–VACING AND ONE–CALL OF WYOMING FOR ALL PLANTING, CONCRETE AND IRRIGATION WORK ON SITE.

CALL BEFORE YOU DIG
ONE-CALL OF WYOMING
1-800-849-2476
811

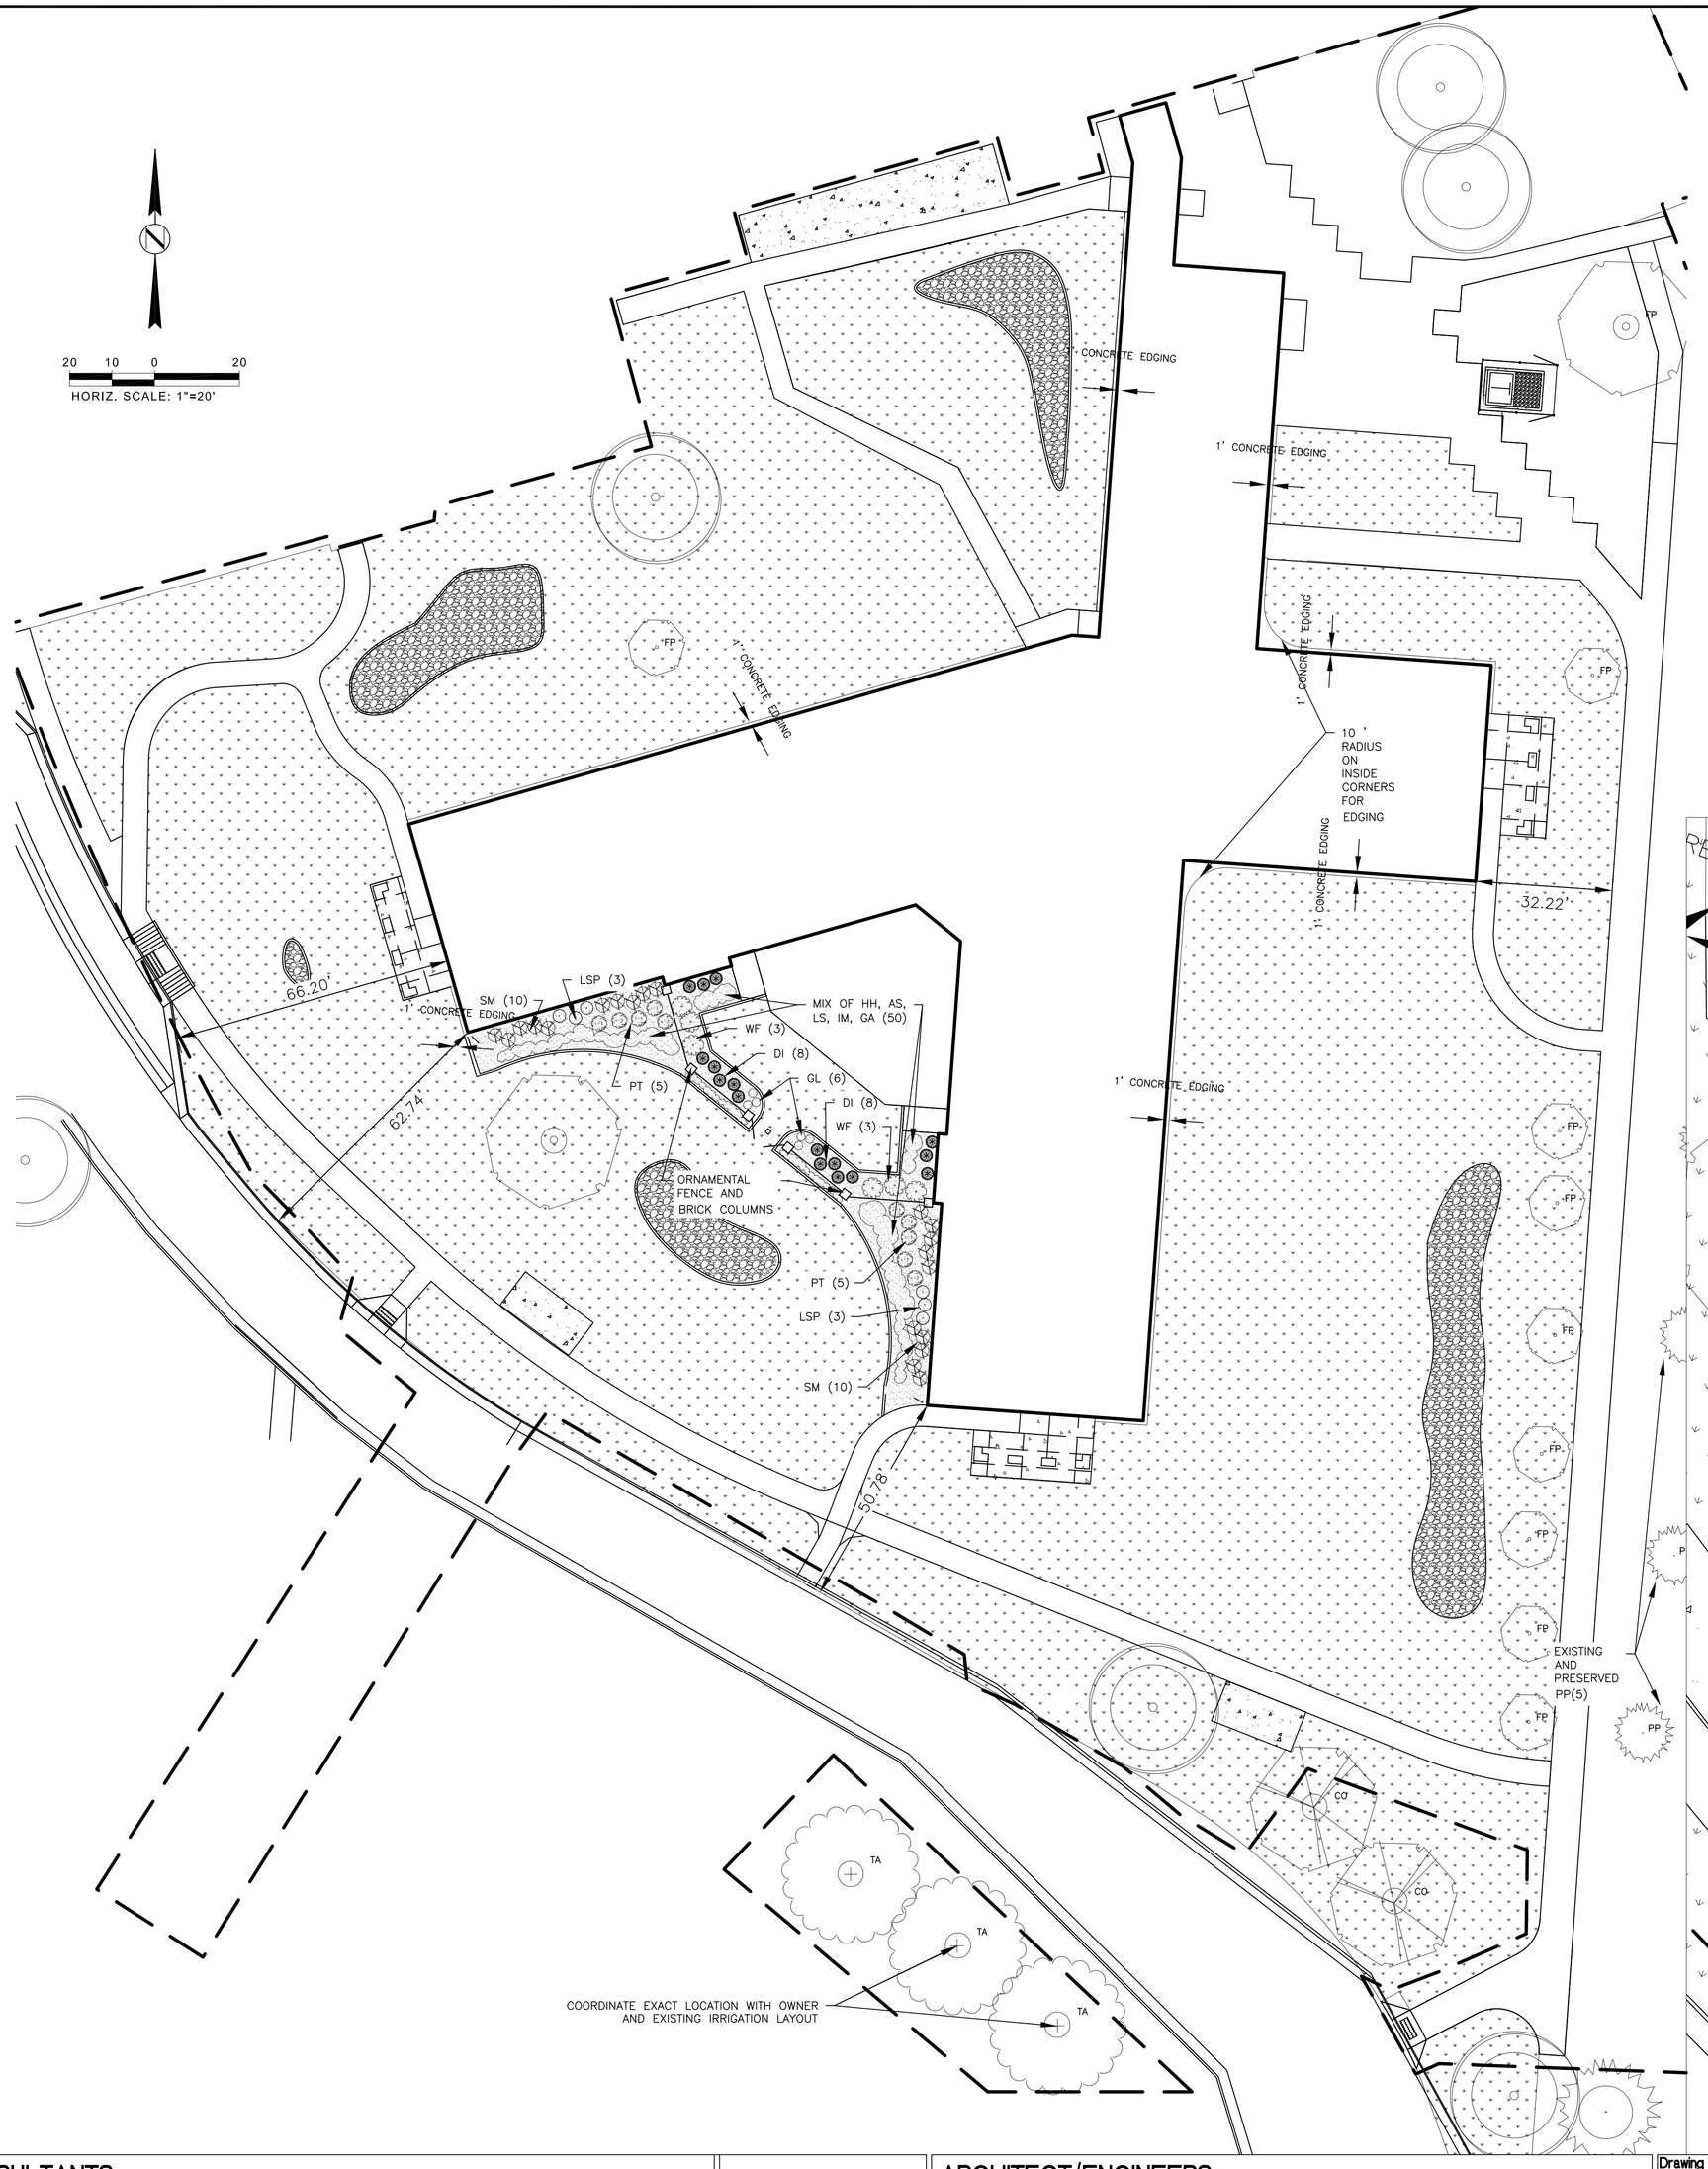

GARDEN DETAIL

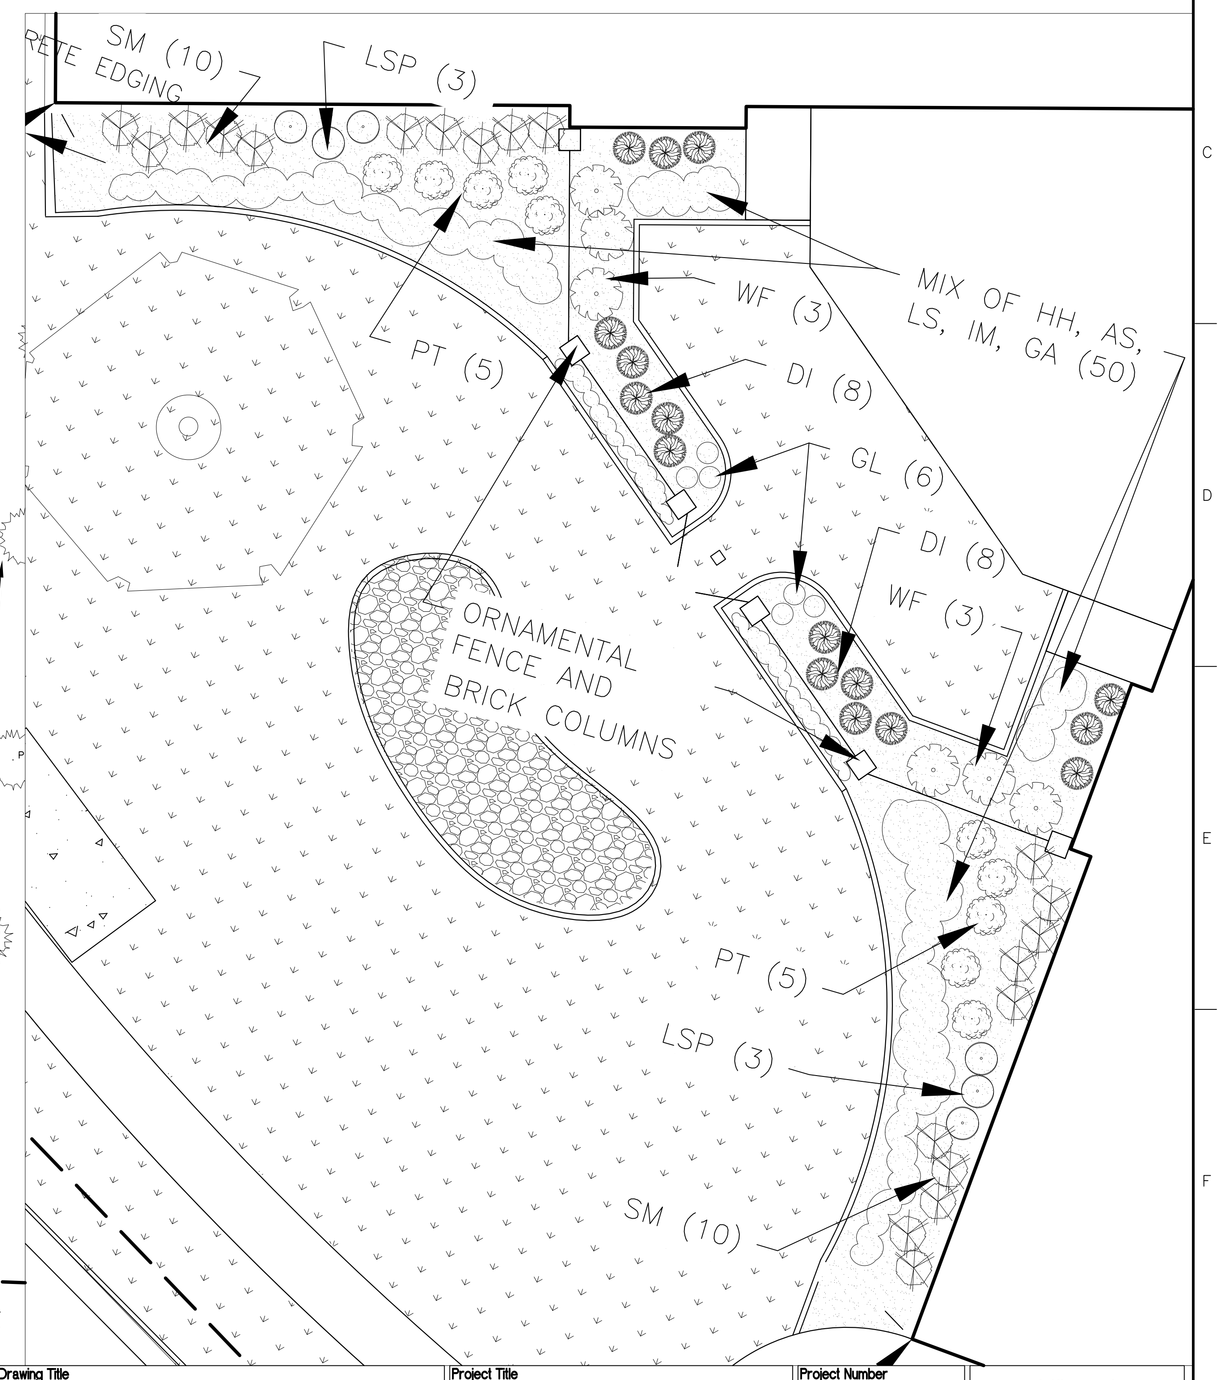

Revisions:	Date

CONSULTANTS:

ARCHITECT/ENGINEERS:

Drawing Title: Planting Plan	Project Title: SHERIDAN VAMC LANDSCAPING FOR BUILDING 87
Approved: Project Director	Location: Sheridan, Wyoming
Date: 9 / 14 / 2014	Checked:
Drawn: CLC	Project Number: 666-14-801S
Building Number: 87	Drawing Number: LS300
Dwg. 12 of 16	Office of Construction and Facilities Management

Department of Veterans Affairs

VA FORM 08–6231

Z:\2 ENGINEERING\PROJECTS\Projects 2014\14-801S B87 Landscape\Design\DWG's\LS-300-plan - concept.dwg 12/10/2014 11:10:30 AM