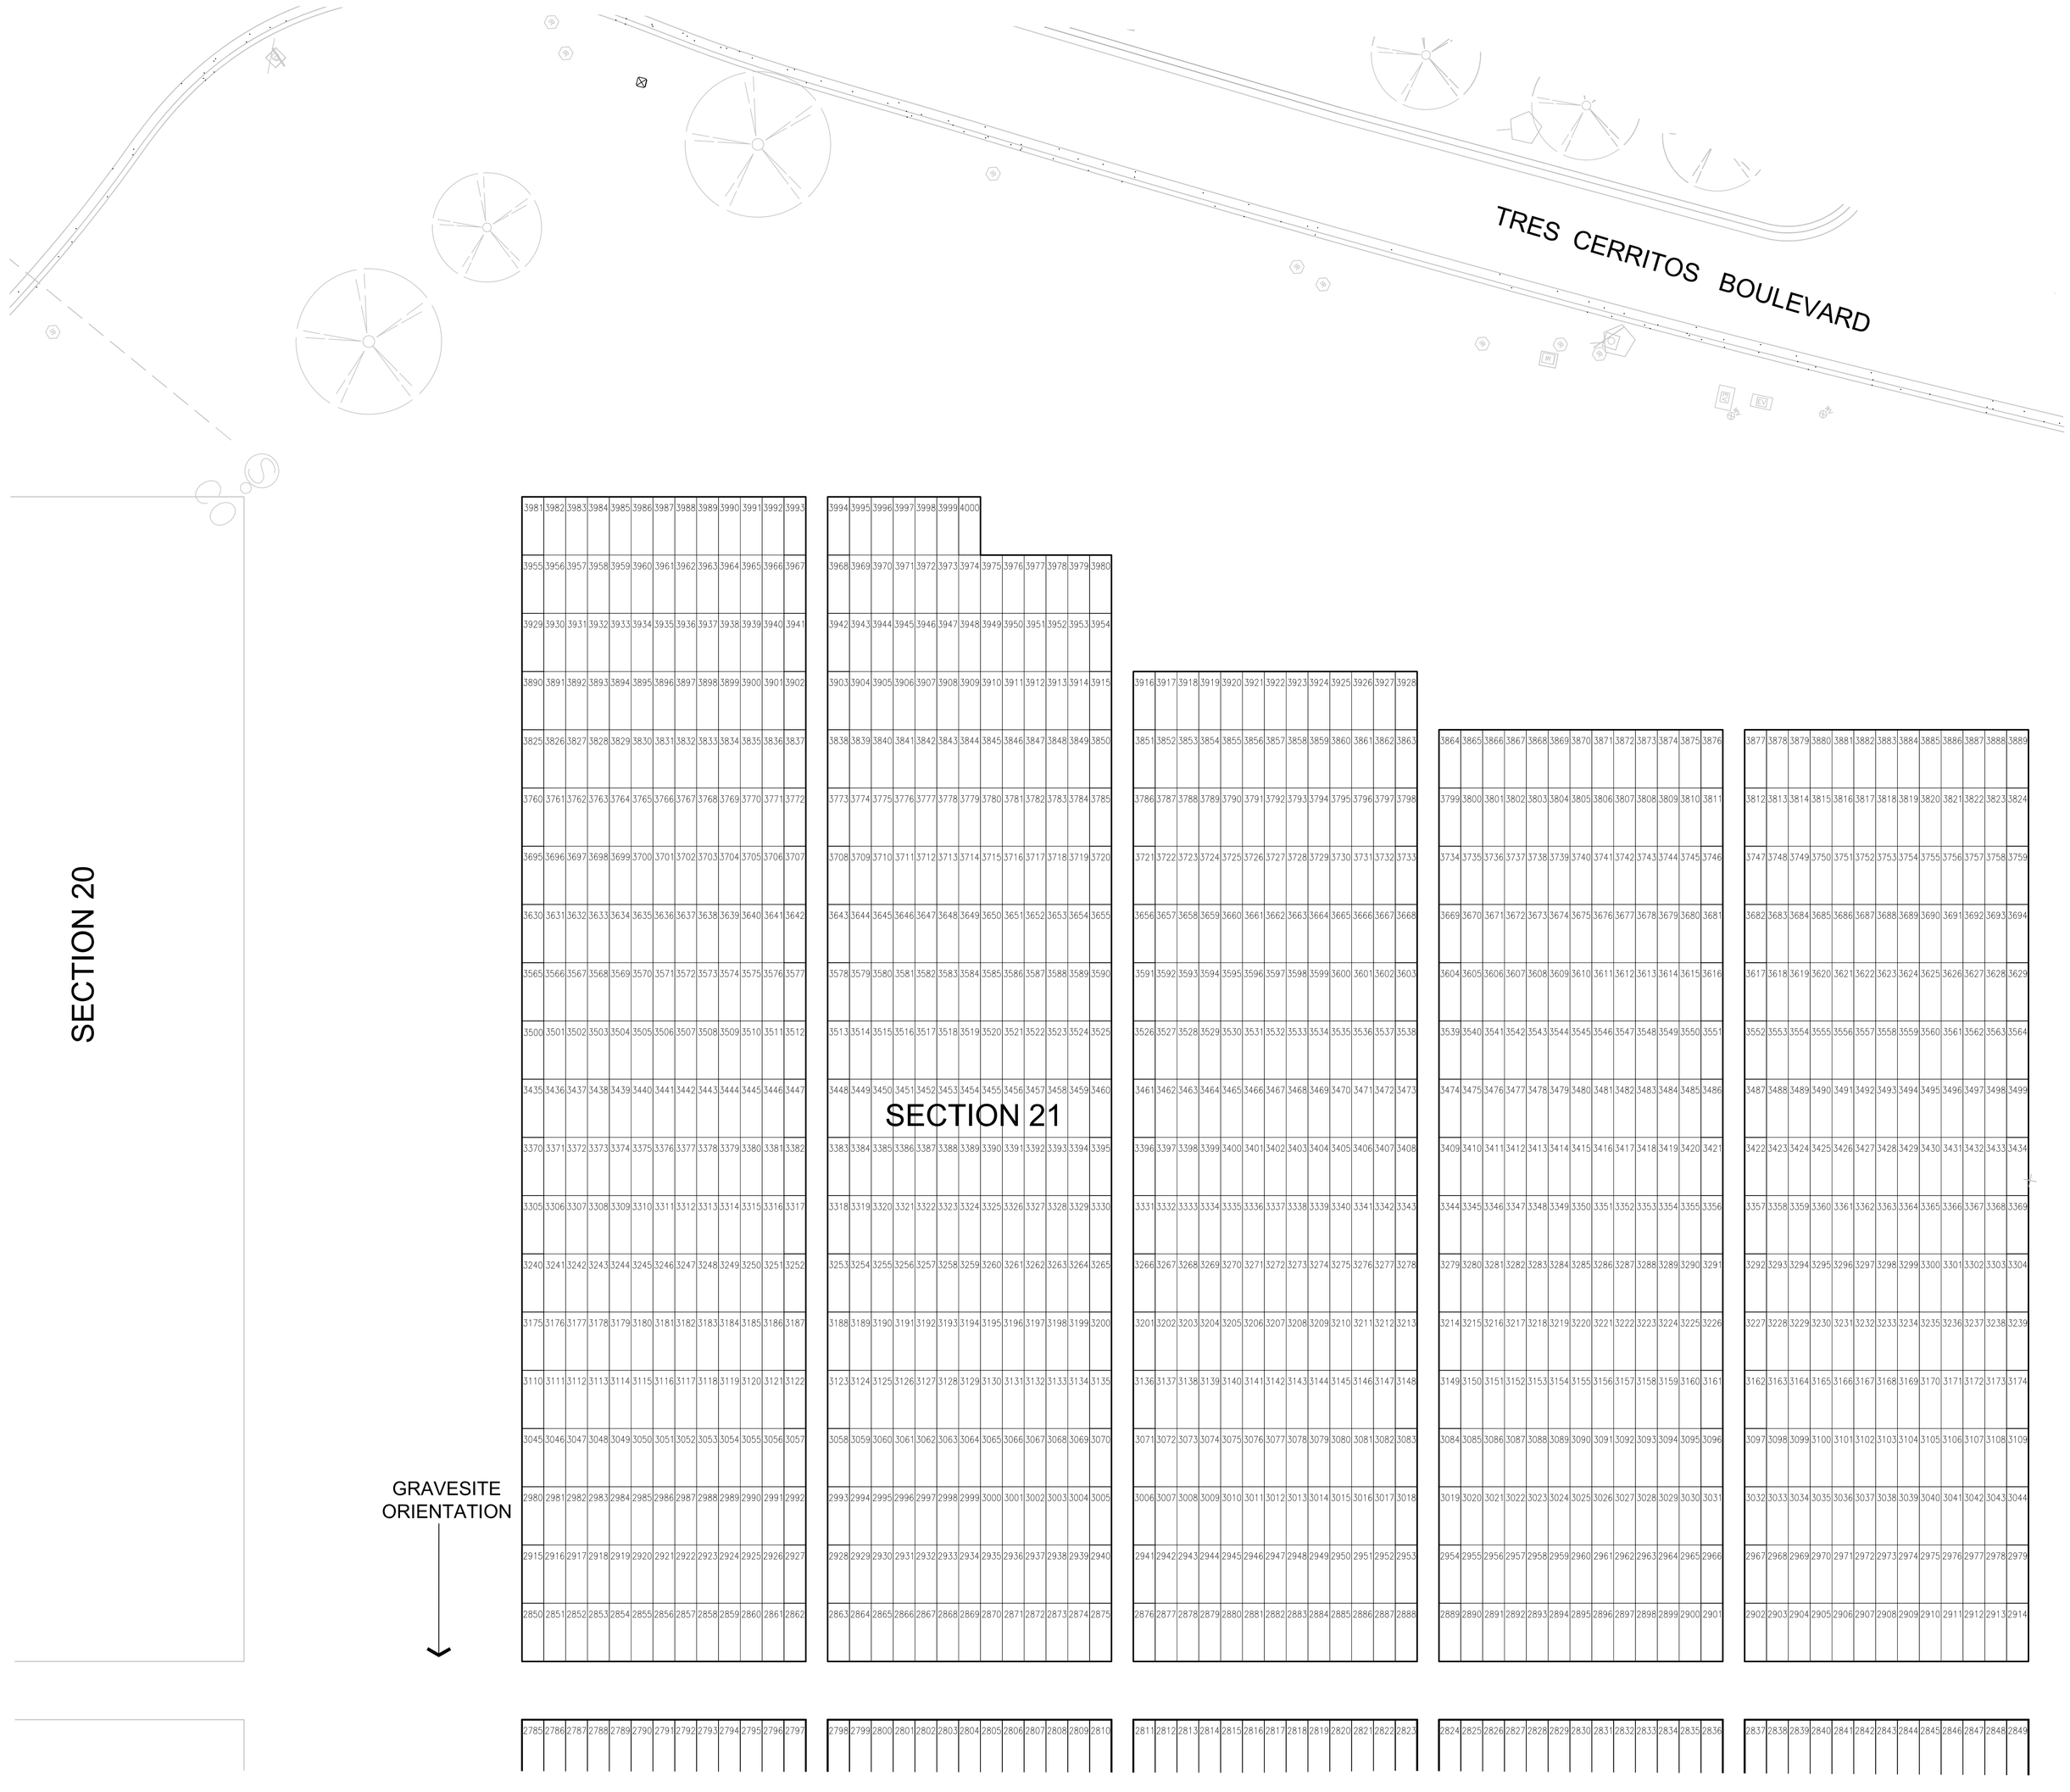

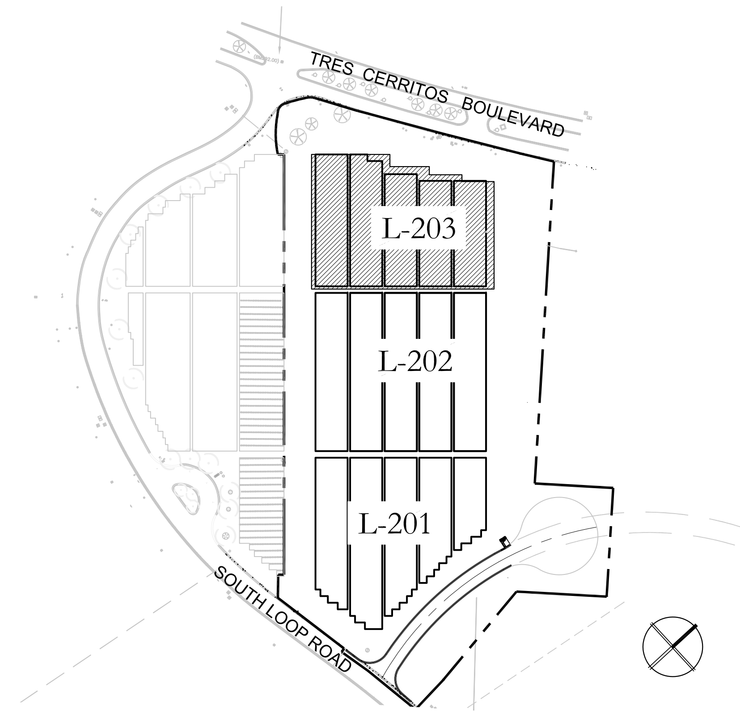

KEY MAP

CONSTRUCTION DOCUMENTS

NORTH

NO SCALE

CONSTRUCTION DOCUMENTS

Revisions:	Date

CONSULTANTS:

SURVEYOR
BLAIR, CHURCH, & FLYNN
451 CLOVIS AVENUE, SUITE 200
CLOVIS, CA 93612
(559) 326-1400 PHONE

GEOTECHNICAL ENGINEER
STEVENS, FERRONE, & BAILEY
1600 WILLOW PASS COURT
CONCORD, CA 94520
(925) 688-1001 PHONE

COST ESTIMATING
SIERRA WEST GROUP, LLC
9700 BUSINESS PARK DRIVE, SUITE 102
SACRAMENTO, CA 95827
(916) 925-4000 PHONE

LICENSED LANDSCAPE ARCHITECT
REBECCA McNEIL FREEMAN
No. 4639
Signature
03/31/13
Renewal Date
Date
STATE OF CALIFORNIA

ARCHITECT/ENGINEERS:

JACOBS
Jacobs Engineering Group Inc.
Consultants in Architecture, Engineering, Planning, and the Environment
Sacramento Office
1050 20th Street, Suite 200
Sacramento, California 95811
(916) 929-3323 Fax (916) 929-1772

Drawing Title: CRYPT NUMBERING PLAN

Approved: Project Director

Project Title: SAN JOAQUIN VALLEY NATIONAL CEMETERY PRE-PLACED CRYPTS IN SECTION 21

Location: SAN JOAQUIN VALLEY NATIONAL CEMETERY SANTA NELLA, CALIFORNIA

Date	Checked	Drawn
09/28/2015	MIS	RJM

Project Number: 913CM3012

Building Number:

Drawing Number: L-203

Dwg. 11 of 25

NATIONAL CEMETERY ADMINISTRATION DESIGN AND CONSTRUCTION SERVICE

Department of Veterans Affairs

VA FORM 08-6231