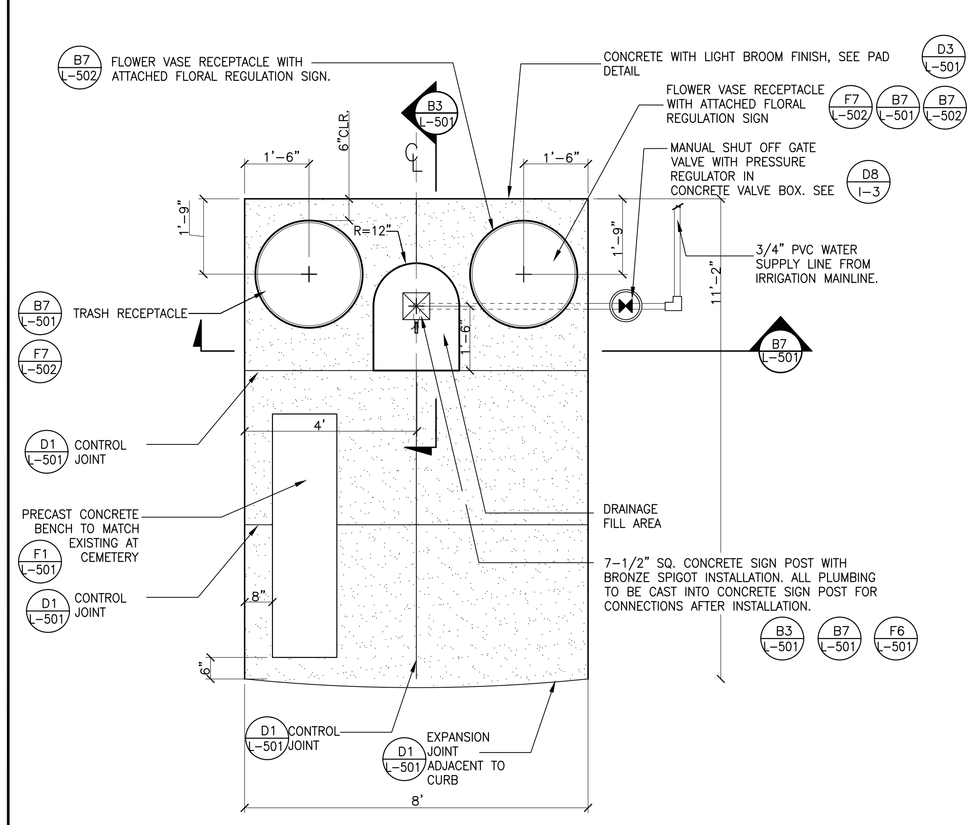

B1 WATERING STATION
1/2"=1'-0"

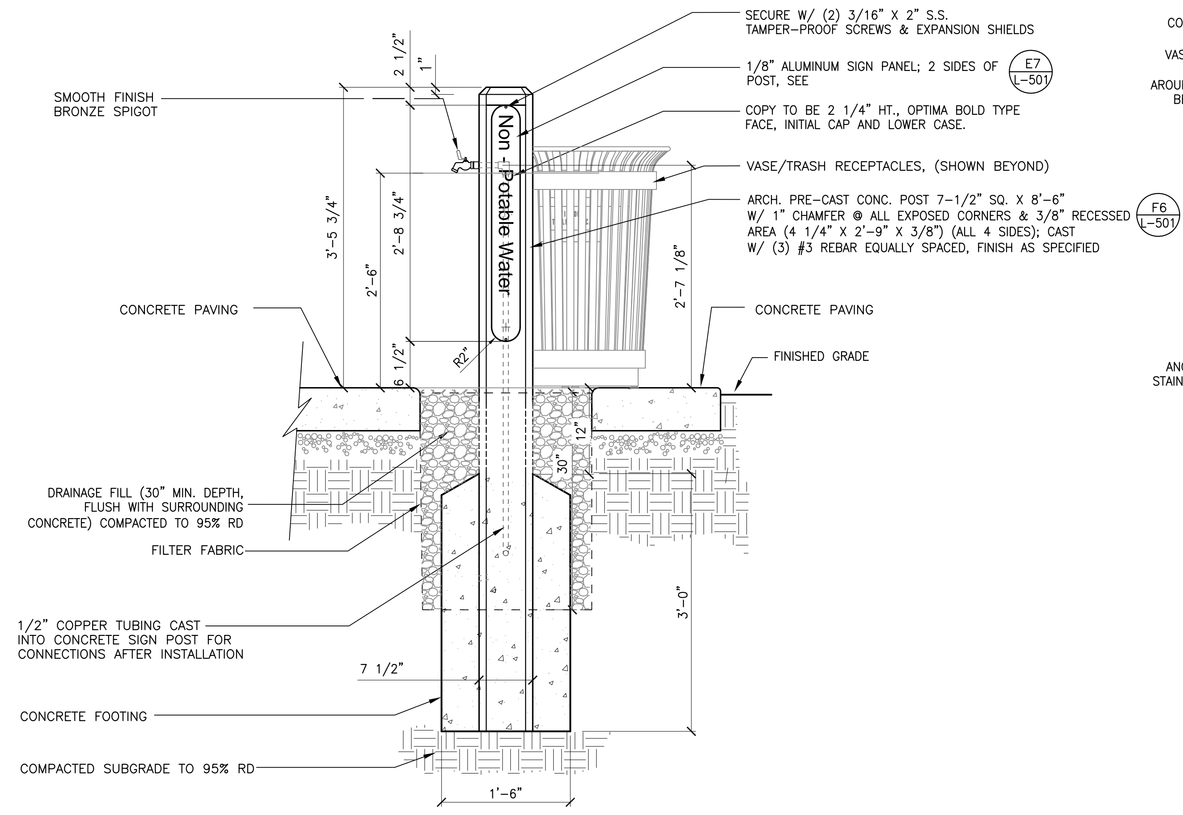

B3 WATERING STATION PEDESTAL - SIDE VIEW
1"=1'-0"

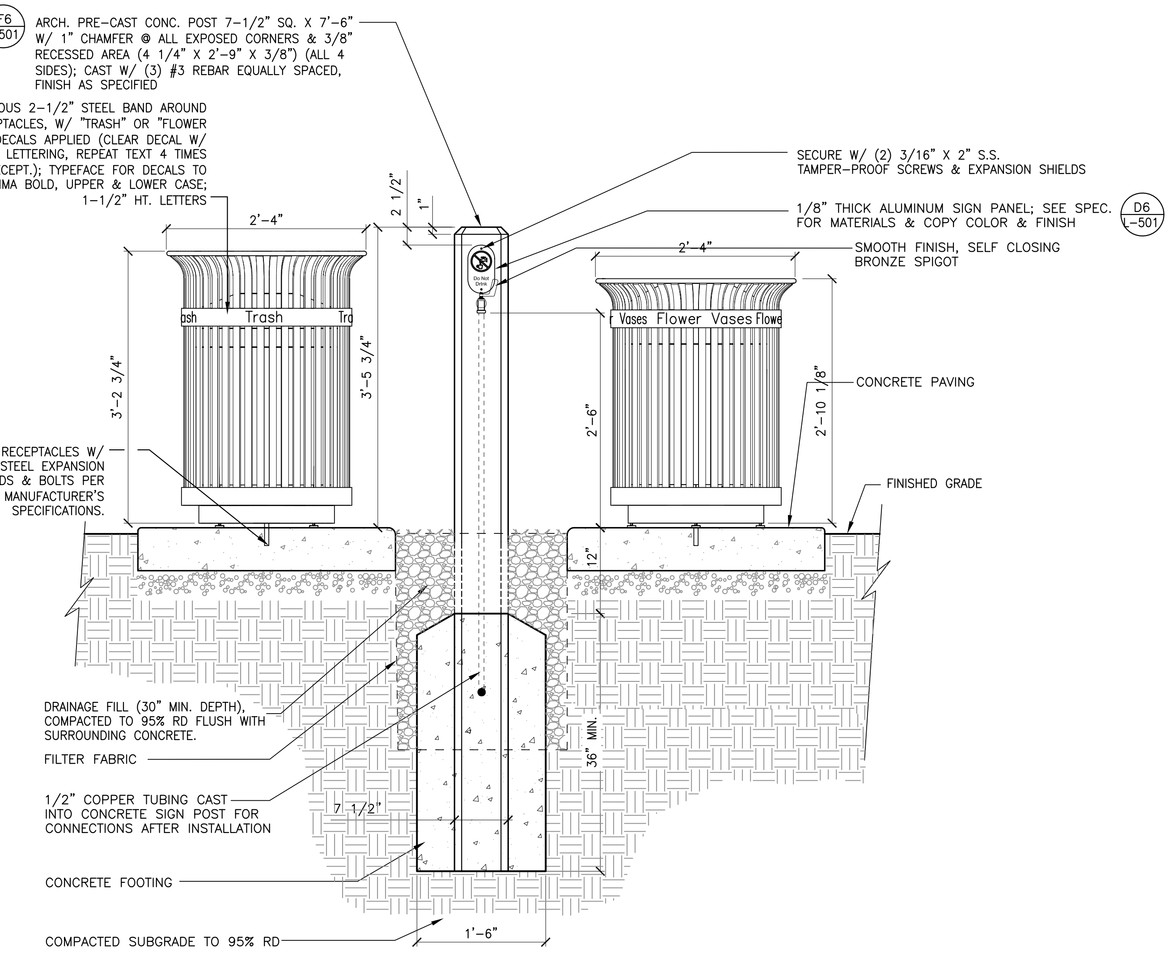

B7 WATERING STATION PEDESTAL - FRONT VIEW
1"=1'-0"

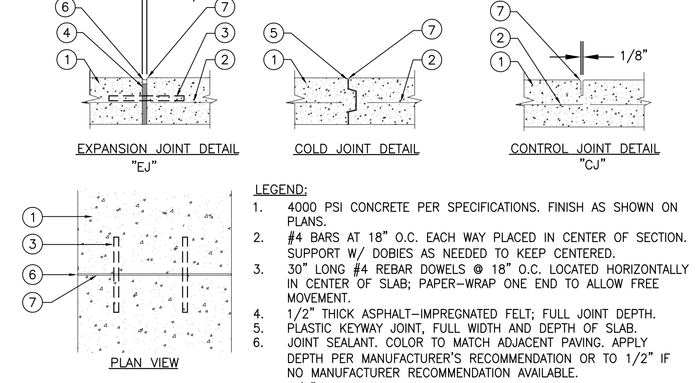

D1 PAVING JOINTS
NO SCALE

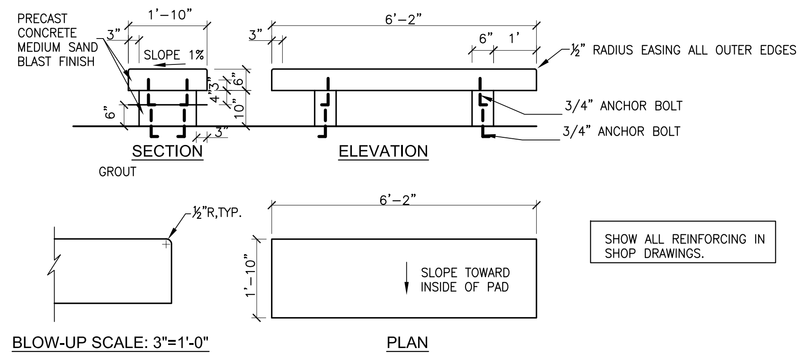

F1 PRECAST CONCRETE BENCH
NO SCALE

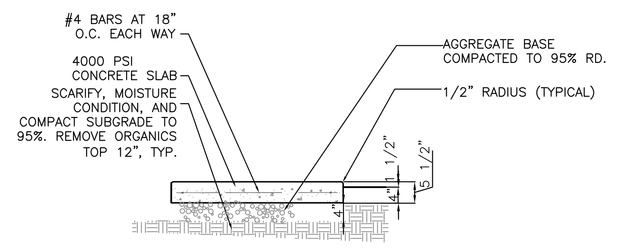

D3 CONCRETE PAD DETAIL
NO SCALE

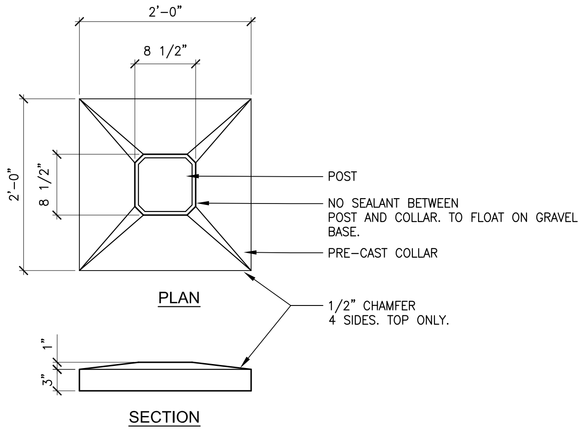

F3 TYPICAL CONCRETE COLLAR
SCALE: 1" = 1'-0"

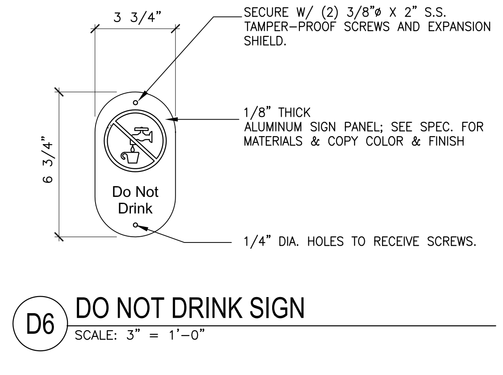

D6 DO NOT DRINK SIGN
SCALE: 3" = 1'-0"

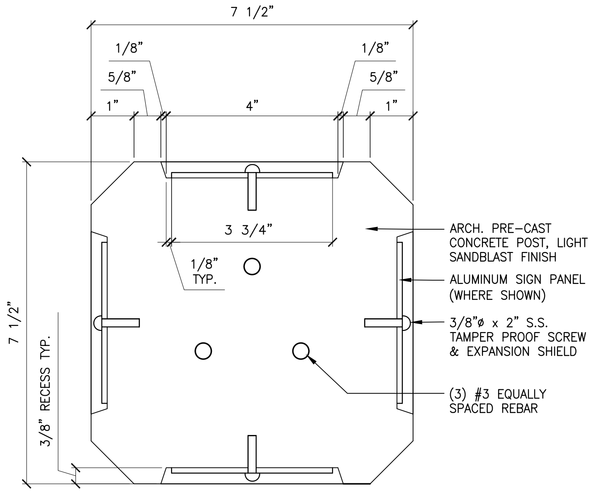

F6 TYPICAL SECTION OF POST
SCALE: HALF

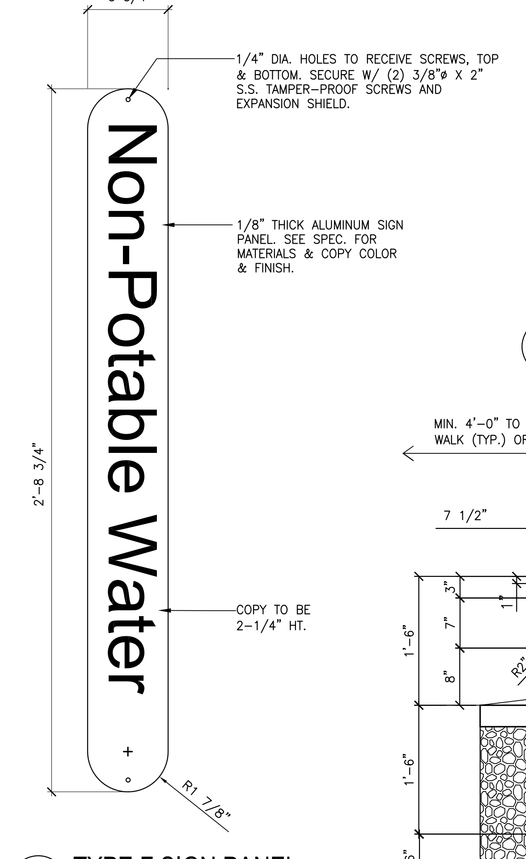

E7 TYPE F SIGN PANEL
SCALE: 3" = 1'-0"

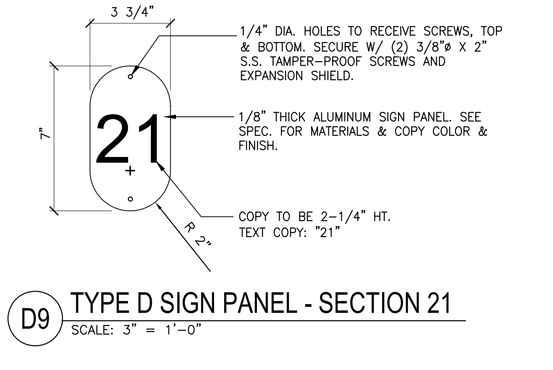

D9 TYPE D SIGN PANEL - SECTION 21
SCALE: 3" = 1'-0"

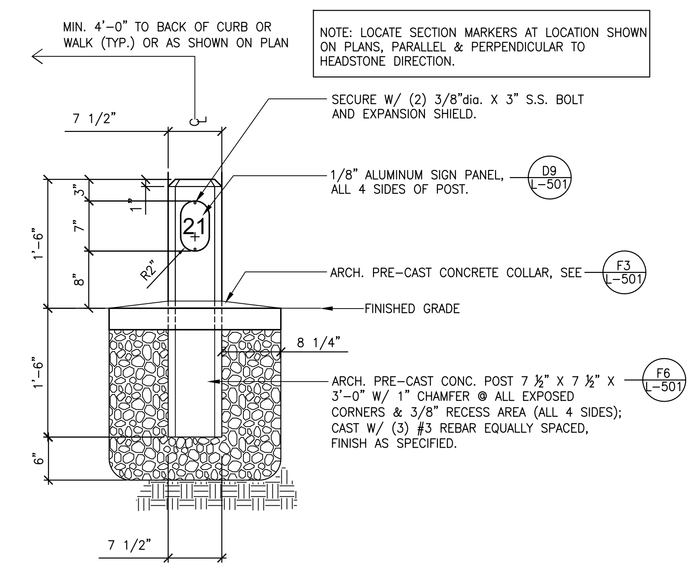

F8 TYPICAL SIGN TYPE D SECTION MARKER
NOT TO SCALE

CONSTRUCTION DOCUMENTS

Revisions:	Date

CONSULTANTS:

SURVEYOR
BLAIR, CHURCH, & FLYNN
451 CLOVIS AVENUE, SUITE 200
CLOVIS, CA 93612
(559) 326-1400 PHONE

GEOTECHNICAL ENGINEER
STEVENS, FERRONE, & BAILEY
1600 WILLOW PASS COURT
CONCORD, CA 94520
(925) 688-1001 PHONE

COST ESTIMATING
SIERRA WEST GROUP, LLC
9700 BUSINESS PARK DRIVE, SUITE 102
SACRAMENTO, CA 95827
(916) 925-4000 PHONE

REGISTERED PROFESSIONAL ENGINEER MARIE L. SILVEIRA No. 71539 EXP. 12-31-15 CIVIL STATE OF CALIFORNIA

ARCHITECT/ENGINEERS:

JACOBS
Jacobs Engineering Group Inc.
Consultants in Architecture, Engineering, Planning, and the Environment
Sacramento Office
1050 20th Street, Suite 200
Sacramento, California 95811
(916) 929-3323 Fax (916) 929-1772

Drawing Title	CONSTRUCTION DETAILS
Approved: Project Director	
Project Title	SAN JOAQUIN VALLEY NATIONAL CEMETERY PRE-PLACED CRYPTS IN SECTION 21
Location	SAN JOAQUIN VALLEY NATIONAL CEMETERY SANTA NELLA, CALIFORNIA
Date	09/28/2015
Checked	MIS
Drawn	RJM
Project Number	913CM3012
Building Number	
Drawing Number	L-501
Dwg.	16 of 25

NATIONAL CEMETERY ADMINISTRATION DESIGN AND CONSTRUCTION SERVICE
Department of Veterans Affairs

VA FORM 08-6231

C:\ACTIVE\CAD Production Projects\VT#913746 VA ID02 SJVNC Crypts\Drawings\000000_UDP_01-CD\16-17-CONSTRUCT DTLS.dwg 9-24-15 02:19:40 PM mcneilfreemont