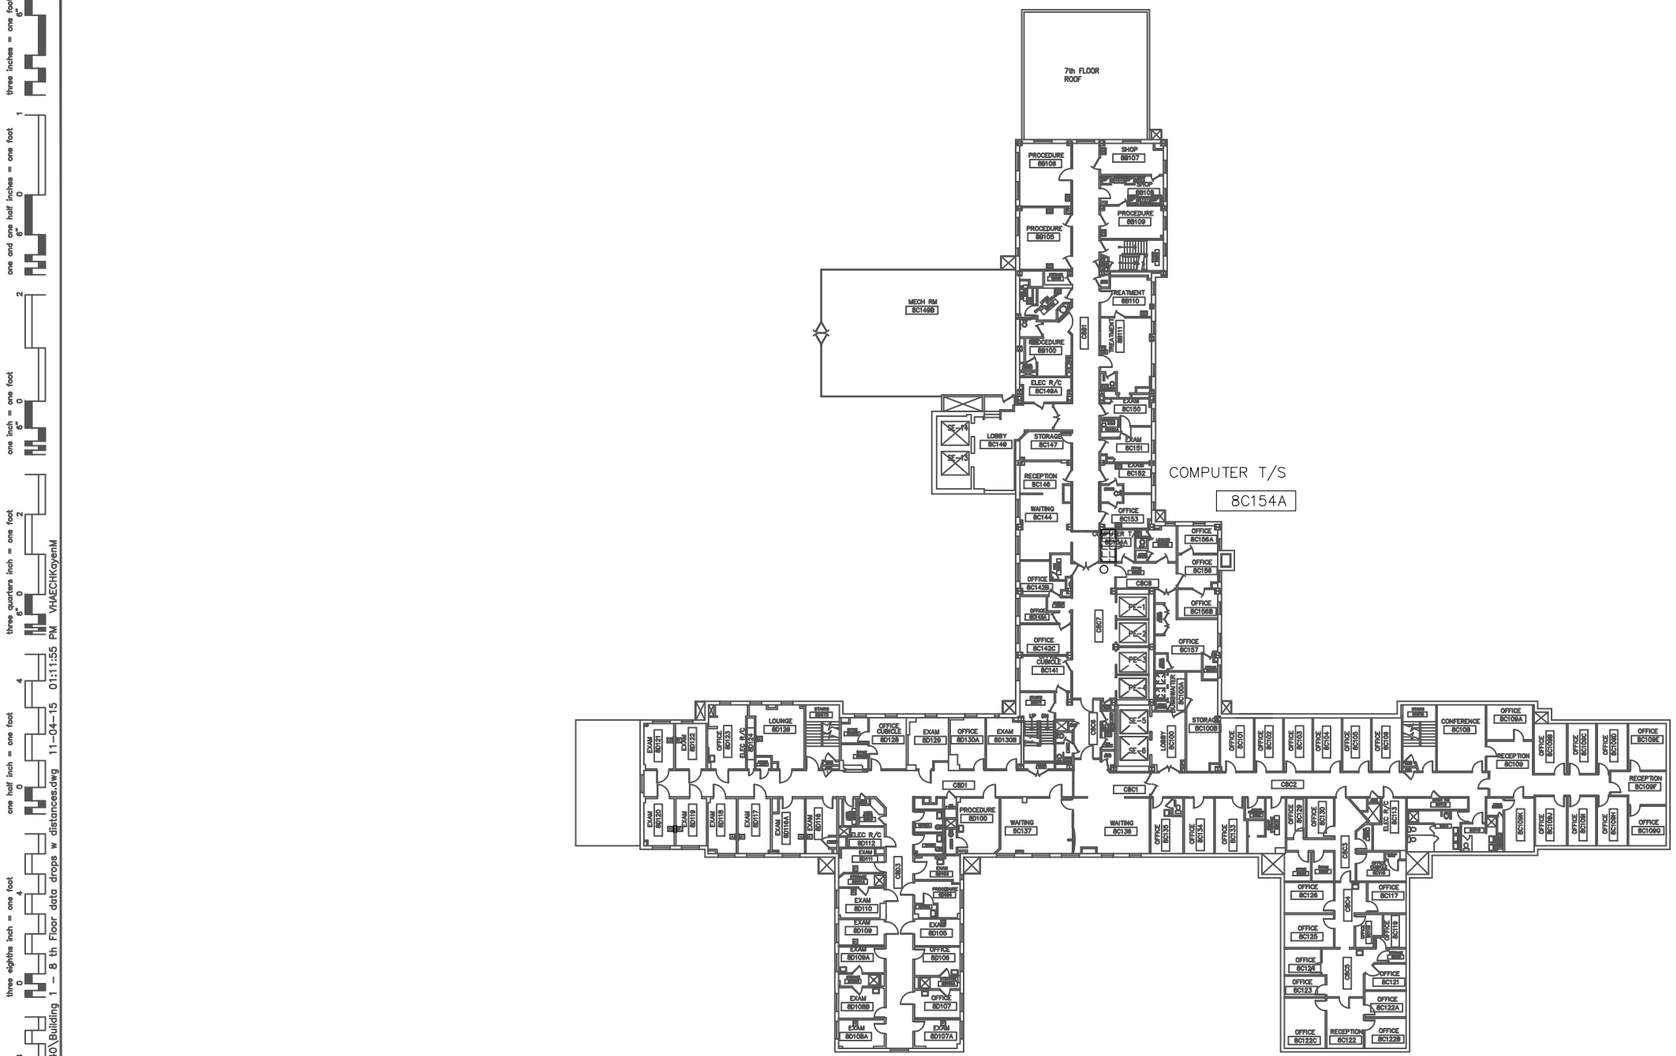

PLOTTING NOTES: 1. FULL SIZE V.A. "E" SHEET (AS INDICATED) 2. HALF SIZE V.A. "D" SHEET (1/2 THE INDICATED SCALE) 3. LETTER SIZE: (NOT SCALE)	**GENERAL NOTES:** 1. SCALED DIMENSIONS + ARCHITECTURAL FEATURES MAY NOT BE CORRECT. 2. CONTRACTORS + A/Es ARE RESPONSIBLE TO FIELD VERIFY ALL DIMENSIONS WITHIN THE PROJECT AREA.

DEPARTMENT OF VETERANS AFFAIRS
MEDICAL CENTER
1055 Clermont Street
Denver, Colorado, 80220

Drawing Title: BUILDING 1, 8th Floor	Project Title: RTLS Site Durvey Drawing	Project Number	Office of Construction and Facilities Management
Approved Project Director	Location: DENVER VA MEDICAL CENTER	Building Number: BUILDING 1	
	Date: 16 OCT, 2013 / Checked: T. VIGIL / Drawn: D. ZETHREN	Drawing Number: Dwg. of	

VA FORM 08-6231

three inches = one foot
one and one half inches = one foot
one inch = one foot
three quarters inch = one foot
one half inch = one foot
three eighths inch = one foot
one quarter inch = one foot
one eighth inch = one foot
C:\Users\vhaechkoyenm\appdata\local\temp\VaPublish_8140\Building 1 - 8 th Floor data drops w distances.dwg 11-04-15 01:11:55 PM VHAECHKoyenM