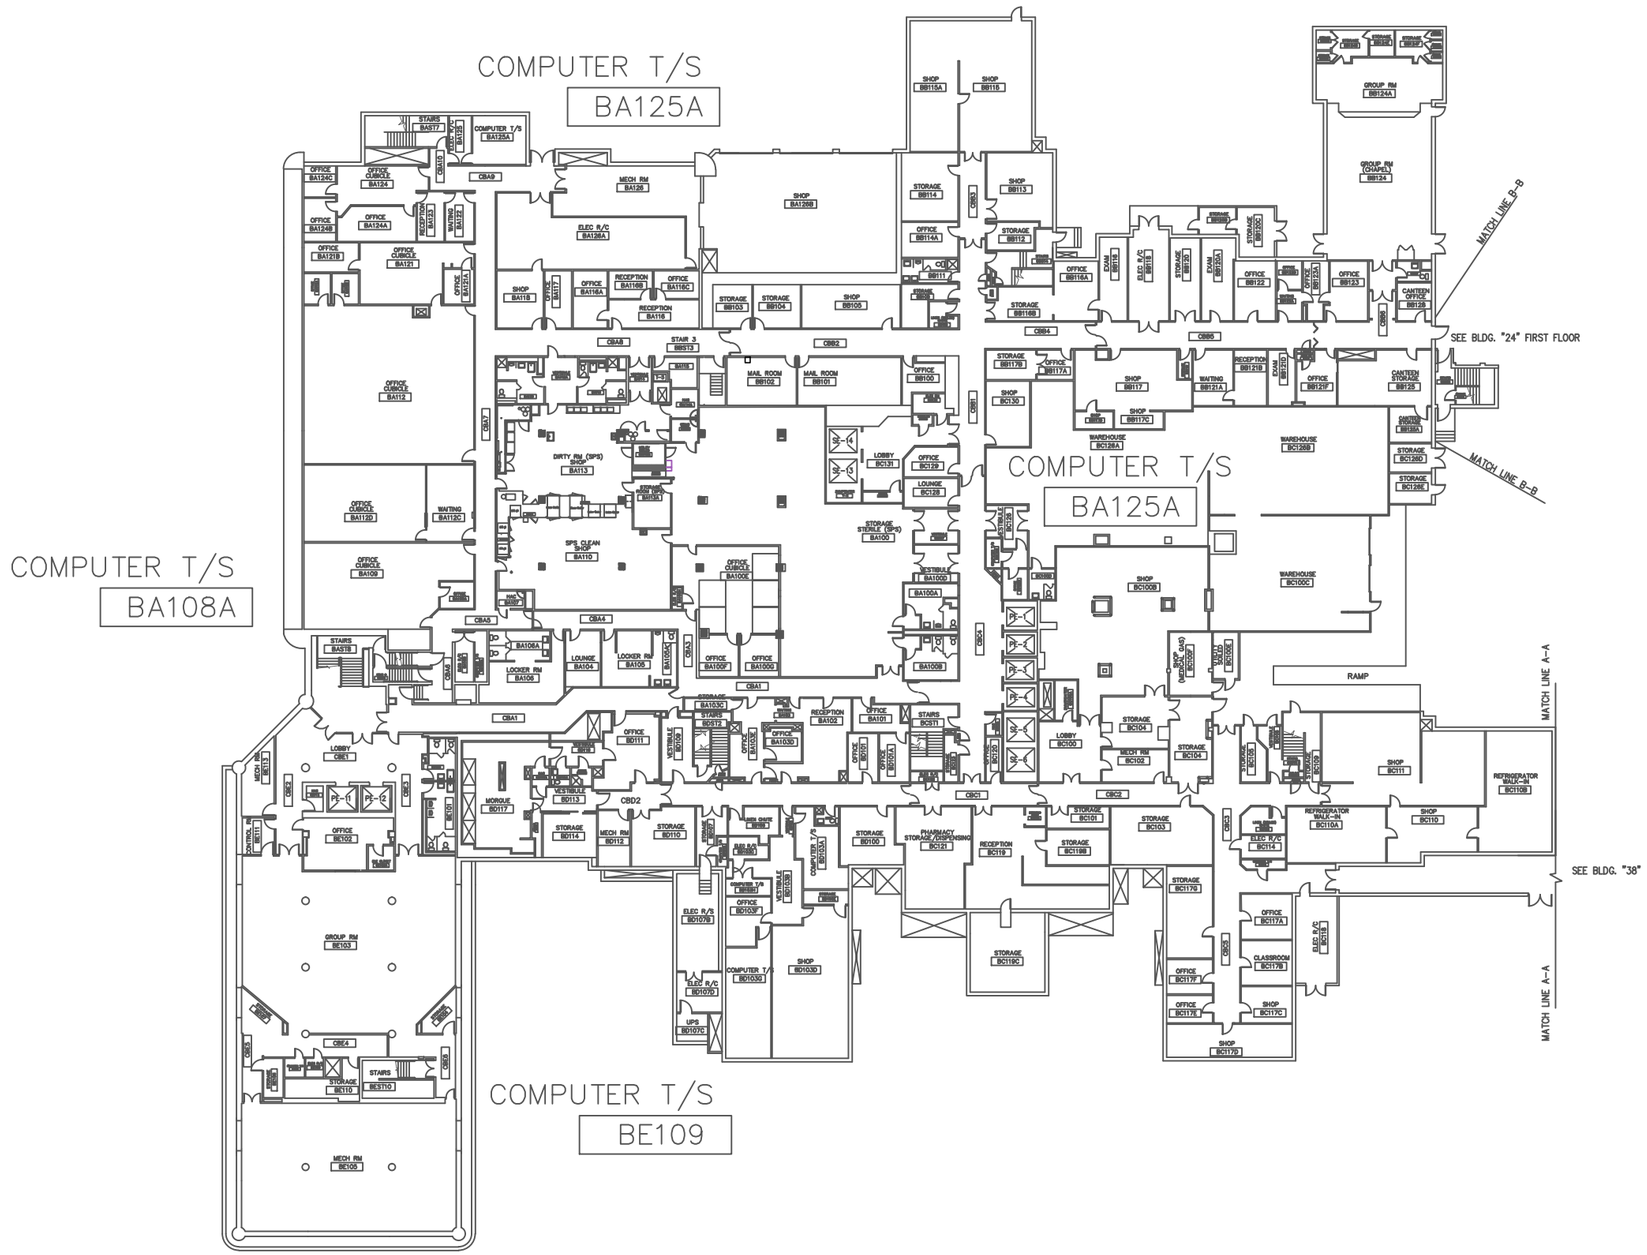

PLOTTING NOTES:
1. FULL SIZE V.A. 'E' SHEET (AS INDICATED)
2. HALF SIZE V.A. 'D' SHEET (1/2 THE INDICATED SCALE)
3. LETTER SIZE: (NOT SCALE)

GENERAL NOTES:
1. SCALED DIMENSIONS + ARCHITECTURAL FEATURES MAY NOT BE CORRECT.
2. CONTRACTORS + A/E's ARE RESPONSIBLE TO FIELD VERIFY ALL DIMENSIONS WITHIN THE PROJECT AREA.

SURVEY CONDUCTED 9/19/12 10/11/12

DEPARTMENT OF VETERANS AFFAIRS
MEDICAL CENTER
1055 Clermont Street
Denver, Colorado, 80220

Drawing Title	BUILDING 1, BASEMENT
Approved Project Director	
Project Title	I.T Closet Locations
Location	DENVER VA MEDICAL CENTER
Date	26 OCT, 2012
Checked	T. VIGIL
Drawn	M.Koyen
Project Number	
Building Number	BUILDING 1
Drawing Number	Dwg. of

Office of Construction and Facilities Management

S:\ENG All Shared\Projects\cable drops\Data drops for bldg 1 various areas\Building 1 - Basement Data drops w distances.dwg 11-03-15 02:51:07 PM VHAECHKoyenM