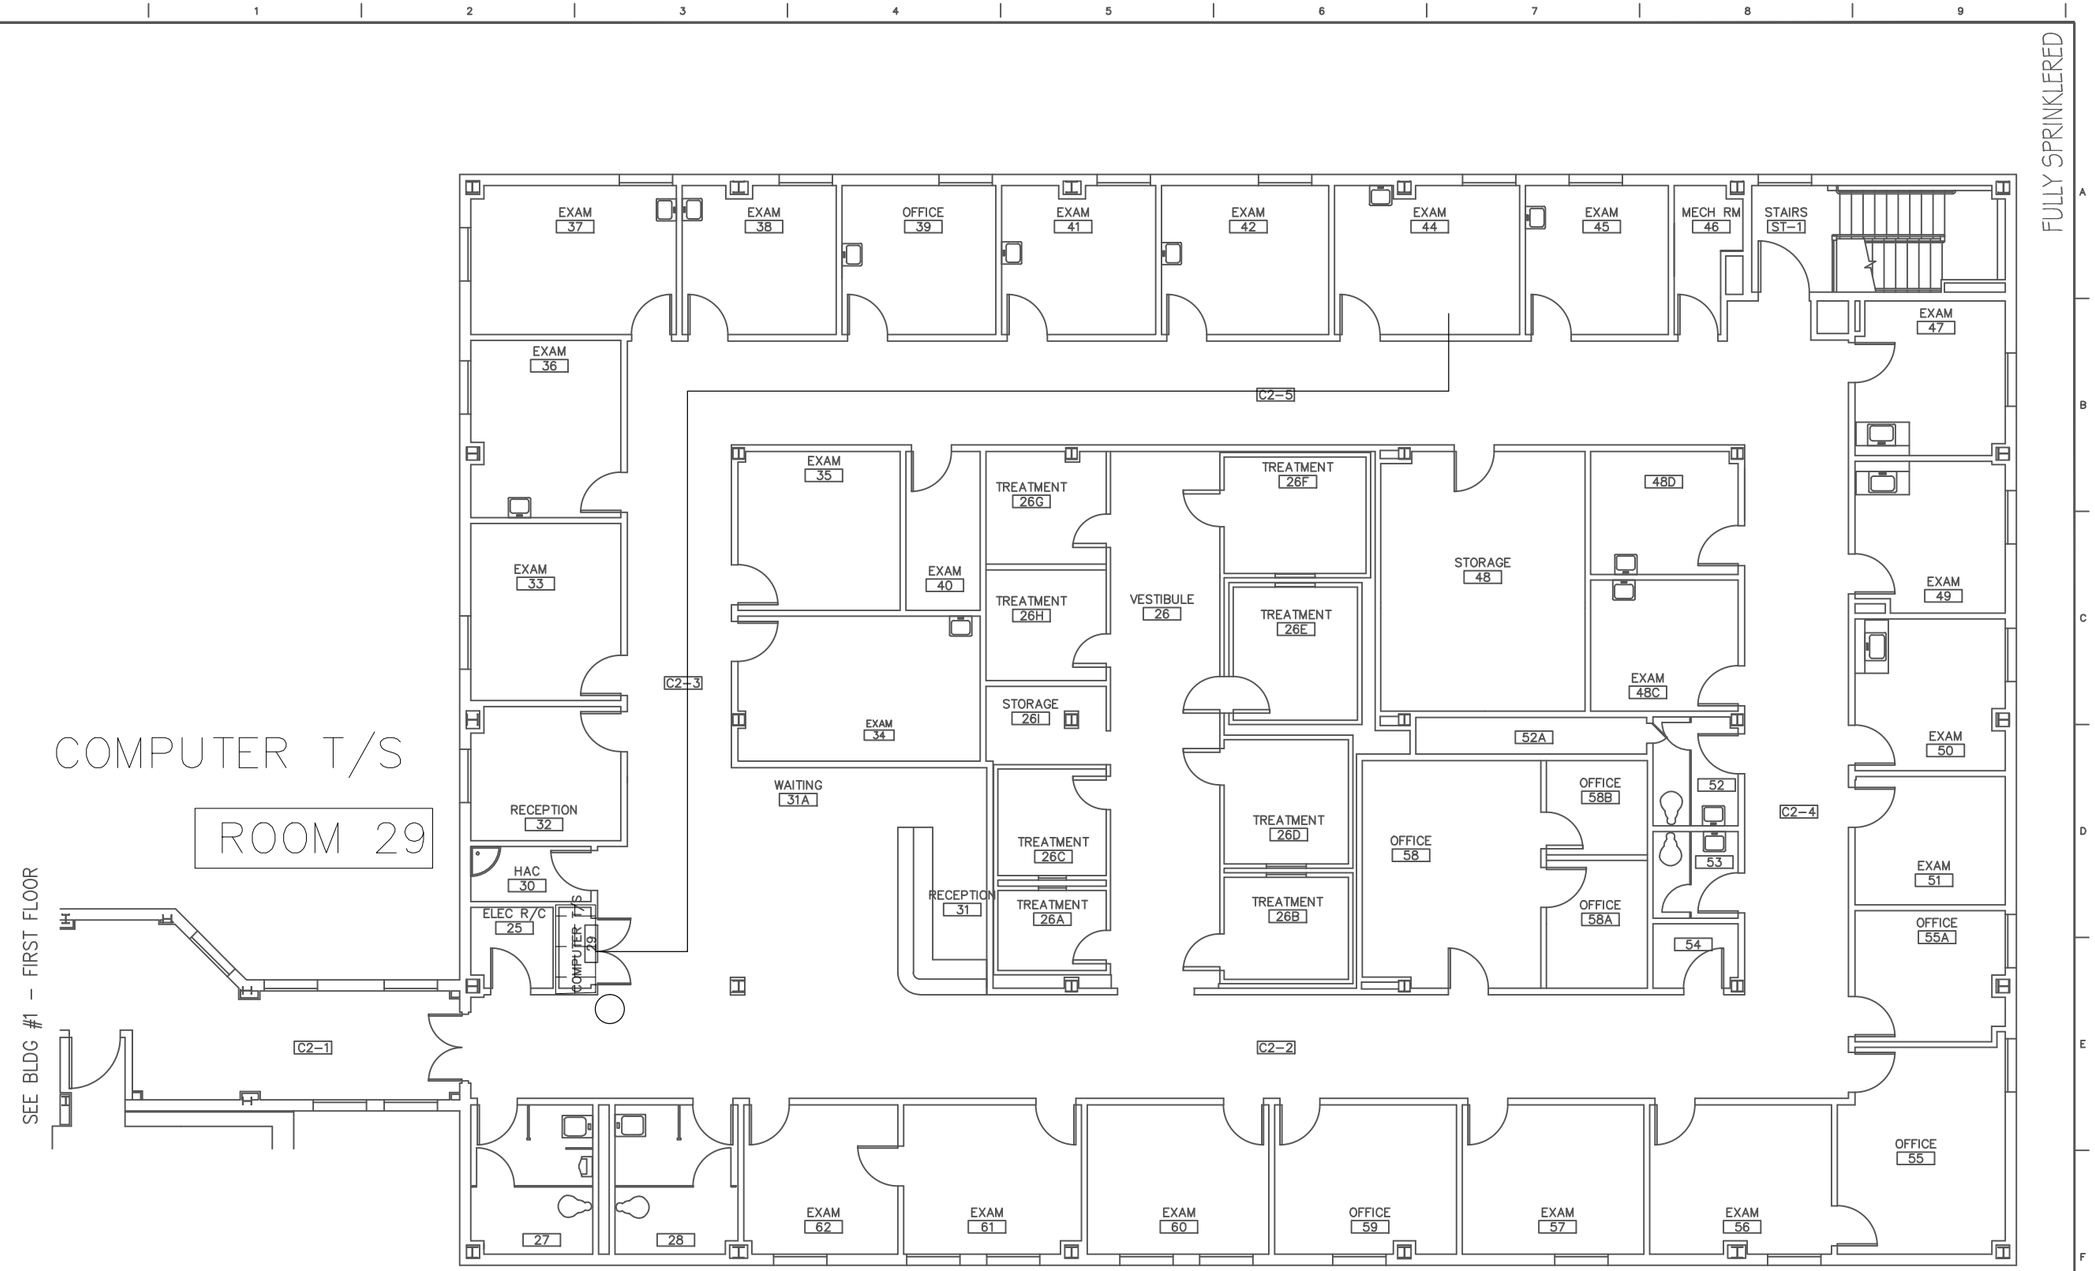

PLOTTING NOTES:
1. FULL SIZE V.A. "E" SHEET (AS INDICATED)
2. HALF SIZE V.A. "D" SHEET (1/2 THE INDICATED SCALE)
3. LETTER SIZE: (NOT SCALE)

GENERAL NOTES:
1. SCALED DIMENSIONS + ARCHITECTURAL FEATURES MAY NOT BE CORRECT.
2. CONTRACTORS + A/E's ARE RESPONSIBLE TO FIELD VERIFY ALL DIMENSIONS WITHIN THE PROJECT AREA.

DEPARTMENT OF VETERANS AFFAIRS
MEDICAL CENTER
1055 Clermont Street
Denver, Colorado, 80220

Drawing Title	BUILDING 24, Second Floor
Approved Project Director	
Project Title	RTLS Site Survey Drawing
Location	DENVER VA MEDICAL CENTER
Date	11 OCT, 2013
Checked	T. VIGIL
Drawn	T. Vigil
Project Number	
Building Number	BUILDING 24
Drawing Number	Dwg. 12 of

Office of Construction and Facilities Management

VA FORM 08-6231

S:\ENG All Shared\Projects\cable drops\Data drops for bldg 1 various areas\Building 24 - 2nd Floor data drops w distances.dwg 11-04-15 01:12:33 PM VHAECHKoyenM