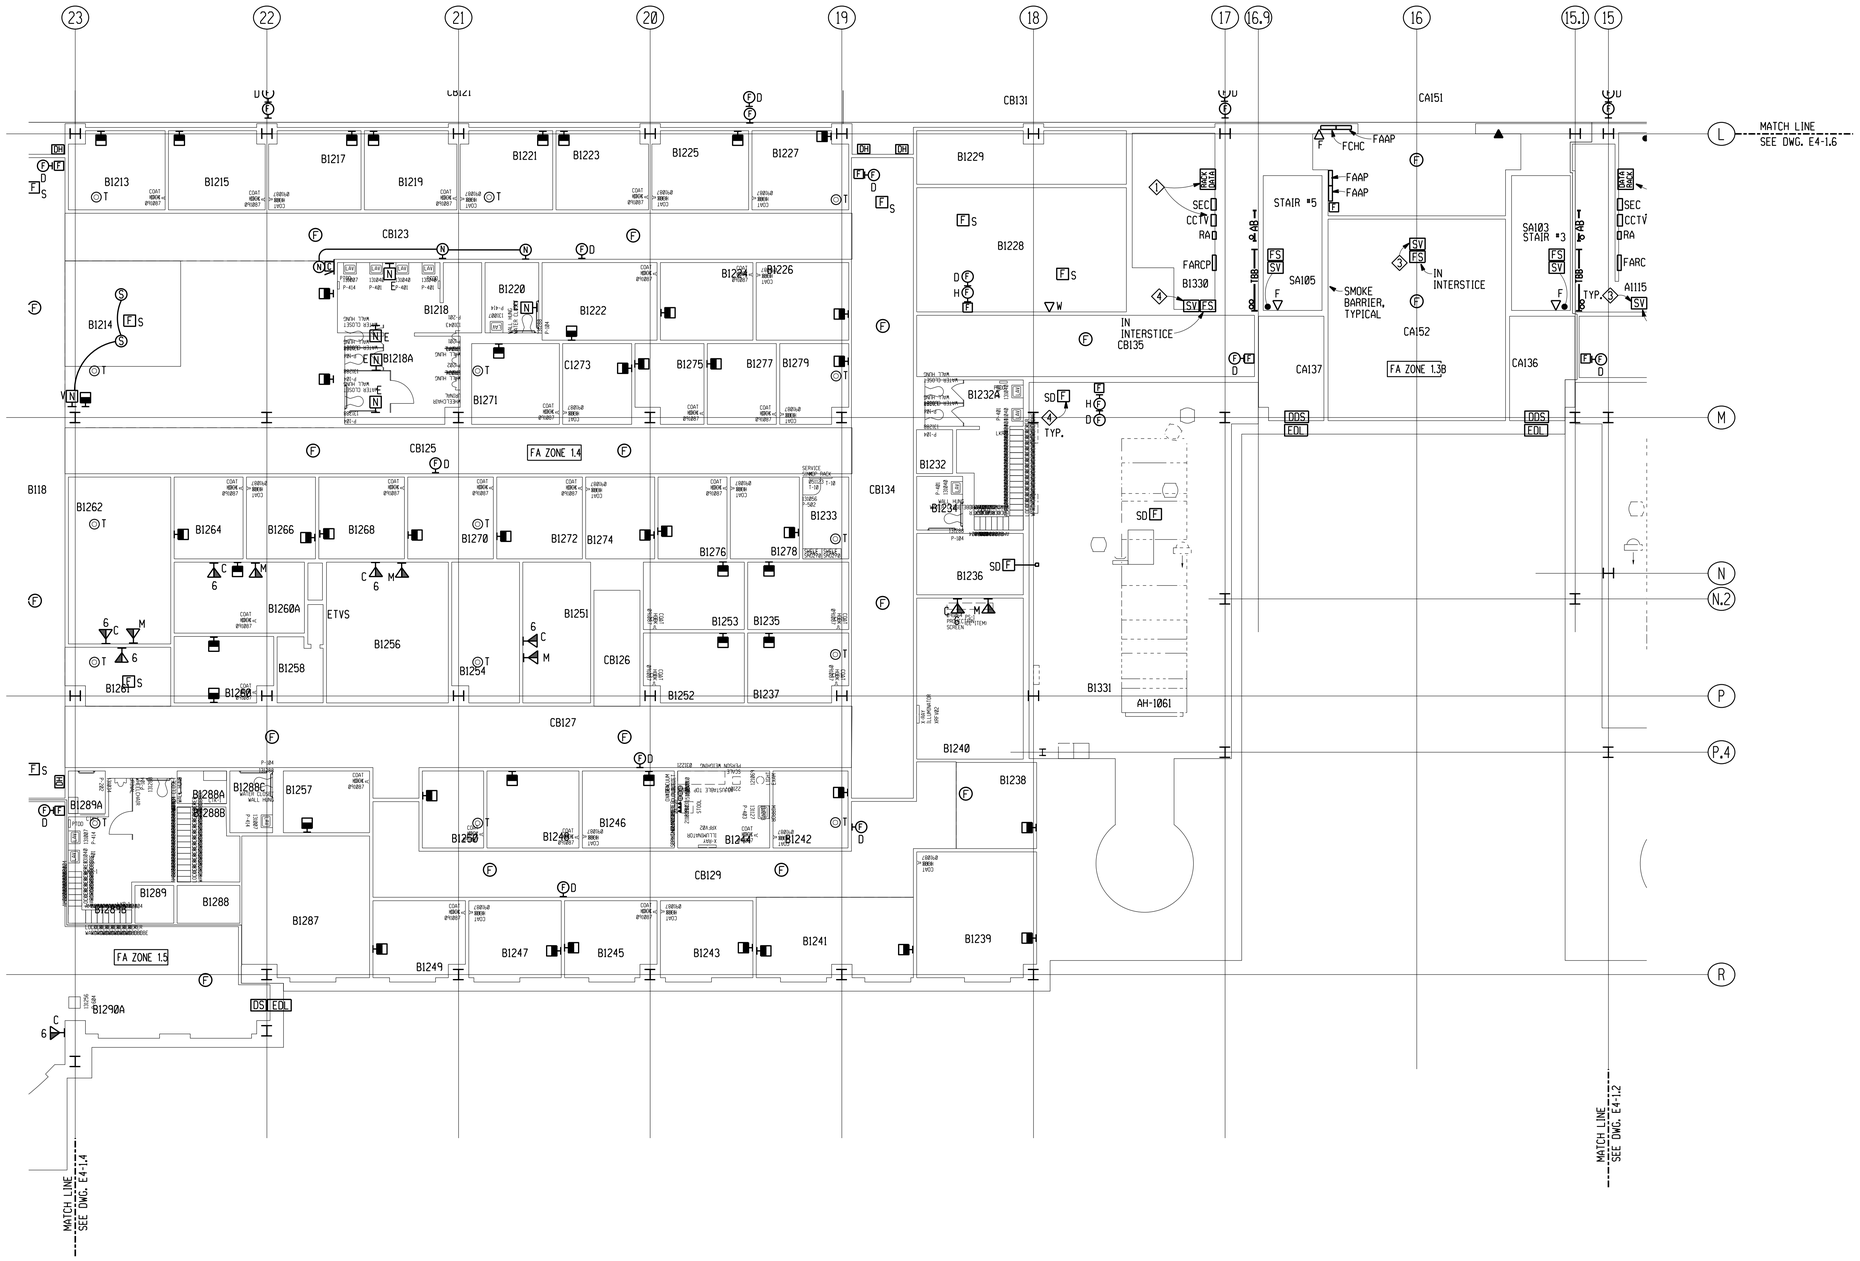

ROOM LEGEND

No.	ROOM NAME
B1213	OFFICE,SOCIAL WORKER
B1214	WAITING
B1215	OFFICE,SOCIAL WORKER
B1217	OFFICE,SOCIAL WORKER
B1218	VESTIBULE
B1218A	TOILET - VISITOR/PATIENT - M.
B1219	OFFICE,SOCIAL WORKER
B1220	TOILET - VISITOR/PATIENT - F.
B1221	OFFICE,SOCIAL WORKER
B1222	OFFICE,CHIEF
B1223	OFFICE,PSYCHIATRIST
B1224	OFFICE,PSYCHIATRIST
B1225	OFFICE,PSYCHIATRIST
B1226	OFFICE,PSYCHIATRIST
B1227	OFFICE,PSYCHIATRIST
B1228	SUBSTATION
B1229	ELECTRICAL ROOM
B1232	VESTIBULE
B1232A	LOCKERS TOILET - STAFF F.
B1233	H.A.C.
B1234	TOILET - STAFF M.
B1235	OFFICE,PSYCHOLOGIST
B1236	LOUNGE - STAFF
B1237	OFFICE,PSYCHOLOGIST
B1238	OFFICE,SRCRETARY
B1239	OFFICE,CHIEF - SERVICE
B1240	CONFERENCE
B1241	OFFICE,CLERK
B1242	OFFICE,ADMIN.
B1243	OFFICE,ASSIST.CHIEF
B1244	EXAM/INTERVIEW
B1245	OFFICE,STAFF PHYSICIAN
B1246	OFFICE,STAFF PHYSICIAN
B1247	OFFICE,STAFF PHYSICIAN
B1248	OFFICE,STAFF PHYSICIAN
B1249	OFFICE,STAFF PHYSICIAN
B1250	OFFICE,CHIEF - RESIDENT
B1251	GROUP TESTING
B1252	OFFICE,PSYCHOLOGIST
B1253	OFFICE,PSYCHOLOGIST
B1254	OBS.
B1256	MULTIPURPOSE ROOM
B1256A	CLOSET
B1257	OFFICE,TRAINEE
B1258	ETVS WORK AREA
B1260	OFFICE,SECRETARY/STENOGRAPHER
B1260A	OFFICE,CHIEF
B1261	WAITING
B1262	GROUP THERAPY
B1264	OFFICE,TRAINEE
B1266	OFFICE,TRAINEE
B1268	OFFICE,PSYCHOLOGIST
B1270	OFFICE,PSYCHOLOGIST
B1271	OFFICE,PSYCHOLOGIST
B1272	OFFICE,PSYCHOLOGIST
B1273	OFFICE,TRAINEE
B1274	OFFICE,TRAINEE
B1275	OFFICE,TRAINEE
B1276	OFFICE,TRAINEE
B1277	OFFICE,HOUSE STAFF
B1278	OFFICE,TRAINEE
B1279	OFFICE,PHYSICIAN ASSIST.
B1287	ACTIVITY - BILLIARDS
B1288	VESTIBULE
B1288A	SHOWER - STAFF F.
B1288B	LOCKERS TOILET - STAFF F.
B1288C	TOILET - STAFF F.
B1289	VESTIBULE
B1289A	SHOWER - STAFF M.
B1289B	LOCKERS TOILET - STAFF M.
B1290A	ACTIVITIES
B1331	MECHANICAL ROOM
B1330	ELECTRICAL ROOM
CA136	VESTIBULE
CA137	VESTIBULE
CA151	ENTRANCE
CA152	ENTRANCE VESTIBULE
CB118	CORRIDOR
CB123	CORRIDOR
CB125	CORRIDOR
CB126	CORRIDOR
CB127	CORRIDOR
CB129	CORRIDOR
CB131	CORRIDOR
CB134	CORRIDOR
CB135	CORRIDOR
SA103	STAIR NO. 3
SA105	STAIR NO.5

NOTES

1. RESERVE SPACE FOR FUTURE CCTV SYSTEM CABINET AND DATA RACK.
2. REFER TO DWG.E8-10 FOR NURSE CALL RISER DIAGRAM.
3. FOR SPRINKLER SYSTEM RISER.
4. PROVIDE REMOTE INDICATING STATION IN MECHANICAL ROOM FOR DUCT SMOKE DETECTORS LOCATED EITHER IN MECHANICAL ROOM OR INTERSTICE SPACE AND NOT READILY VISIBLE. FOR EXACT LOCATION OF SMOKE DUCT DETECTORS REFER TO MECHANICAL DRAWINGS.

Revisions	Date

FULLY PROTECTED BY AUTOMATIC SPRINKLER SYSTEM

FINAL SUBMISSION
NOT FOR CONSTRUCTION

DEPARTMENTS - THIS DRAWING:
00214 CLINICAL SERVICE ADMINISTRATION
00260 OUTPATIENT PSYCHIATRIC SERVICE (MENTAL HYGIENE CLINIC)
00272 PSYCHOLOGY SERVICE
00300 DAY HOSPITAL

SH&G Project No. 4999L

SH&G
Smith, Hinchman & Grylls Associates, Inc.
Architects Engineers Planners
455 West Fort Street, Detroit, Michigan 48226
313/964-3000

Key Plan

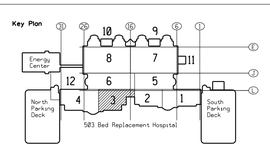

Drawing Title
FIRST FLOOR PLAN
ZONE 3 - SIGNAL

Scale: 1/8" = 1'-0"

Approved: Area Project Manager

Project Title
503 BED REPLACEMENT HOSPITAL

Date 4-29-91

Project No. 553-080

Building Number 100

Checked

Drawn zochowski

Location Detroit, Michigan

DRAWING NO. E4-1.3

Dwg. Of

Veterans Administration

Plot Date: $$$$$DATE$$$$ Plot File: $$$$$$$$$$$$$DGNSPEC$$$$$$$$$$$$$$ Plot Time: $$$$$TIME$$$$$