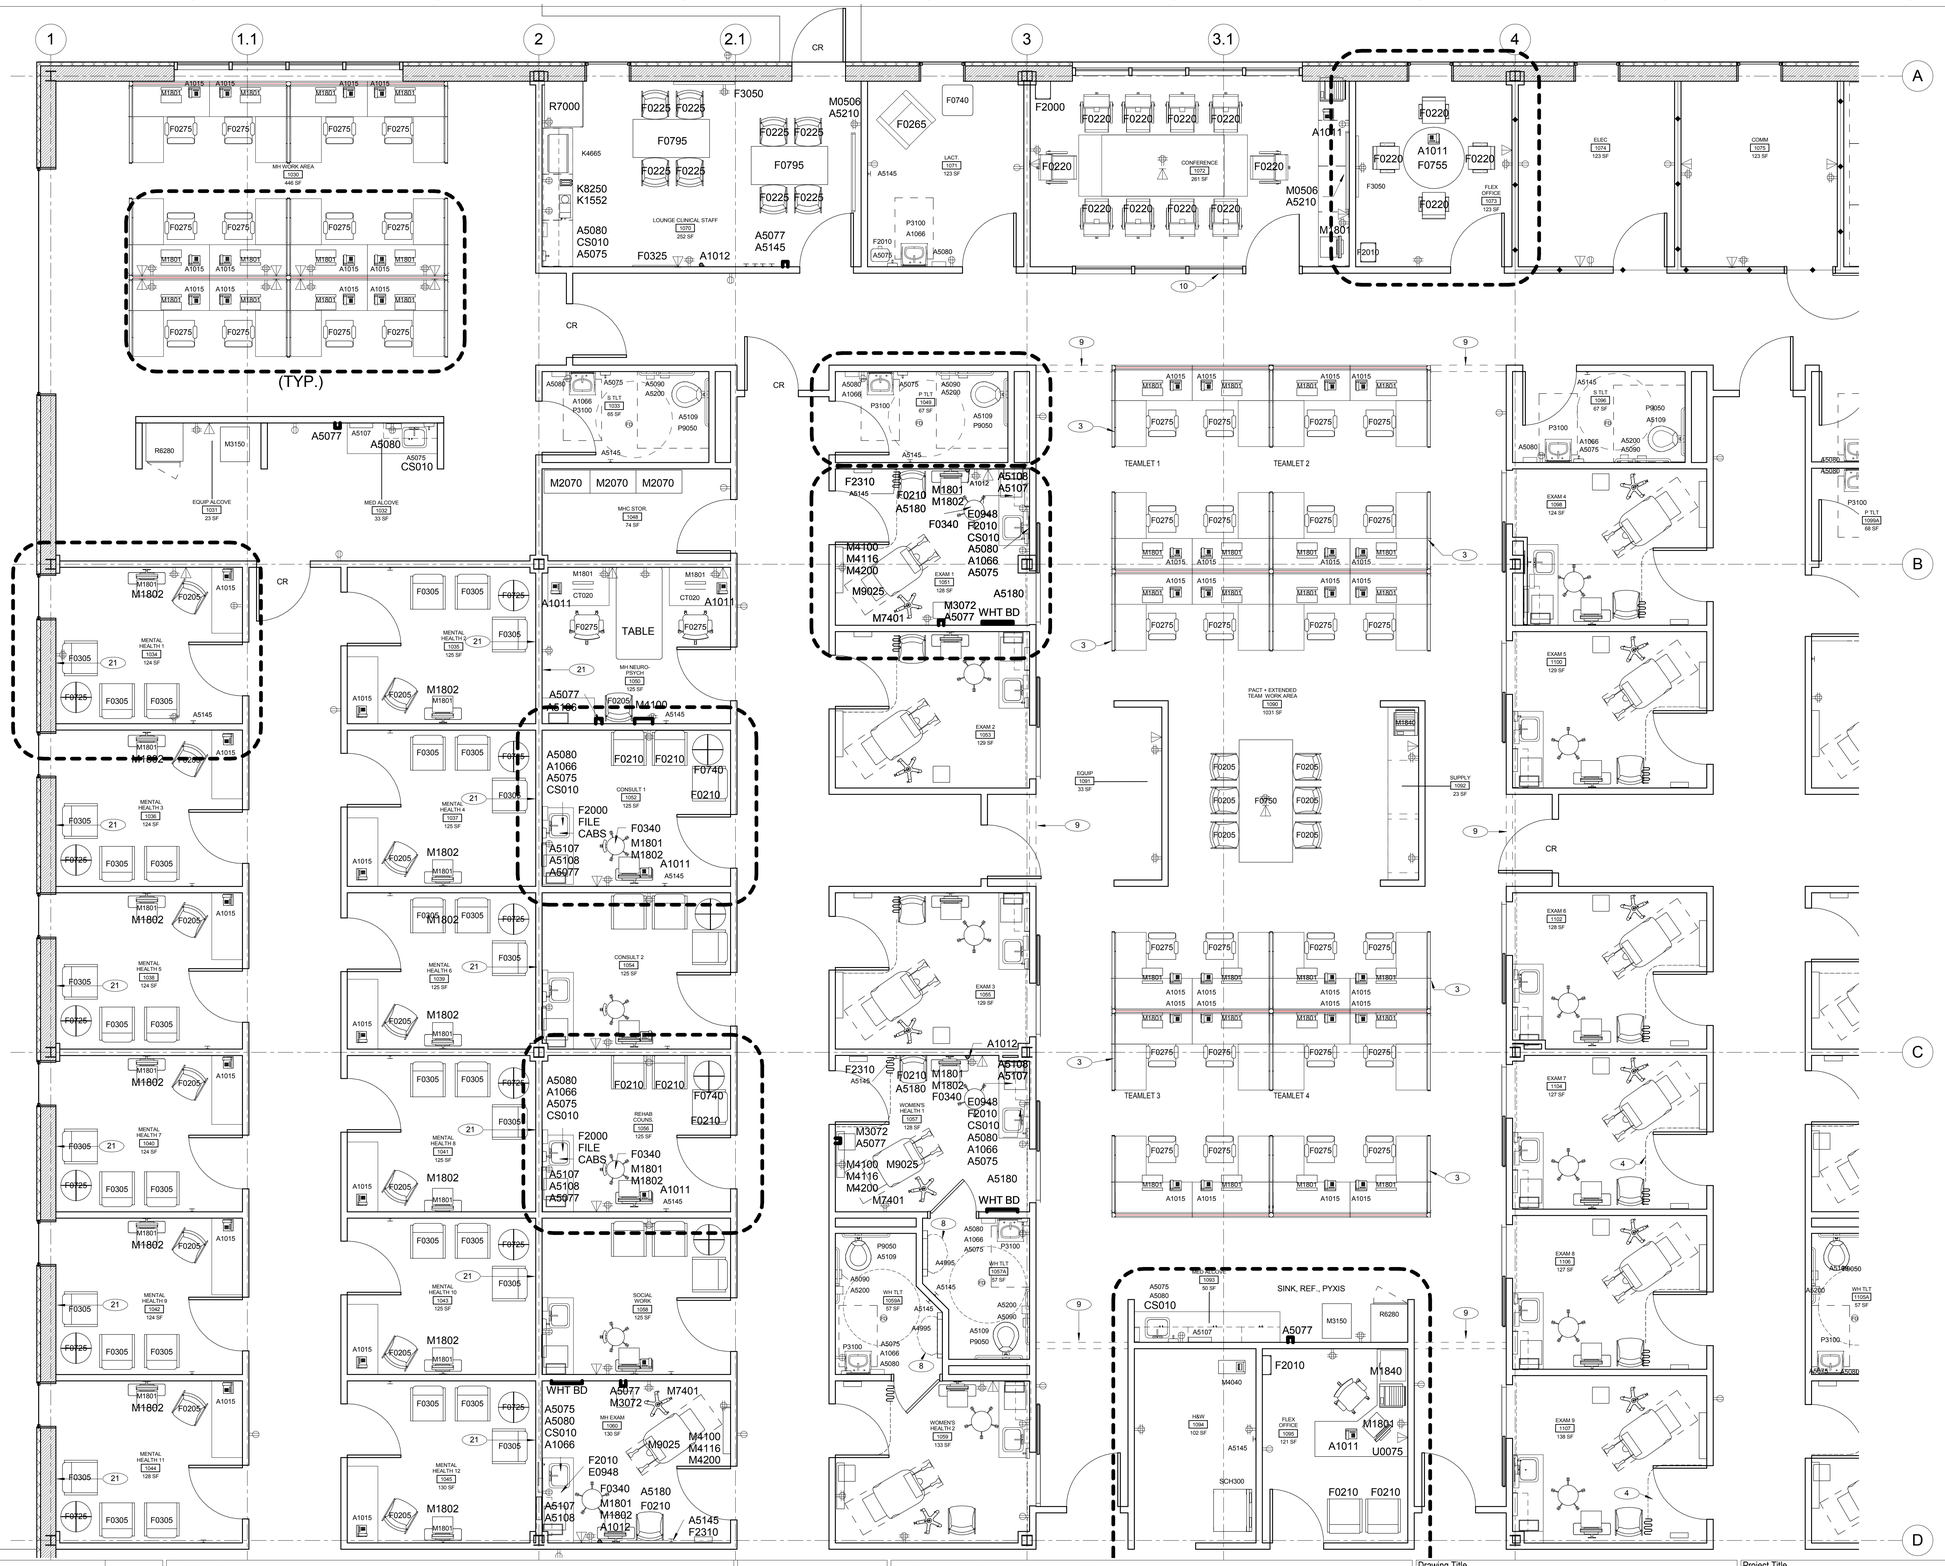

GENERAL NOTES

1. REFERENCE SCHEDULE "E" OF THE SFO PART II FINISH AND DOOR INFORMATION.

2. COORDINATE ALL WALL & FLOOR OUTLETS AND DATA/TELECOM PORTS WITH EQUIPMENT & FURNITURE LOCATIONS.

4. ALL CONSTRUCTION MUST COMPLY WITH ALL LOCAL BUILDING CODES.

5. PROVIDE WALL PROTECTION AS OUTLINED IN THE SFO PART I OR PROVIDE WALL PROTECTION AS REQUIRED.

6. PROVIDE FLOOR DRAINS IN ALL TOILET ROOMS.

7. PROVIDE FIRE EXTINGUISHER CABINETS AS REQUIRED BY CODE.

8. COORDINATE ALL BUILDING ENTRIES WITH SITE GRADE.

9. PROVIDE BACKING AND STRUCTURAL SUPPORT FOR ALL CEILING MOUNTED EQUIPMENT, WALL MOUNTED EQUIPMENT AND PASS-THROUGH BOXES WITH FINAL EQUIPMENT LIST BY OWNER.

10. PROVIDE LEAD-LINED OR RF SHIELDING IN PARTITIONS, DOORS, AND BORROW LIGHTS IN ROOMS WITH IMAGING EQUIPMENT PER MANUFACTURER'S RECOMMENDATIONS AND SHIELDING PHYSICIST'S REPORT.

KEYED PLAN NOTES

1. BARIATRIC TOILETS
2. COILING SECURITY DOOR (FROM CEILING TO COUNTERTOP).
3. SYSTEMS FURNITURE. COORD. DATA & POWER REQUIREMENTS.
4. CURTAIN & TRACK @ CEILING ABOVE, TYP
5. CEILING HUNG STAINLESS STEEL TOILET PARTITION.
6. PREFINISHED ALUMINUM STOREFRONT W/ CLEAR GLASS AND CAPTURED VERTICAL MULLIONS.
7. BUILT-IN CUSTOM CASEWORK
8. BABY CHANGING STATION.
9. LINE OF CLERESTORY WINDOW ABOVE.
10. PREFINISHED ALUMINUM STOREFRONT W/ CLEAR BUTT GLAZING. PROVIDE GLASS WITH FRIT PATTERN.
11. LOCKERS
12. ACOUSTICAL PERFORMATED PANELS.
13. FREE-FORM BENCH.
14. DOCK LEVELER.
15. DOCK BUMPERS.
16. CUSTOM MILLWORK - REGISTRATION/ PHARMACY STATION W/ PRIVACY PANELS.
17. CUSTOM MILLWORK - INFORMATION DESK.
18. CUSTOM MILLWORK - SHELVING.
19. ACOUSTICAL WOOD PANEL SYSTEM (LAYERED DESIGN).
20. LOCKABLE, PASS-THRU WINDOW
21. PROVIDE PLUMBING ROUGH-IN FOR FUTURE SINK INSTALLATION

LEGEND

- 2 HR FIRE RATED FIRE-BARRIER
- 1 HR FIRE RATED FIRE-BARRIER
- SHIELDED WALL
- FLOOR DRAIN
- ELECT. DUPLEX
- ELECT. DUPLEX, G.F.I.
- ELECT. QUADRUPLEX
- PHONE/DATA OUTLET
- SPECIAL PURPOSE RECEPTACLE
- CR — CARD READER
- TYPICAL ROOM LAYOUT OF PLAN

KEY PLAN

A	B	C
D	E	F

NOT FOR CONSTRUCTION

Revisions: Date

CONSULTANTS:

The LA Group
40 Long Alley
Saratoga Springs, NY 12866
P: 518.587.8100
www.thelagroup.com

ARCHITECT/ENGINEERS:

CANNONDESIGN

1100 Clark Avenue
St. Louis, Missouri 63102
T: 314.241.6250
F: 314.241.2570

© CannonDesign 2015
All rights reserved. No part of this document may be reproduced or utilized in any form, without prior written authorization by the Cannon Corporation

Drawing Title: **ENLARGED FLOOR PLANS - LEVEL 01 - SECTOR A**
SCALE: 1/4" = 1'-0"

Approved: Project Director

Project Title: **VA OUTPATIENT CLINIC**

Location: TYLER, TX

Date: DEC 16, 2015 | Checked: SDM | Drawn: JR

Project Number: CANNON DESIGN PROJECT NO. 3640.46

Building Number

Drawing Number: **A0201.1**
Dwg. 5 of 14

Office of Construction and Facilities Management
Department of Veterans Affairs

VA FORM 08-6231