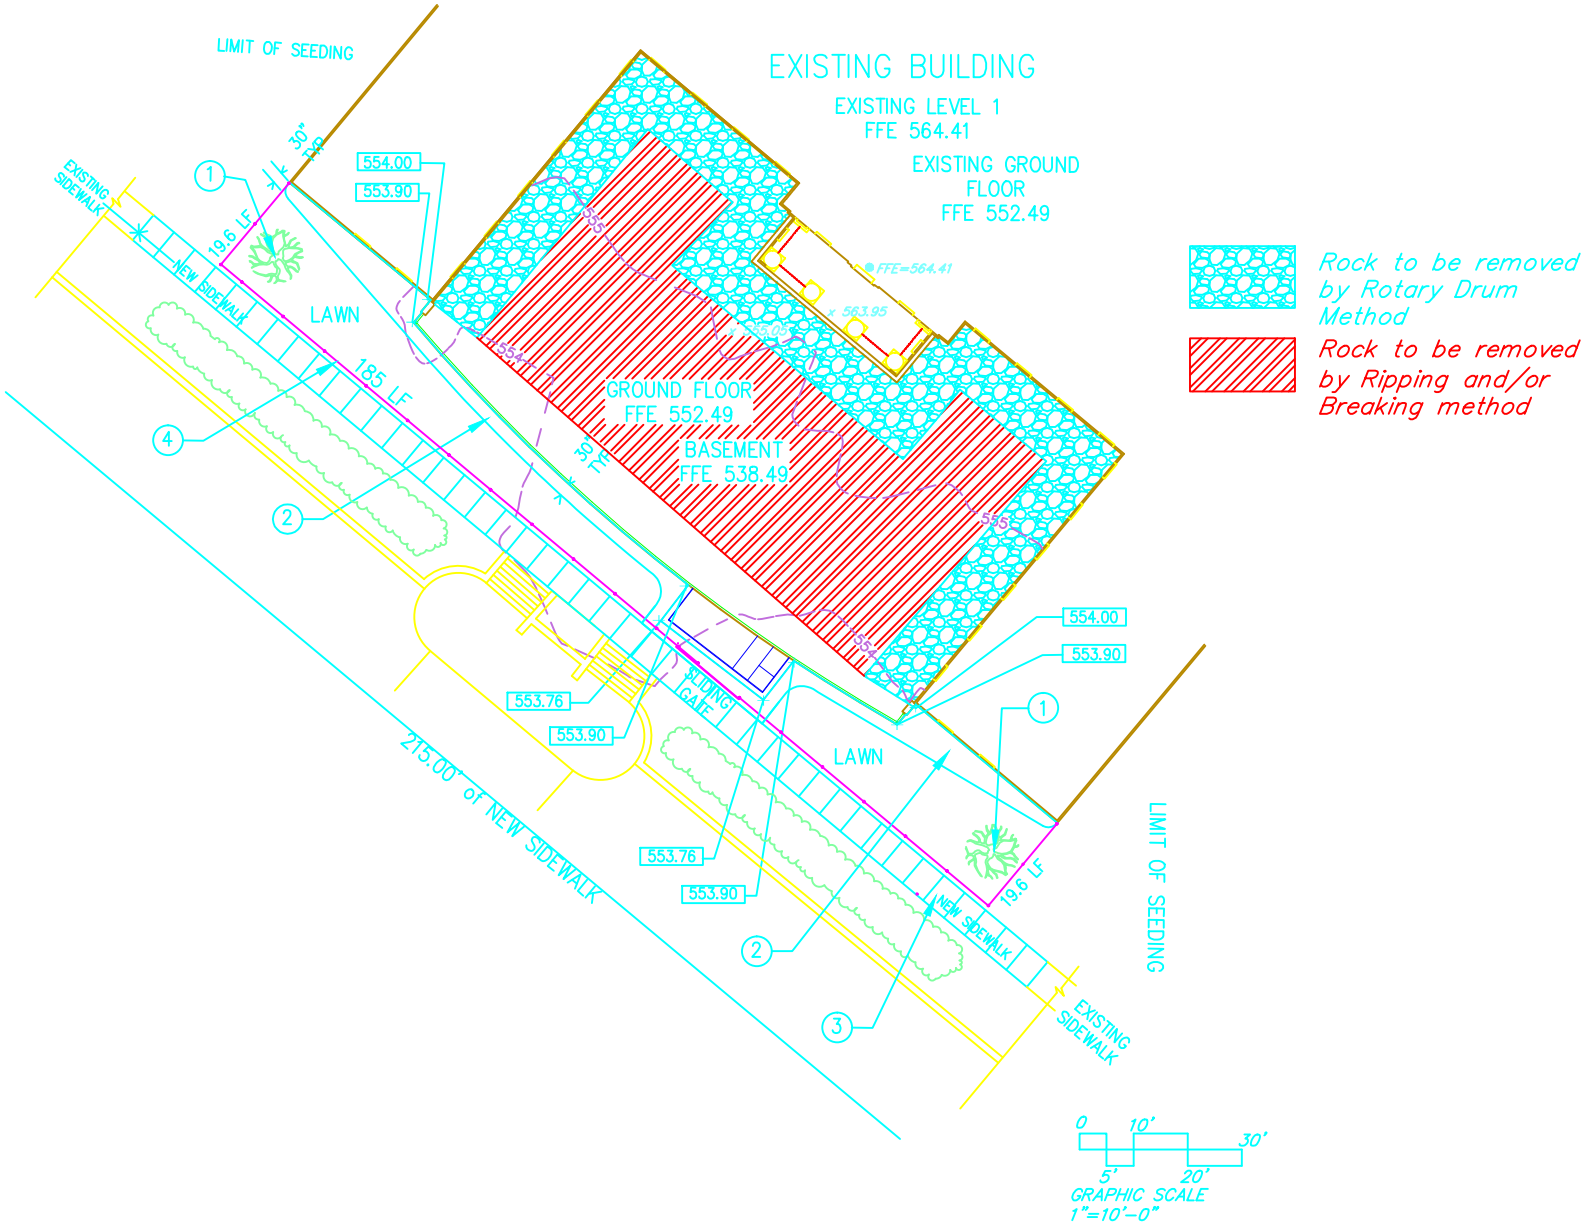

EXISTING BUILDING
EXISTING LEVEL 1
FFE 564.41
EXISTING GROUND FLOOR
FFE 552.49
GROUND FLOOR
FFE 552.49
BASEMENT
FFE 538.49
FFE=564.41
x 563.95
x 555.05
LIMIT OF SEEDING
EXISTING SIDEWALK
NEW SIDEWALK
19.6 LF
30" TYP
LAWN
185 LF
554.00
553.90
553.76
SLIDING GATE
215.00' of NEW SIDEWALK
Rock to be removed by Rotary Drum Method
Rock to be removed by Ripping and/or Breaking method
0
10'
30'
5'
20'
GRAPHIC SCALE
1"=10'-0"