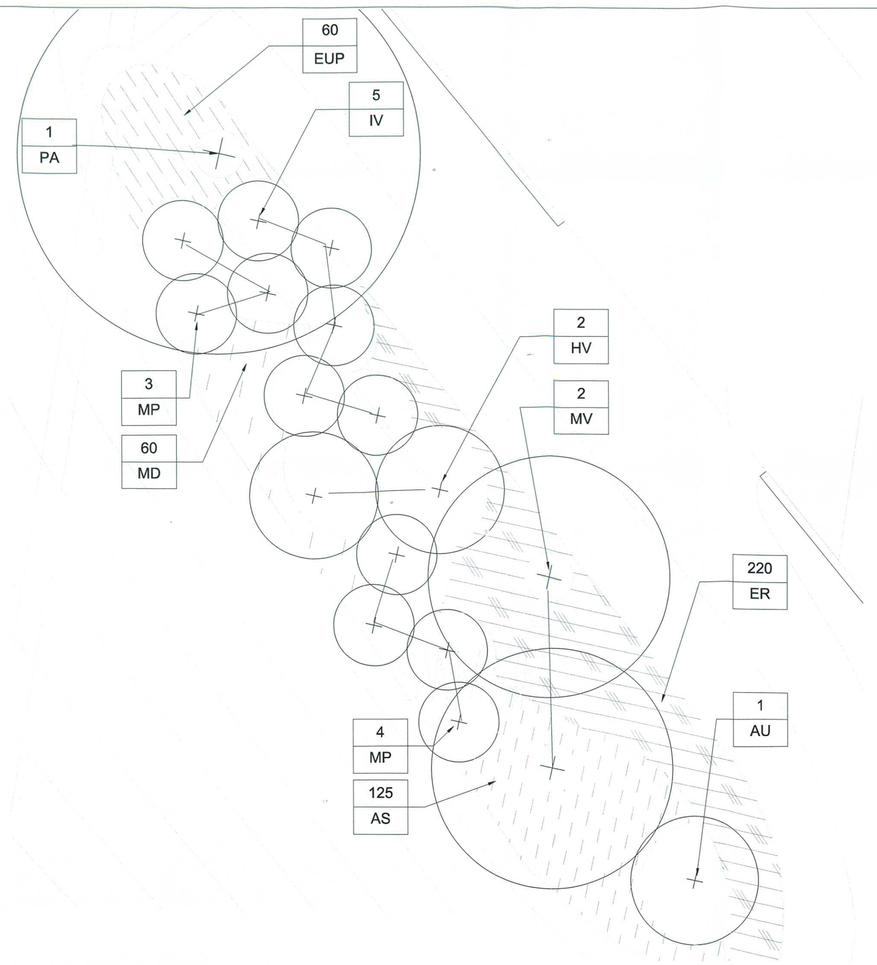

1 SWM #1
3/16"=1'-0"

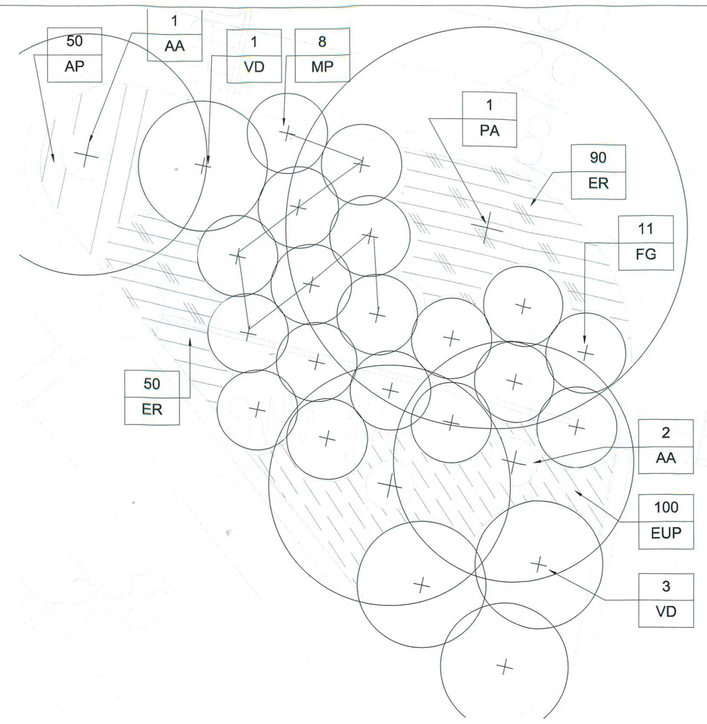

2 SWM #2
3/16"=1'-0"

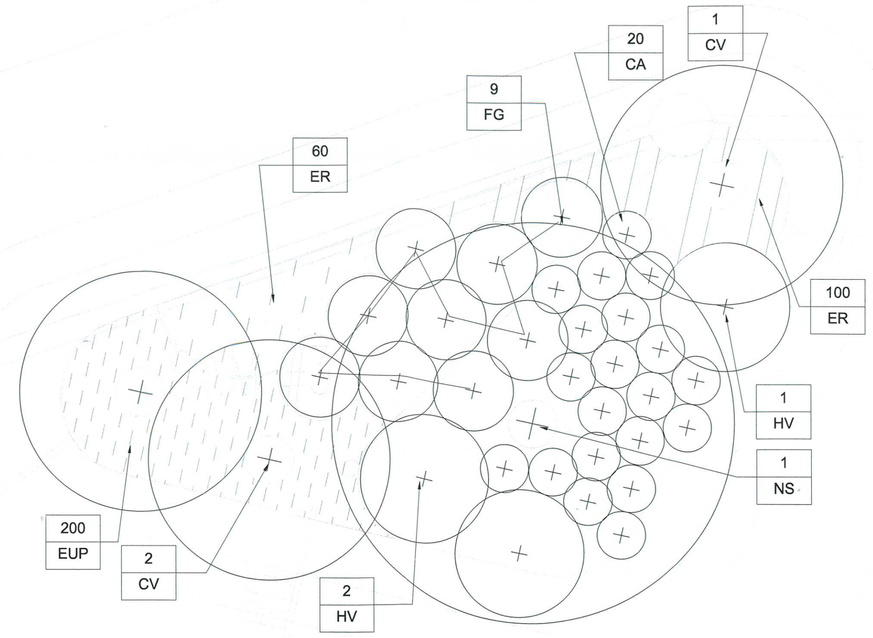

3 SWM #3
3/16"=1'-0"

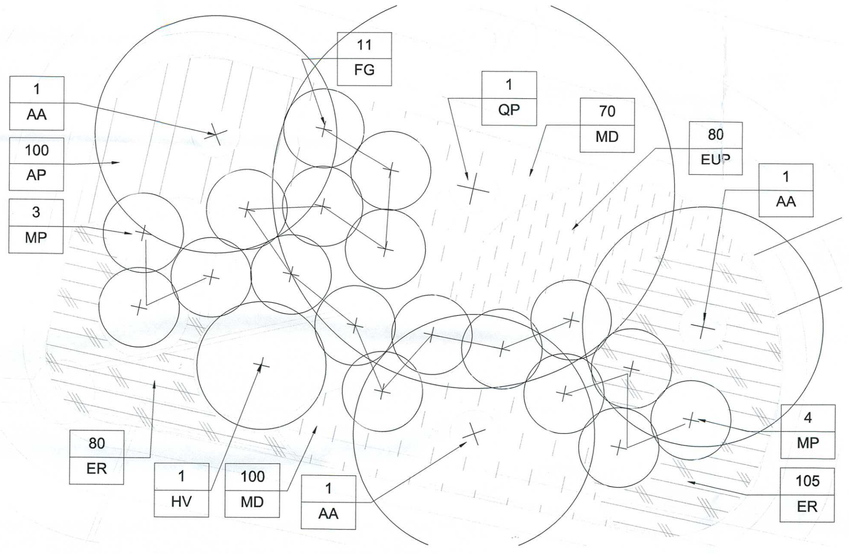

4 SWM #4
3/16"=1'-0"

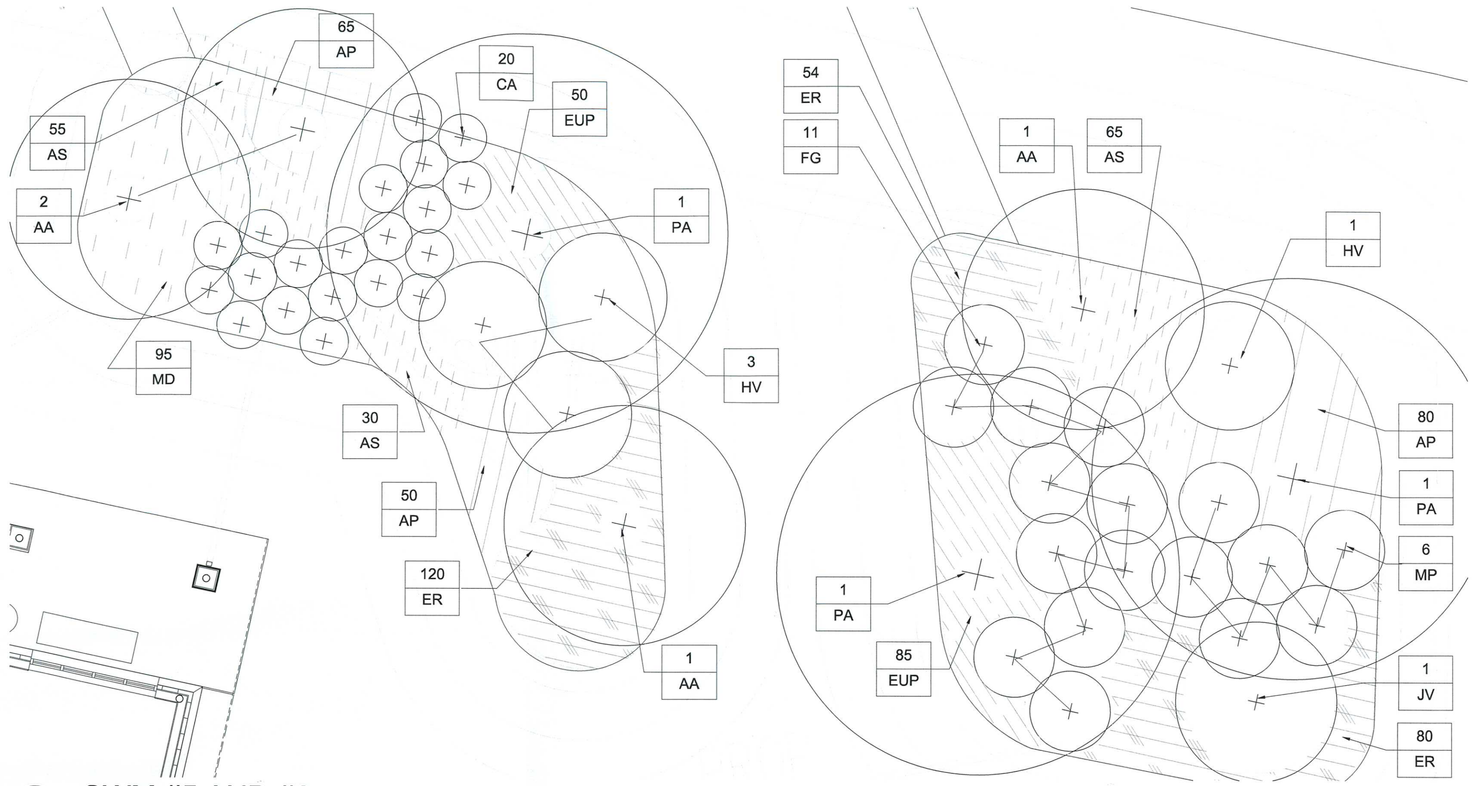

5 SWM #5 AND #6
3/16"=1'-0"

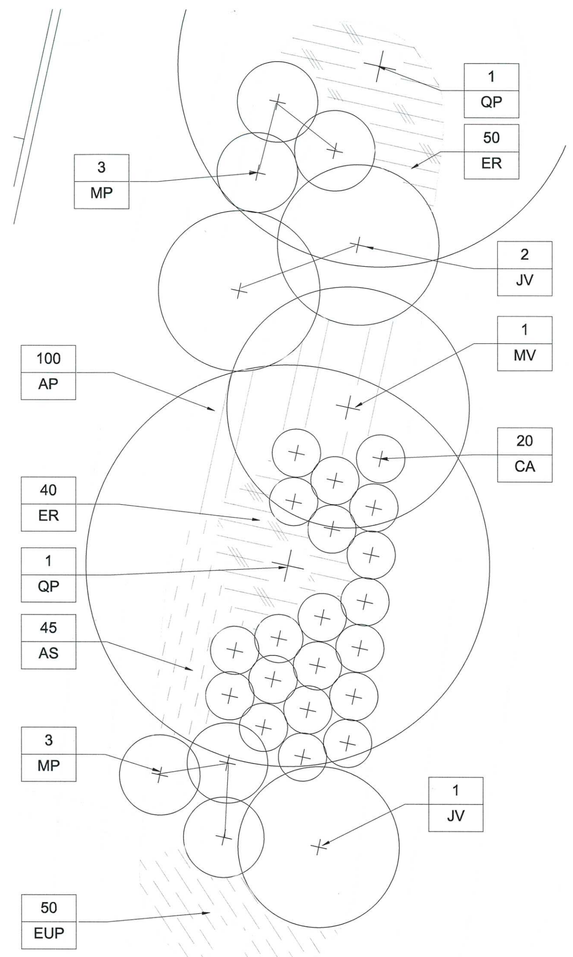

6 SWM #7
3/16"=1'-0"

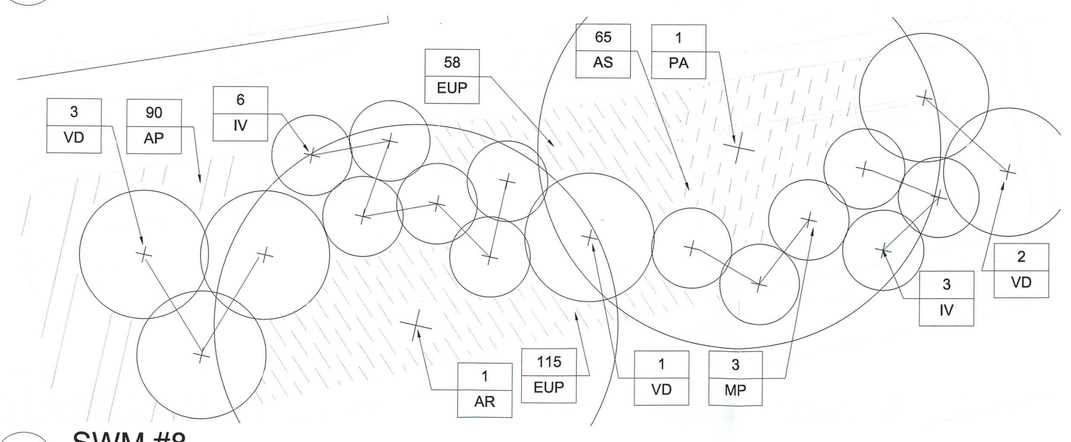

7 SWM #8
3/16"=1'-0"

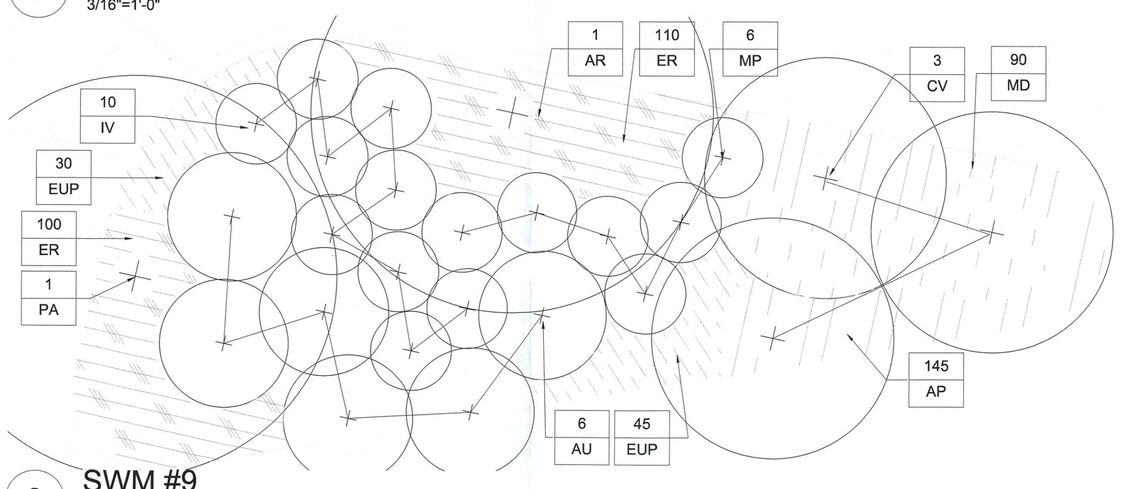

8 SWM #9
3/16"=1'-0"

APPROVED
NOV 20 2015
SEDIMENT & STORMWATER PLAN REVIEW DIVISION

PROJECT NORTH
TRUE NORTH

0 10 20 40 FT

NOT FOR CONSTRUCTION

FULLY SPRINKLERED BID DOCUMENTS

#	Revision	Date

CONSULTANTS:

HOPE FURRER Associates, Inc.
SITE RESOURCES
lee associates

SEAL

STATE OF MARYLAND
DANIEL R. DAHLKE
No. 200015
LICENSED LANDSCAPE ARCHITECT

ARCHITECTS/ENGINEERS:

AE WORKS
6587 Hamilton Avenue
Pittsburgh, Pennsylvania 15206
Ph: 412.287.7333 Fax: 412.287.7334
www.ae-works.com
AE Works Project Number: 12028

Drawing Title: PLANTING PLAN- BIORETENTION AREA

Approved: Project Director

Project Title: Construct a New Residential Rehabilitation Treatment Program (RRTP) Building

Location: Perry Point VA Medical Center, Perry Point, MD 21902

Date: 06-11-15 | Checked: RSD | Drawn: RSD/AV

Project Number: 512-531

Building Number:

Drawing Number: L-303

Office of Construction and Facilities Management
Department of Veterans Affairs

VA FORM 08-6231