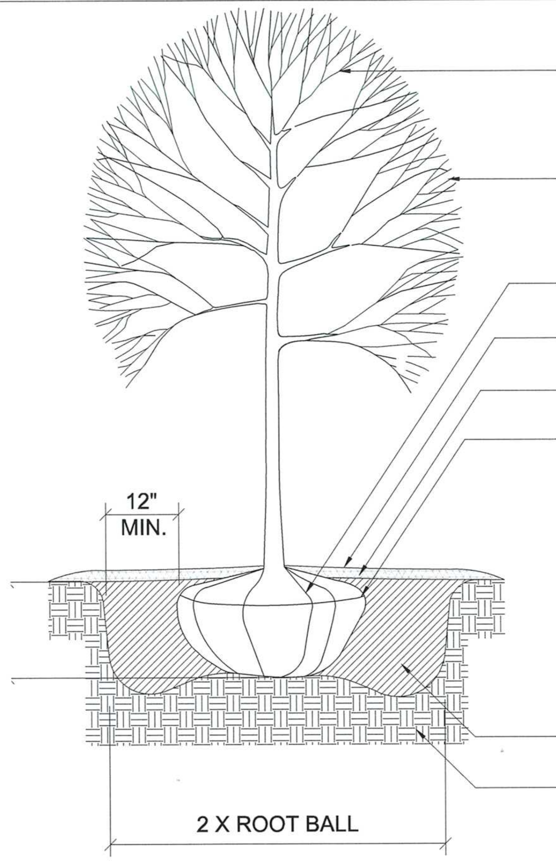


## 1 TREE PLANTING
SCALE : NTS

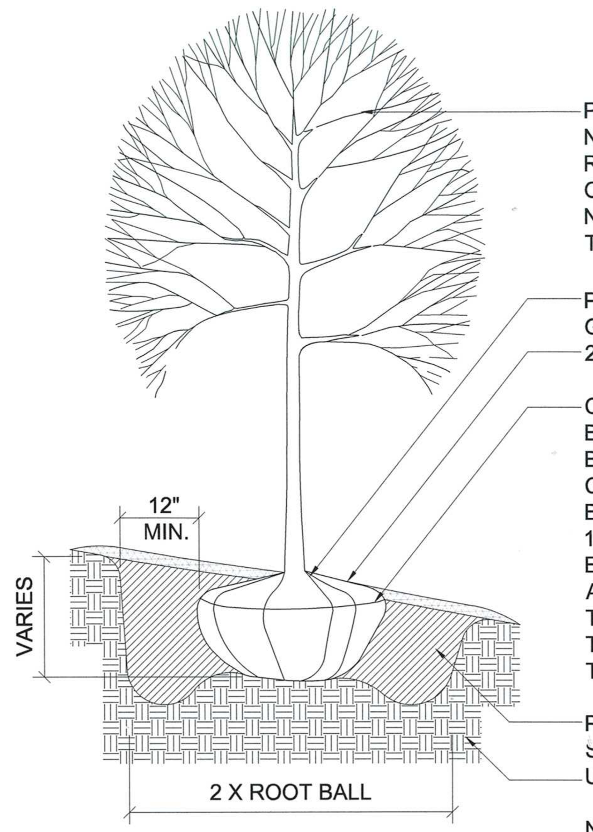


## 2 TREE PLANTING ON SLOPE
SCALE : NTS

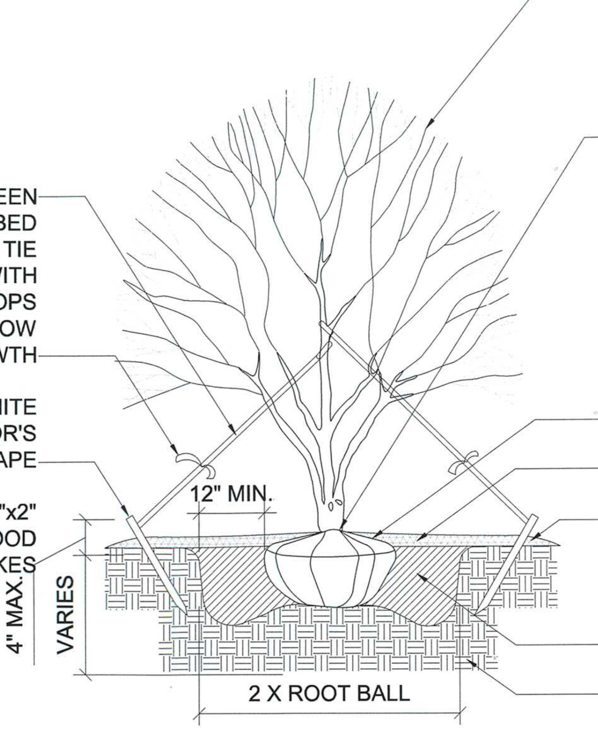


## 3 ORNAMENTAL TREE PLANTING
SCALE : NTS

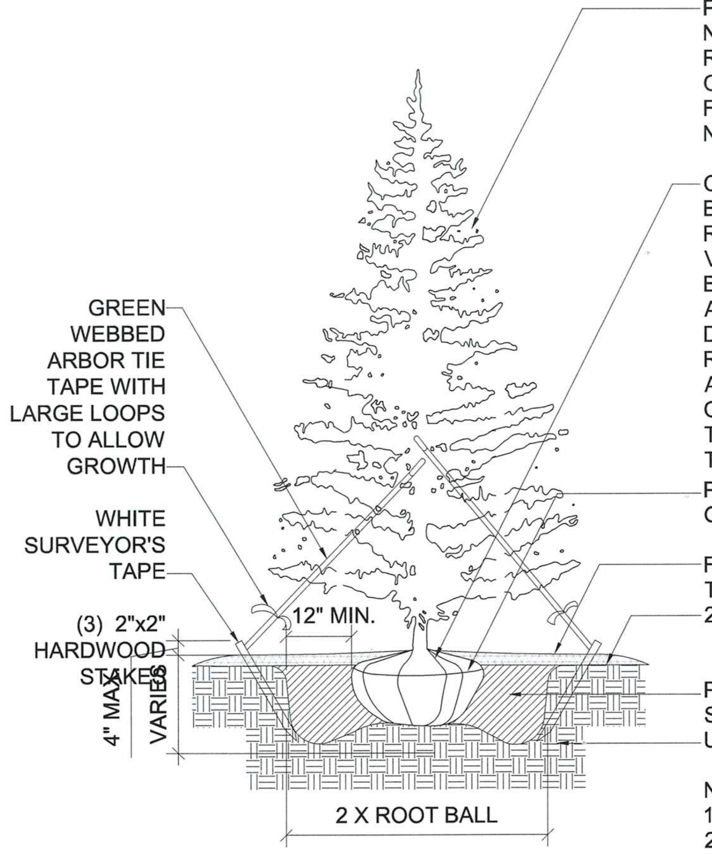


## 4 EVERGREEN TREE PLANTING
SCALE : NTS

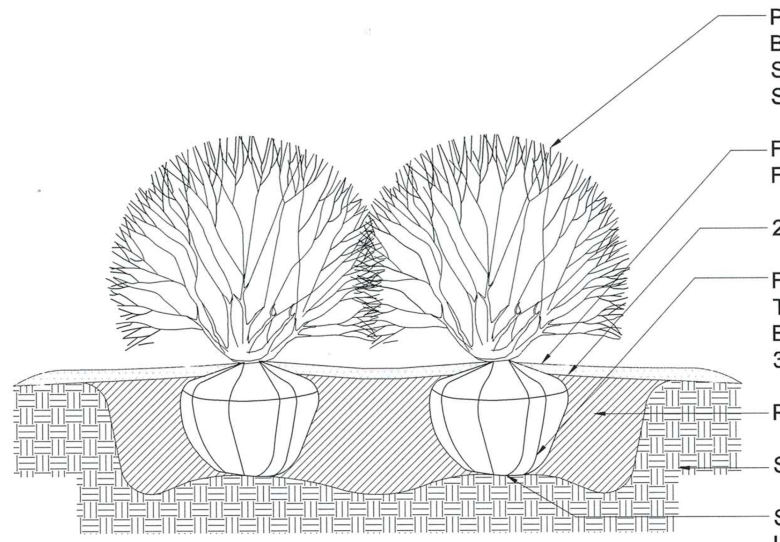


NOTES:

1. CONDITIONS VARY- SEE PLAN

2. SHRUB SHALL BEAR SAME RELATIONSHIP TO GRADE AS IT DID IN NURSERY.

3. FOR CONTAINER GROWN PLANTS, POTTING MIX AND ROOT MASS APART TO DIRECT THE OUTER ROOTS INTO ADJACENT SOIL. DO NOT LEAVE CIRCLING ROOTS AGAINST ROOT BALL..

4. ALL JUTE, TWINE, AND PLANT TAGS SHALL BE REMOVED AND DISCARDED BEFORE PLANTING.

## 5 SHRUB PLANTING
SCALE : NTS

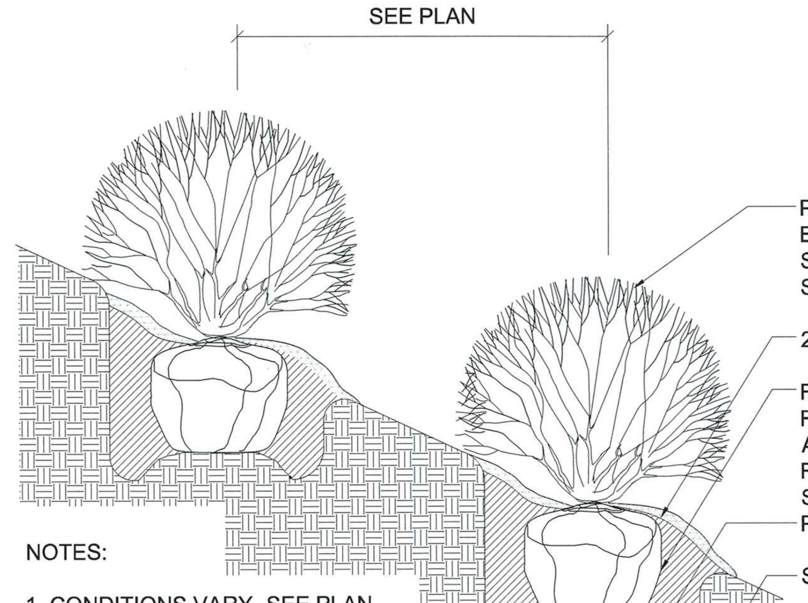


NOTES:

1. CONDITIONS VARY- SEE PLAN

2. SHRUB SHALL BEAR SAME RELATIONSHIP TO GRADE AS IT DID IN NURSERY.

3. FOR CONTAINER GROWN PLANTS, POTTING MIX AND ROOT MASS APART TO DIRECT THE OUTER ROOTS INTO ADJACENT SOIL. DO NOT LEAVE CIRCLING ROOTS AGAINST ROOT BALL.

4. ALL JUTE, TWINE, AND PLANT TAGS SHALL BE REMOVED AND DISCARDED BEFORE PLANTING.

## 6 SHRUB PLANTING ON SLOPE
SCALE : NTS

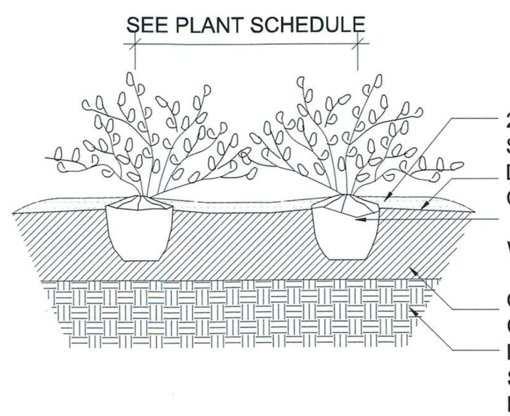


NOTE:
GROUND COVERS AND PERENNIALS TO BE INSTALLED WITH TRIANGULAR SPACING

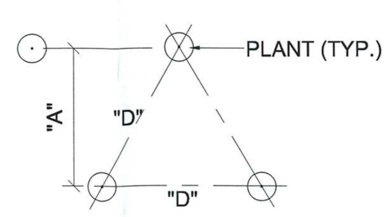


| PLANT SPACING "D" | ROW "A" |
|---|---|
| 6" O.C. | 5" O.C. |
| 8" O.C. | 7" O.C. |
| 10" O.C. | 9" O.C. |
| 12" O.C | 10" O.C. |
| 14" O.C. | 12" O.C. |
| 15" O.C. | 13" O.C. |
| 16" O.C. | 14" O.C. |
| 18" O.C. | 16" O.C. |
| 24" O.C. | 21" O.C. |
| 30" O.C. | 26" O.C. |
| 36" O.C. | 30" O.C. |

## 7 GROUNDCOVER PLANTING
SCALE : NTS

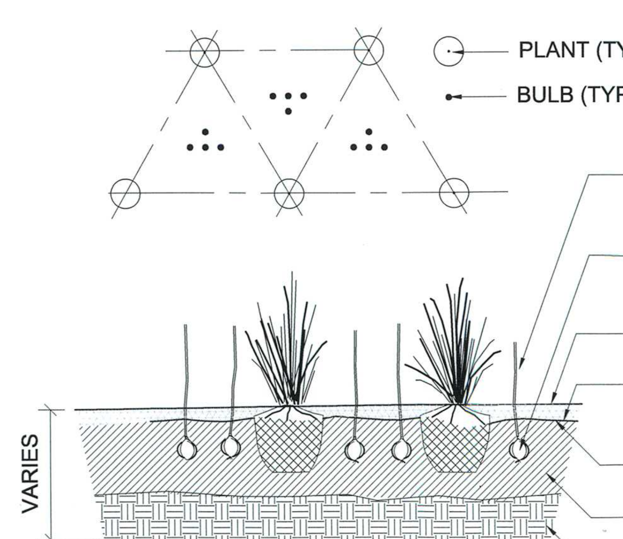


NOTE:
GROUND COVERS AND PERENNIALS TO BE INSTALLED WITH TRIANGULAR SPACING

## 8 GROUND COVER AND BULB PLANTING
SCALE : NTS

| KEY | QUANTITY | LATIN NAME | COMMON NAME | CONTAINER | SIZE | SPACING | REMARKS |
|---|---|---|---|---|---|---|---|
| **CANOPY TREE** | | | | | | | |
| AR | 8 | Acer rubrum | Red Maple | B&B | 2-1/2"-3" cal. | as shown | |
| CO | 1 | Celtis occidentalis | Common Hackberry | B&B | 2"-2-1/2" cal. | as shown | |
| NS | 1 | Nyssa sylvatica | Sweetgum | B&B | 2"-2-1/2" cal. | as shown | |
| PA | 7 | Platanus acerifolia x 'Bloodgood' | Bloodgood London Planetree | B&B | 2"-2-1/2" cal. | as shown | |
| QP | 3 | Quercus phellos | Willow Oak | B&B | 2"-2-1/2" cal. | as shown | |
| **UNDERSTORY TREE** | | | | | | | |
| AA | 10 | Amelanchier arborea | Serviceberry | B&B | 7'- 8' ht. | as shown | |
| AC | 3 | Amelanchier canadensis 'Autumn Brilliance' | Autumn Brilliance Serviceberry | B&B | 10'-12' ht. | as shown | multi-stem specimen |
| CC | 7 | Cercis canadensis | Redbud | B&B | 10'-12' ht. | as shown | single stem specimen |
| CV | 6 | Chionanthus virginicus | Fringetree | B&B | 7'- 8' ht. | as shown | multi-stem specimen |
| MV | 5 | Magnolia virginiana | Sweetbay Magnolia | B&B | 8'-10' ht. | as shown | multi-stem specimen |
| **EVERGREEN TREE** | | | | | | | |
| CT | 6 | Chamaecyparis thyoides | Atlantic White Cedar | B&B | 8'-10' ht. | as shown | |
| JV | 4 | Juniperus virginiana | Virginia Cedar | B&B | 8'-10' ht. | as shown | |
| **SHRUB** | | | | | | | |
| AU | 7 | Aesculus parviflora | Bottlebrush Buckeye | Cont. | #7 | as shown | |
| CA | 16 | Camellia japonica 'Kumasaka' | Kumasaka Camellia | Cont. | 4'-5' ht. | as shown | |
| CL | 106 | Clethra alnifolia 'Hummingbird' | Hummingbird Clethra | Cont. | #7 | as shown | |
| CY | 5 | Calycanthus floridus 'Aphrodite' | Aphrodite Sweetshrub | Cont. | 4' ht. | as shown | |
| FG | 42 | Fothergilla gardenii | Fothergilla | Cont. | #7 | as shown | |
| HV | 10 | Hamamelis virginiana | Witch Hazel | Cont. | 6'-7' ht. | as shown | |
| HY | 34 | Hydrangea quercifolia 'Alice' | Alice Oakleaf Hydrangea | Cont. | #7 | as shown | |
| IG | 22 | Ilex glabra 'Shamrock' | Shamrock Inkberry Holly | Cont. | #7 | as shown | |
| IV | 33 | Ilex verticillata | Winterberry | Cont. | #7 | as shown | |
| IT | 42 | Itea virginica 'Henry's Garnet' | Henry's Garnet Sweetspire | Cont. | #7 | as shown | |
| KL | 32 | Kalmia latifolia 'Little Linda' | Little Linda Mountain Laurel | Cont. | #7 | as shown | |
| JP | 18 | Juniperis procumbens 'Nana' | Dwarf Garden Juniper | Cont. | #7 | as shown | |
| MP | 48 | Myrica pensylvanica | Northern Bayberry | Cont. | #7 | as shown | |
| PL | 19 | Prunus laurocerasus 'Otto Luyken' | Otto Luyken Laurel | Cont. | #7 | as shown | |
| VD | 10 | Viburnum dentatum | Arrowwood Viburnum | Cont. | #7 | as shown | |
| **PERENNIAL, GROUNDCOVER, BULB, AND VINE** | | | | | | | |
| AE | 18 | Asclepias tuberosa | Butterflyweed | Cont. | #1 | 12" o.c. | |
| AP | 18 | Agrostis perennans | Bentgrass | Cont. | Plug | 12" o.c. | |
| AS | 385 | Aster novae-angliae | New England Aster | Cont | Plug | 12" o.c. | |
| CE | 359 | Ceratostigma plumbaginoides | Plumbago | Cont | Quart | 12" o.c. | |
| EC | 101 | Echinacea 'Sunrise Big Sky' | Big Sky Coneflower | Cont. | #1 | 12" o.c. | |
| EU | 66 | Eupatorium coelestinum | Hardy Ageratum | Cont. | #1 | 12" o.c. | |
| EUP | 873 | Eupatorium purpurea | Joe-Pye weed | Cont. | Plug | 24" o.c. | |
| ER | 1259 | Eragrostis spectabilis | Purple Lovegrass | Cont. | Plug | 12" o.c. | |
| HU | 179 | Heuchera americana 'Dale's Strain' | Dale's Strain Alumroot | Cont. | Quart | 12" o.c. | |
| MD | 415 | Mondarda didyma | Bee Balm | Cont. | Plug | 12" o.c. | |
| OO | 120 | Osmunda regalis | Royal Fern | Cont. | Quart | 12" o.c. | |
| PV | 46 | Panicum virgatum 'Shenandoah' | Shenandoah Switchgrass | Cont. | #1 | as shown | |

## 9 PLANTING SCHEDULE

APPROVED
NOV 2 0 2015
SEDIMENT & STORMWATER PLAN REVIEW DIVISION

PROJECT NORTH
TRUE NORTH

# FULLY SPRINKLERED BID DOCUMENTS

NOT FOR CONSTRUCTION

| # | Revision | Date |
|---|---|---|

**CONSULTANTS:** HOPE FURRER Associates, Inc. · SITE RESOURCES · lee associates

**SEAL**

**ARCHITECTS/ENGINEERS:**
AE WORKS
6587 Hamilton Avenue
Pittsburgh, Pennsylvania 15206
Ph: 412.287.7333 Fax: 412.287.7334
www.ae-works.com
AE Works Project Number: 12028

Drawing Title: PLANT SCHEDULE AND DETAILS

Approved: Project Director

Project Title: Construct a New Residential Rehabilitation Treatment Program (RRTP) Building

Location: Perry Point VA Medical Center, Perry Point, MD 21902

Date: 06-11-15 | Checked: RSD | Drawn: RSD/AV

Project Number: 512-531

Building Number:

Drawing Number: L-304

**Office of Construction and Facilities Management**
Department of Veterans Affairs

VA FORM 08-6231