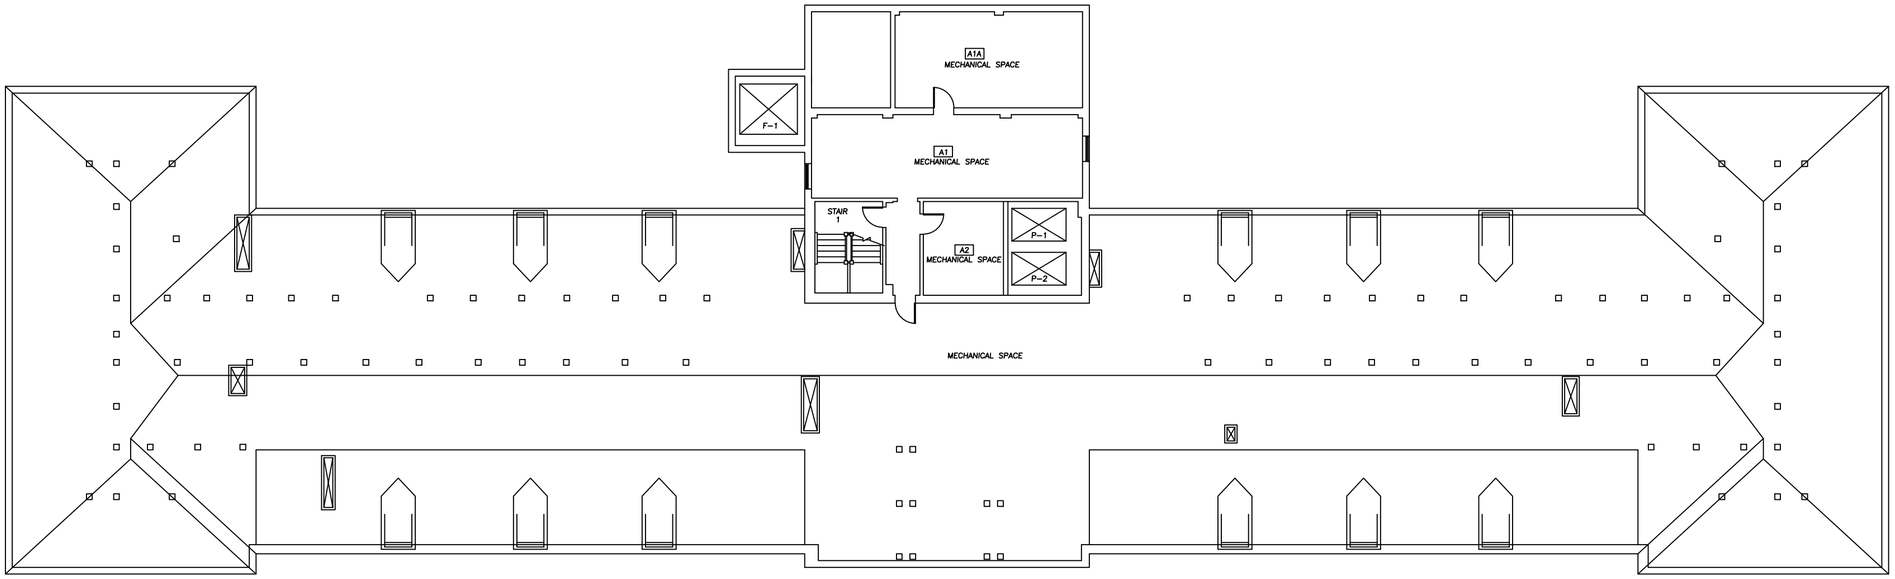

BUILDING 58-ATTIC FLOOR PLAN