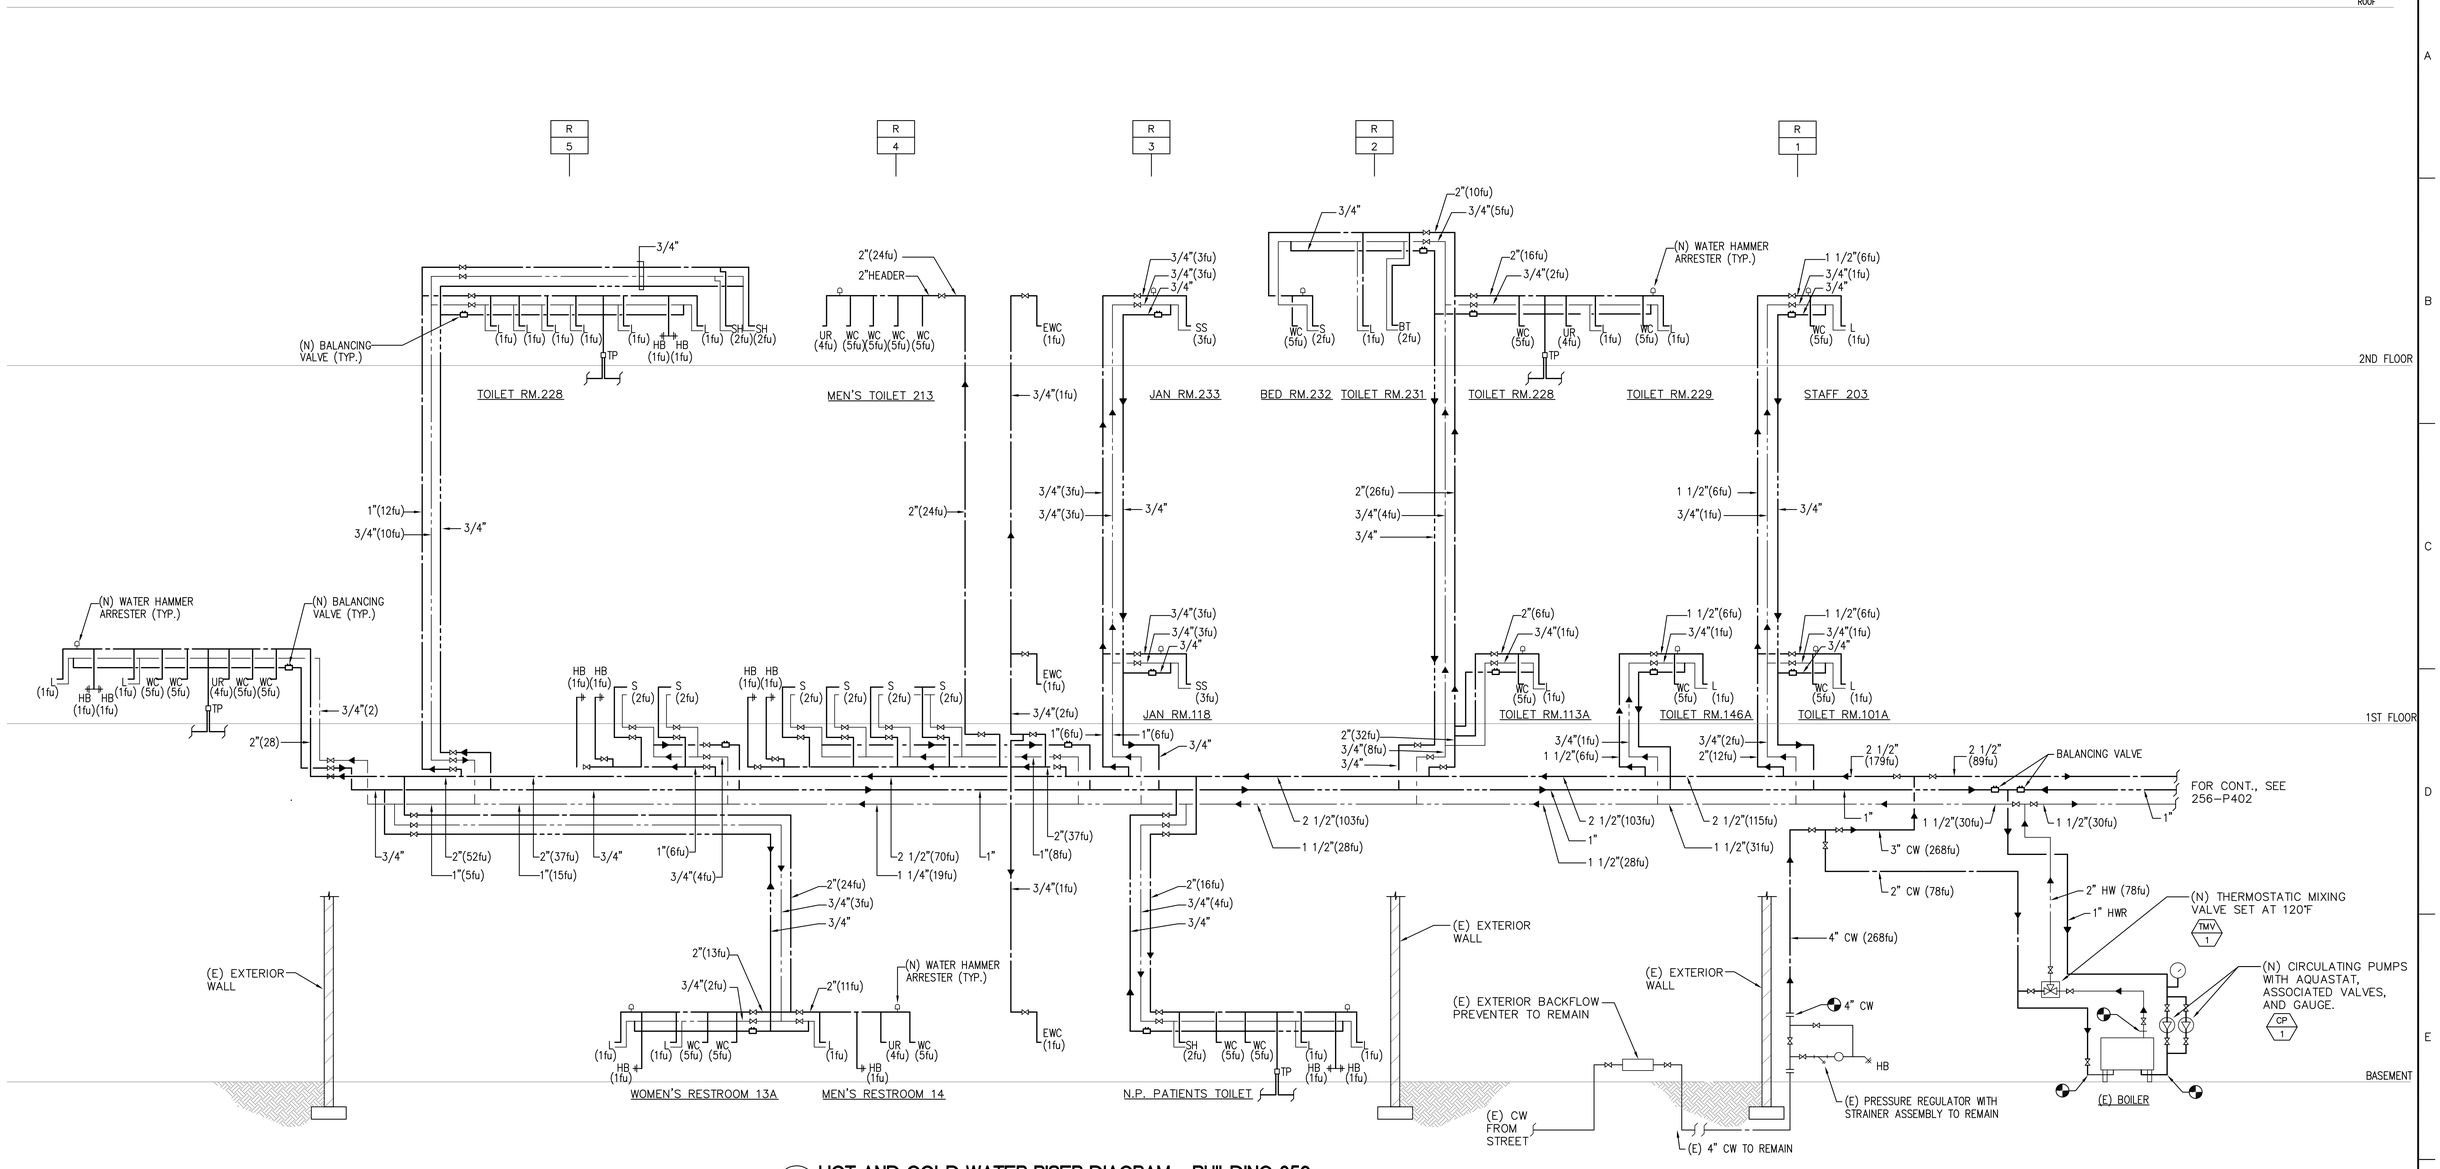

1 256-P401 HOT AND COLD WATER RISER DIAGRAM - BUILDING 256

SCALE: NONE

100% CD SUBMITTAL	08/05/15
Revisions:	Date

ARCHITECT/ENGINEERS/CONSULTANTS:

Schwab Engineering & Management
A Certified SB/DVBE Firm
1000 E. Walnut Street, Suite 227, Pasadena, CA 91106
t: 888.900.3823 f: 626.463.2739 www.schwabeng.com
Project No.: 0215.182.00

REGISTERED PROFESSIONAL ENGINEER — MICHAEL J. PALCE — No. M029486 — Exp. 06/30/17 — MECHANICAL — STATE OF CALIFORNIA

VA PROJECT ENGINEER (138E)	CHIEF, OCCUPATIONAL SAFETY AND HEALTH (130)
CHIEF, PROJECT SECTION (138E)	CHIEF, ENV. MANAGEMENT DEPT. (137)
CHIEF, MAINT. & OPERATIONS OFFICE (138F)	DIR., FACILITIES MANAGEMENT (10A4)
CHIEF, ENGINEERING DEPT. (138)	CHIEF OF STAFF (11)

Drawing Title: PLUMBING HOT AND COLD WATER RISER DIAGRAM - BUILDING 256

ASSOCIATE DIRECTOR, ADMINISTRATION & SUPPORT SERVICES (10A)

DIRECTOR (00)

Project Title: CORRECT POTABLE WATER DEFICIENCIES - BUILDING 256/257

Location: VA MEDICAL CENTER, WEST LOS ANGELES, CA 90073

Date	Checked	Drawn
APRIL 14, 2015	WM	LC

Project Number: 691-15-115-WL

Building Number: 256/257

Drawing Number: 256-P401

Dwg. 9 of 20

Office of Facilities Management

Department of Veterans Affairs

100% CD SUBMITTAL

VA FORM 08-6231, OCT 1978