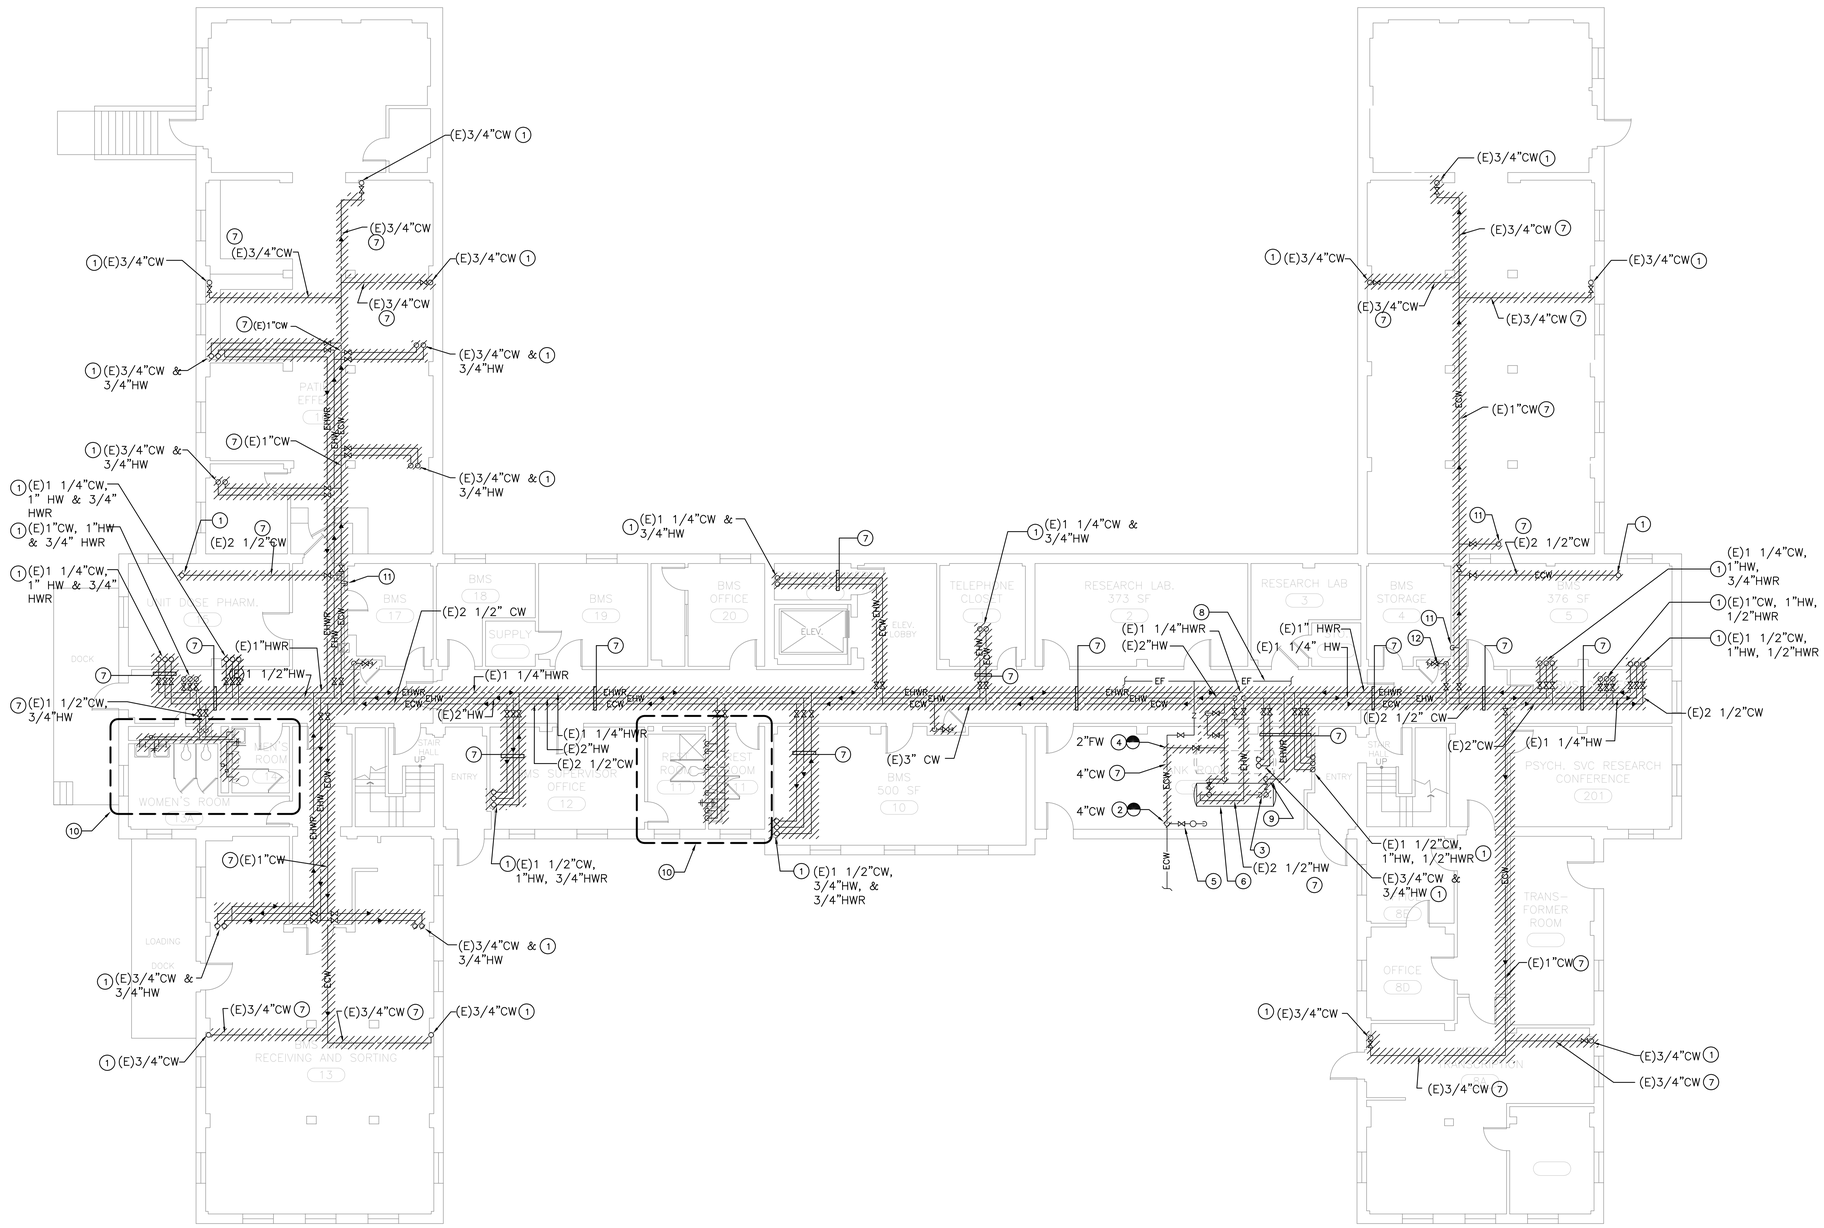

GENERAL NOTES

1. ALL (E) PLUMBING FIXTURES, ASSOCIATED FLUSH VALVES, AND STOP VALVES TO REMAIN.
2. ALL (E) ABANDONED PIPING INSIDE (E) WALLS FROM PREVIOUS RENOVATION PROJECTS TO BE DEMOLISHED.

KEY NOTES

1. (E) DOMESTIC COLD, HOT, AND HOT WATER RETURN RISERS TO BE DEMOLISHED.
2. POINT OF DISCONNECTION TO (E) DOMESTIC COLD WATER LINE.
3. P.O.D. OF (E) DOMESTIC HOT WATER LINE.
4. P.O.D. OF (E) DOMESTIC HOT WATER RETURN LINE.
5. (E) PIPING, SHUT-OFF VALVE, CHECK VALVE, AND PRESSURE REGULATOR VALVE TO REMAIN.
6. DISCONNECT AND DEMOLISH (E) COLD WATER, HOT WATER, HOT WATER RETURN, ASSOCIATED VALVES AND FITTINGS UP TO THE FLANGE OF THE (E) BOILER. (E) BOILER TO REMAIN.
7. (E) SUPPLY PIPING AND ASSOCIATED VALVES OVERHEAD/ABOVE CEILING TO BE DEMOLISHED.
8. (E) FIRE WATER PIPING OVERHEAD/ABOVE CEILING TO REMAIN.
9. (E) HOT WATER RETURN PIPING, CIRCULATION PUMP, ASSOCIATED VALVES AND THERMOSTAT GAUGE TO BE DEMOLISHED.
10. DISCONNECT (E) SUPPLY PIPING FROM (E) FIXTURE FLUSH VALVES AND STOP VALVES. DEMOLISH ALL (E) PIPING, SHUT-OFF VALVES, AND WATER HAMMER ARRESTERS.
11. DISCONNECT AND DEMOLISH (E) SUPPLY PIPING AND ASSOCIATED VALVES FROM (E) DRINKING FOUNTAIN. DRINKING FOUNTAIN TO REMAIN.
12. DEMOLISH (E) SUPPLY PIPING AND ASSOCIATED VALVES FROM THE (E) FIRE HOSE CABINET. (E) FIRE HOSE CABINET TO REMAIN.

KEY PLAN

1 PLUMBING BASEMENT FLOOR DEMOLITION PLAN
SCALE: 1/8" = 1'-0"
0 4' 8' 16'

100% CD SUBMITTAL	08/05/15
Revisions	Date

ARCHITECT/ENGINEERS/CONSULTANTS:

Schwab Engineering & Management
A Certified SB/DVBE Firm
1000 E. Walnut Street, Suite 227, Pasadena, CA 91106
t: 888.900.3823 f: 626.463.2739 www.schwabeng.com
Project No.: 0215.182.00

REGISTERED PROFESSIONAL ENGINEER — No. M025416 Exp. 06/30/17 — MECHANICAL — STATE OF CALIFORNIA

VA PROJECT ENGINEER (138E)	CHIEF, OCCUPATIONAL SAFETY AND HEALTH (130)
CHIEF, PROJECT SECTION (138E)	CHIEF, ENV. MANAGEMENT DEPT. (137)
CHIEF, MAINT. & OPERATIONS OFFICE (138F)	DIR., FACILITIES MANAGEMENT (10A4)
CHIEF, ENGINEERING DEPT. (138)	CHIEF OF STAFF (11)

Drawing Title: PLUMBING BASEMENT FLOOR DEMOLITION PLAN

ASSOCIATE DIRECTOR, ADMINISTRATION & SUPPORT SERVICES (10A)

DIRECTOR (00)

Project Title: CORRECT POTABLE WATER DEFICIENCIES - BUILDING 256/257

Location: VA MEDICAL CENTER, WEST LOS ANGELES, CA 90073

Date: APRIL 14, 2015 | Checked: WM | Drawn: LC

Project Number: 691-15-115-WL

Building Number: 256/257

Drawing Number: 256-PD200

Dwg. 3 of 20

Office of Facilities Management

Department of Veterans Affairs

100% CD SUBMITTAL

VA FORM 08-6231, OCT 1978