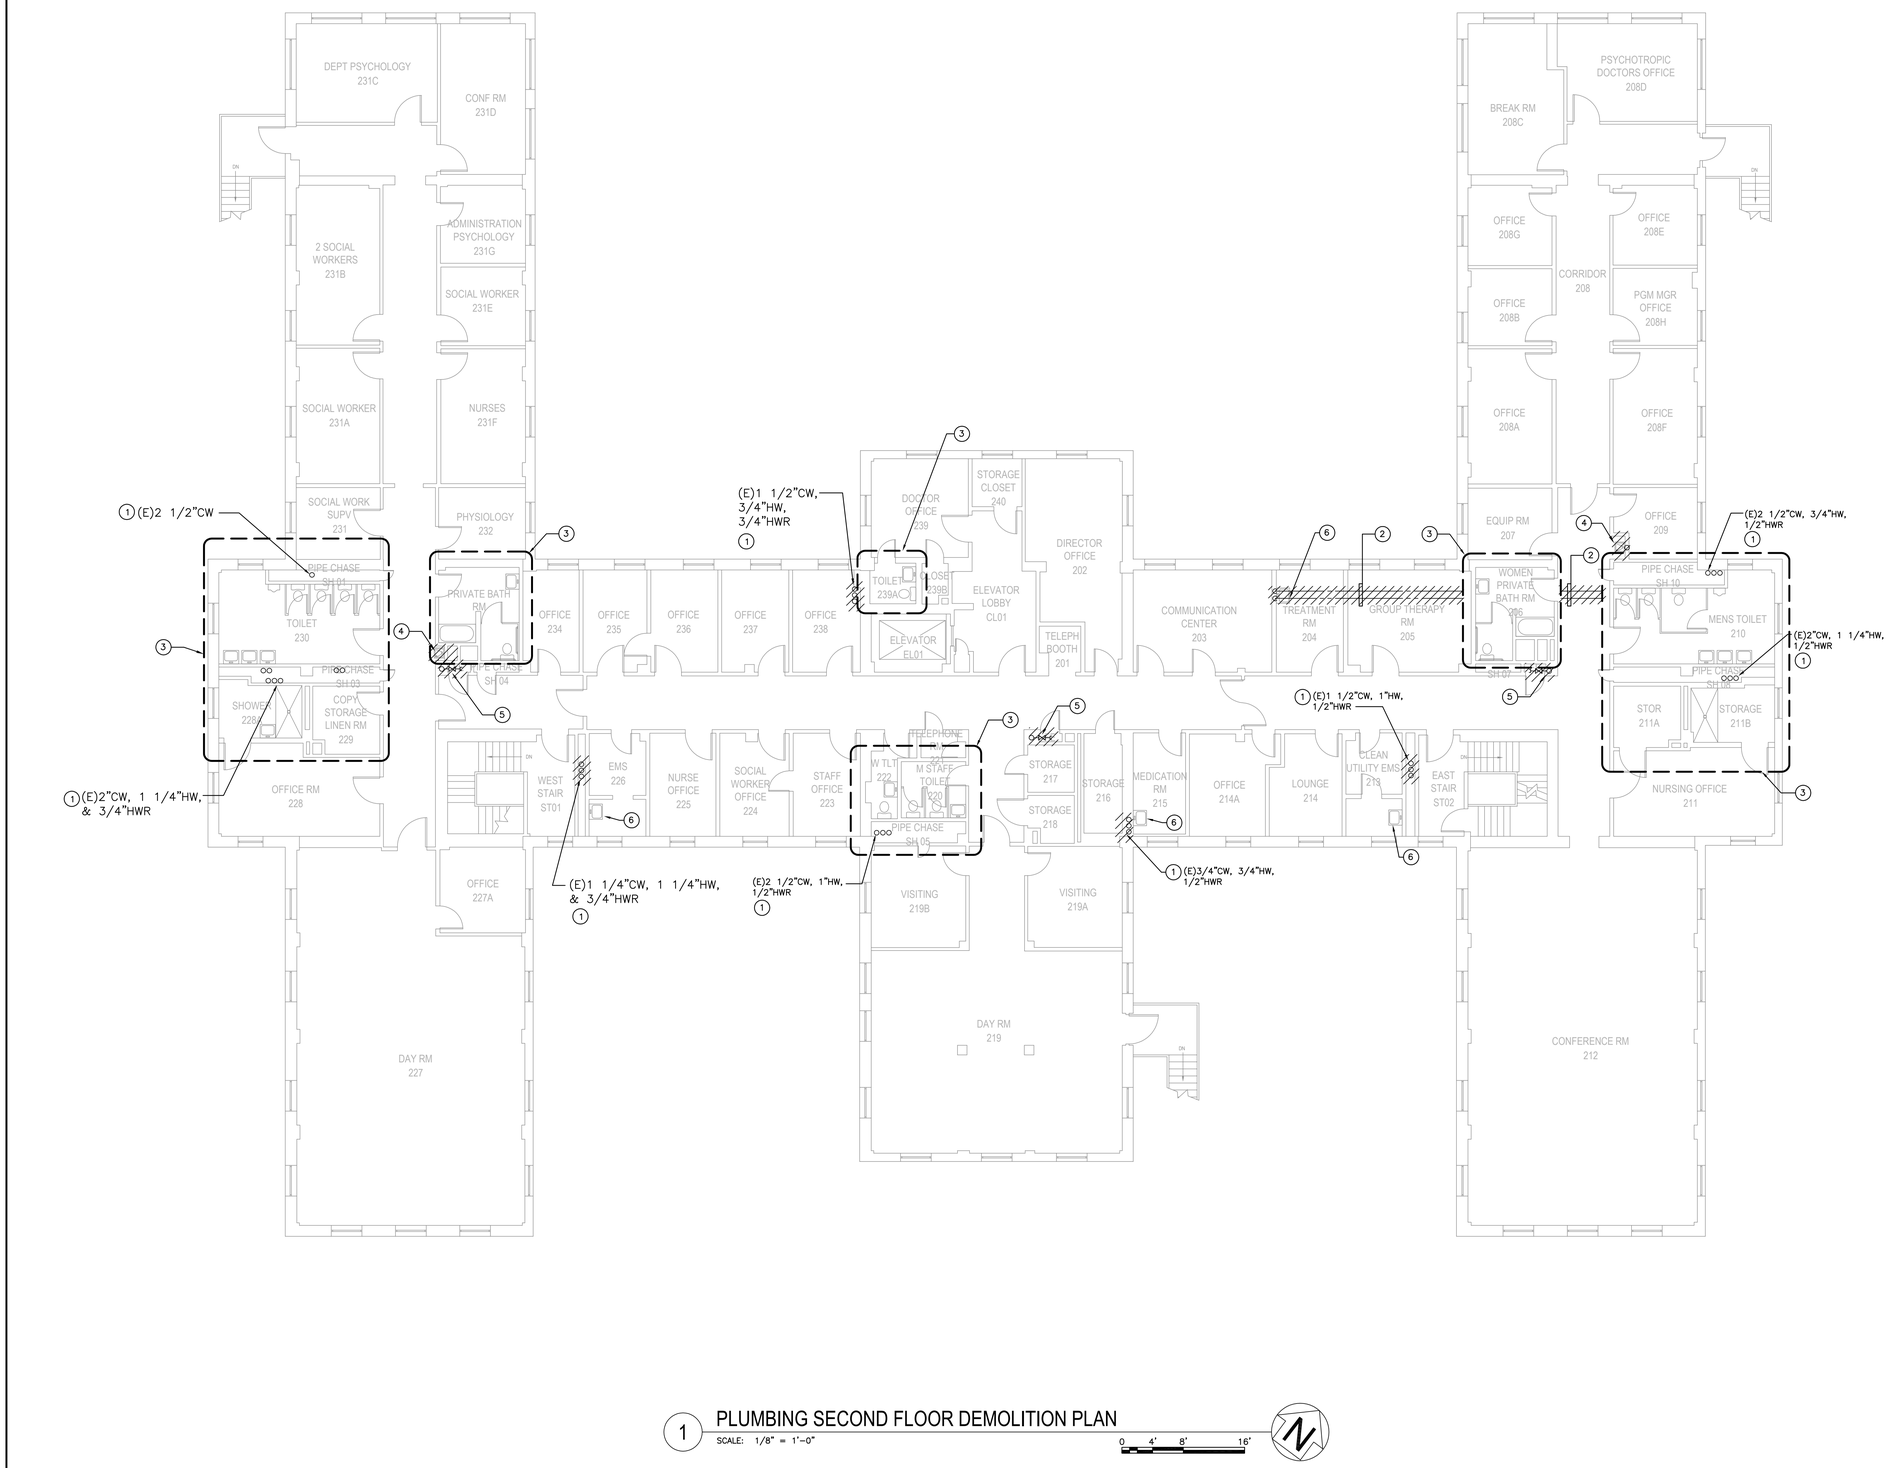

1 PLUMBING SECOND FLOOR DEMOLITION PLAN

SCALE: 1/8" = 1'-0"

0 4' 8' 16'

GENERAL NOTES

1. ALL (E) PLUMBING FIXTURES, ASSOCIATED FLUSH VALVES, AND STOP VALVES TO REMAIN.
2. ALL (E) ABANDONED PIPING INSIDE (E) WALLS FROM PREVIOUS RENOVATION PROJECTS TO BE DEMOLISHED.

KEY NOTES

(1) (E) DOMESTIC COLD, HOT, AND HOT WATER RETURN RISERS TO BE DEMOLISHED.

(2) (E) SUPPLY PIPING AND ASSOCIATED VALVES OVERHEAD/ABOVE CEILING TO BE DEMOLISHED.

(3) DISCONNECT (E) SUPPLY PIPING FROM (E) FIXTURE FLUSH VALVES AND STOP VALVES. DEMOLISH ALL (E) PIPING, SHUT-OFF VALVES, AND WATER HAMMER ARRESTERS. (E) RESTROOM FIXTURES, VALVES, AND TRIMMINGS TO REMAIN.

(4) DISCONNECT AND DEMOLISH (E) SUPPLY PIPING AND ASSOCIATED VALVES FROM (E) DRINKING FOUNTAIN. DRINKING FOUNTAIN TO REMAIN.

(5) DEMOLISH (E) SUPPLY PIPING AND ASSOCIATED VALVES FROM THE (E) FIRE HOSE CABINET. (E) FIRE HOSE CABINET TO REMAIN.

(6) DISCONNECT (E) SUPPLY PIPING FROM (E) FIXTURE. DEMOLISH ALL (E) PIPING, SHUT-OFF VALVES, AND ANGLE STOPS. (E) FIXTURE AND TRIMMINGS TO REMAIN.

KEY PLAN

100% CD SUBMITTAL	08/05/15
Revisions:	Date

ARCHITECT/ENGINEERS/CONSULTANTS:

Schwab Engineering & Management
A Certified SB/DVBE Firm
1000 E. Walnut Street, Suite 227, Pasadena, CA 91106
t: 888.900.3823 f: 626.463.2739 www.schwabeng.com
Project No.: 0215.162.00

REGISTERED PROFESSIONAL ENGINEER — WILLIAM M. PAUL — No. M029486 — Exp. 06/30/17 — MECHANICAL — STATE OF CALIFORNIA

VA PROJECT ENGINEER (138E)	CHIEF, OCCUPATIONAL SAFETY AND HEALTH (130)
CHIEF, PROJECT SECTION (138E)	CHIEF, ENV. MANAGEMENT DEPT. (137)
CHIEF, MAINT. & OPERATIONS OFFICE (138F)	DIR., FACILITIES MANAGEMENT (10A4)
CHIEF, ENGINEERING DEPT. (138)	CHIEF OF STAFF (11)
ASSOCIATE DIRECTOR, ADMINISTRATION & SUPPORT SERVICES (10A)	
DIRECTOR (00)	

Drawing Title: PLUMBING SECOND FLOOR DEMOLITION PLAN

Project Title: CORRECT POTABLE WATER DEFICIENCIES - BUILDING 256/257

Location: VA MEDICAL CENTER WEST LOS ANGELES, CA 90073

Date: APRIL 14, 2015 | Checked: WM | Drawn: LC

Project Number: 691-15-115-WL

Building Number: 256/257

Drawing Number: 257-PD202

Dwg. 14 of 20

Office of Facilities Management

Department of Veterans Affairs

100% CD SUBMITTAL

VA FORM 08-6231, OCT 1978