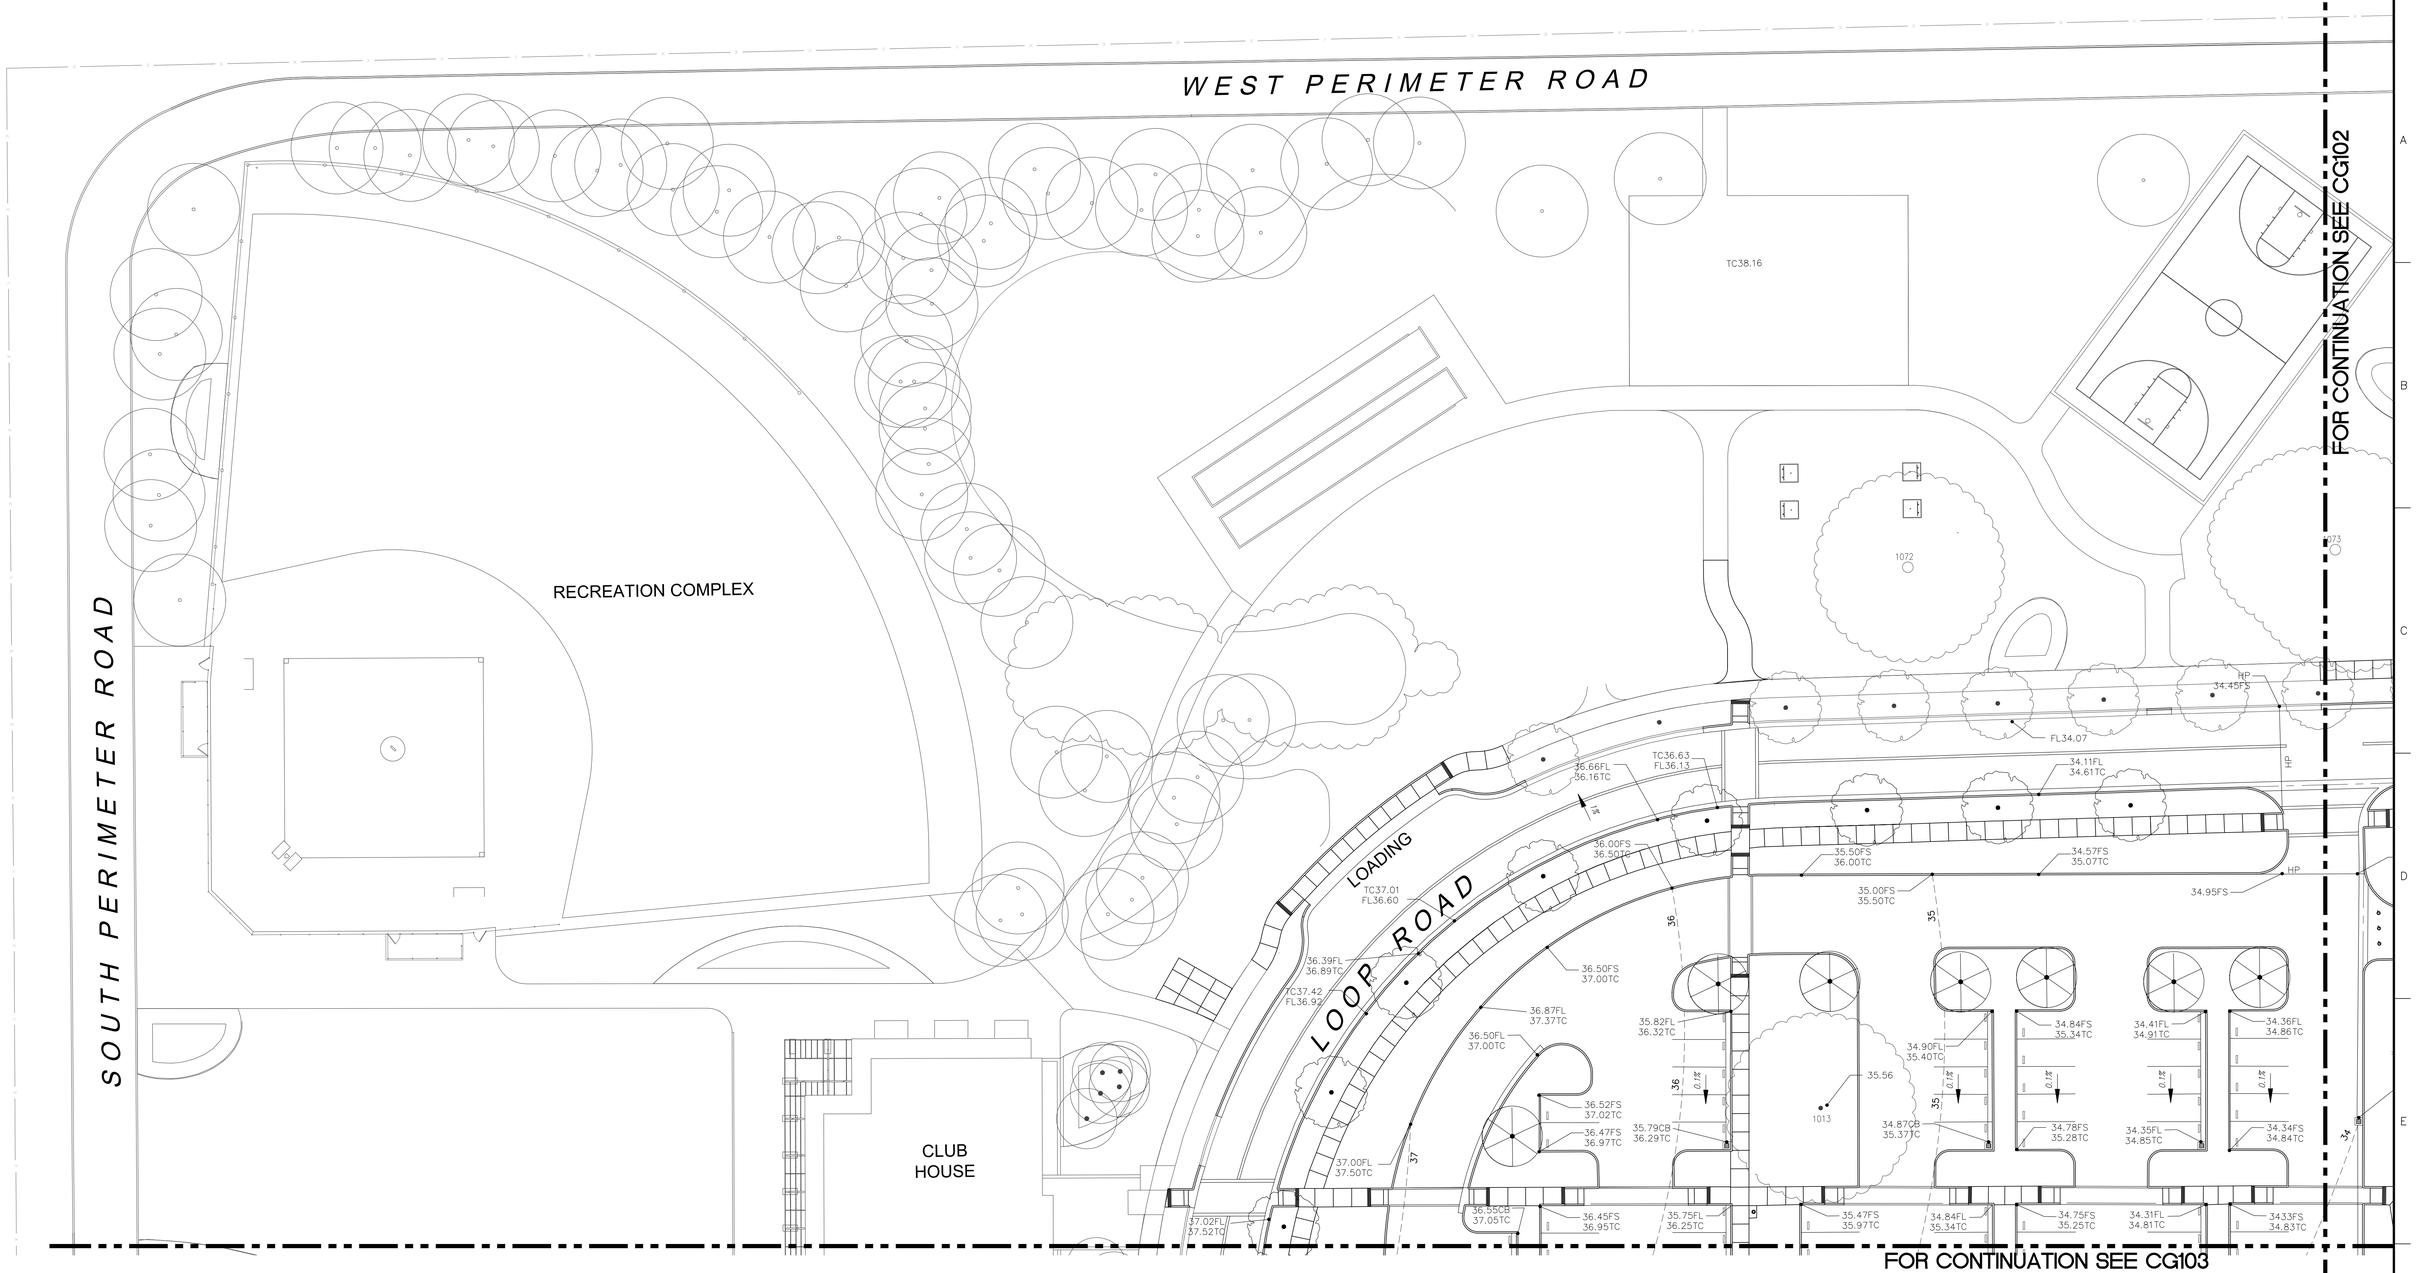

SHEET NOTES

1. ALL CONFORM GRADES ARE BASED ON TOPOGRAPHIC SURVEY. CONCTRACTOR SHALL VERIFY CONFORM ELEVATIONS PRIOR TO CONSTRUCTION & NOTIFY COR OF ANY DISCREPANCY.
2. SEE SHEET LT200 FOR TREE PROTECTION AND DEMOLITION

1 GRADING AND DRAINAGE PLAN AREA 1

1" = 20'-0"

0 10' 20' 40'

KEY PLAN

100% CONSTRUCTION DOCUMENTS-NOT FOR CONSTRUCTION

100% CONSTRUCTION DOCUMENTS	2015-06-30
Revisions:	Date

CONSULTANTS:

CARDUCCI & ASSOCIATES, INC.
LANDSCAPE ARCHITECTURE PLANNING
IRRIGATION DESIGN URBAN DESIGN
555 BEACH STREET, 4TH FLOOR
SAN FRANCISCO, CALIFORNIA 94133
PHONE (415) 674-0990
FAX (415) 674-0999
© 2015 CARDUCCI & ASSOCIATES, INC.

ARSENIO ORTEGA, P.E.
CONSULTING ENGINEER
5 Third Street, Suite 716
San Francisco, CA 94103
(415) 546-0490 tel -0491 fax

Stamp and Signature

ARCHITECT/ENGINEERS:

KPA
THE KPA GROUP
ENGINEERS ARCHITECTS
ONE KAISER PLAZA SUITE 445
OAKLAND CALIFORNIA 94612
TEL 510.271.6701 FAX 510.271.6707
©THE KPA GROUP 2015
KPA Project No. 593.00

Drawing Title: GRADING AND DRAINAGE PLAN AREA 1

Approved Project Director: - - VAPAHCS PLANNING AND ENGINEERING

Project Title: UPGRADE CAMPUS PARKING/CIRCULATION

Location: VAPAHCS, MPD MENLO PARK, CA

Date: 04/17/2015 | Checked: PWP | Drawn: KPA TEAM

Project Number: 640AO-15-102

Building Number:

Drawing Number: CG101

Dwg. of

Office of Construction and Facilities Management

VA PAHCS Veterans Affairs Palo Alto Health Care System

VA FORM 08-6231

UPDATED: 6/26/2015 5:34 PM