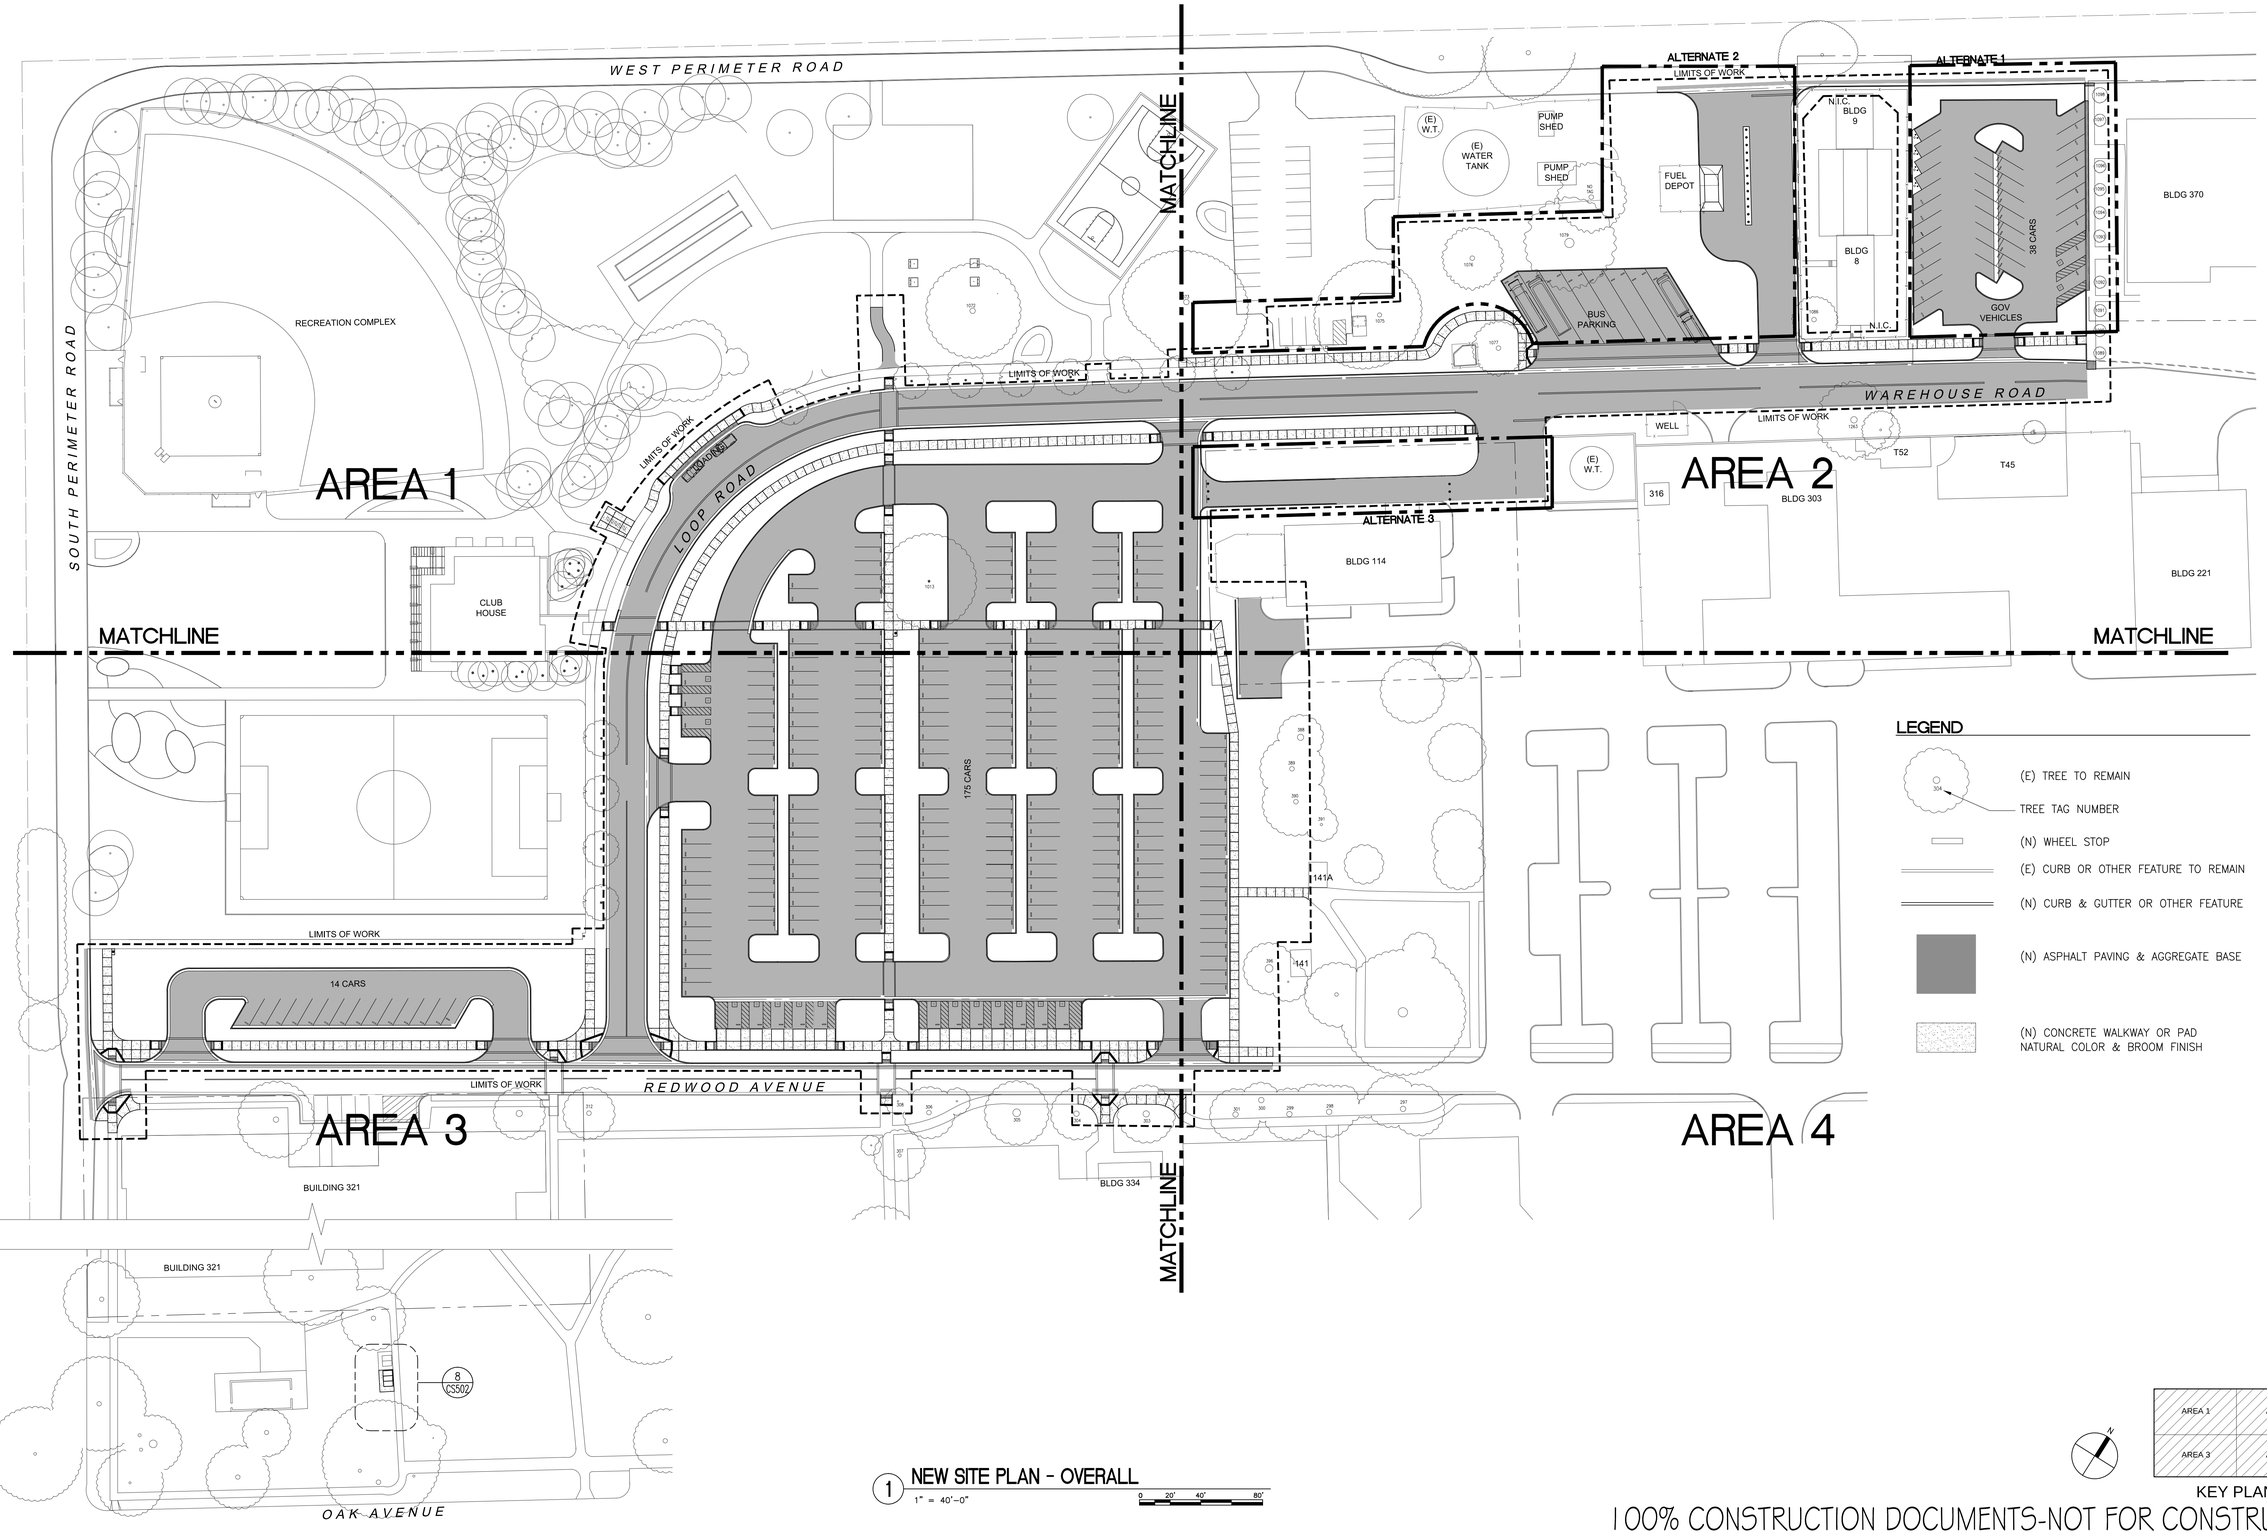

1 NEW SITE PLAN - OVERALL
1" = 40'-0"

100% CONSTRUCTION DOCUMENTS-NOT FOR CONSTRUCTION

Revisions:	Date
-	-
-	-
-	-
100% CONSTRUCTION DOCUMENTS	2015-06-30
65% DESIGN DEVELOPMENT	2015-04-13
15% SCHEMATIC DESIGN	2015-03-05

CONSULTANTS:

CARDUCCI & ASSOCIATES, INC.
LANDSCAPE ARCHITECTURE PLANNING
IRRIGATION DESIGN URBAN DESIGN
555 BEACH STREET, 4TH FLOOR
SAN FRANCISCO, CALIFORNIA 94133
PHONE (415) 674-0990
FAX (415) 674-0999
© 2015 CARDUCCI & ASSOCIATES, INC.

ARSENIO ORTEGA, P.E.
CONSULTING ENGINEER
5 Third Street, Suite 716
San Francisco, CA 94103
(415) 546-0490 tel -0491 fax

Stamp and Signature

ARCHITECT/ENGINEERS:

KPA
THE KPA GROUP
ENGINEERS ARCHITECTS
ONE KAISER PLAZA SUITE 445
OAKLAND CALIFORNIA 94612
TEL 510.271.6701 FAX 510.271.6707
©THE KPA GROUP 2015
KPA Project No. 593.00

Drawing Title: NEW SITE PLAN - OVERALL

Project Title: UPGRADE CAMPUS PARKING/CIRCULATION

Project Number: 640A0-15-102

Building Number:

Approved Project Director: - - VAPAHCS PLANNING AND ENGINEERING

Location: VAPAHCS, MPD MENLO PARK, CA

Date: 04/17/2015 | Checked: PWP | Drawn: KPA TEAM

Drawing Number: CS100

Dwg. of

Office of Construction and Facilities Management

VA PAHCS Veterans Affairs Palo Alto Health Care System

VA FORM 08-6231

UPDATED: 6/26/2015 2:08 PM